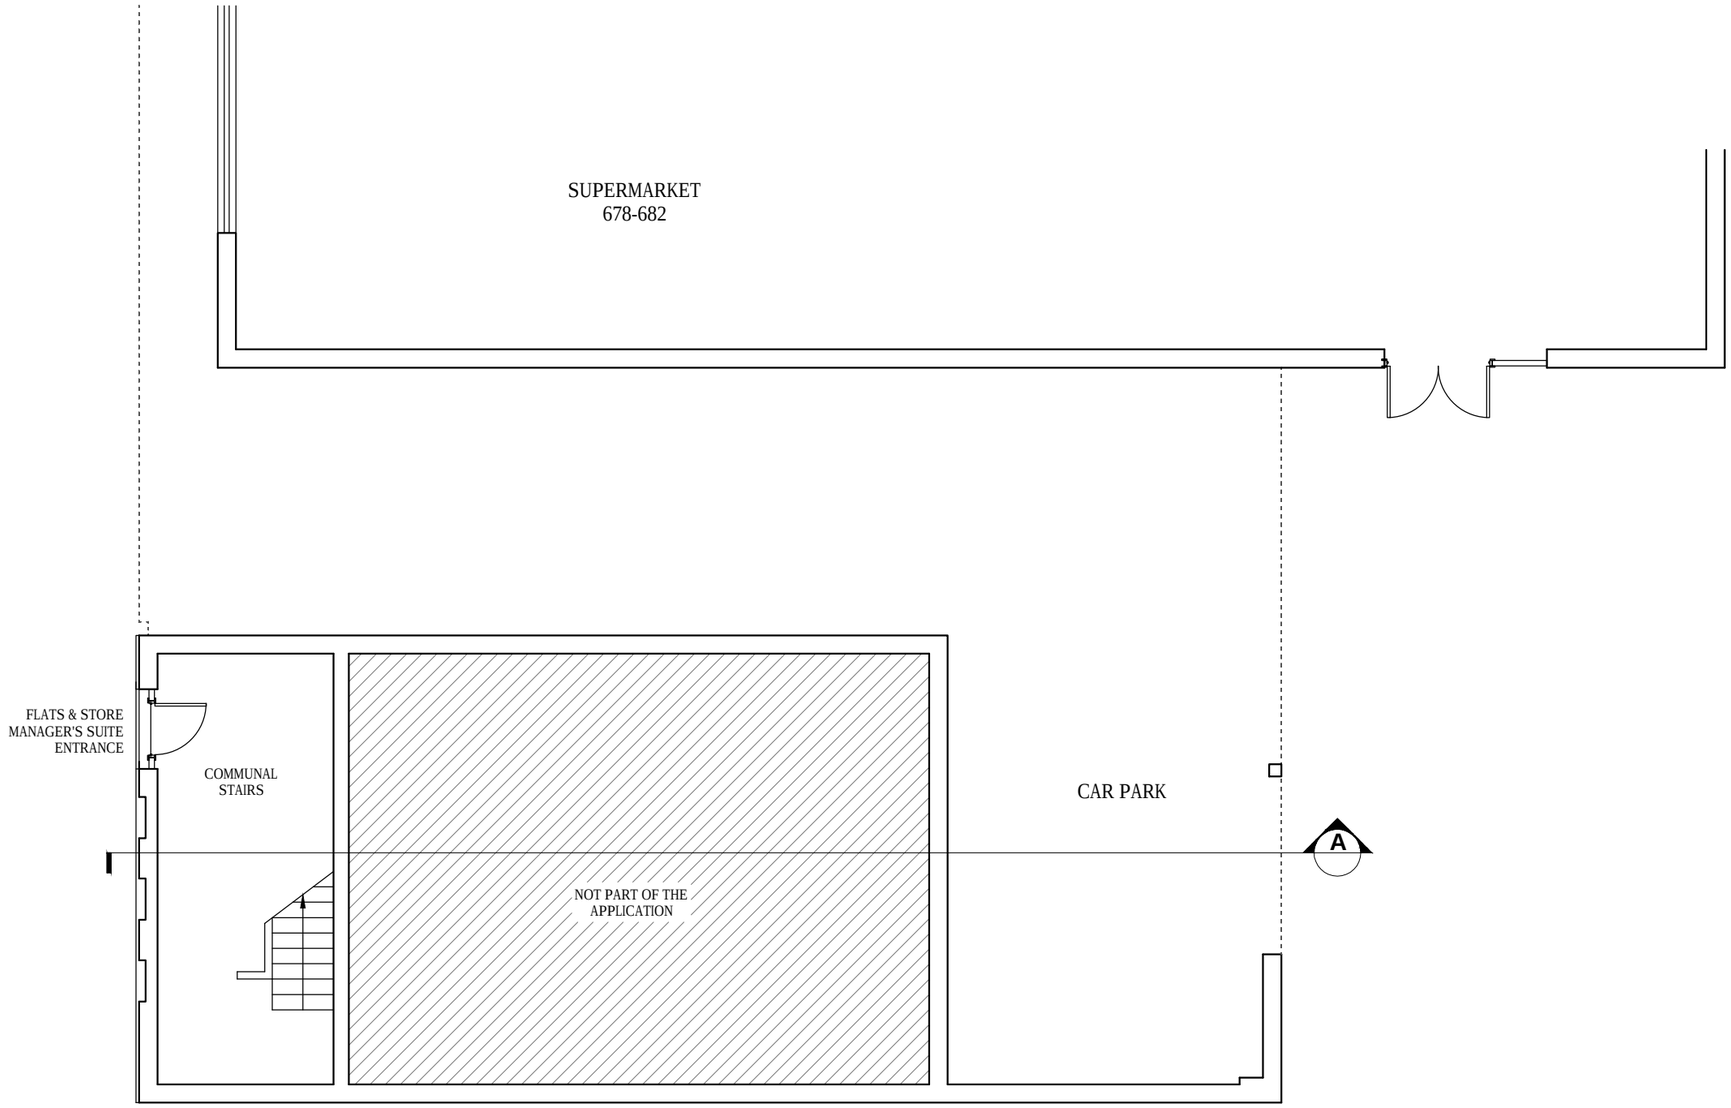

GROUND FLOOR
(as existing)

0 5m

NOTES: ALL FIGURED DIMENSIONS TO BE CHECKED ON SITE PRIOR TO CONSTRUCTION.

ALL COPYRIGHT RESERVED.

VG ARCA Designs
52 Russell Road
London, E4 8HB
Email: info@vgarcadesigns.co.uk

Project
678-682 High Road, London, N17 0AE

Drawing
CHANGE OF USE OF EXISTING 1ST FLOOR STORE MANAGER'S SUITE ANCILLARY TO SUPERMARKET (USE CLASS E) INTO 1 X SELF-CONTAINED STUDIO FLAT (USE CLASS C3)

Title
Existing Ground Floor

Drawing Status PRIOR APPROVAL

Scale	Drawn	Checked	Date
1:100 @ A3	VG		12-12-25

Drawing/Job No	Revision
JAN/KU/26-003	

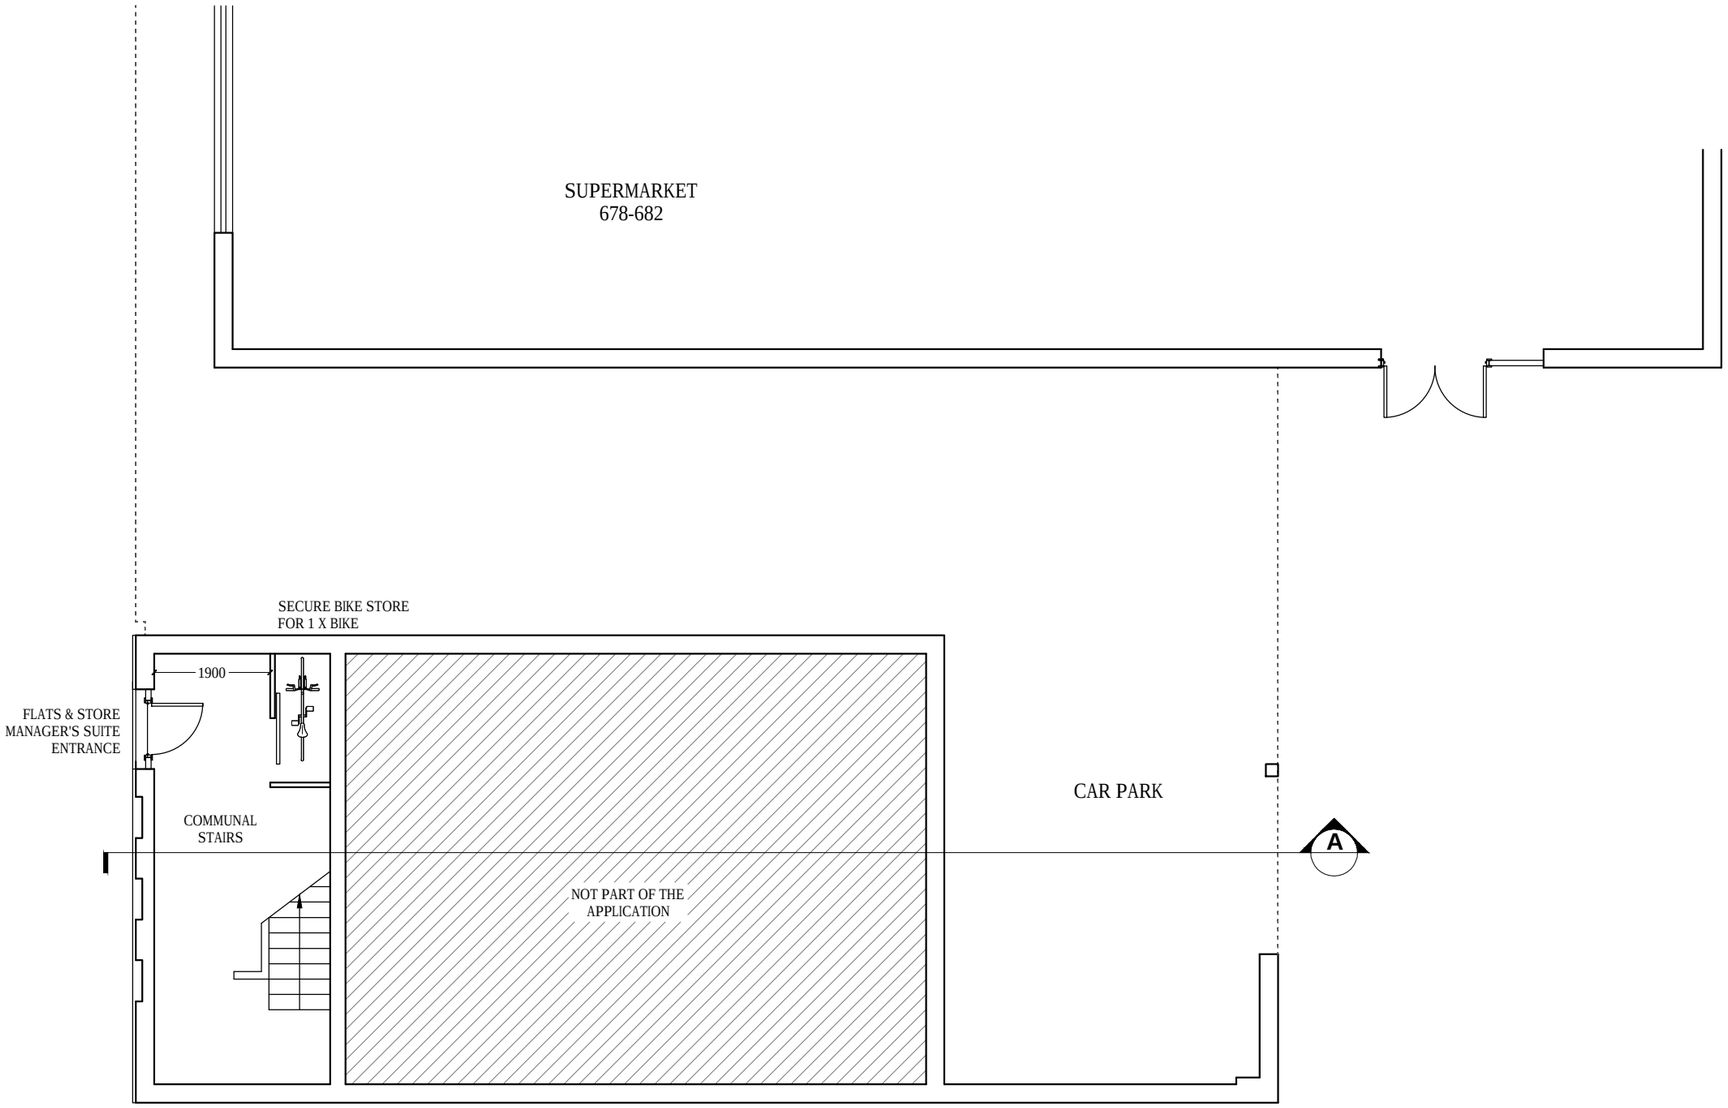

GROUND FLOOR
(as proposed)

0 5m

NOTES: ALL FIGURED DIMENSIONS TO BE CHECKED ON SITE PRIOR TO CONSTRUCTION.

ALL COPYRIGHT RESERVED.

VG ARCA Designs
52 Russell Road
London, E4 8HB
Email: info@vgarcadesigns.co.uk

Project
678-682 High Road, London, N17 0AE

Drawing
CHANGE OF USE OF EXISTING 1ST FLOOR STORE MANAGER'S SUITE ANCILLARY TO SUPERMARKET (USE CLASS E) INTO 1 X SELF-CONTAINED STUDIO FLAT (USE CLASS C3)

Title
Proposed Ground Floor

Drawing Status PRIOR APPROVAL

Scale	Drawn	Checked	Date
1:100 @ A3	VG		12-12-25

Drawing/Job No	Revision
JAN/KU/26-004	

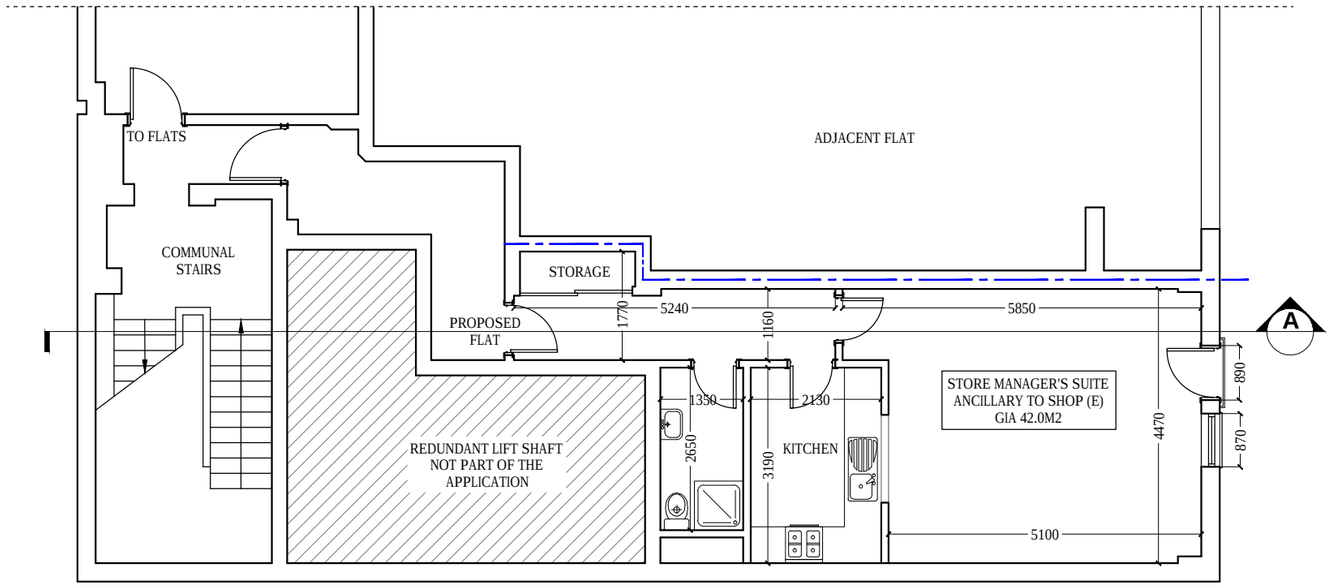

FIRST FLOOR
(as existing)

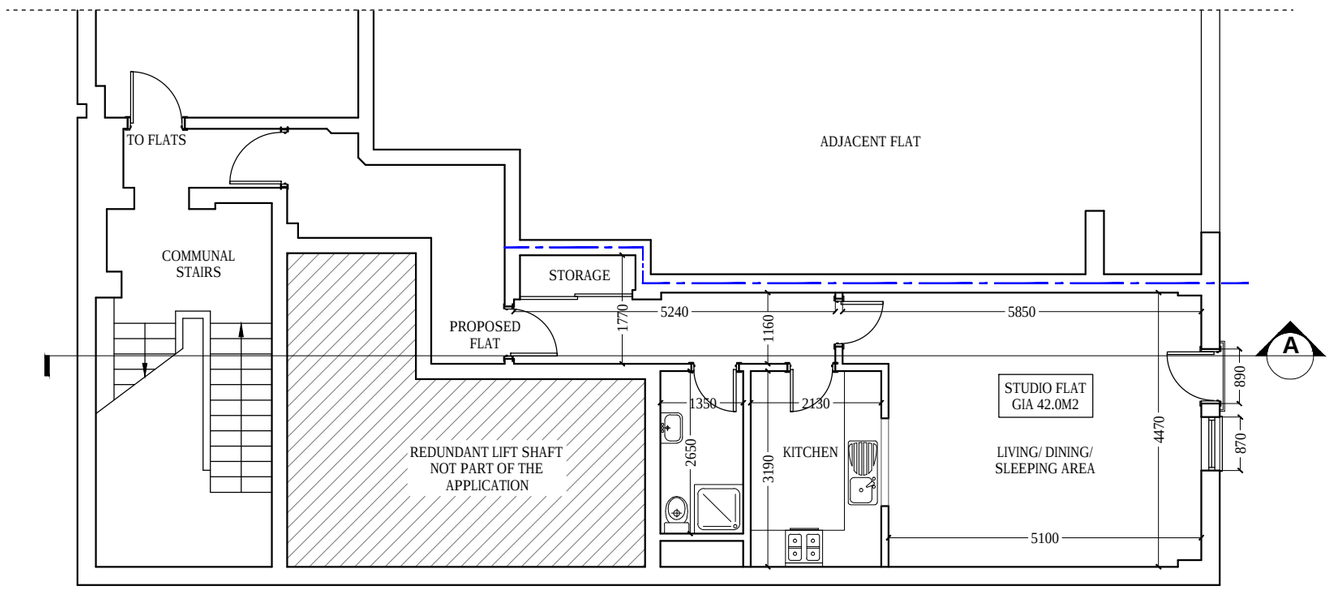

FIRST FLOOR
(as proposed)

0 5m

NOTES: ALL FIGURED DIMENSIONS TO BE CHECKED ON SITE PRIOR TO CONSTRUCTION.
ALL COPYRIGHT RESERVED.

VG ARCA Designs
52 Russell Road
London, E4 8HB
Email: info@vgarcadesigns.co.uk

Project
678-682 High Road, London, N17 0AE

Drawing
CHANGE OF USE OF EXISTING 1ST FLOOR STORE MANAGER'S SUITE ANCILLARY TO SUPERMARKET (USE CLASS E) INTO 1 X SELF-CONTAINED STUDIO FLAT (USE CLASS C3)

Title
Existing & Proposed 1st Floor Plan

Drawing Status PRIOR APPROVAL

Scale	Drawn	Checked	Date
1:100 @ A3	VG		12-12-25

Drawing/Job No	Revision
JAN/KU/26-005	

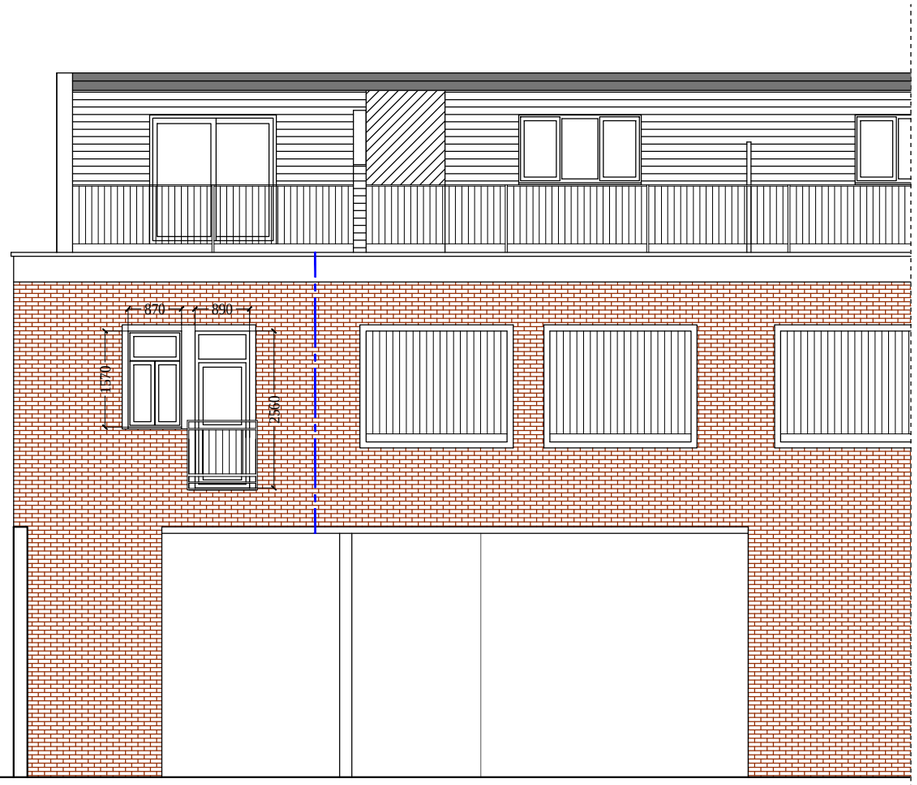

REAR ELEVATION
(as existing)
NO ALTERATION

FRONT ELEVATION
(as existing)
NO ALTERATION

0 5m

NOTES: ALL FIGURED DIMENSIONS TO BE CHECKED ON SITE PRIOR TO CONSTRUCTION.

ALL COPYRIGHT RESERVED.

VG ARCA Designs
52 Russell Road
London, E4 8HB
Email: info@vgarcadesigns.co.uk

Project
678-682 High Road, London, N17 0AE

Drawing
CHANGE OF USE OF EXISTING 1ST FLOOR STORE MANAGER'S SUITE ANCILLARY TO SUPERMARKET (USE CLASS E) INTO 1 X SELF-CONTAINED STUDIO FLAT (USE CLASS C3)

Title
Existing & Proposed Front and Rear Elevations

Drawing Status PRIOR APPROVAL

Scale	Drawn	Checked	Date
1:100 @ A3	VG		12-12-25

Drawing/Job No	Revision
JAN/KU/26-006	

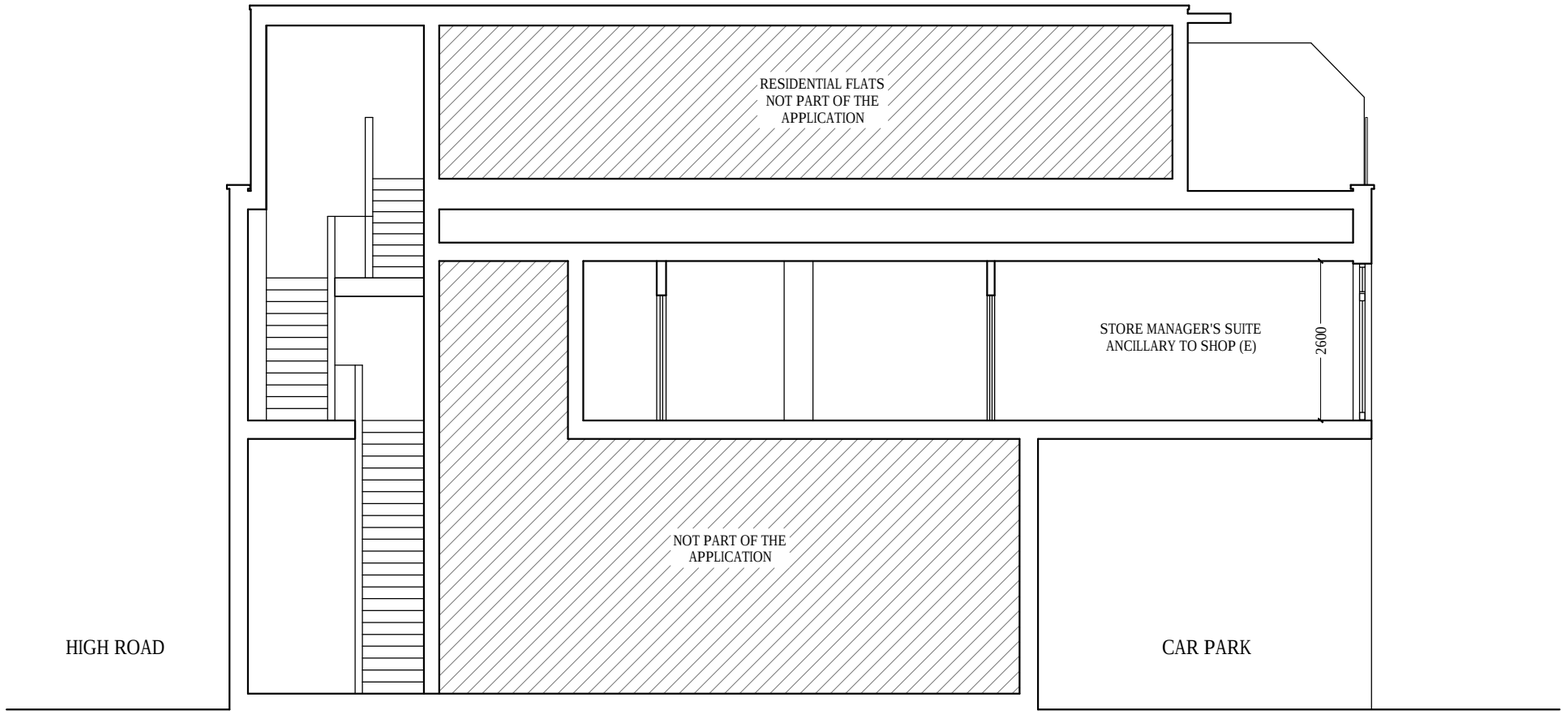

SECTION A-A
(as existing)

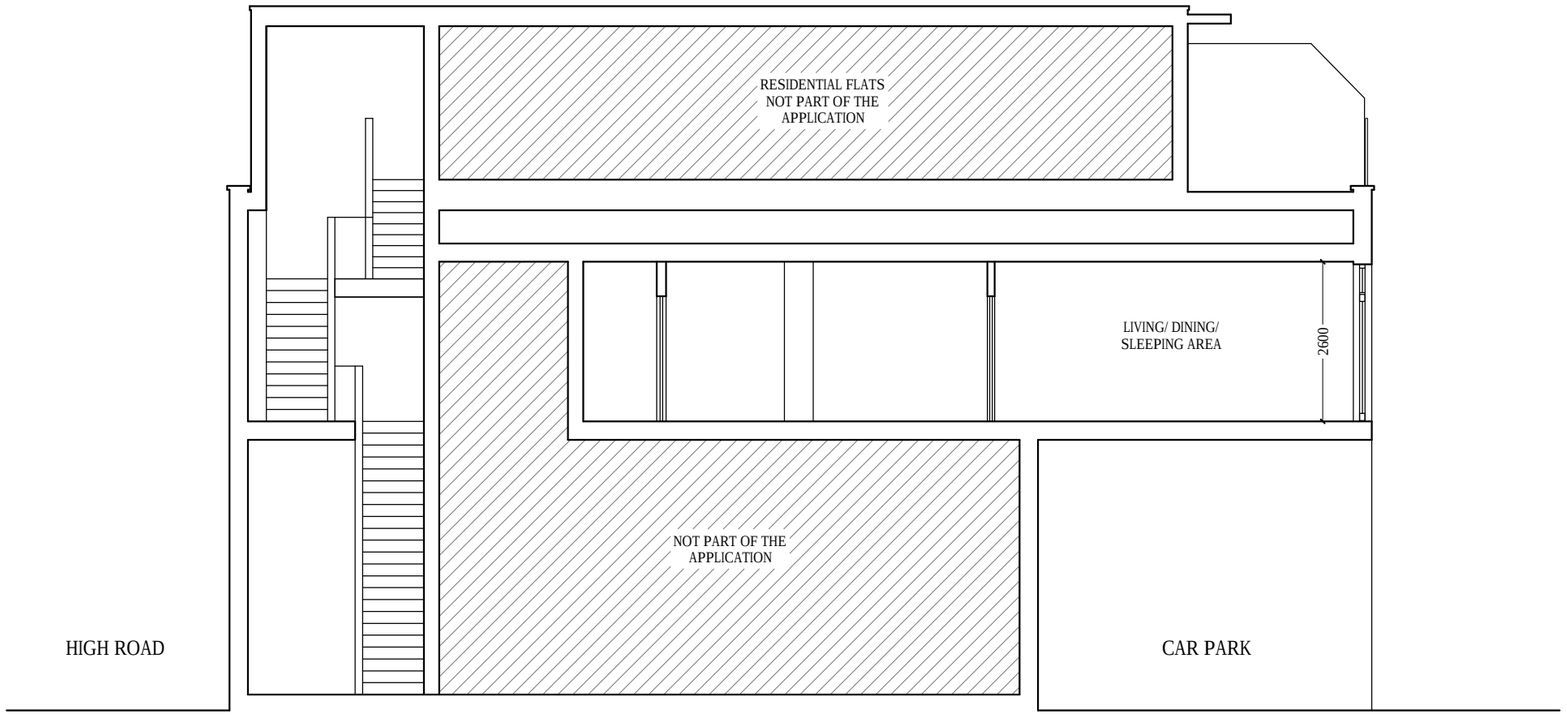

SECTION A-A
(as proposed)

0 5m

NOTES: ALL FIGURED DIMENSIONS TO BE CHECKED ON SITE PRIOR TO CONSTRUCTION.
ALL COPYRIGHT RESERVED.

VG ARCA Designs
52 Russell Road
London, E4 8HB
Email: info@vgarcadesigns.co.uk

Project
678-682 High Road, London, N17 0AE

Drawing
CHANGE OF USE OF EXISTING 1ST FLOOR STORE MANAGER'S SUITE ANCILLARY TO SUPERMARKET (USE CLASS E) INTO 1 X SELF-CONTAINED STUDIO FLAT (USE CLASS C3)

Title
Existing & Proposed Section A-A

Drawing Status PRIOR APPROVAL

Scale	Drawn	Checked	Date
1:100 @ A3	VG		12-12-25

Drawing/Job No	Revision
JAN/KU/26-007	