


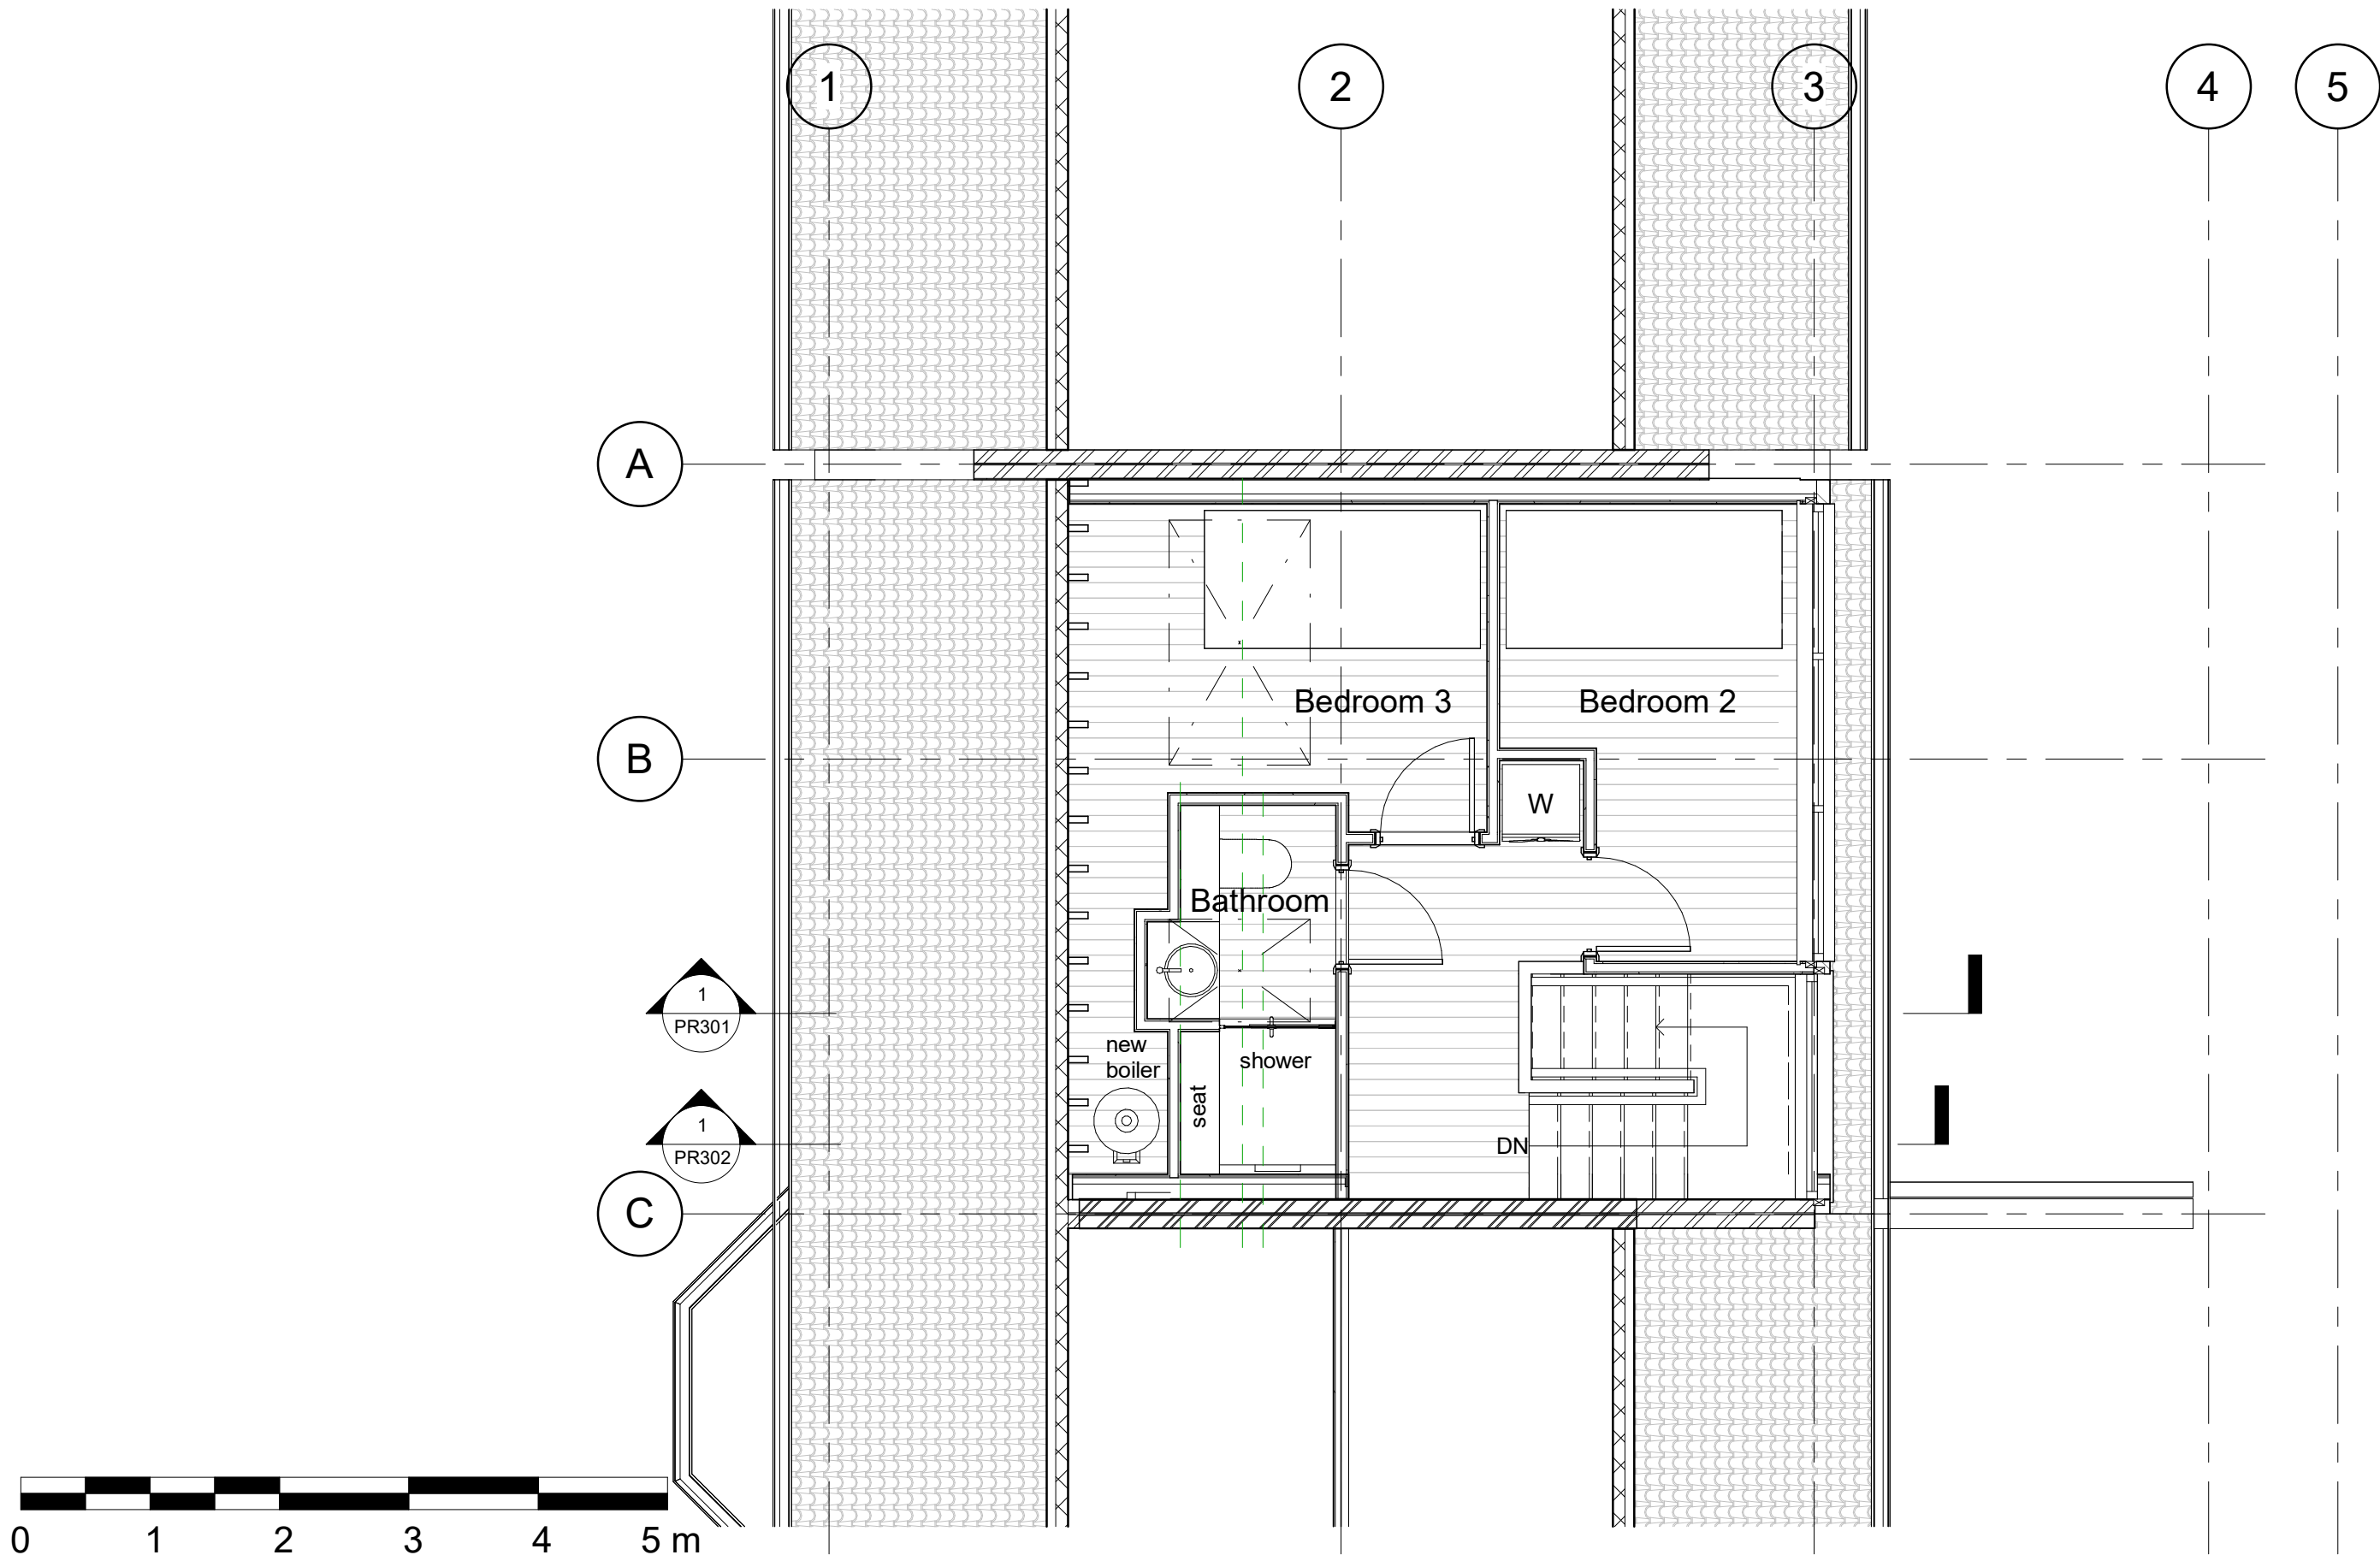

|  |     |                       |          |                                                |        |                         |                              |                                          |                         |                       |
|--|-----|-----------------------|----------|------------------------------------------------|--------|-------------------------|------------------------------|------------------------------------------|-------------------------|-----------------------|
|  | No. | Description           | Date     | PROJECT<br>140-4 Wightman Road, London, N8 0BD |        |                         |                              | CLIENT<br>Angela Peters & Richard Glover |                         |                       |
|  | 1   | Revision 1 - Planning | 02/03/26 |                                                |        |                         |                              | Date<br>Issue Date                       | Project number<br>031   | Scale at A3<br>1 : 50 |
|  |     |                       |          | SHEET<br>Proposed Loft Plan                    |        |                         |                              | Drawn by<br>Louise Otto                  | DRWAING NUMBER<br>PR103 |                       |
|  |     |                       |          |                                                |        |                         |                              | Checked by<br>N/A                        |                         |                       |
|  |     |                       |          |                                                |        |                         |                              |                                          |                         | REV<br>1              |
|  |     |                       |          | CODE                                           | STATUS | SUITABILITY DESCRIPTION | PURPOSE OF ISSUE<br>PLANNING |                                          |                         |                       |