


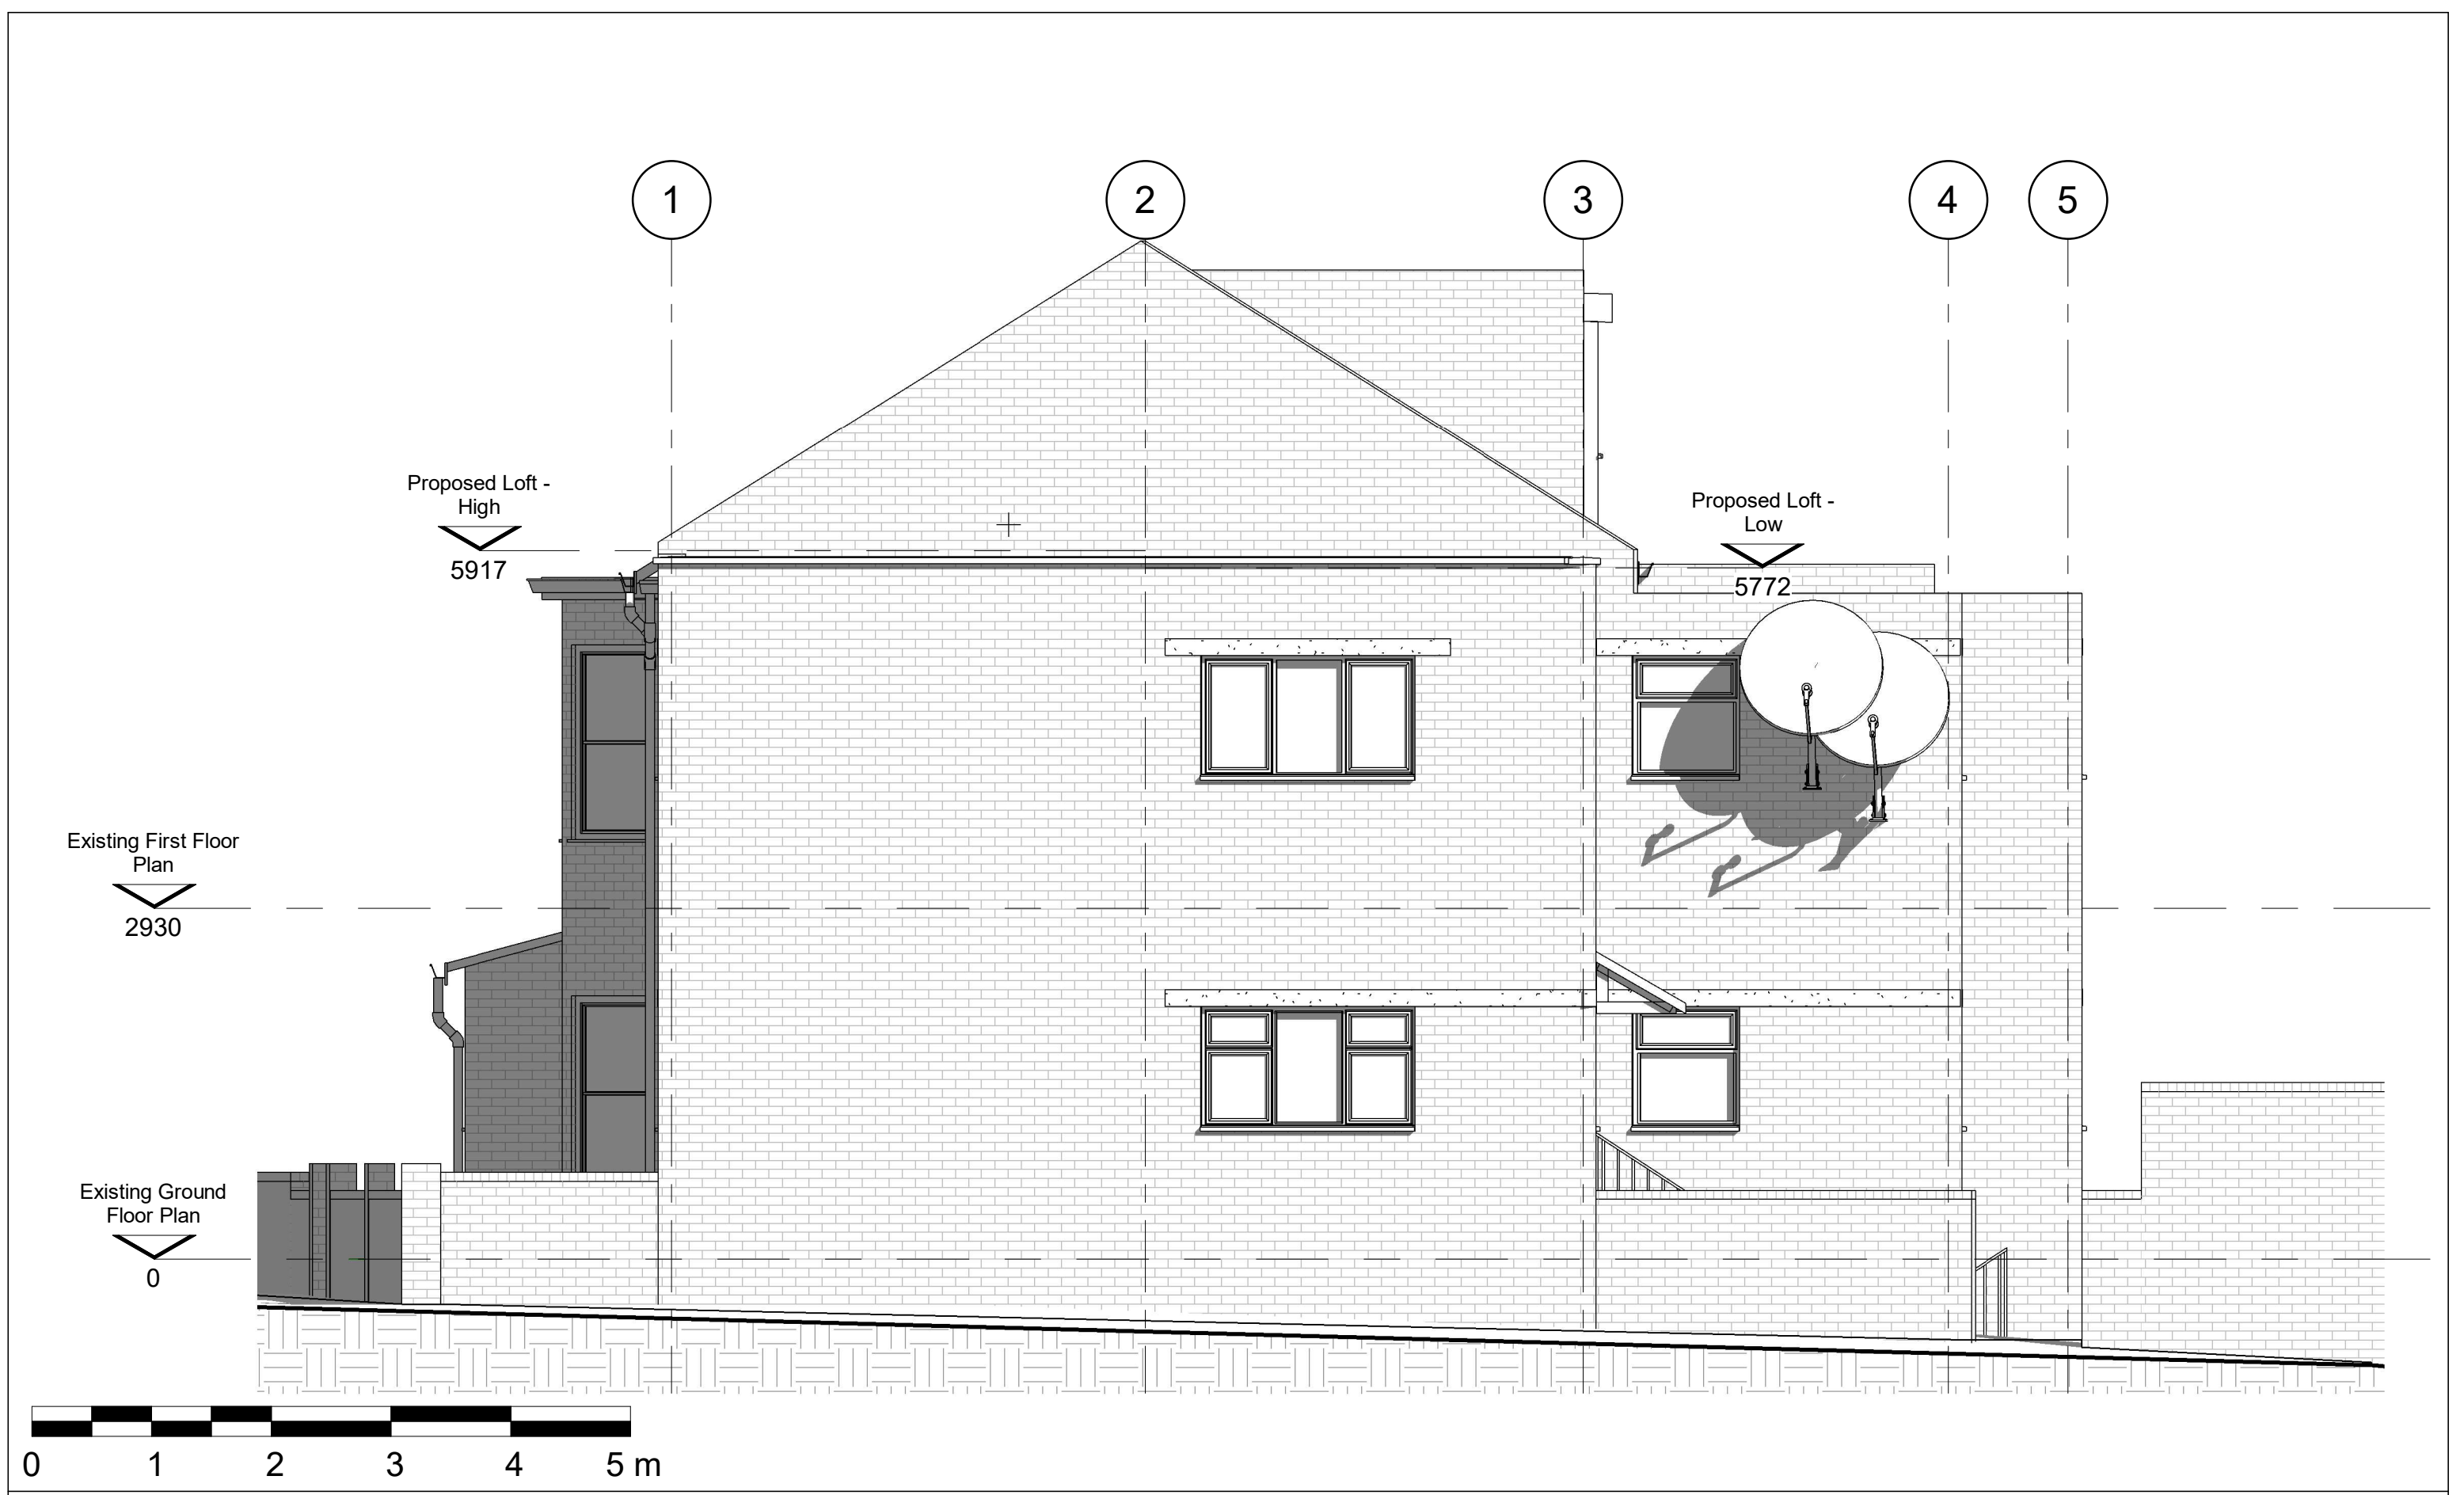

	No.	Description	Date	PROJECT 140-4 Wightman Road, London, N8 0BD				CLIENT Angela Peters & Richard Glover			
	1	Revision 1 - Planning	02/03/26					Date Issue Date	Project number 031	Scale at A3 1 : 50	
								Drawn by Louise Otto	DRWAING NUMBER		REV
				SHEET Proposed Side Elevation				PR203		1	
								Checked by N/A			
	</										