




BLOCK PLAN
SCALE 1:500

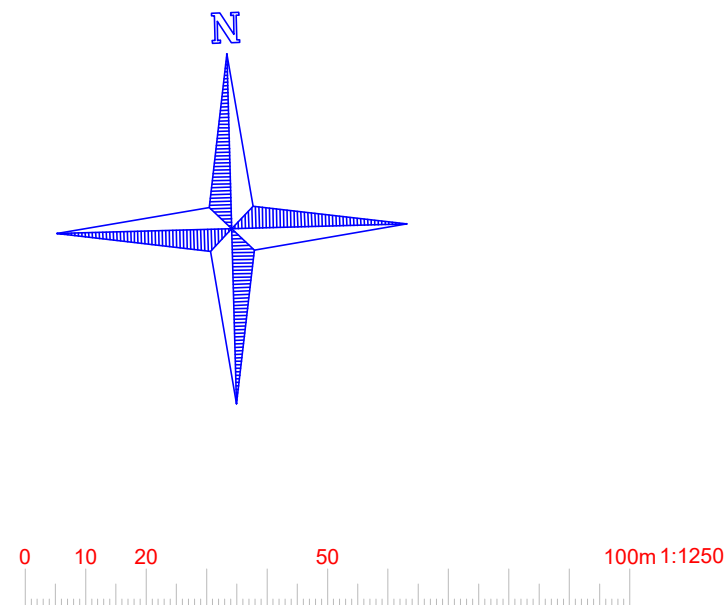

LOCATION PLAN
SCALE 1:1250



www.FastPlansUK.co.uk

Project: Loft Conversion with
Dormer to Rear.

Address:
24 MALVERN ROAD, N8 0LA

Scale: 1:500 @ A3	Dwg. no: A09
Drawn by: O.B.S	Date Drawn: 20-FEB-2026

For Drawings Tel: 020 3542 1777

E-mail: plans@FastPlansUK.co.uk