




NATIONAL
MAP CENTRE




BLOCK PLAN

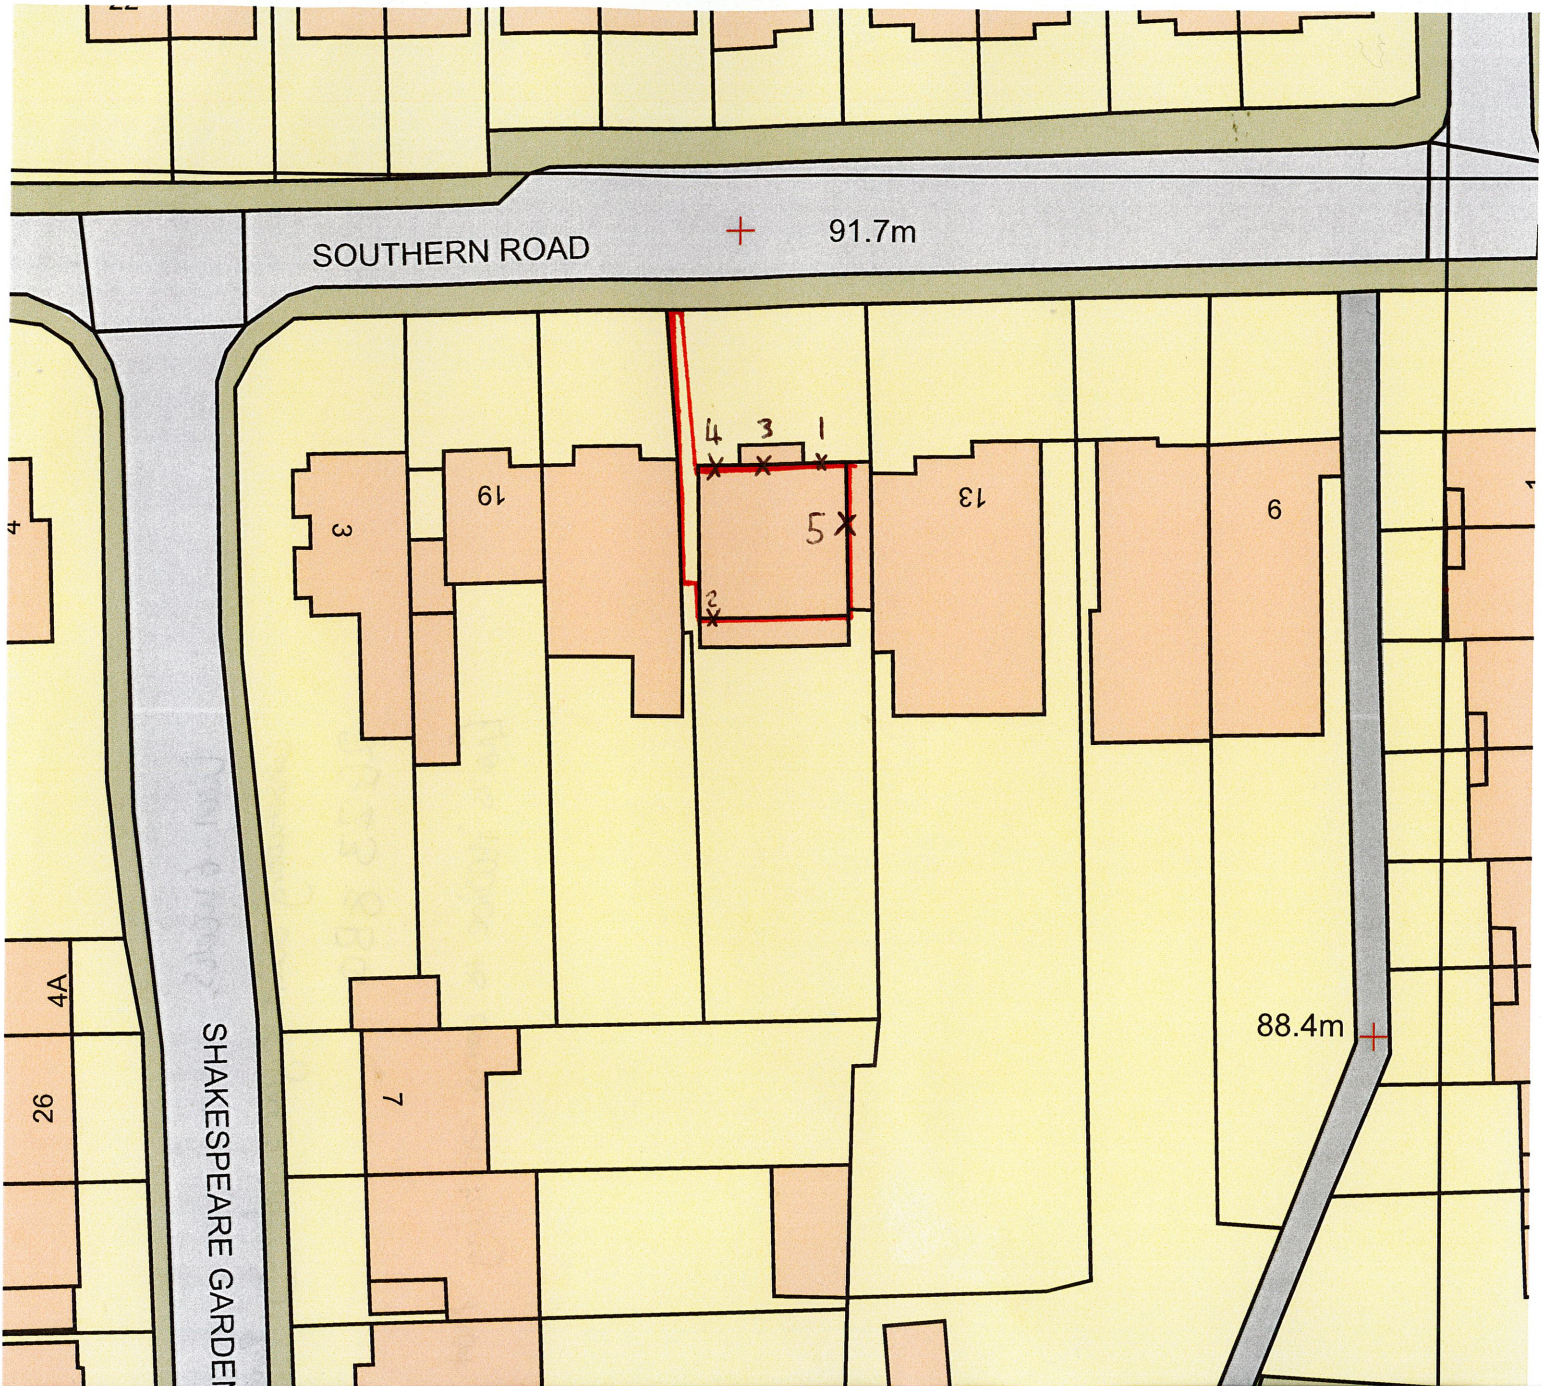

Site Address
15C SOUTHERN ROAD
LONDON
N2 9LH

Os Licence number AC0000814278
Our Reference 30484144

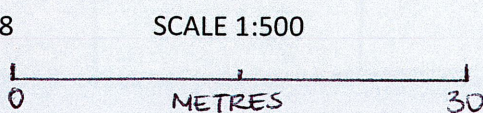

'X' Indicates the position of the windows and is numbered to correspond with the accompanying CAD drawings