


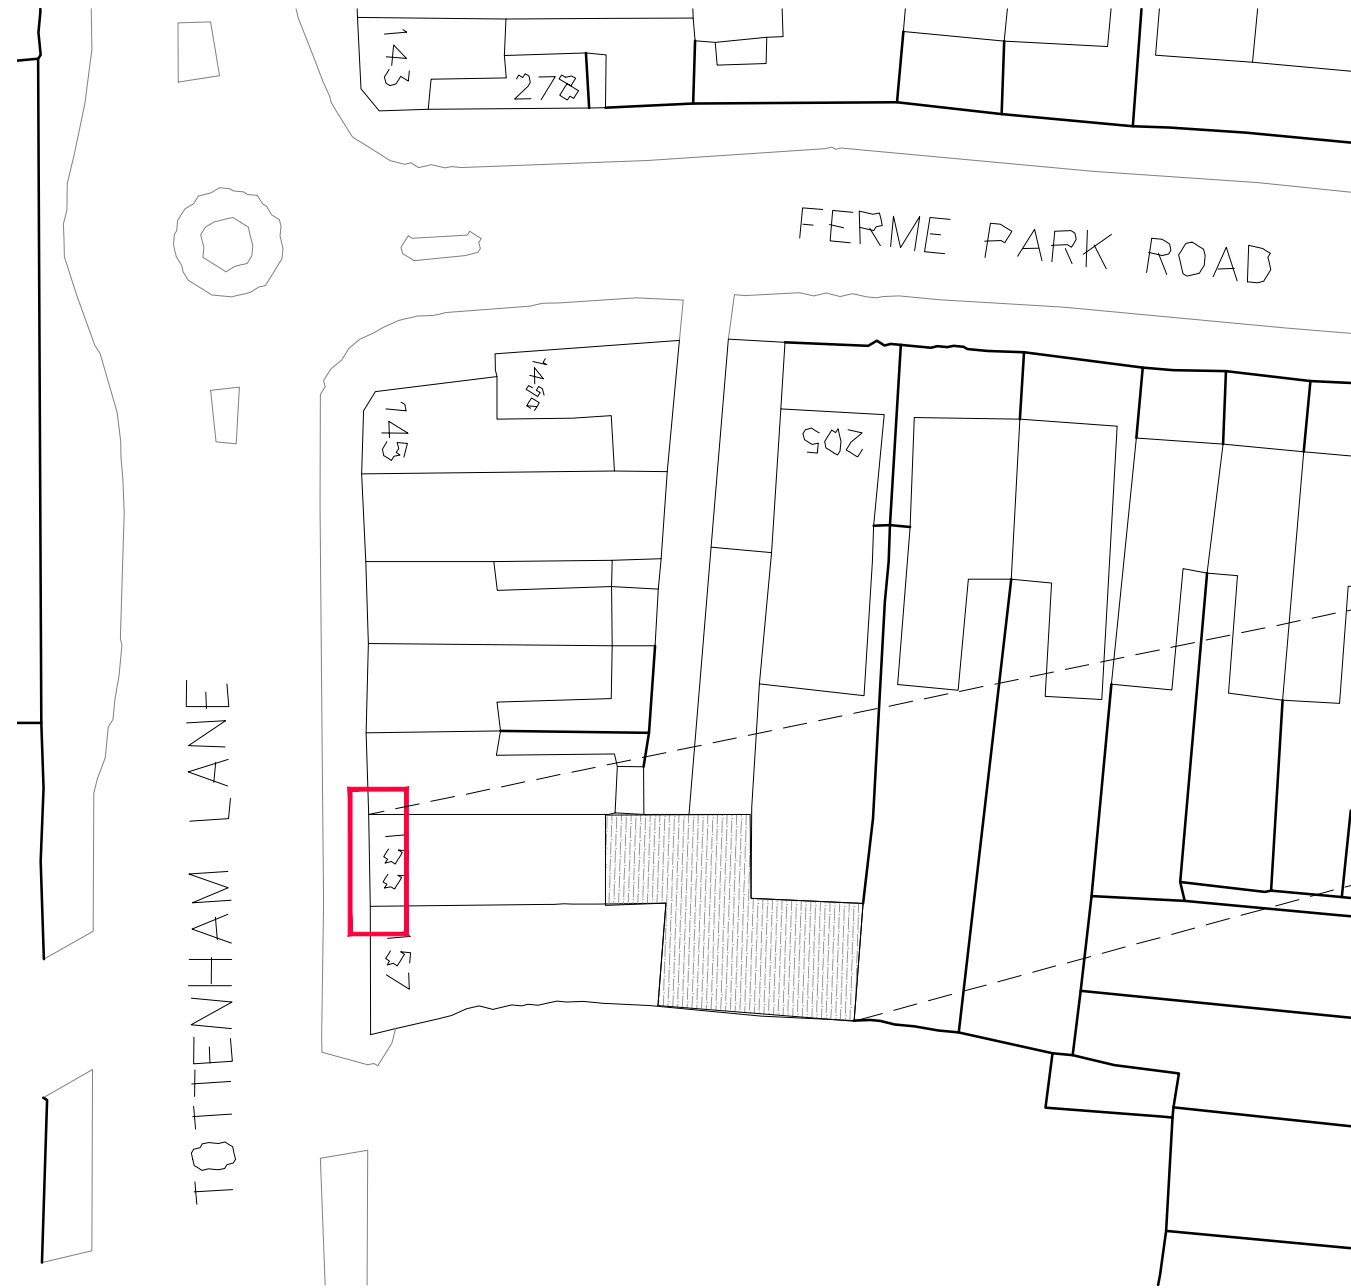

BLOCK PLAN - EXISTING
scale: 1:500 @ A3



NORTH




VISUAL SCALE 1:500 @ A3



SITE LOCATION PLAN - EXISTING
scale: 1:1250 @ A3



NORTH

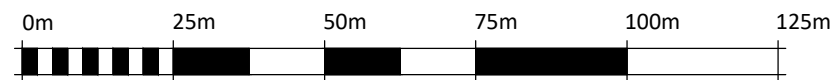

VISUAL SCALE 1:1250 @ A3

GENERAL NOTES: Do not scale: use given dimensions only. All setting out to be verified on site and any discrepancies notified to the Architect.	NOTES				rev. date by description				DATE SEPT 2020		STATUS PLANNING		bla architects ARCHITECTURE • INTERIOR DESIGN • PROJECT MANAGEMENT Studio 6, Rosebery House, 70 Rosebery Avenue London EC1R 4RR tel: 0207 278 1945 mail@bla-architects.com www.bla-architects.com PROJECT 155 TOTTENHAM LANE, CROUCH END, LONDON N8 JOB NO. 360			
					SCALE AS SHOWN		DRAWING SITE LOCATION & BLOCK PLAN		DWG NO. 001							
							REV.									
					DRAWN BY BP		CLIENT UK PROPERTIES ONE LTD									

© Copyright Reserved