



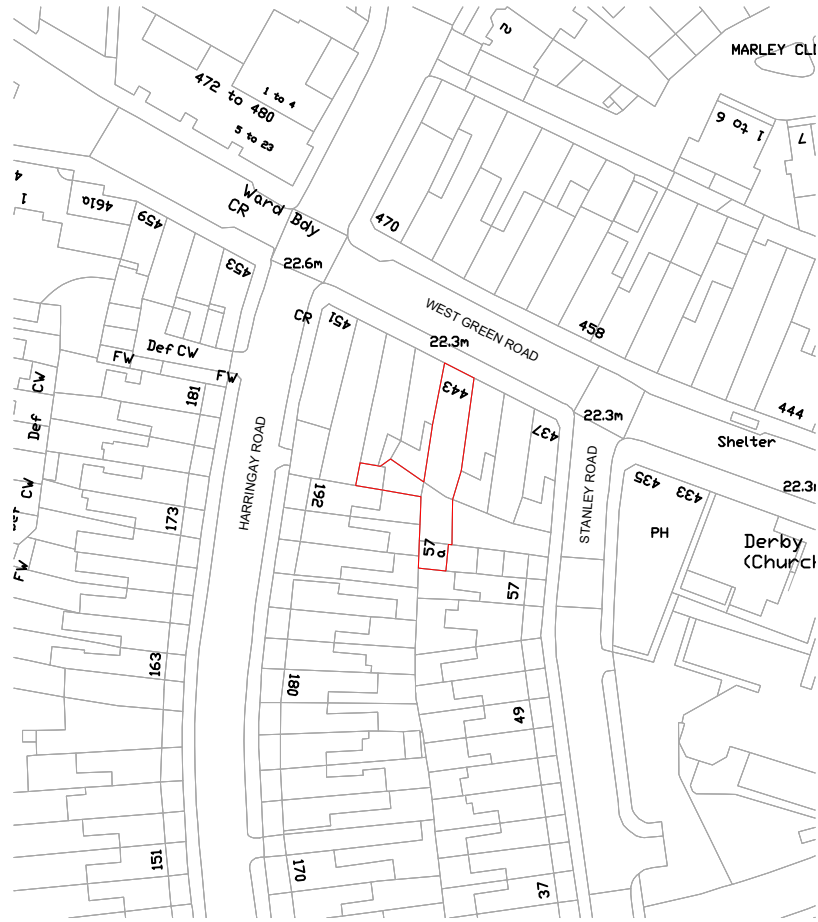

LOCATION PLAN
SCALE 1:1250

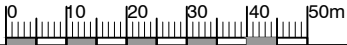

DO NOT SCALE OFF THIS DRAWING ALL DIMENSIONS TO BE CHECKED ON SITE ANY DISCREPANCIES TO BE REPORTED TO THE MANU DESIGN LIMITED ASAP ALL STRUCTURAL DETAILS TO ENGINEER'S DETAILS		Rev.	Date	Comment	Site Address: 443 West Green Road London N15 3LP	Date: 17.09.25	
						Scale: 1:1250 @ A3	
						Drawn: LV	Rev:
					Project Title: Extensions and alterations	Drawing No: 443 WGR/ LP01	
					Drawing Title: Location plan	manu design limited 24 chapman crescent harrow, HA3 0TE mobile :+44(0)7964350336 email:info@manudesign.co.uk	