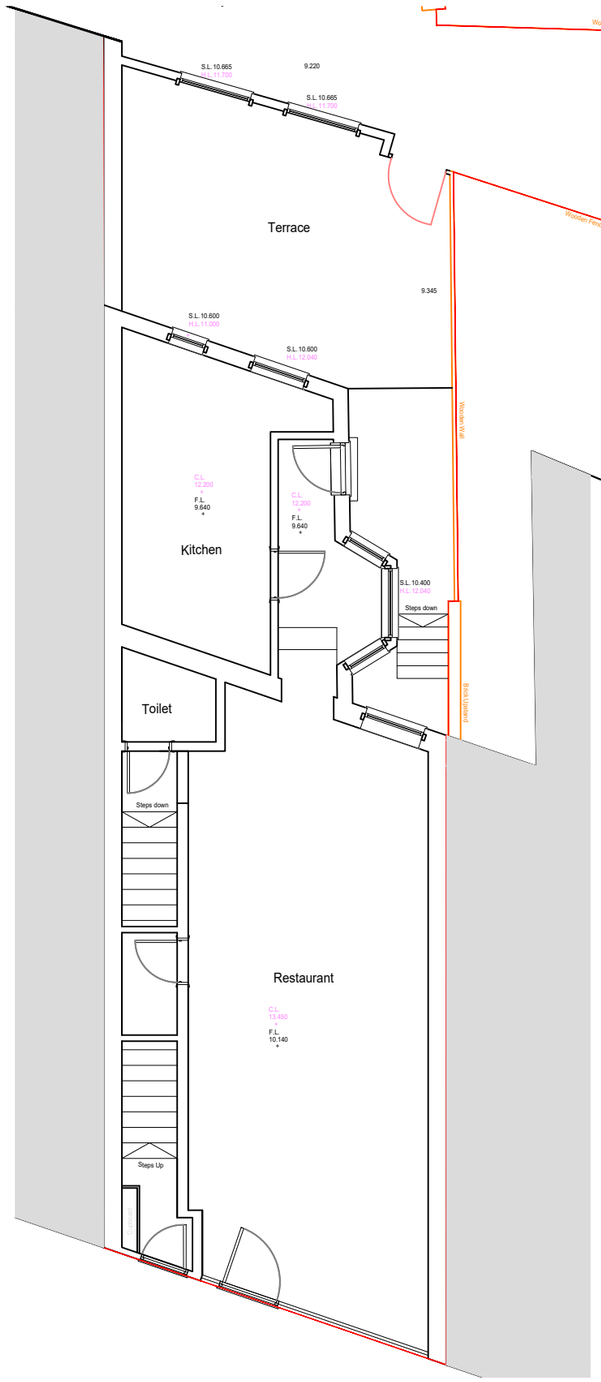

EXISTING GROUND FLOOR PLAN
SCALE 1:100

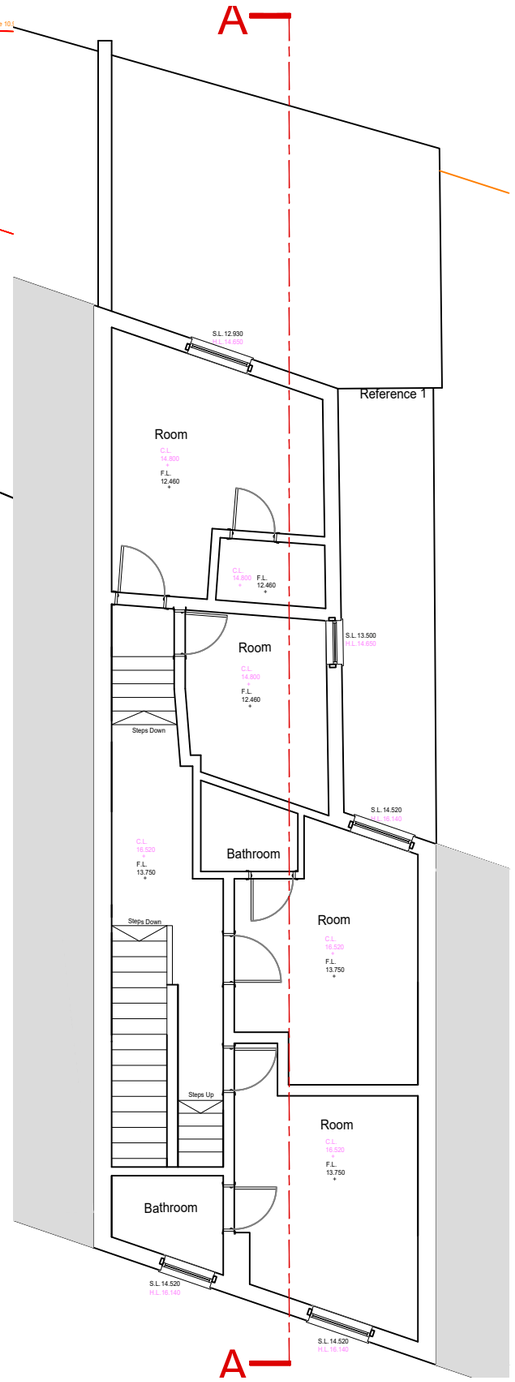

EXISTING FIRST FLOOR PLAN
SCALE 1:100

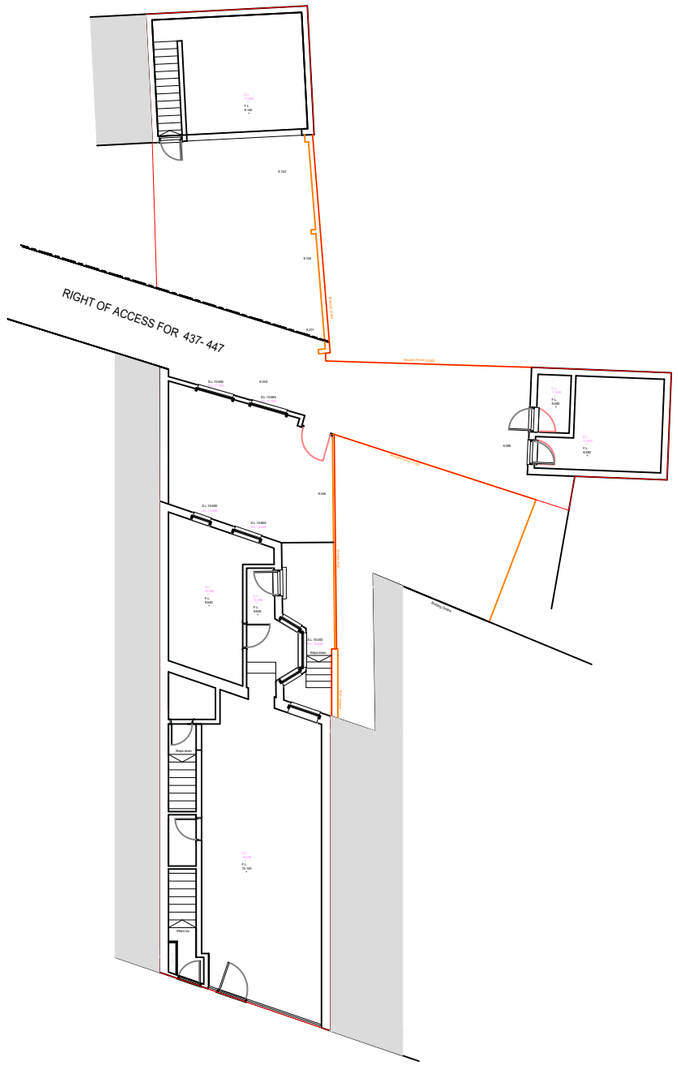

EXISTING SITE PLAN
SCALE 1:200

Rev.	Date	Comment

DO NOT SCALE OFF THIS DRAWING
ALL DIMENSIONS TO BE CHECKED ON SITE
ANY DISCREPANCIES TO BE REPORTED TO THE MANU DESIGN LIMITED ASAP

ALL STRUCTURAL DETAILS TO ENGINEER'S DETAILS

Site Address: 443 West Green Road
London
N15 3PL

Project Title: Extensions and alterations

Drawing Title: Existing Ground Floor, First Floor and Site Plan

Date: 17.09.25
Scale: 1:100, 1:200 @ A3
Drawn: LV
Rev:
Drawing No: **443WGR/ 01**

manu design limited
24 chapman crescent
harrow, HA3 0TE
mobile :+44(0)7964350336
email:info@manudesign.co.uk