


| Rev: | Date:    | Description:   | By: | Chk: |
|------|----------|---|-----|------|
| P01  | 06.12.24 | First Issue   | MM  | SPM  |
| P02  | 10.12.24 | Grid Lines A&B positions corrected. External Staircase changed.                                                                                               | MM  | SPM  |
| P03  | 11.12.24 | Layout amended.   | MM  | SPM  |
| P04  | 12.02.25 | Layout changes to client's requirements.   | MM  | SPM  |
| P05  | 24.03.25 | Staircase position changed to client's request. Staircase direction handed to better match new position.                                                      | MM  | SPM  |
| P06  | 20.01.26 | Changing Room, left-hand high-level window reduced in size and moved following fire regulations. Ramps removed, building recesses to provide levelled access. | MM  | SEL  |

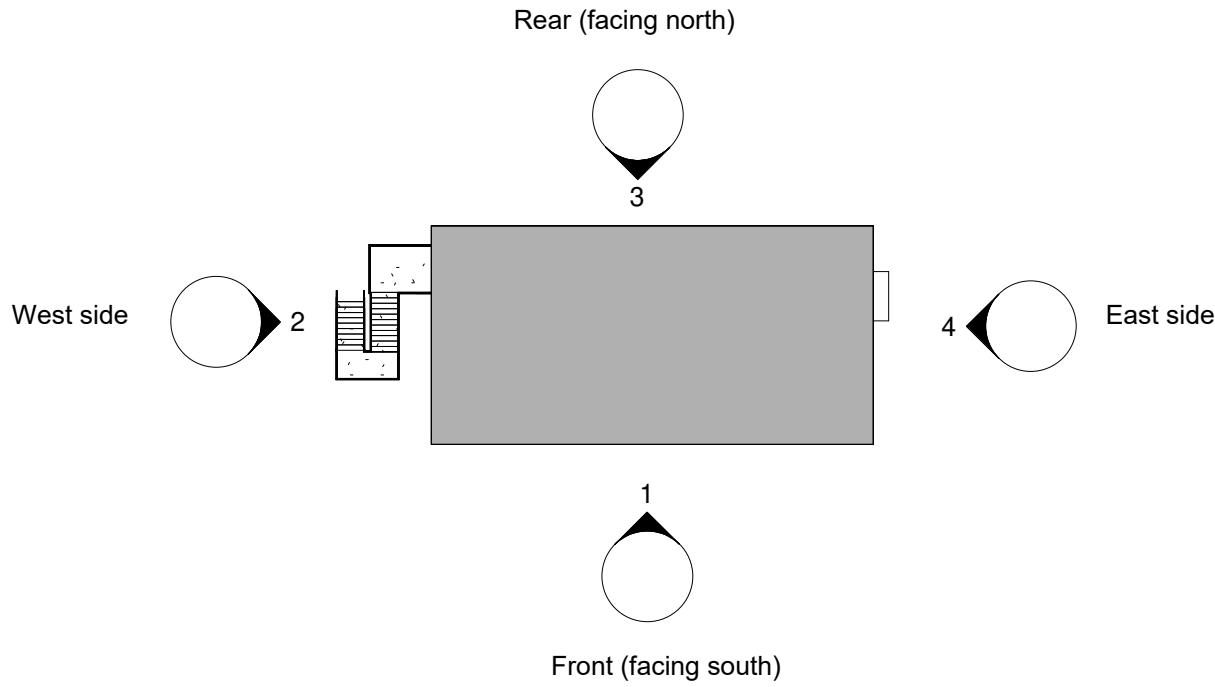

Materials Key:

Colourcoat Prisma Cladding colours:


- A. White (RAL 9010)
- B. Oyster Grey (RAL 7035)
- C. Slate Grey (RAL 7012)

Louvres and Vents colours to match cladding

Aluminium PPC Doors, colour Anthracite Grey (RAL 7016)

UPVC Windows, colour Anthracite Grey (RAL 7016)


NOTES: External ramps & steps are not shown, designed and provided by others.

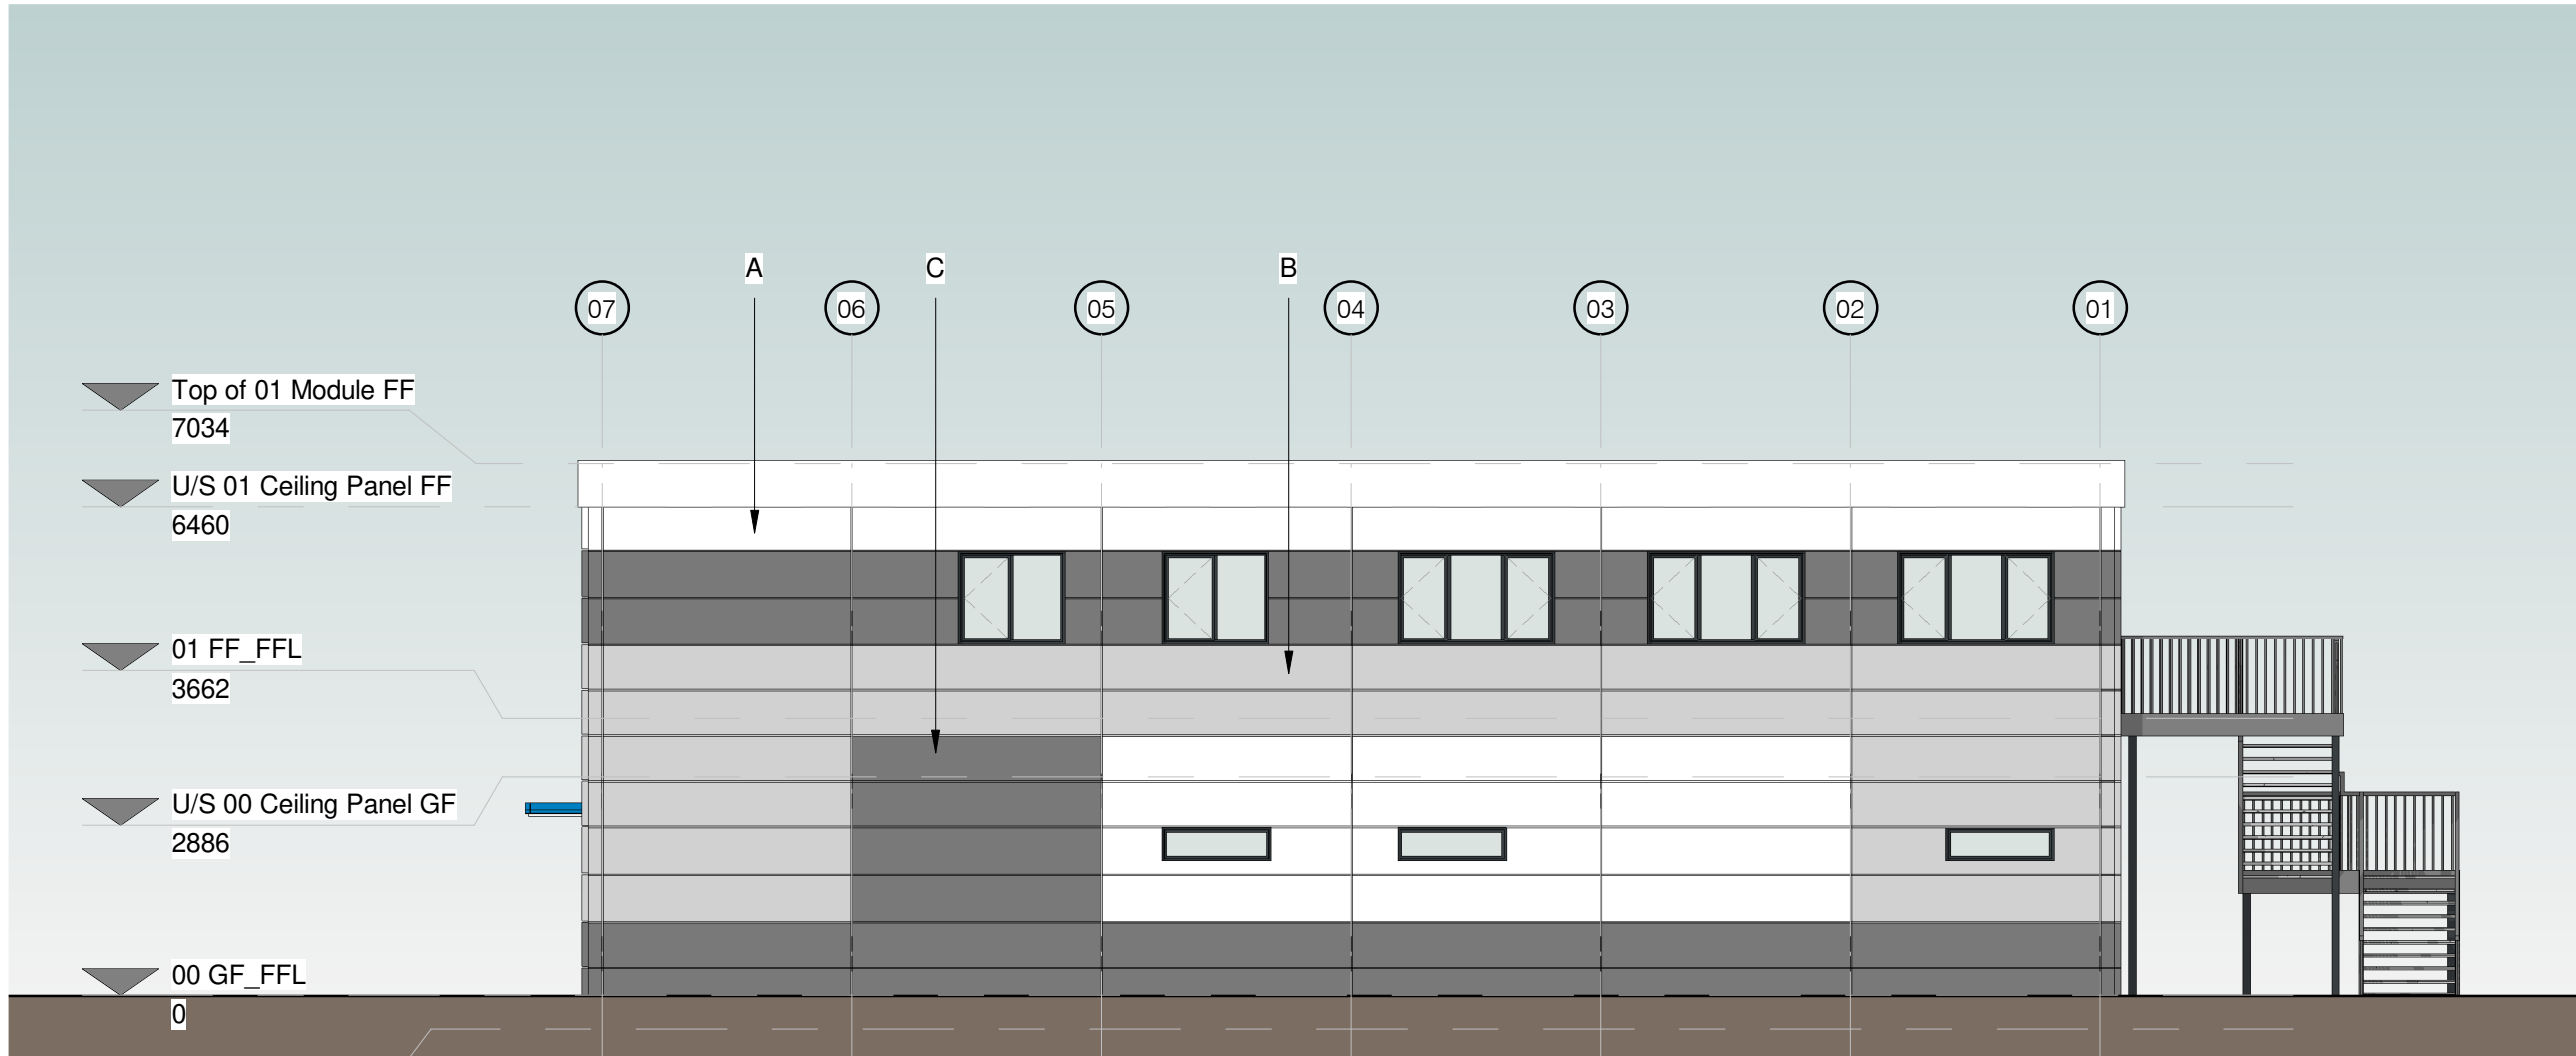


3 Elevation C - Rear (facing north)  
1 : 100



4 Elevation D - East side  
1 : 100

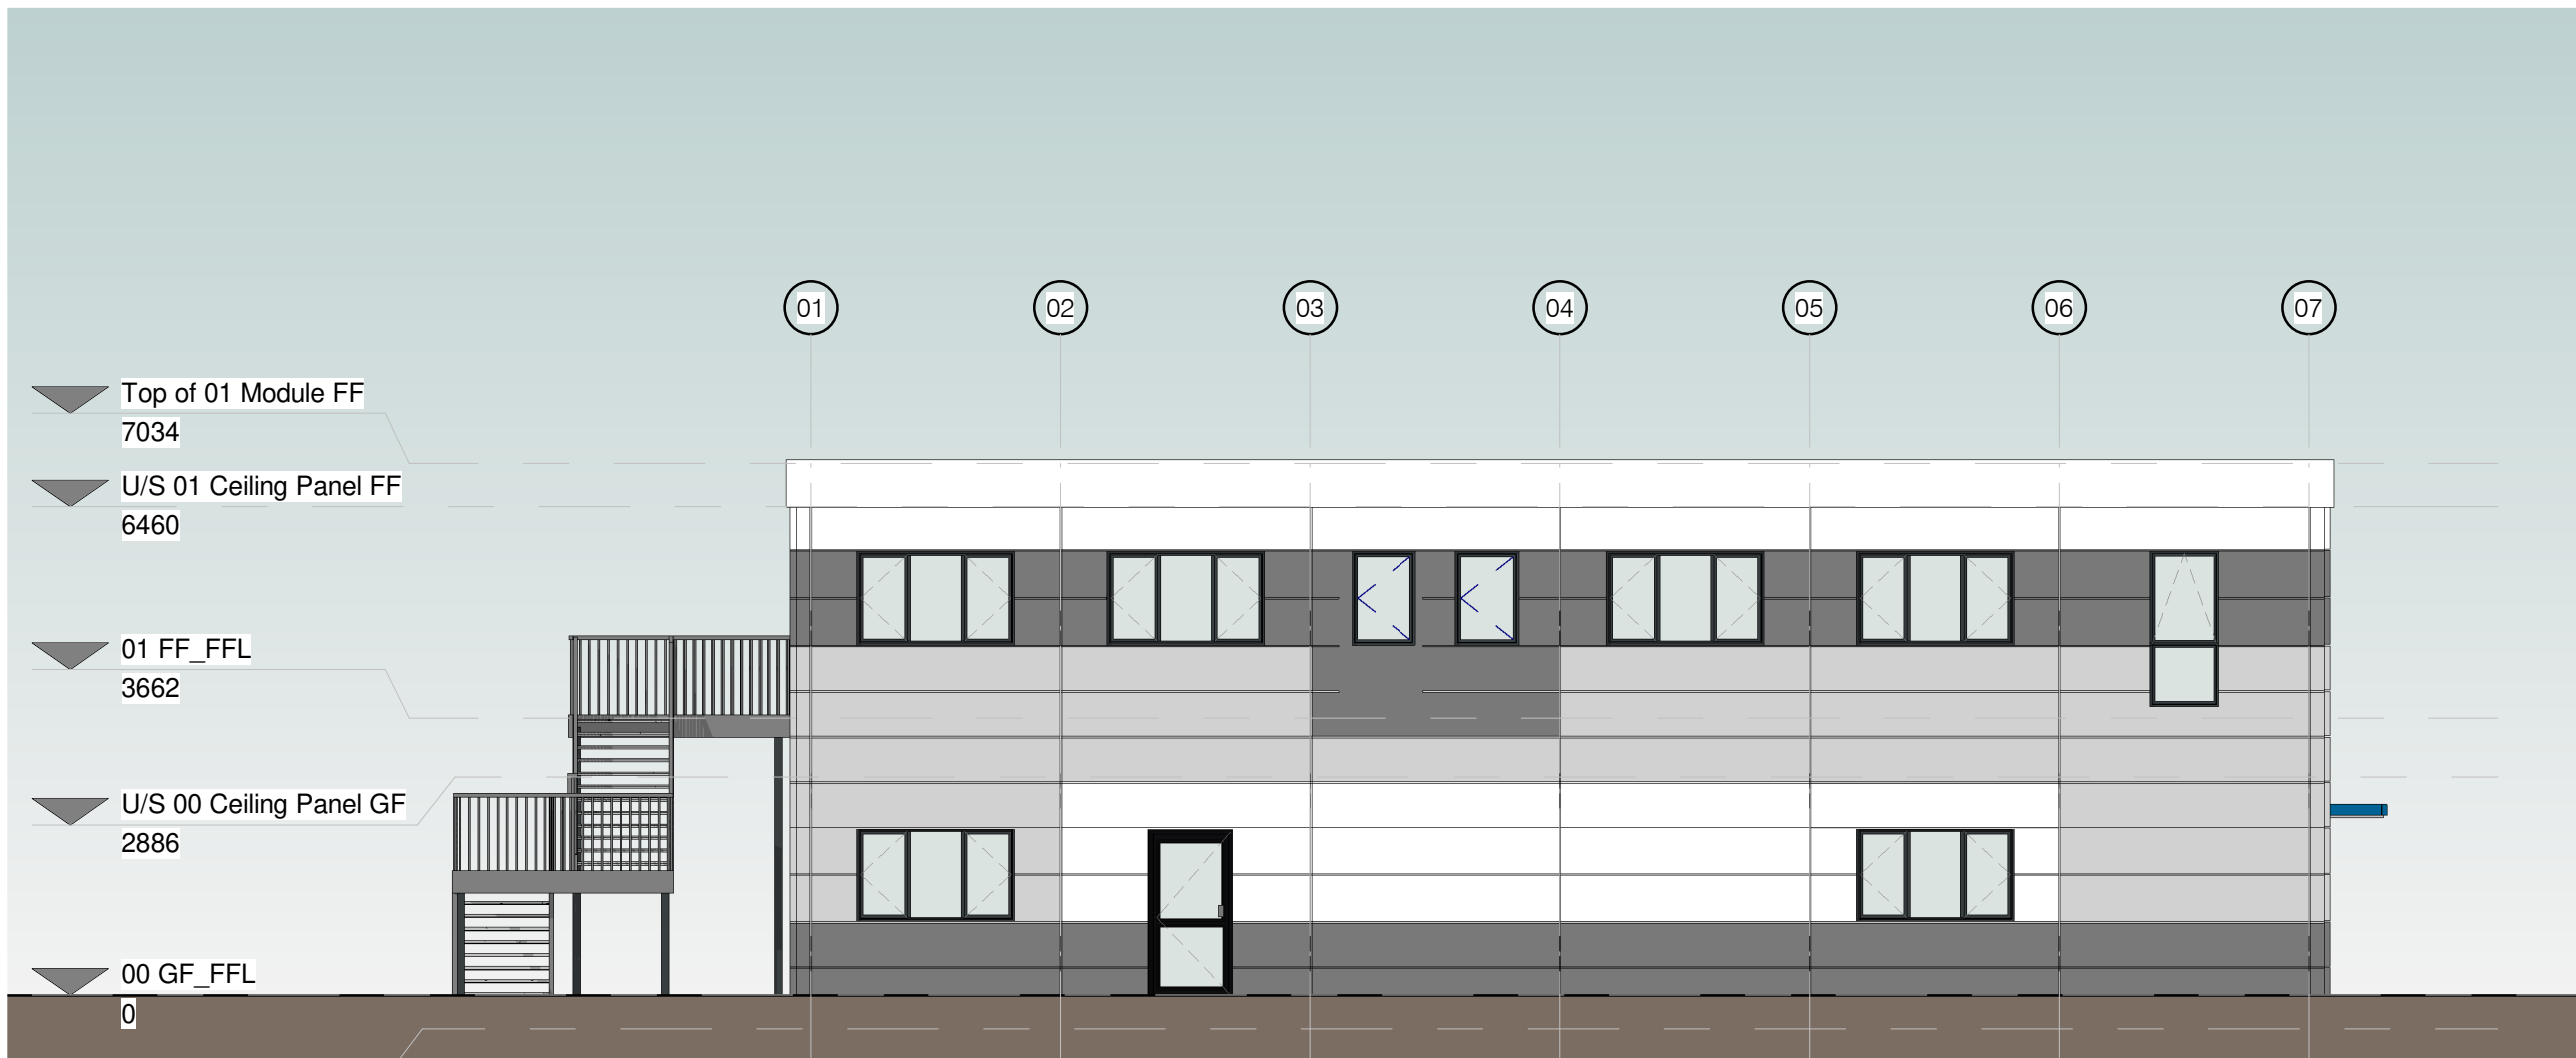


1 Elevation A - Front (facing south)  
1 : 100

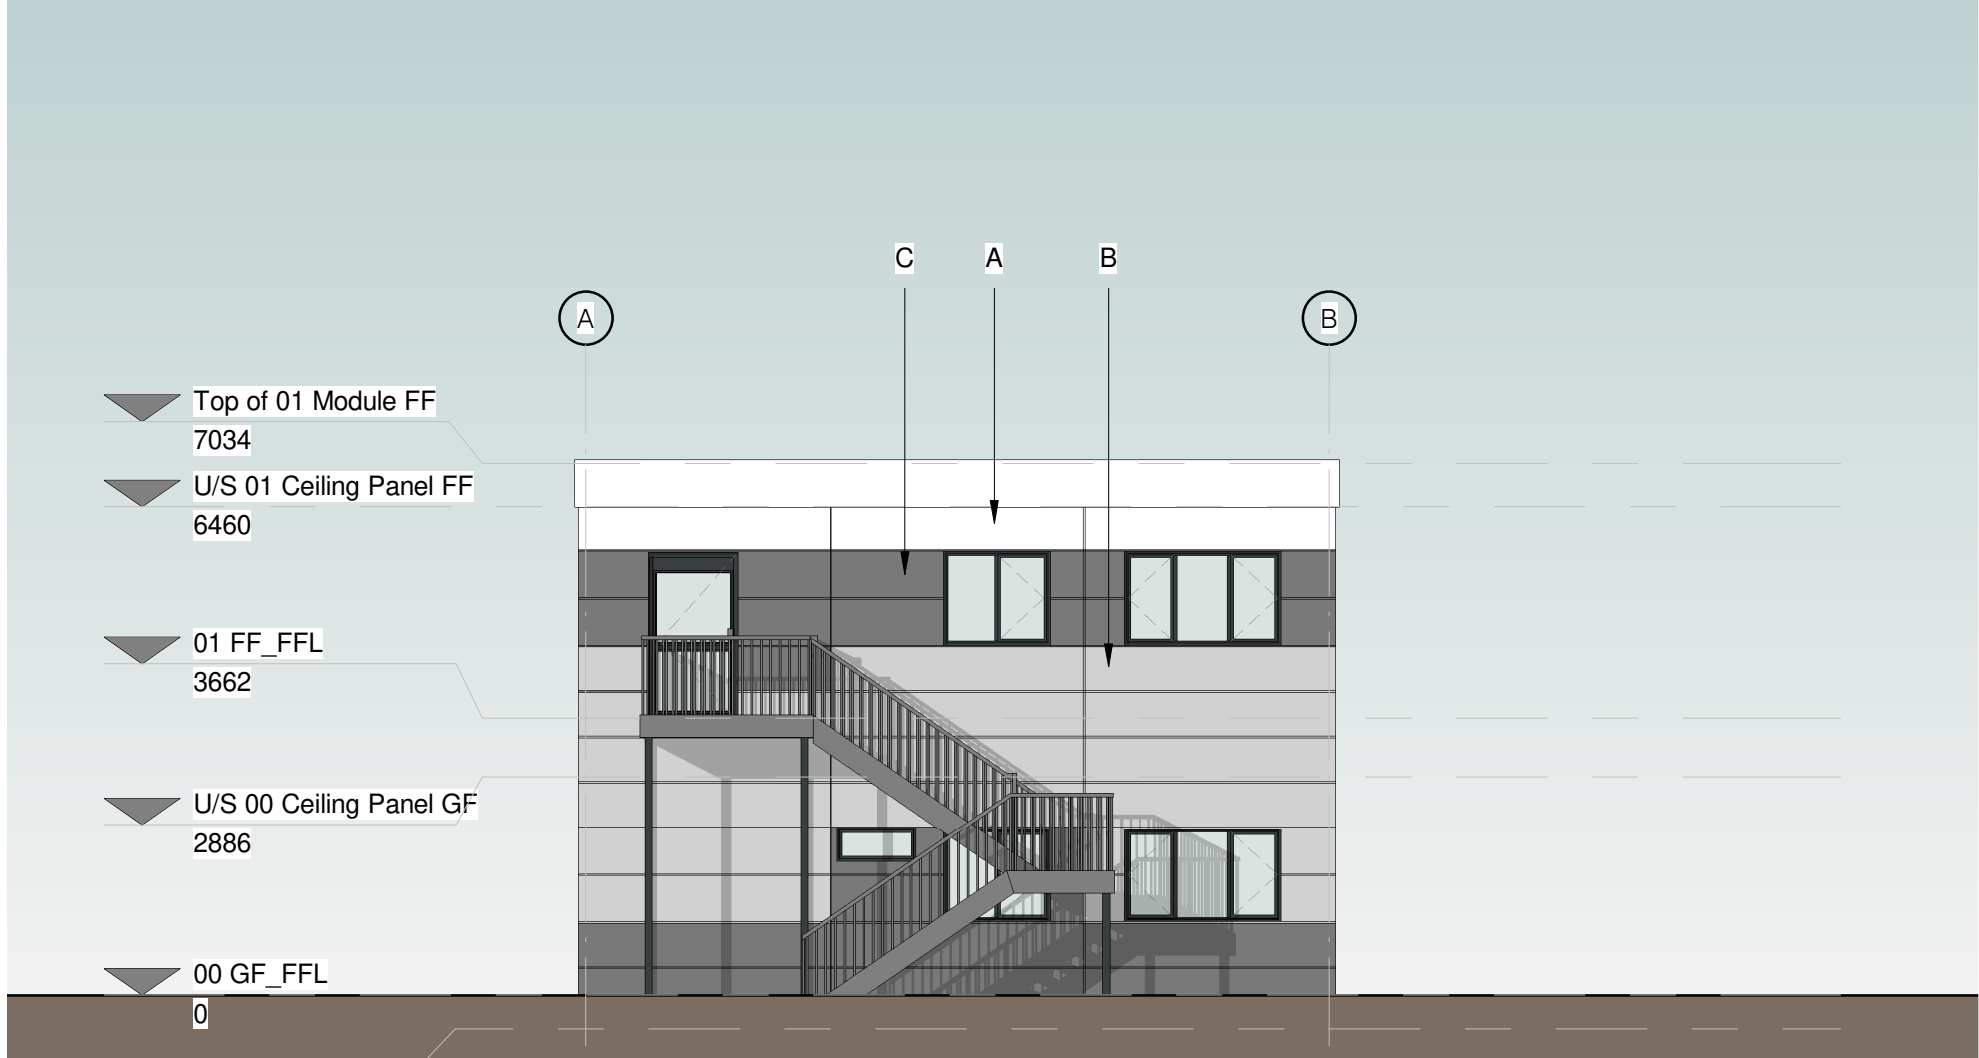

2 Elevation B - West side  
1 : 100

Note:

Exterior Ramps, Handrails and Steps are shown indicatively for illustration purposes only, to be designed and provided by others.

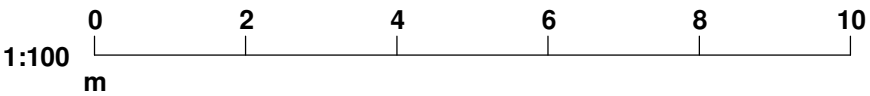

|               |                                                               |
|---------------|---------------------------------------------------------------|
| Status:       | Purpose Of Issue:                                             |
| S0            | Preliminary                                                   |
| Client:       |                                                               |
| National Grid |                                                               |
| Project:      | Tottenham Substation Watermead Way. New Welfare & Office Unit |
| Title:        | Proposed Elevations                                           |

|                              |                 |           |             |
|------------------------------|-----------------|-----------|-------------|
| Scale @ A1:                  | Date:           | Drawn By: | Checked By: |
| As indicated                 | 09/12/24        | MM        | SPM         |
| Opportunity Number:          | Project Number: |           |             |
| OPP1204566                   |                 |           |             |
| Document Number:             | Rev:            |           |             |
| PTK - A1 - ZZ - D - A - 2001 | P06             |           |             |