


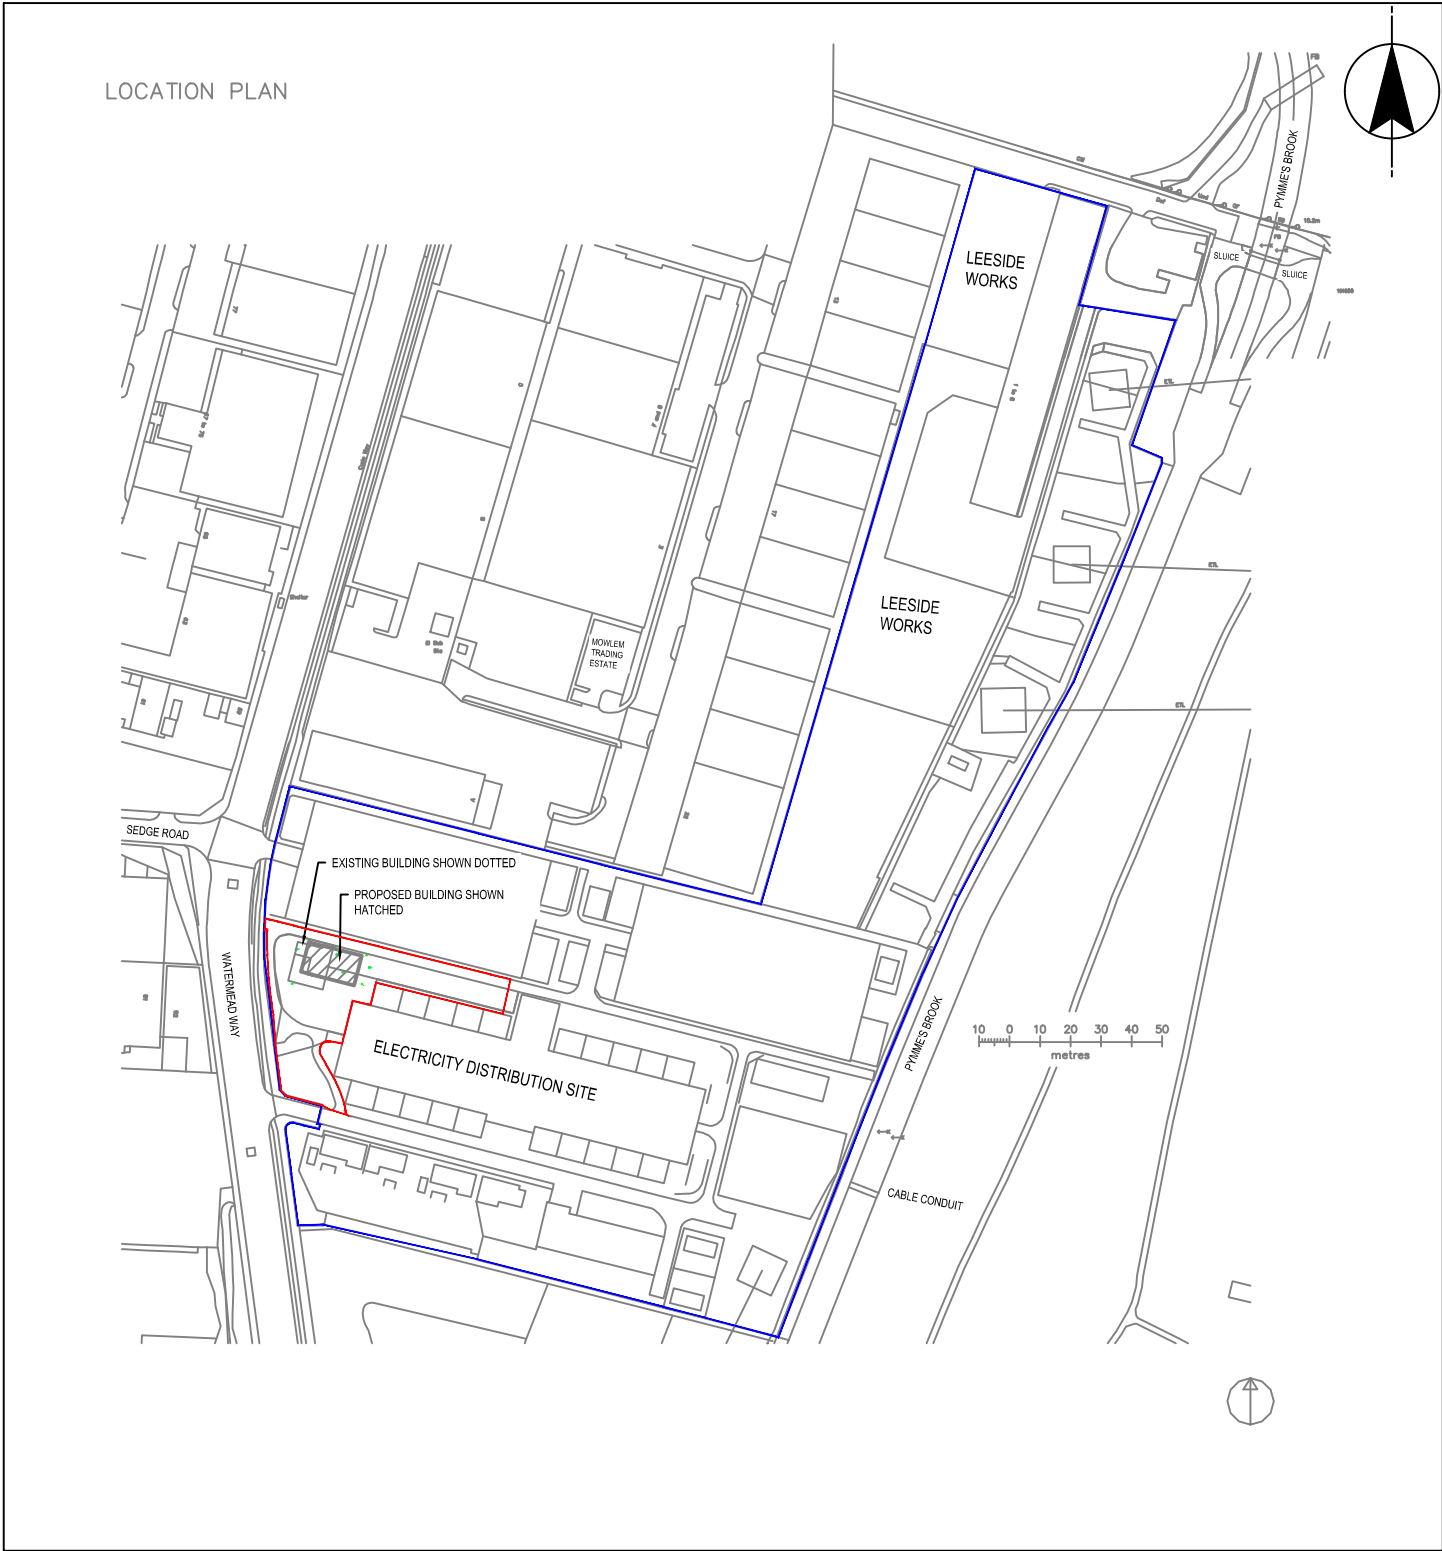

LOCATION PLAN
SCALE 1:1250



TO BE REPRODUCED IN COLOUR

- NOTES
1. ALL DIMENSIONS IN MILLIMETRES AND ALL LEVELS IN METRES UNLESS SHOWN OTHERWISE.
 2. ALL LEVELS ARE IN METRES AND RELATE TO ORDNANCE DATUM UNLESS STATED OTHERWISE.
 3. DO NOT SCALE FROM THIS DRAWING. DO NOT TAKE DIGITAL DIMENSIONS OFF THIS DRAWING. WORK TO FIGURED DIMENSIONS ONLY - IF IN DOUBT ASK.
 4. ALL WORKMANSHIP IS TO BE THE MOST CURRENT BRITISH STANDARDS.
 5. PRIOR TO COMMENCING ANY WORKS ON SITE THE CONTRACTOR SHALL CHECK ALL THE TIE INS FOR LINE AND LEVEL TOGETHER WITH THE INVERTS AND SIZES OF ALL EXISTING DRAINAGE AND INFORM THE ENGINEER IF THERE IS ANY VARIATION WITH THE DETAILS INDICATED ON THIS OR ANY RELEVANT DRAWINGS.
 5. OS MAP INFORMATION HAS BEEN TAKEN FROM ONSITE DRAWING B3111_19 TottenhamPlans080524, DATED MAY 2024.

- LEGEND
- PLANNING APPLICATION BOUNDARY
 - SITE EXTENTS

CURRENT VERSION INFORMATION

P01. FOR PLANNING

Rev	Revision Description	Drawn	Drawn	Check	App'd	Date
P01	FOR PLANNING	SIPM	SIPM	RTCR	RTCR	17/02/26

THIS DRAWING IS THE PROPERTY OF COWI UK LIMITED AND MUST NOT BE COPIED OR USED FOR ANY PURPOSE OTHER THAN THAT FOR WHICH IT IS SUPPLIED.

COWI UK LTD

COWI Kelvin House, RTC Business Park,
London Road, Derby, DE24 8UP, UK
Tel: +44 1332 343800 E-Mail: info_@cowi.com

Client:

nationalgrid

Project:

TOTTENHAM SUBSTATION
OFFICE BUILDING REPLACEMENT
SCHEME

Title:

LOCATION PLAN

Drawn by:	Designed by:	Checked:
SIPM	SIPM	RTCR
Date:	Orig. Sheet Size:	Approved:
FEB 2026	A1	RTCR
Scales:	Status:	
1:1250	REVISED FOR TENDER	

Drawing No: A123989-500-DRG-C01-113

Revision: P01