




Northern Elevation
(1:50/1:100)

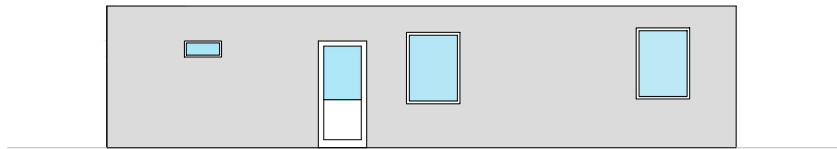


Southern Elevation
(1:50/1:100)

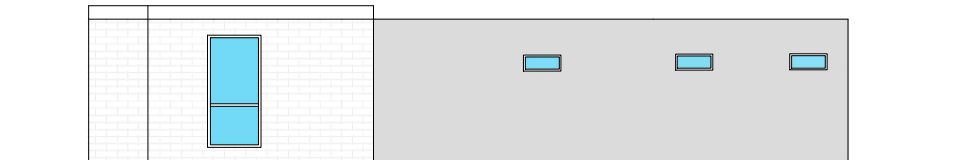

Eastern Elevation
(1:50/1:100)

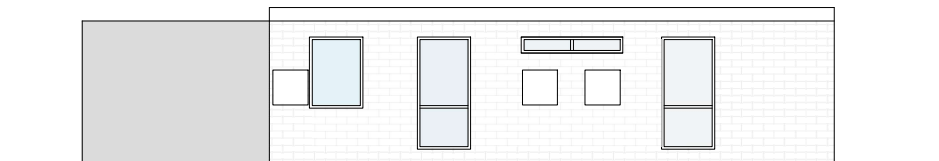

Western Elevation
(1:50/1:100)

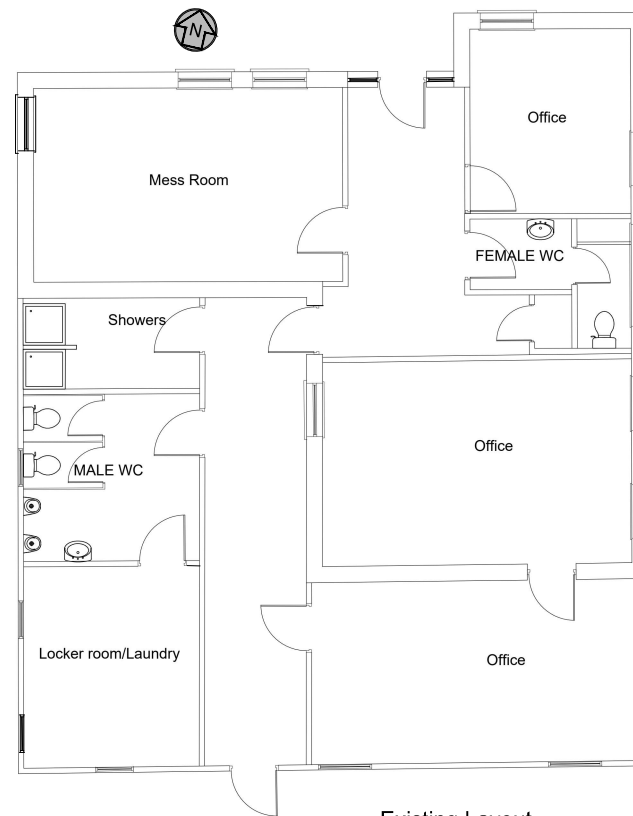

Existing Layout
(1:50/1:100)

A	Issued to accompany Design & Access Statement	2020.05.07	TP
REV.	DESCRIPTION	DATE	BY

NOTE: All details are indicative only. All dimensions are to be checked on site by contractors prior to commencement of works. Any discrepancies in drawings to be reported to Focus Consulting.

Focus Consulting
The Dock Hub
Wilbury Villas
Brighton and Hove
BN3 6AH

TEL - 01273 72 33 44
E-MAIL - brighton@focus.co.uk

client
 Cowi
 Bents 11ania House, 24 Bents 11ania, London, EC3A 7UB, UK
 Tel: +4 207 810 7800 E-Mail: info@cowi.com

nationalgrid

project
 TOTTENHAM SUBSTATION
 WATERMEAD WAY

title
 NEW WELFARE UNIT
 Existing Elevations and Layout

date 2020.05.20	scale 1:50/1:100	drawn TP	checked	paper A1/A3
job ref. B3111-19	drawing no. 00-200	rev. A		