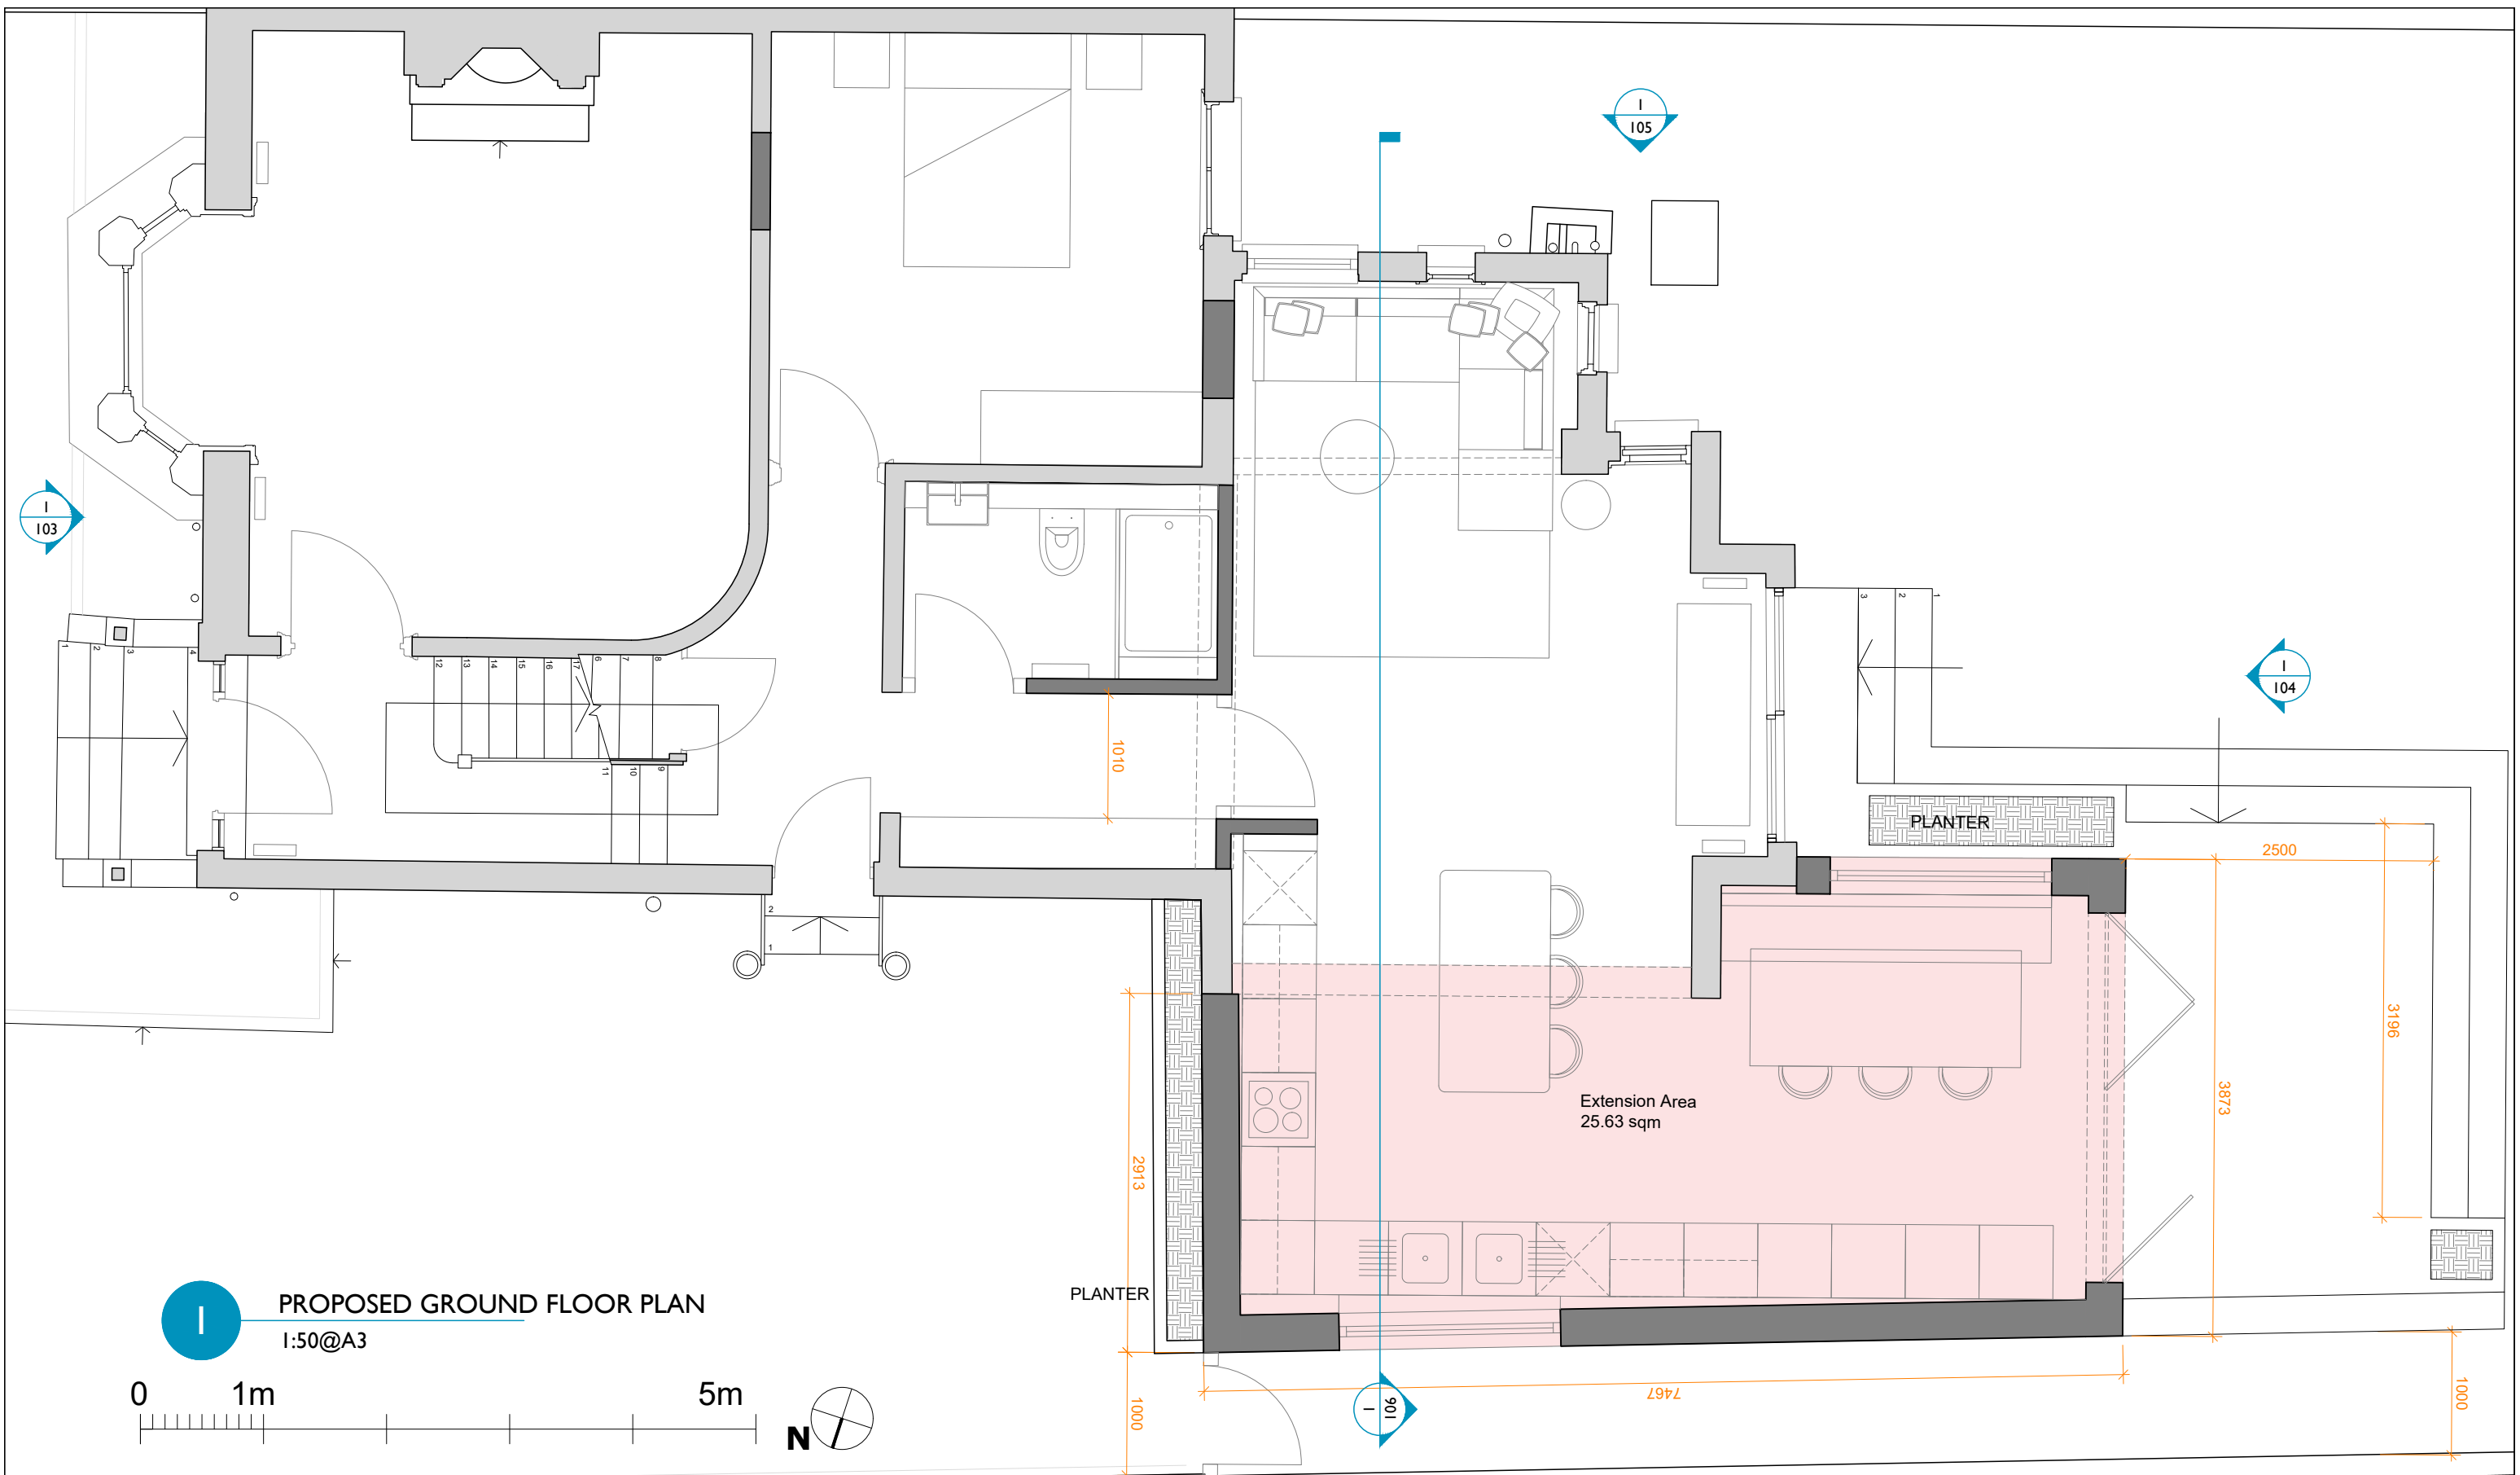


Bocanegra Architecture

Pearfield House,
London N5 2DG
www.bocanegraarchitecture.com
info@bocanegraarchitecture.com
+44 (0)7845809716

Virginia Hendricks & Vivek Kaysa

CLIENT

3 Tetherdown

PROJECT

N10 1ND

POSTCODE

UK

COUNTRY

PROPOSED GROUND FLOOR

TITLE

00

REVISION

09/03/2026

DATE

100

DRAWING NUMBER