




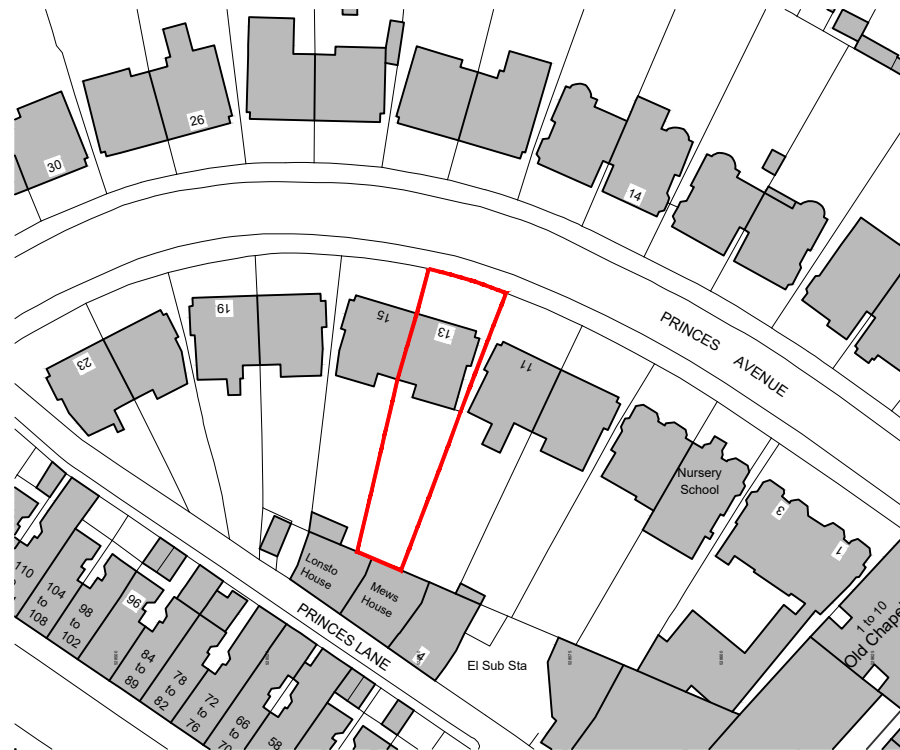

1 LOCATION PLAN
1:1250 @ A3

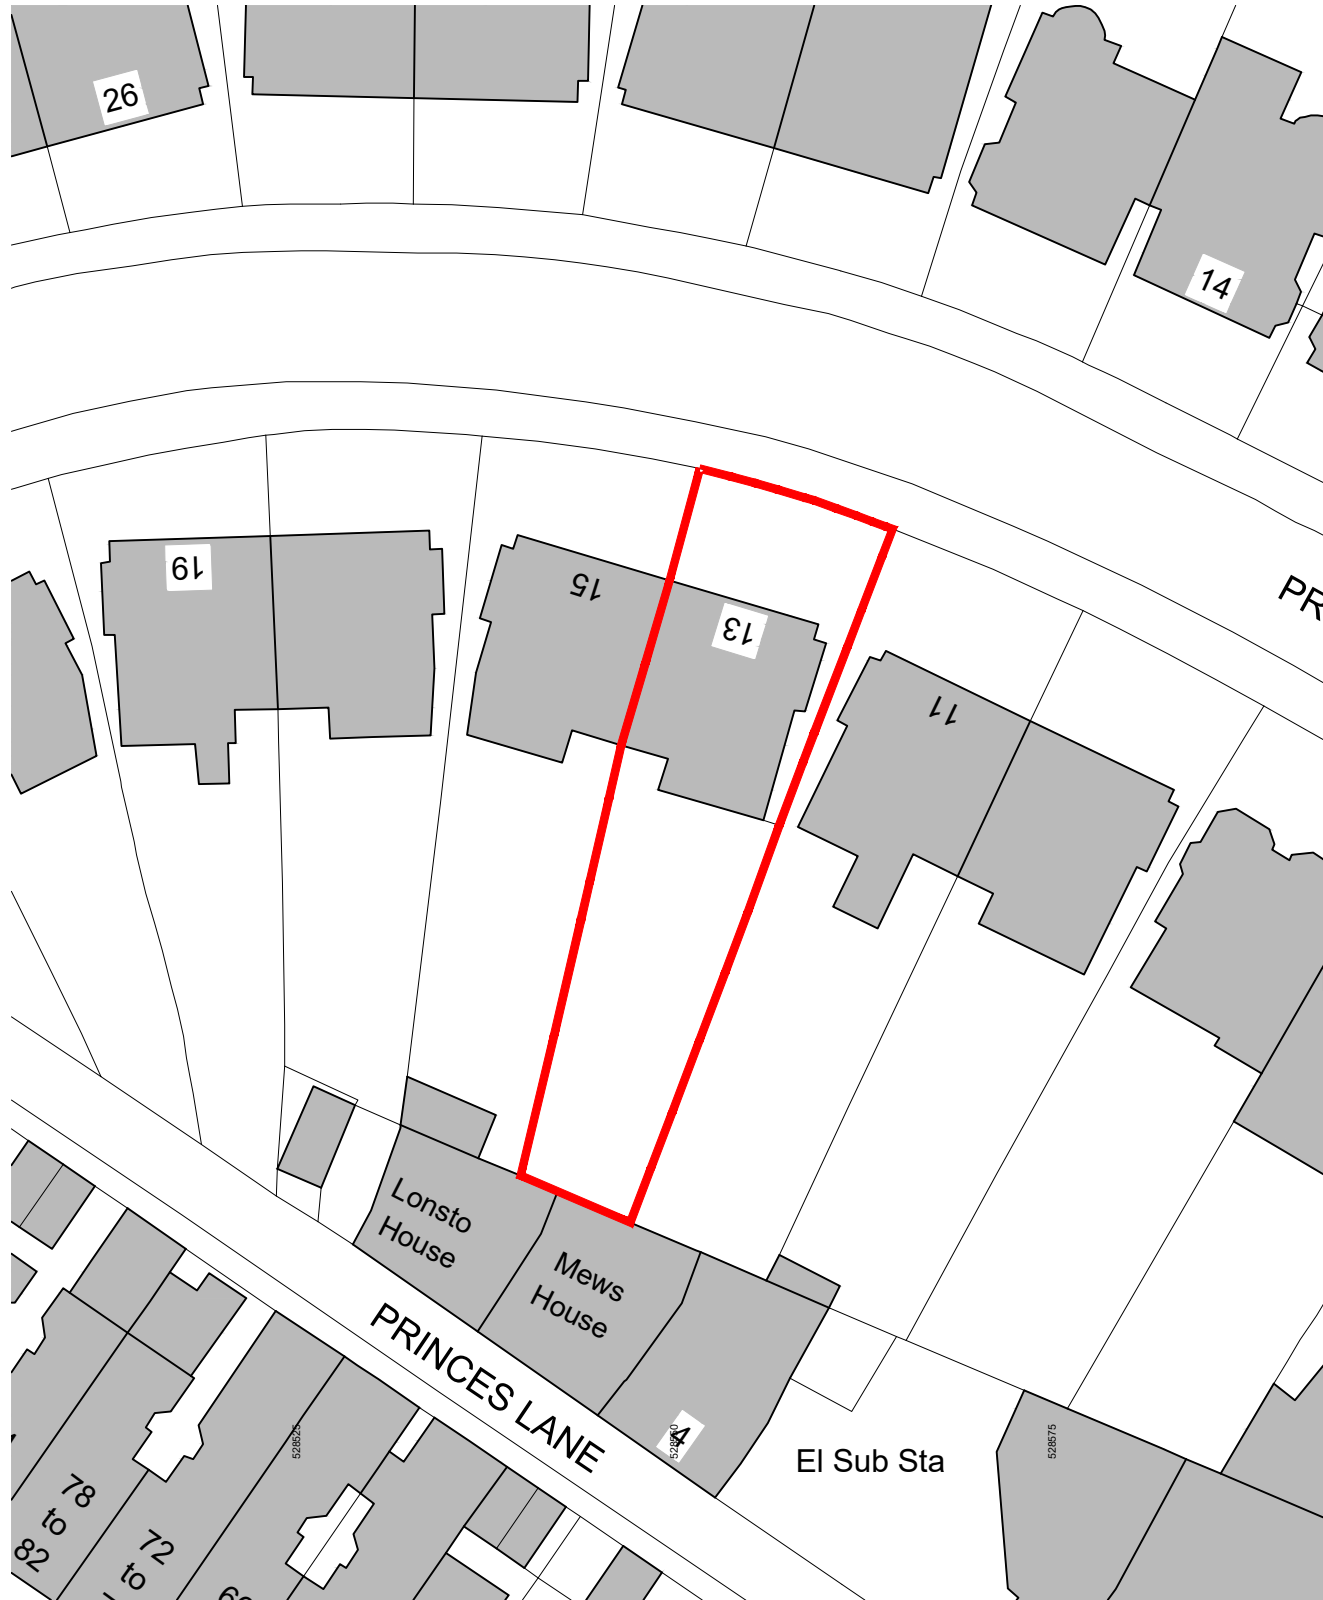


2 EXISTING BLOCK PLAN
1:500 @ A3

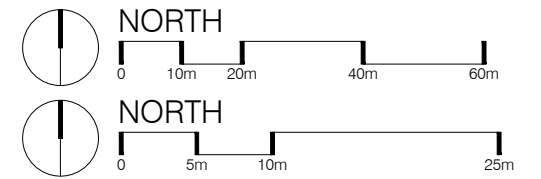

GENERAL NOTES

- A. Do not scale from this drawing. Check all dimensions and conditions on site. As Existing drawings are based on survey information supplied/produced by the client.
- B. Drawings issued for planning purposes only.

KEY:

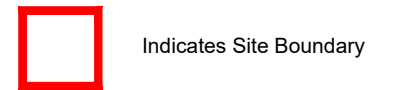

Indicates Site Boundary

rev	date	checked	description

stage

PLANNING



MDLR
Architects

50 Little Yard
London, SE17 3GA
t: +44 (0)20 7703 0124
e: info@mdlr-architects.co.uk
www.mdlr-architects.co.uk

client	project name
	13 Princes Avenue, Muswell Hill, N10 3LS
	drawing title
	Location & Existing Block Plans
	SO (Work in progress)
	Scale
	1:1250 & 1:500@A3

PROJECT	ORIGINATOR	FUNCTION	SPATIAL	TYPE	ROLE	NUMBER	REV
25064	MA	PL	ZZ	DR	A	005	P01