




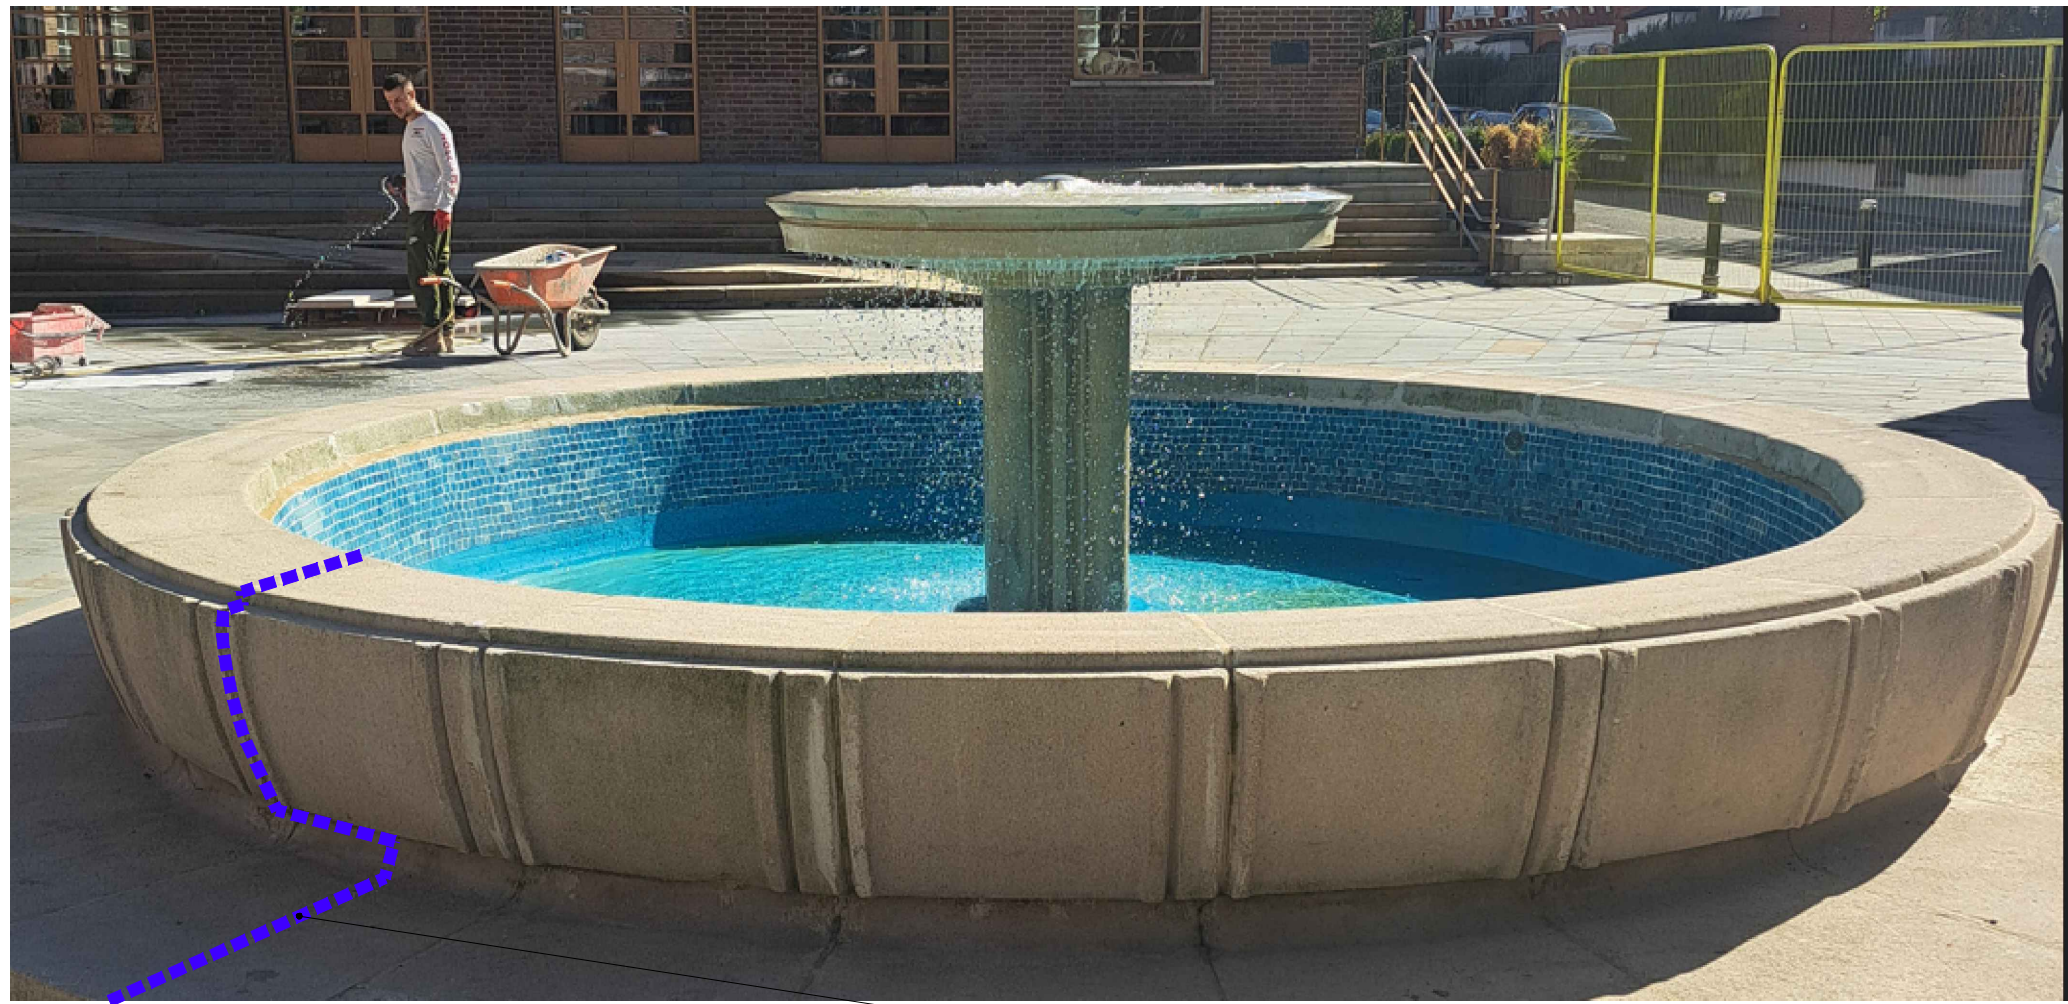

EXISTING FOUNTAIN
VIEW A

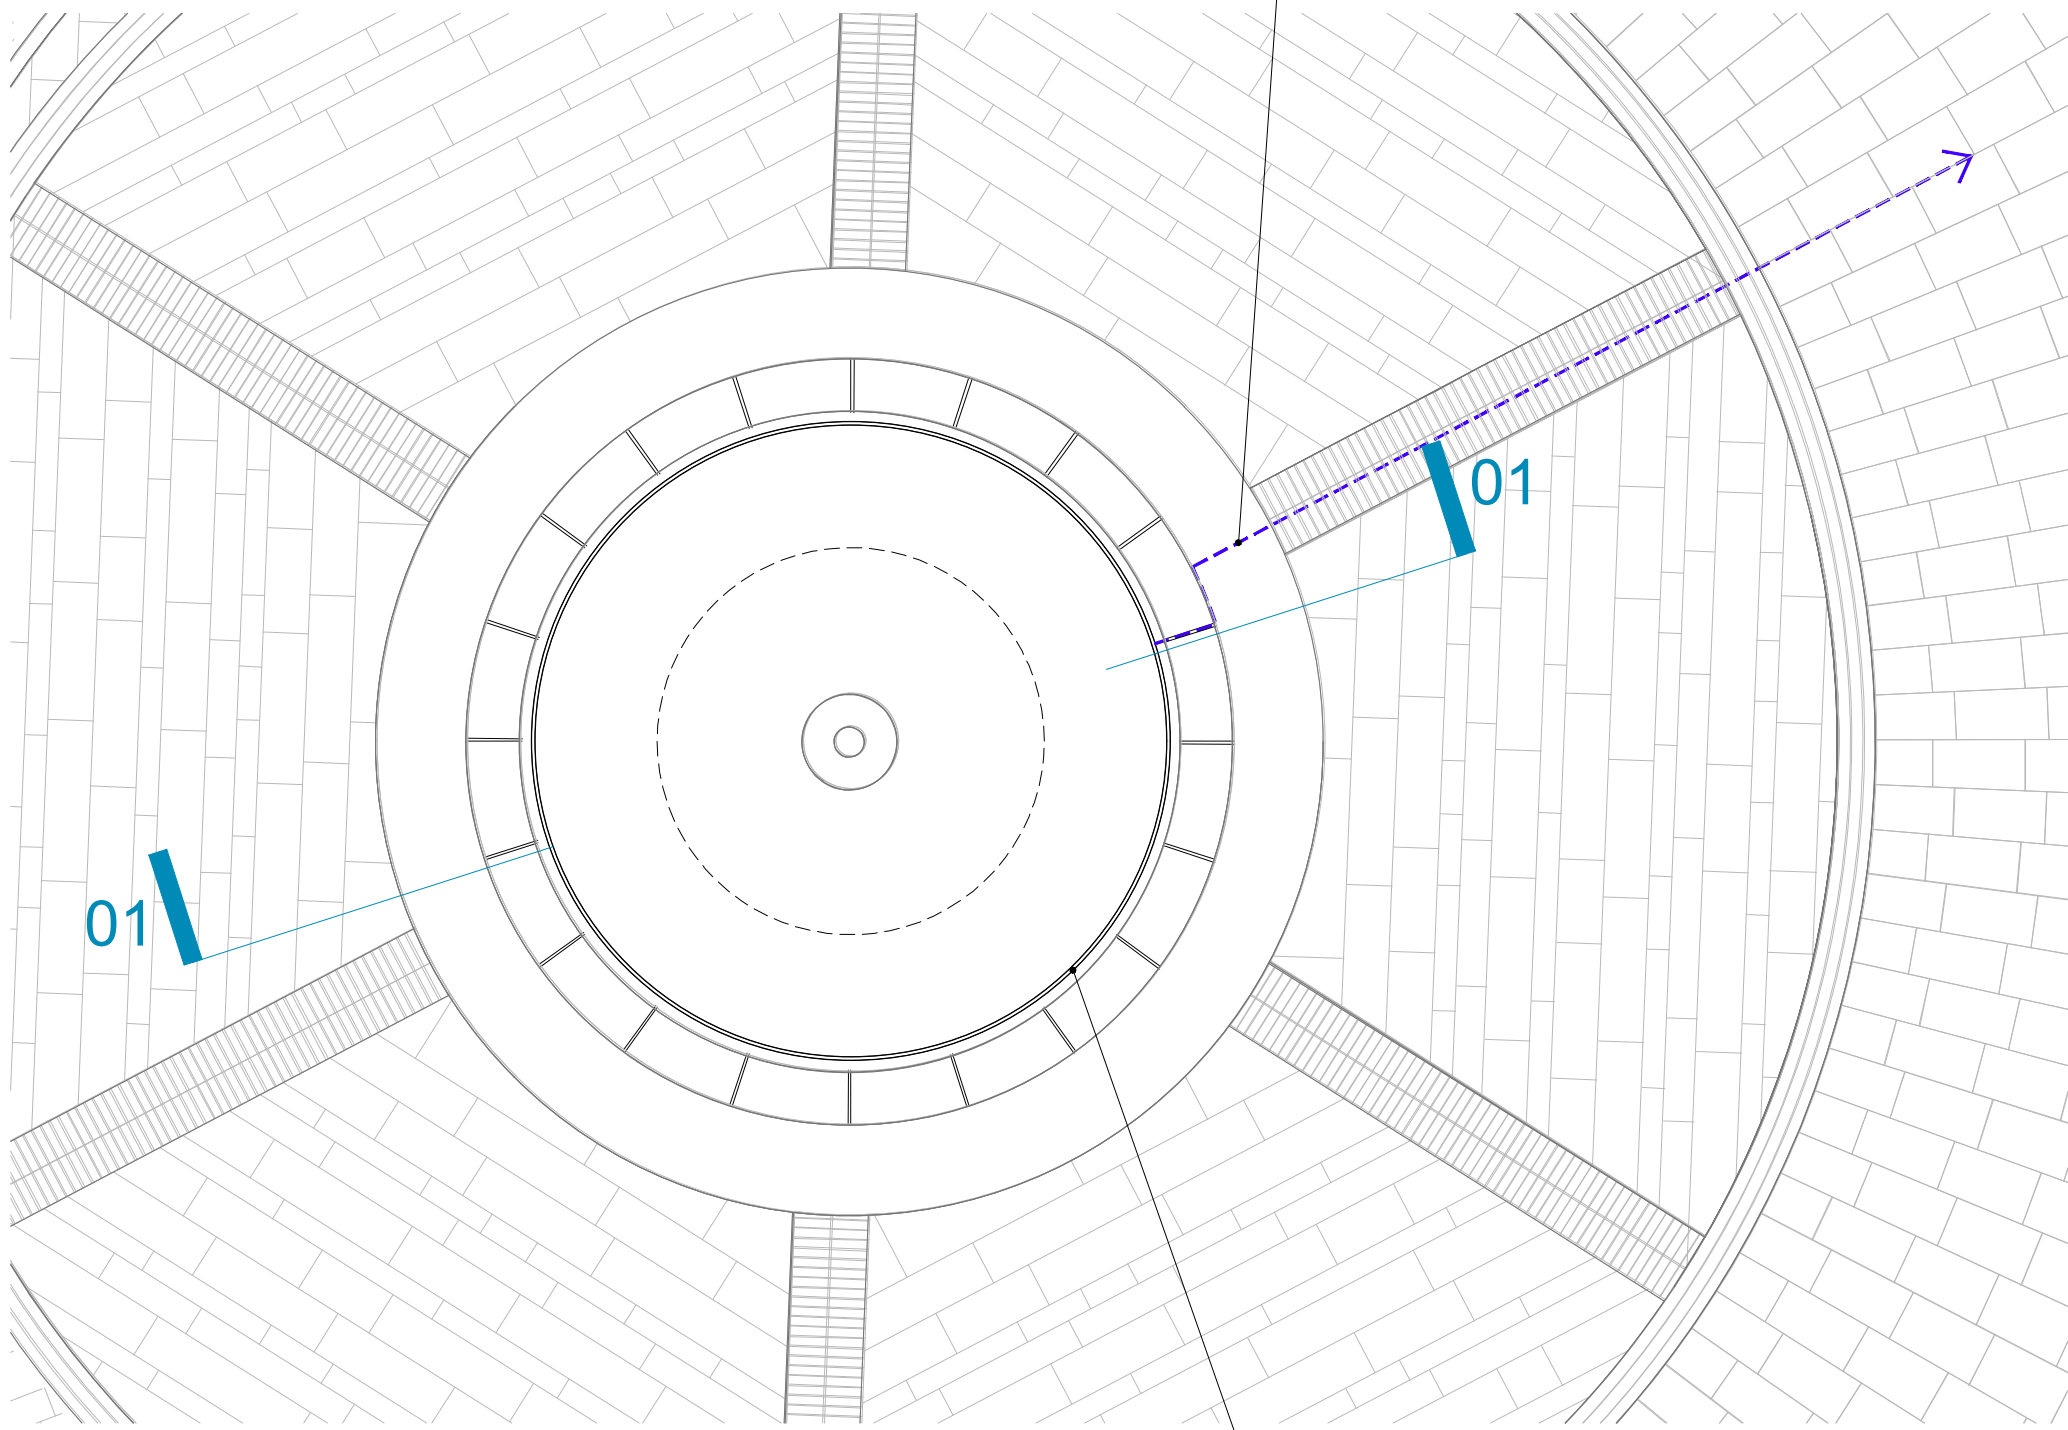

EXISTING FOUNTAIN PLAN WITH CABLING ROUTE INDICATED
SCALE 1:50 @ A1

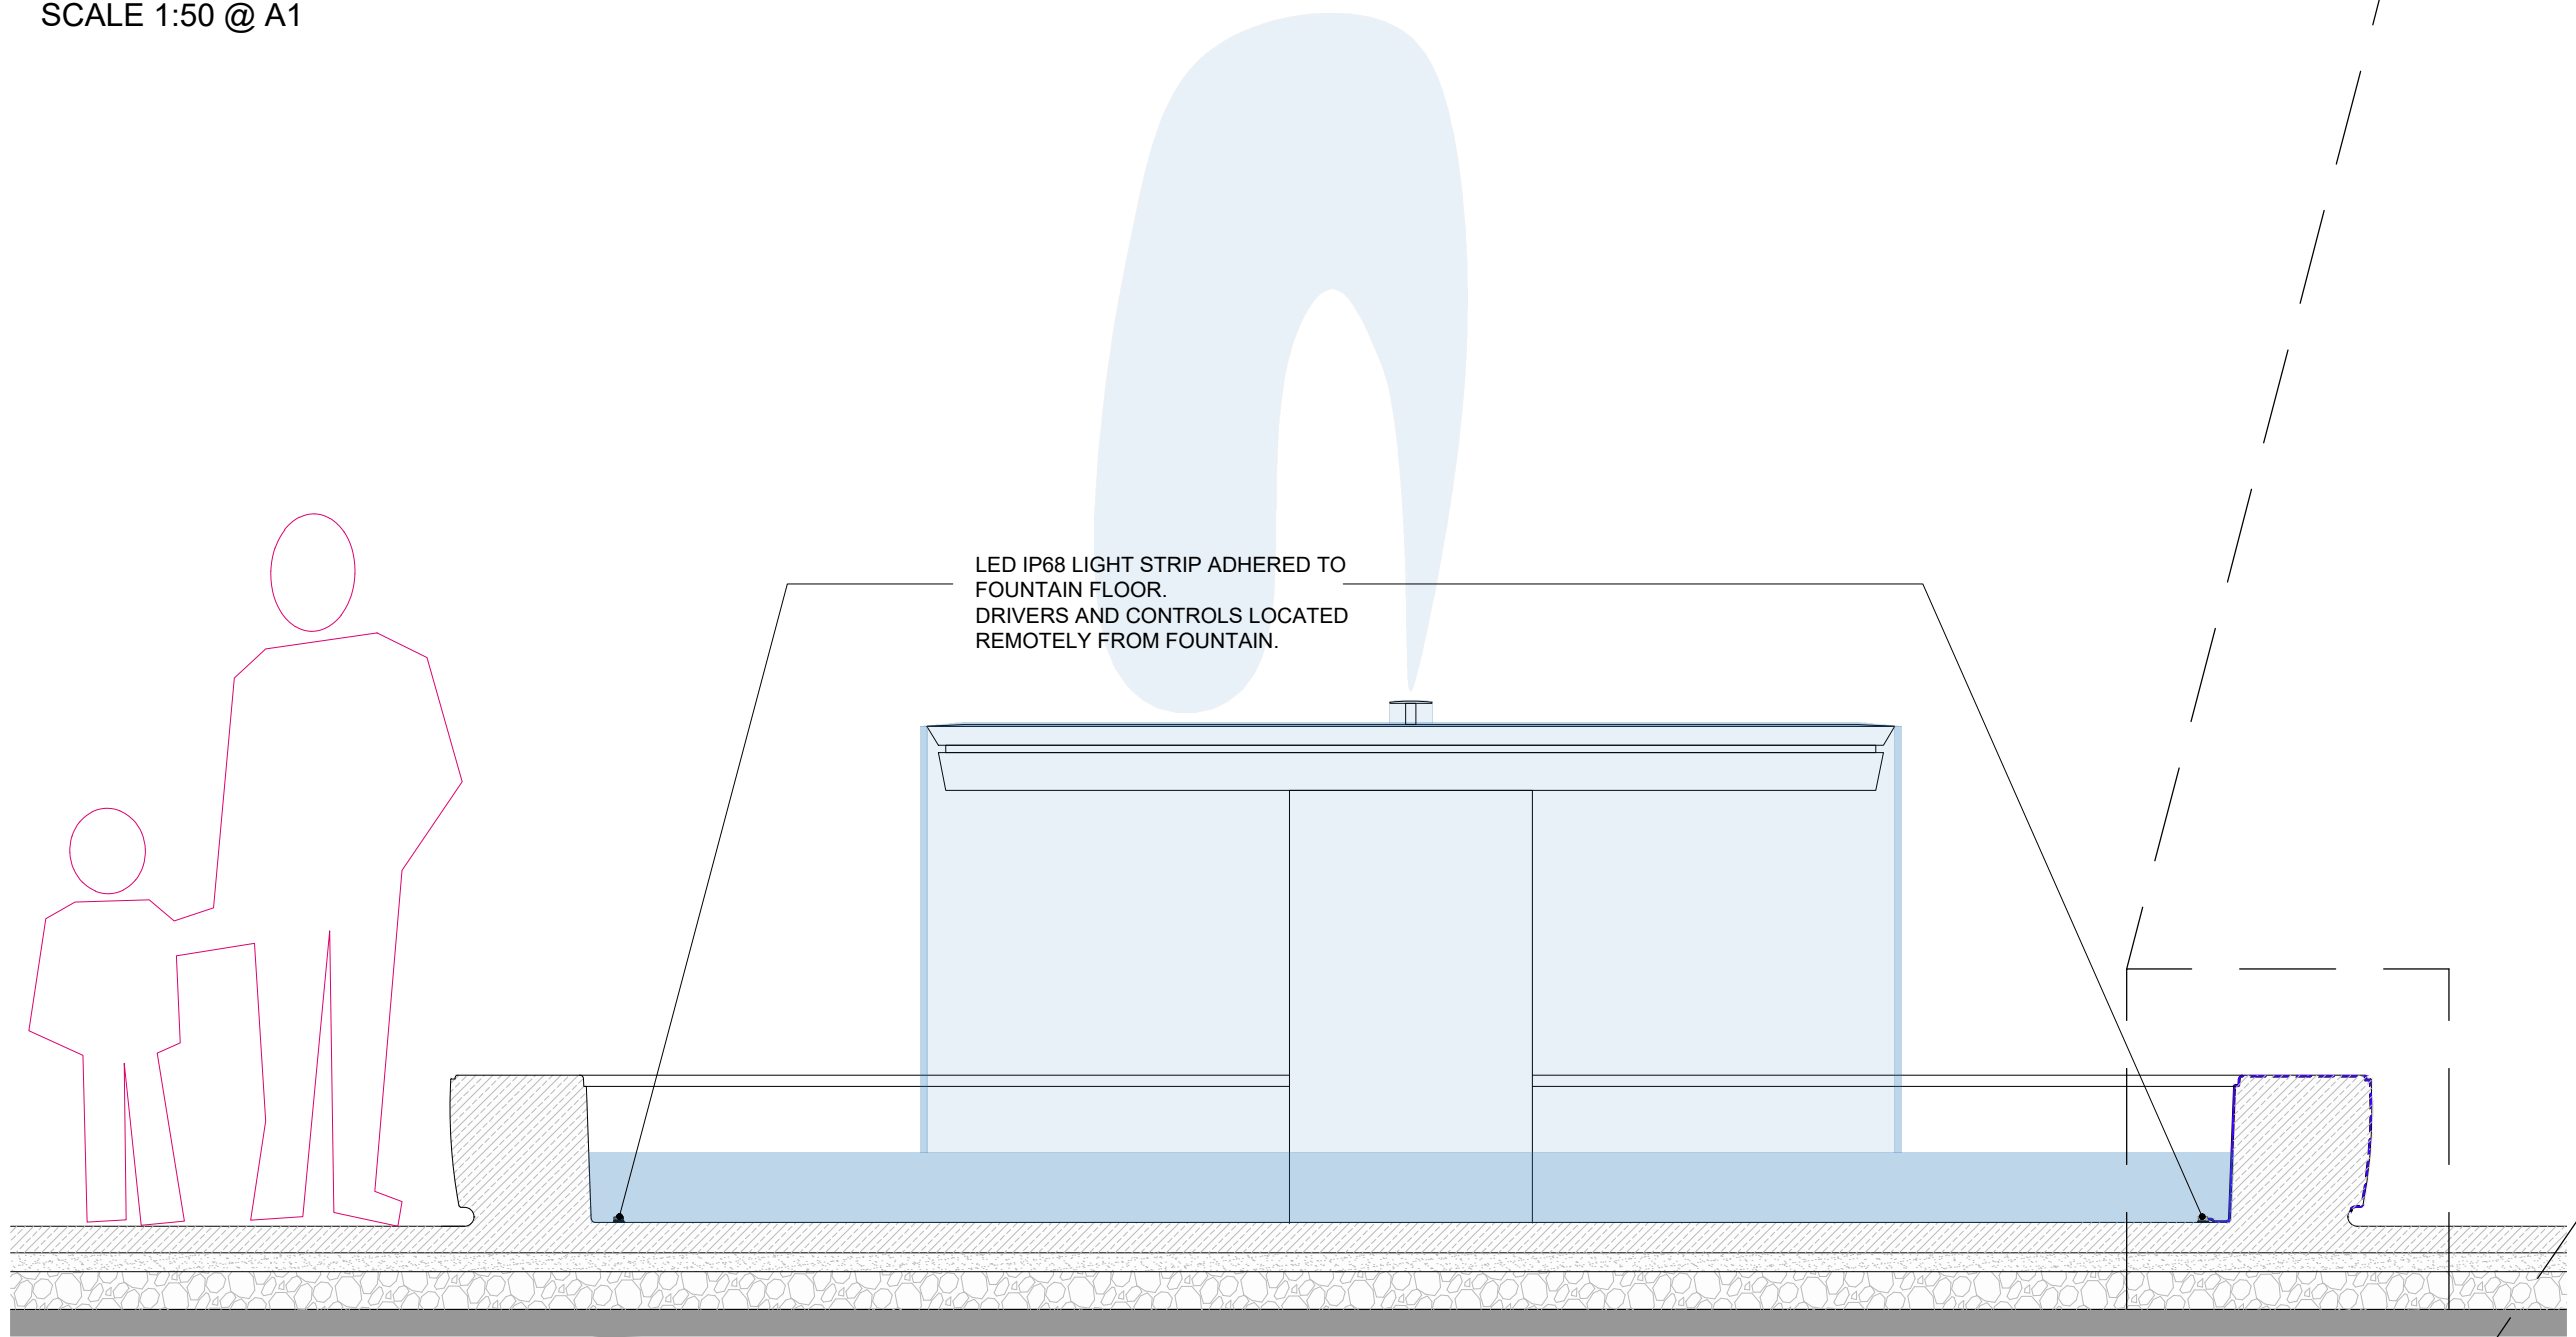


SECTION 01
SCALE 1:20 @ A1

PROPOSED LOW POWER CABLE UNDER THE
PAVING SLABS TO SOURCE OF POWER.
DRIVER AND CONTROLS LOCATED
REMOTELY FROM FOUNTAIN.

LOW VOLTAGE POWER
CABLE TO IN PVC BLUE
(TO MATCH EXISTING
TILES) COVER ADHERED
WITH UNDERWATER
SEALANT TO TILES.

LED IP68 LED LIGHT STRIP
ADHERED TO FOUNTAIN
BED WITH REVERSIBLE
STRUCTURAL SILICON SEAL
(CT1 OR SIMILAR); SILICON
SEAL COLOUR - LIGHT
GREY, LED LIGHT IN
ALUMINIUM CHANNEL


CABLE INSERTED INTO GROUT GAP
BETWEEN STONE SECTIONS.
RECESS TO BE REPAIRED WITH
SILICON SEAL TO MATCH GROUT
COLOUR.

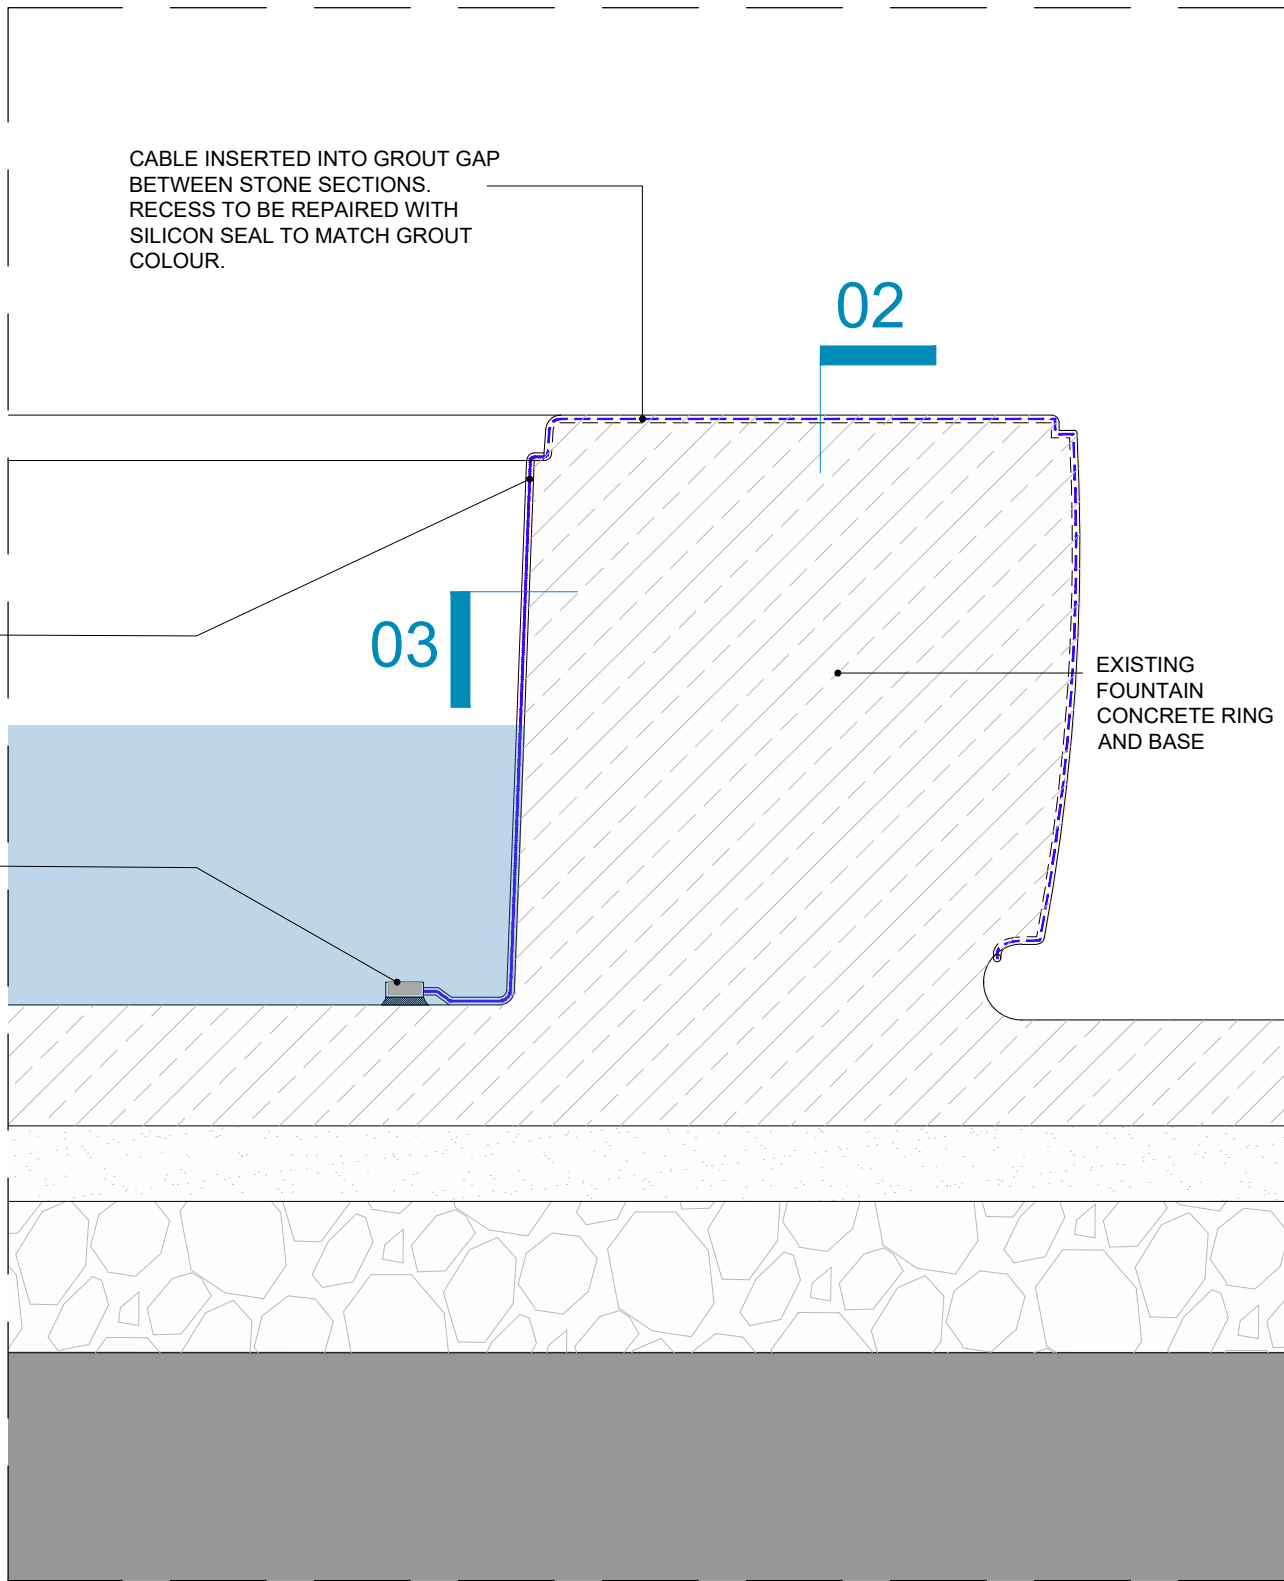

SECTION DETAIL 01
SCALE 1:5 @ A1

EXISTING GROUT TO BE
REMOVED TO
SUFFICIENT DEPTH TO
FIT THE POWER CABLE.

LOW VOLTAGE POWER
CABLE TO LED
SUBMERGED LIGHT
STRIP

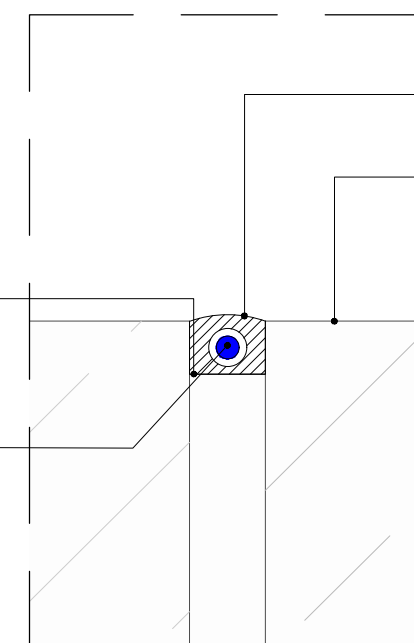

SECTION 02
SCALE 1:1 @ A1


NEW GROUT TO MATCH
EXISTING

EXISTING CONCRETE
COPING SURFACE


REVERSIBLE
UNDERWATER SILICON
ADHESIVE.

LOW VOLTAGE POWER
CABLE TO LED
SUBMERGED LIGHT
STRIP

PVC BLUE CABLE COVER

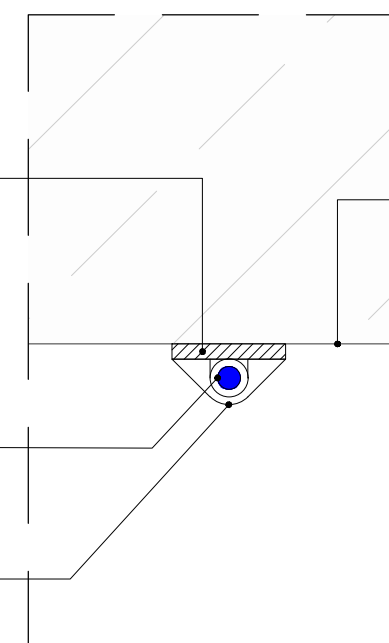

SECTION 03
SCALE 1:1 @ A1

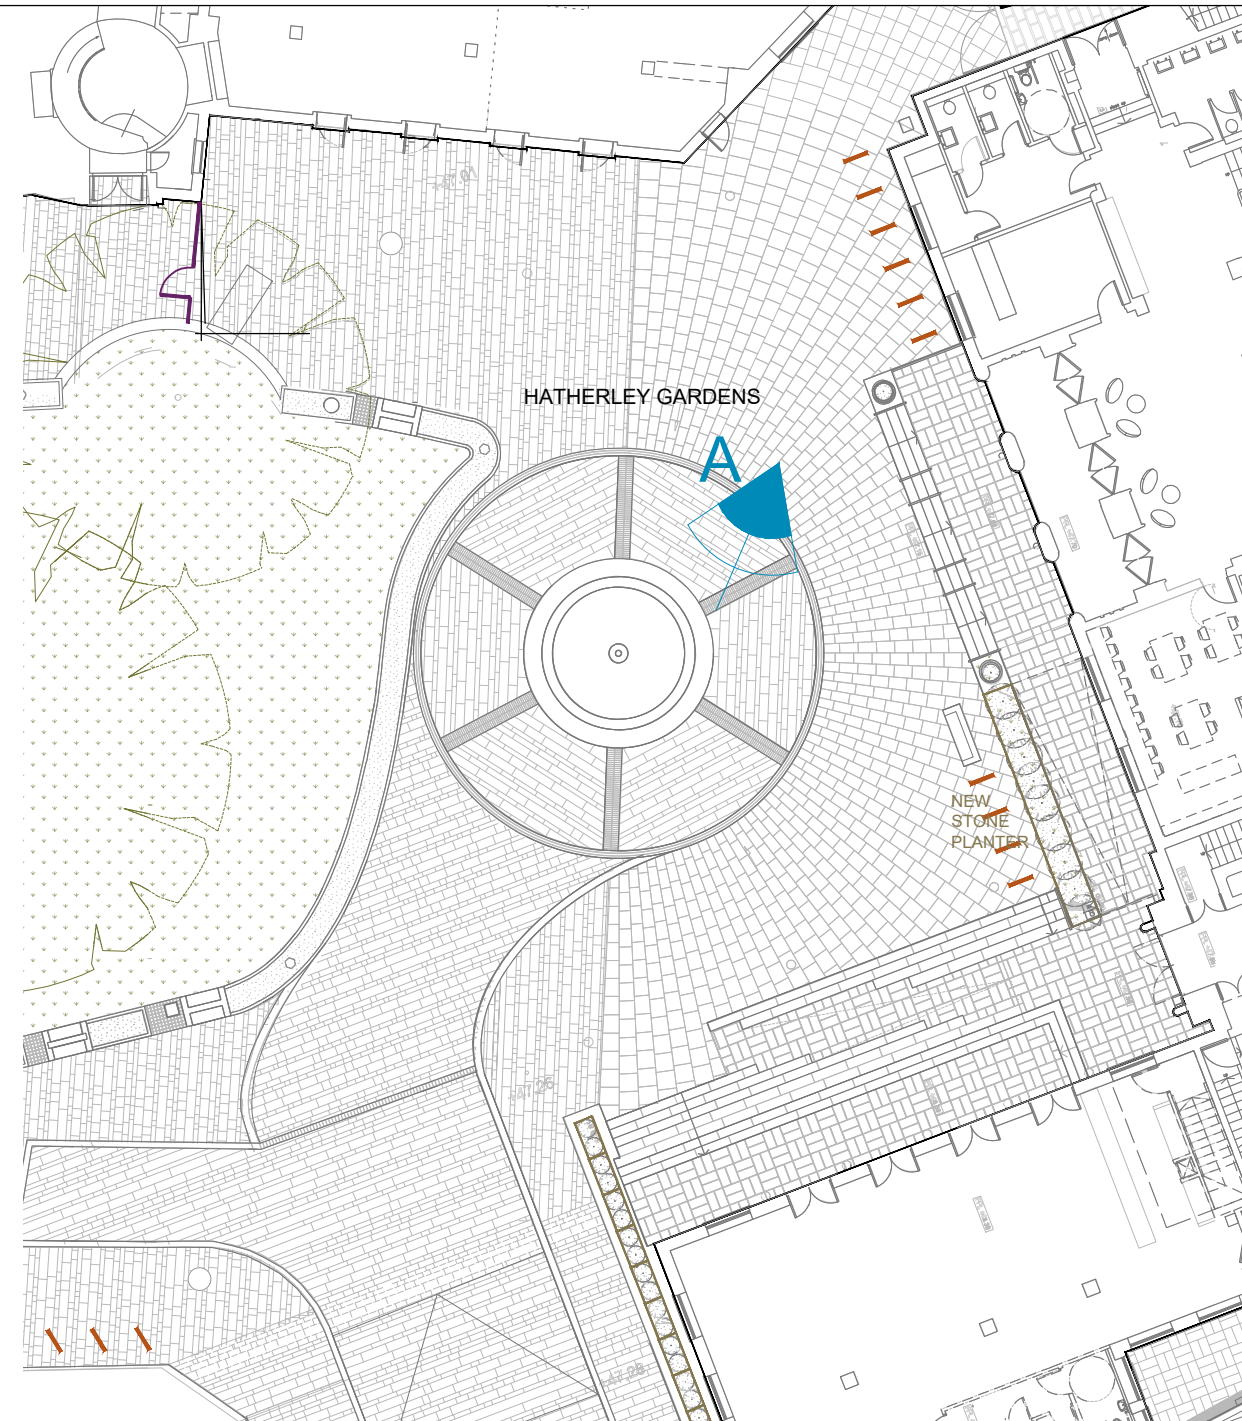

KEY PLAN
SCALE 1: 250 @ A1

© Longlane Architects Ltd
No part of this drawing may be reproduced without written consent.
All contractors must visit site and be responsible for taking and checking all
dimensions relating to this work.
Do not scale from this drawing.

REVISION NOTES

A 22.07.2025 PS ISSUED FOR PLANNING



ARDMORE CONSTRUCTION LTD
6 WHARF STUDIOS,
28 WHARF ROAD,
LONDON, N1 7GR
TEL: 0203-344 0300
www.ardmoregroup.co.uk



Longlane Architects
5 Tanner Street
London, SE1 3LE
office@longlanearchitects.co.uk

PLANNING

PROJECT
HORNSEY TOWN HALL
TOWN HALL

DRAWING TITLE
FRONT YARD FOUNTAIN DETAILS

SCALE
AS INDICATED @ A1

DRAWING NUMBER
3670-KDS-TH-ZZ-DR-A-90-1021

A