


Highpoint 1

Flat 7 Proposals (Supplimental)

1. Communicating door

The reporduction plan below is of the original plan set by Lubetkin. It clearly shows the area that is currently a kitchen (formerly a dining area) did not originally have a communicating door to the bedroom. This was declared already present in the application by Avanti Architects in HGY/2011/0841 although I cannot locate any previous consent regarding the formation of this door.

I hope it is noted that this application seeks consent to revert the situation and remove the door. - reinstating the wall.

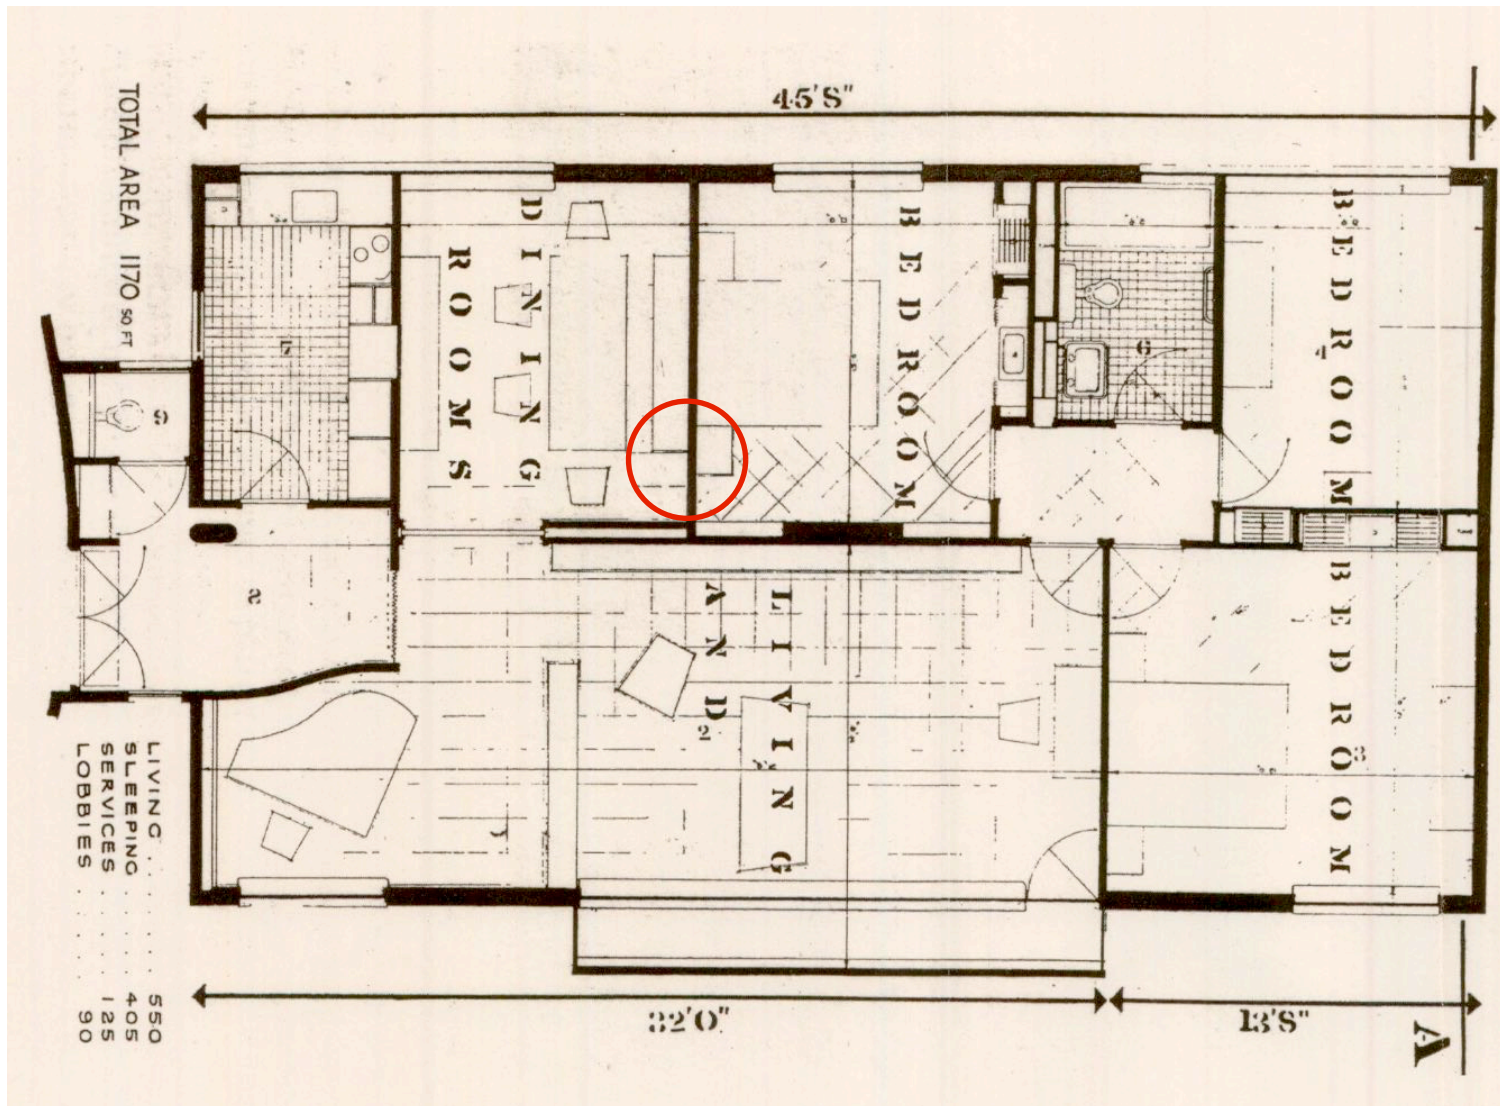

comm door flat 7 in Highpoint 1

CONSTANTINE ARCHITECTS

e. c@constantinearchitects.co.uk
m. 07958 455 245
w. www.constantinearchitects.co.uk

COM DR