


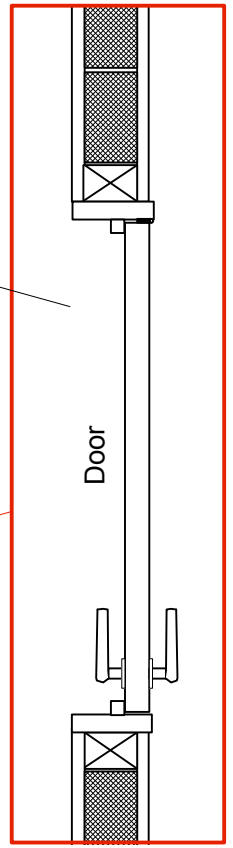


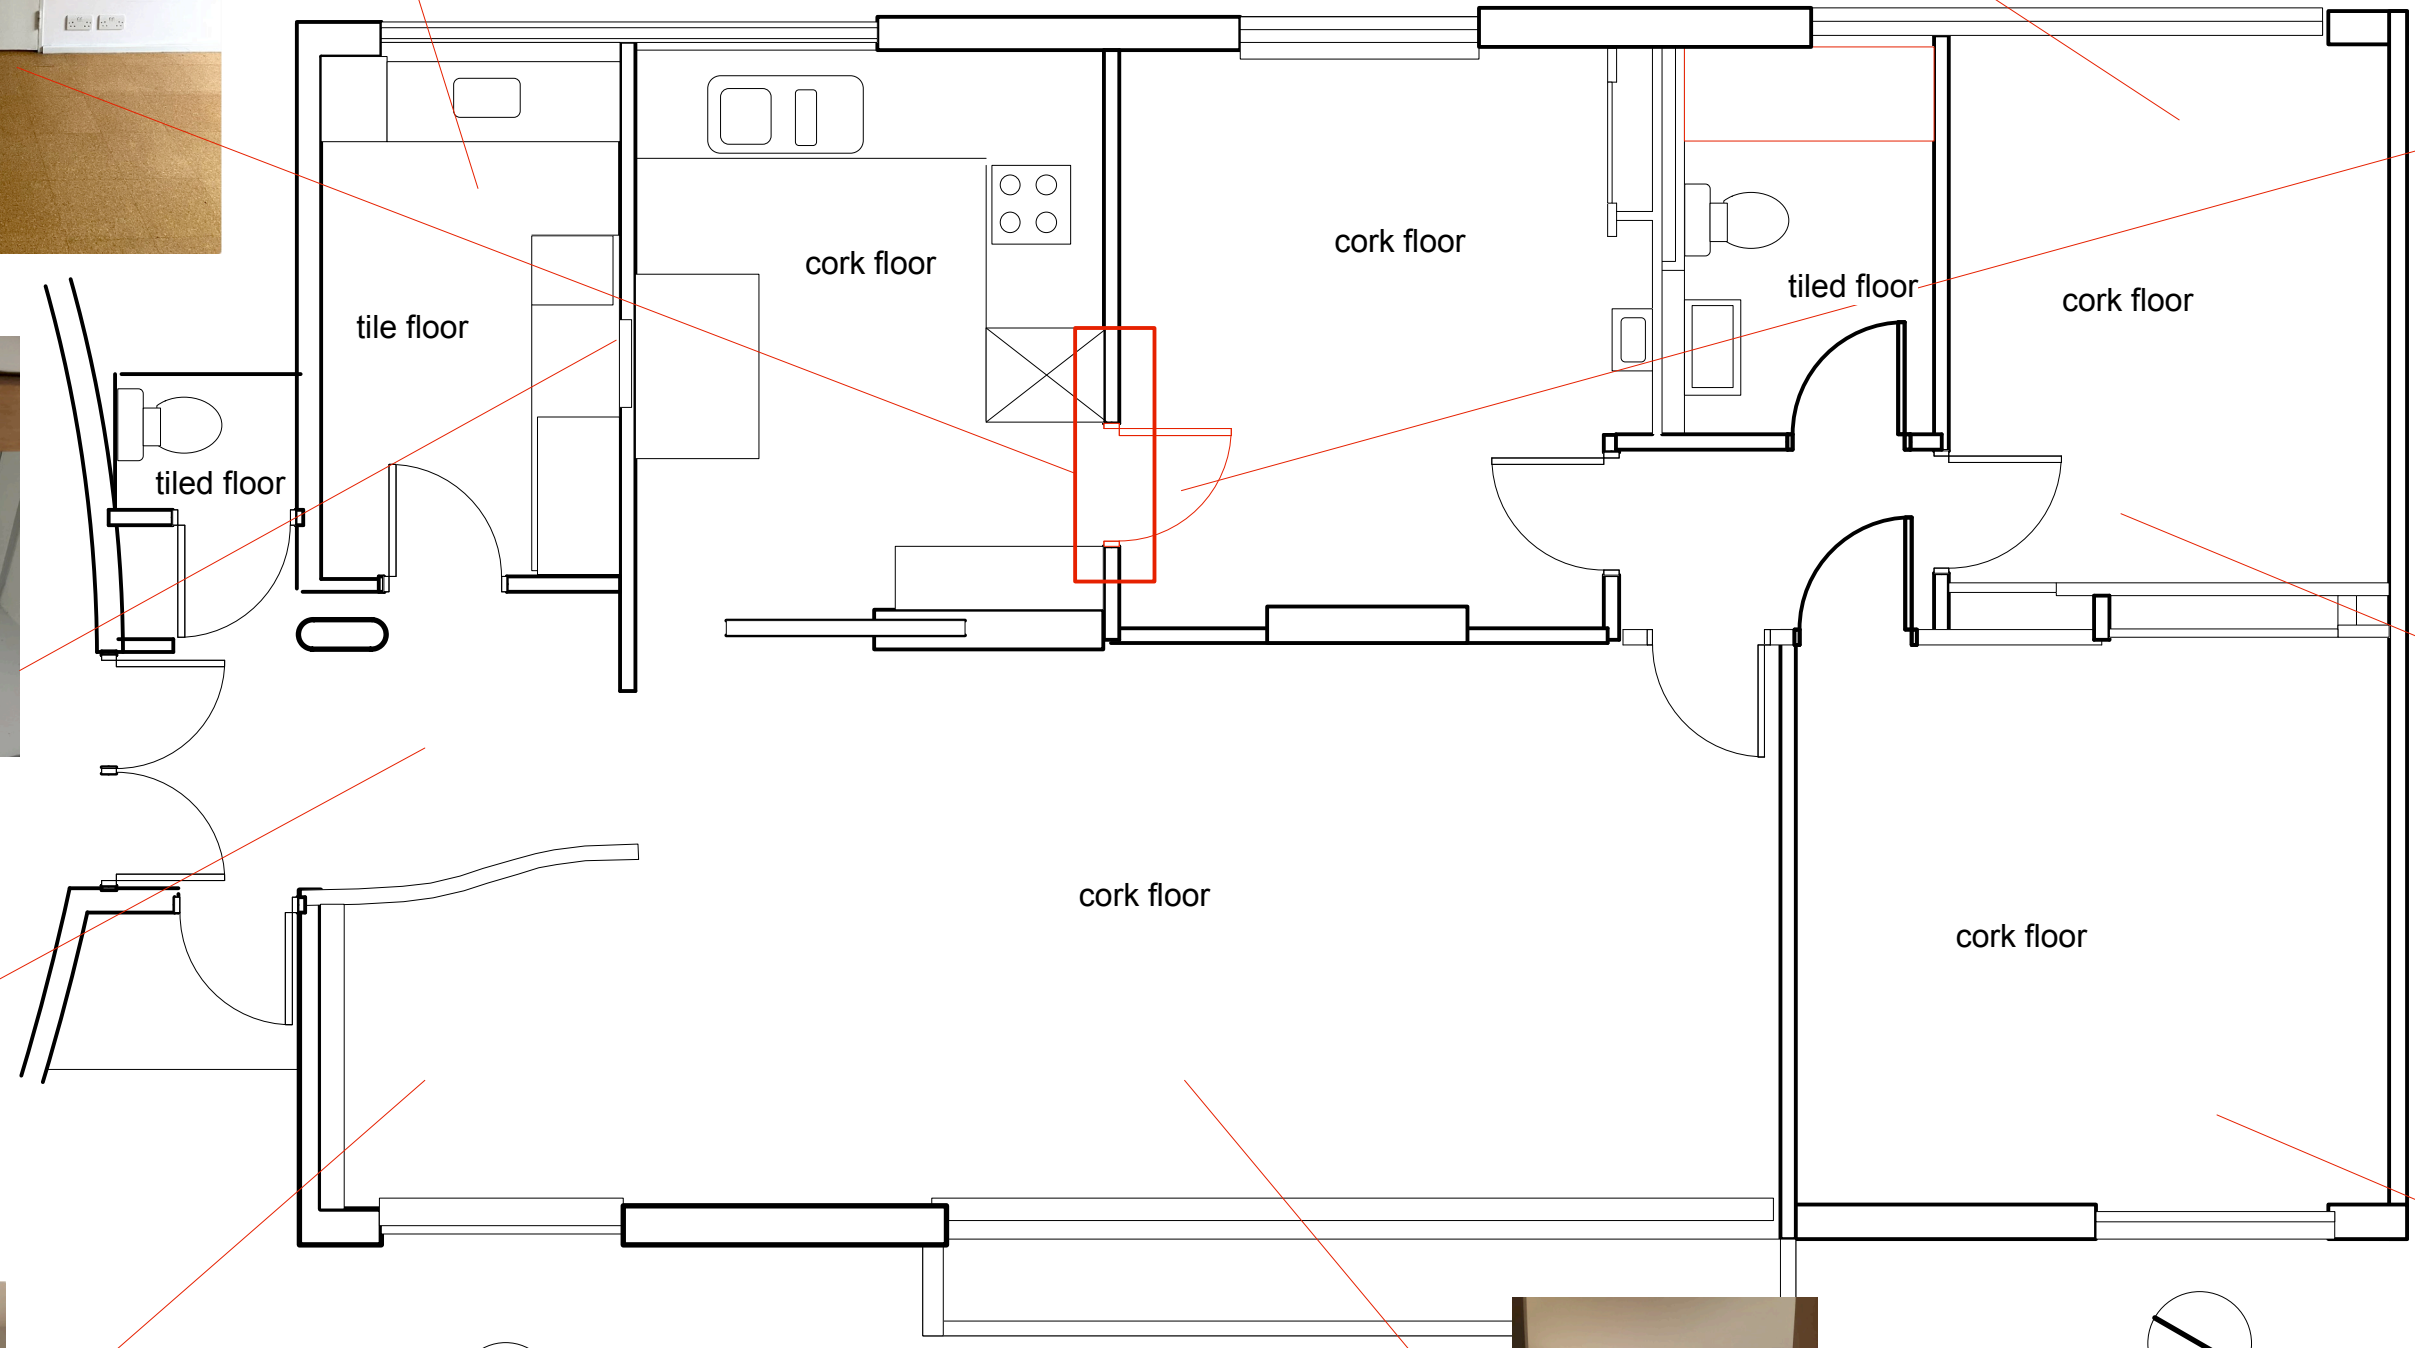

All timber frame and doorset removed

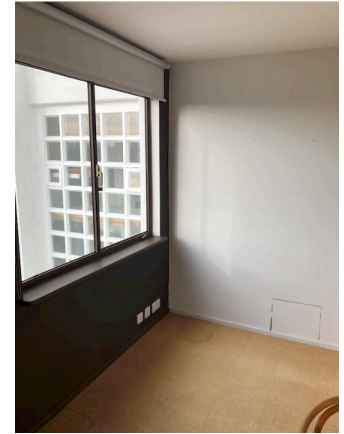


Hatch retained

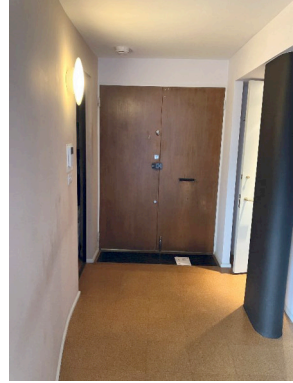

1 Existing plan
Scale: 1:50
0 0.5 1m

Existing partition

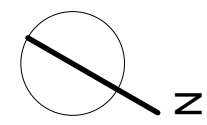

existing plan flat 7 in Highpoint 1

Cupboard doors to be replaced due to warping