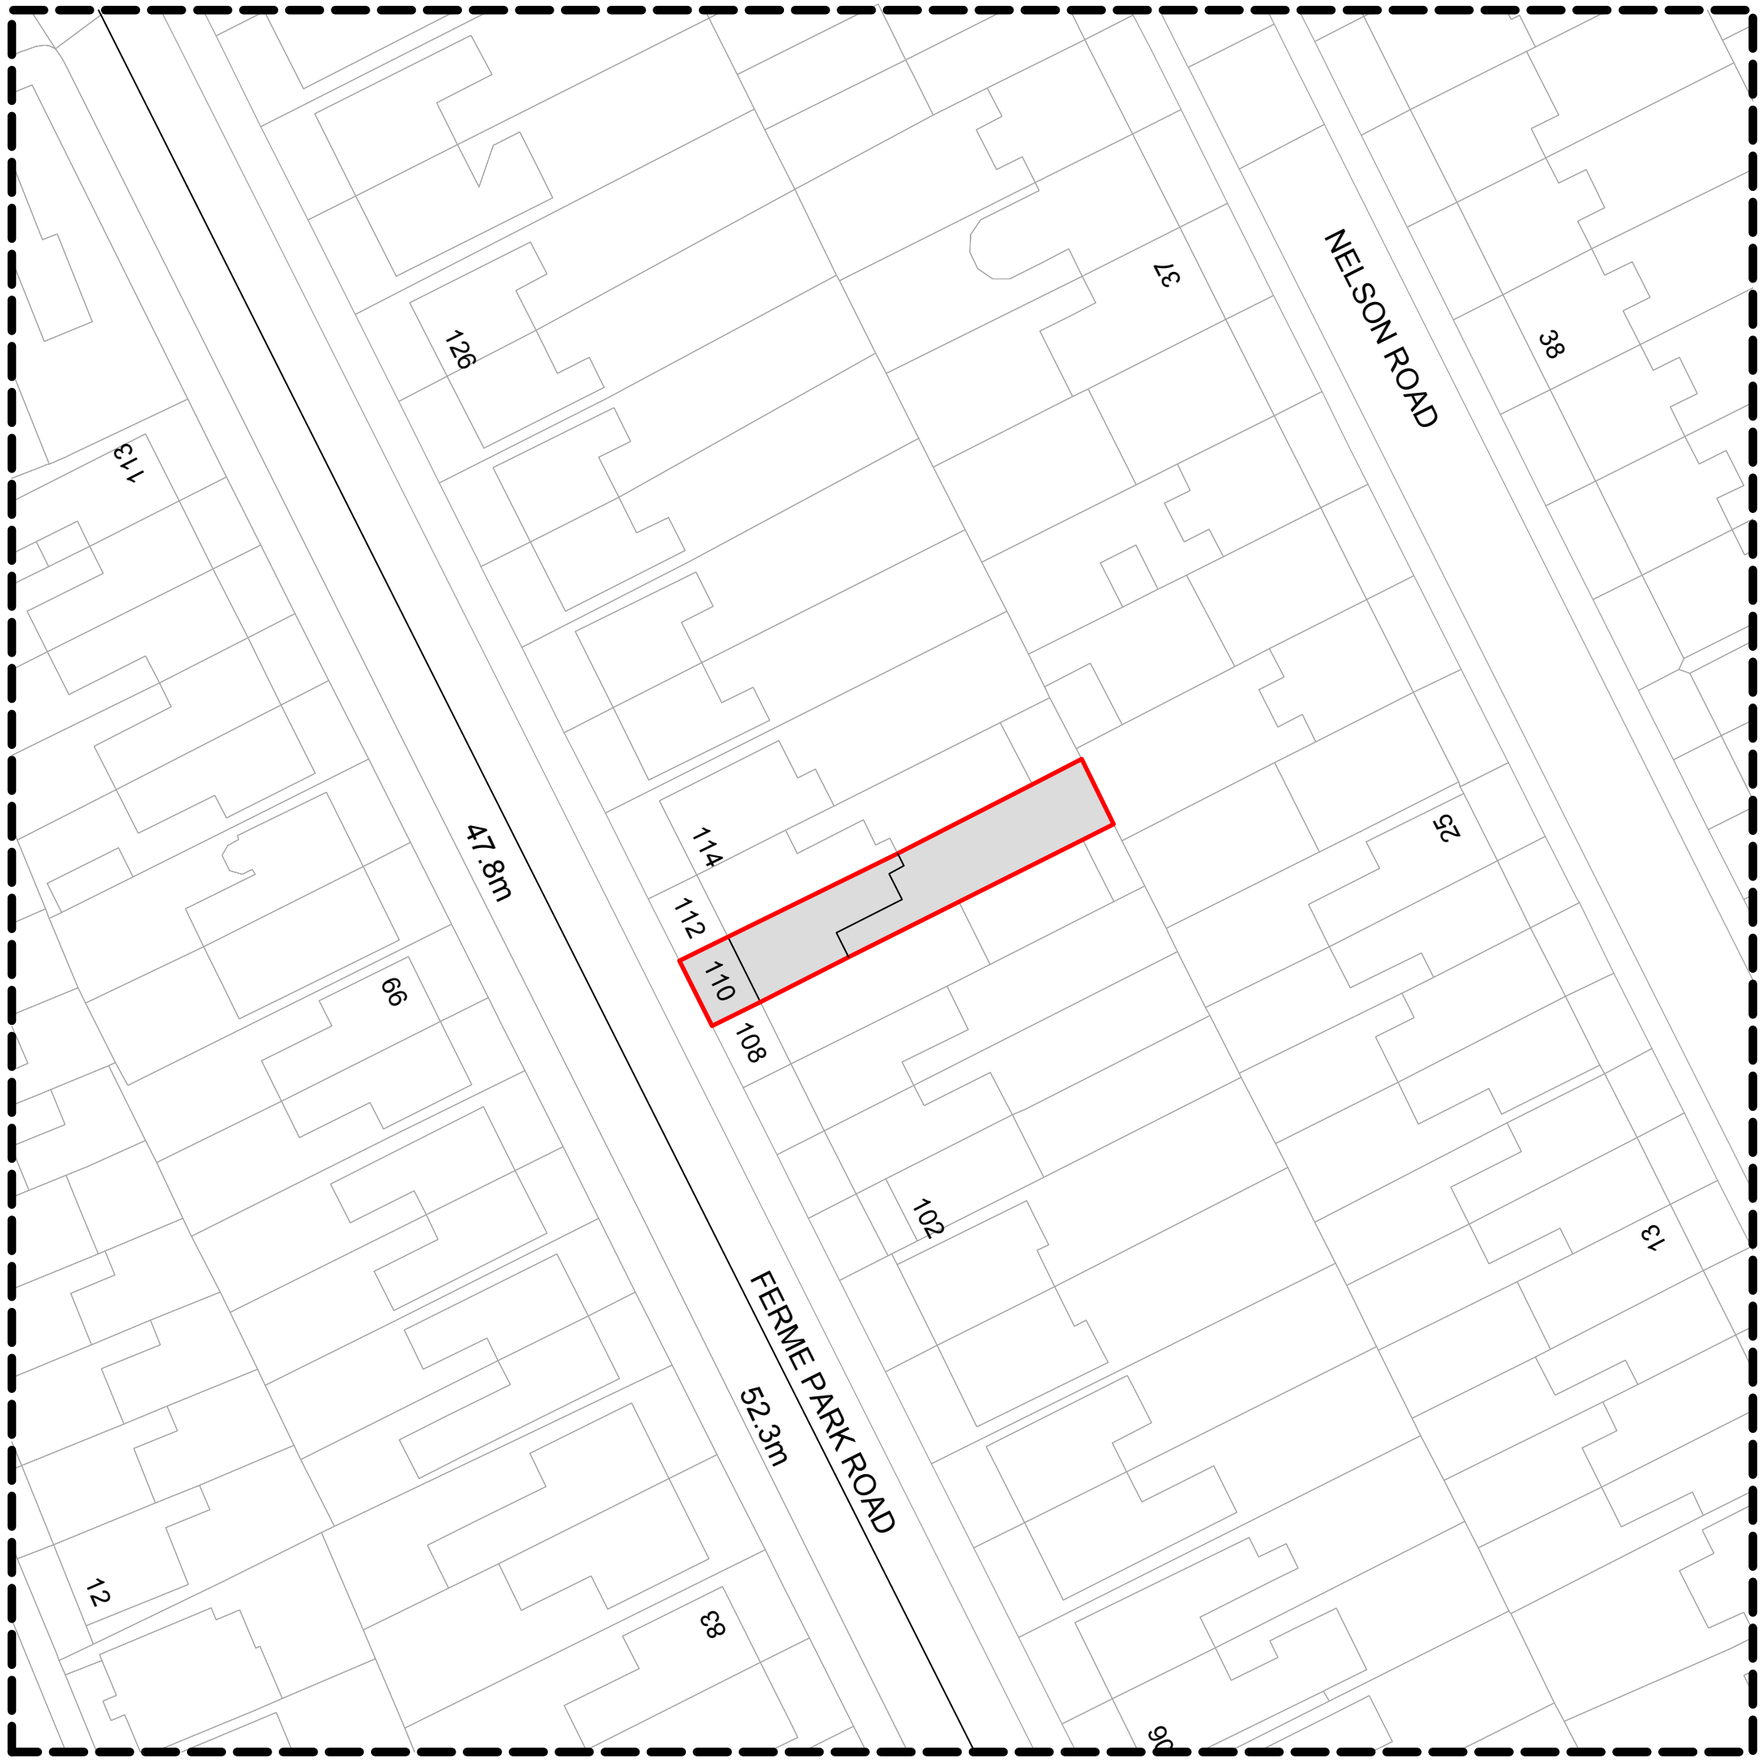

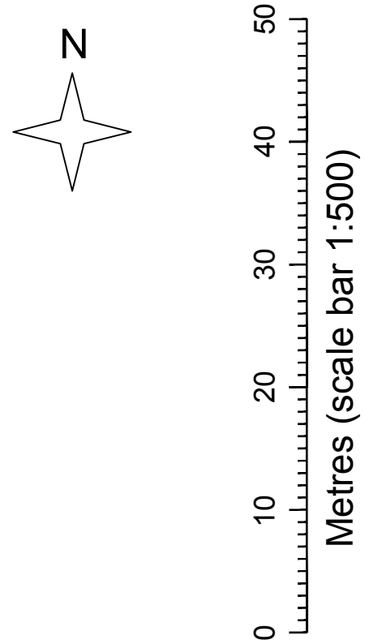

PROPOSED SITE PLAN

OSOdesigns

OSO designs:
210 durants road,
enfield, london, en3 7df
email: ahmet@oso-designs.com
web: www.oso-designs.com
tel: 07815 476297

PROJECT: 110 FERME PARK ROAD, LONDON, N8 9SD
TITLE: PROPOSED SITE PLAN
JOB No: 00785
SCALE: 1:500 @ A3 (do not scale from drawing)
DATE: NOVEMBER 2025
DRAWING NUMBER: ARCH-12

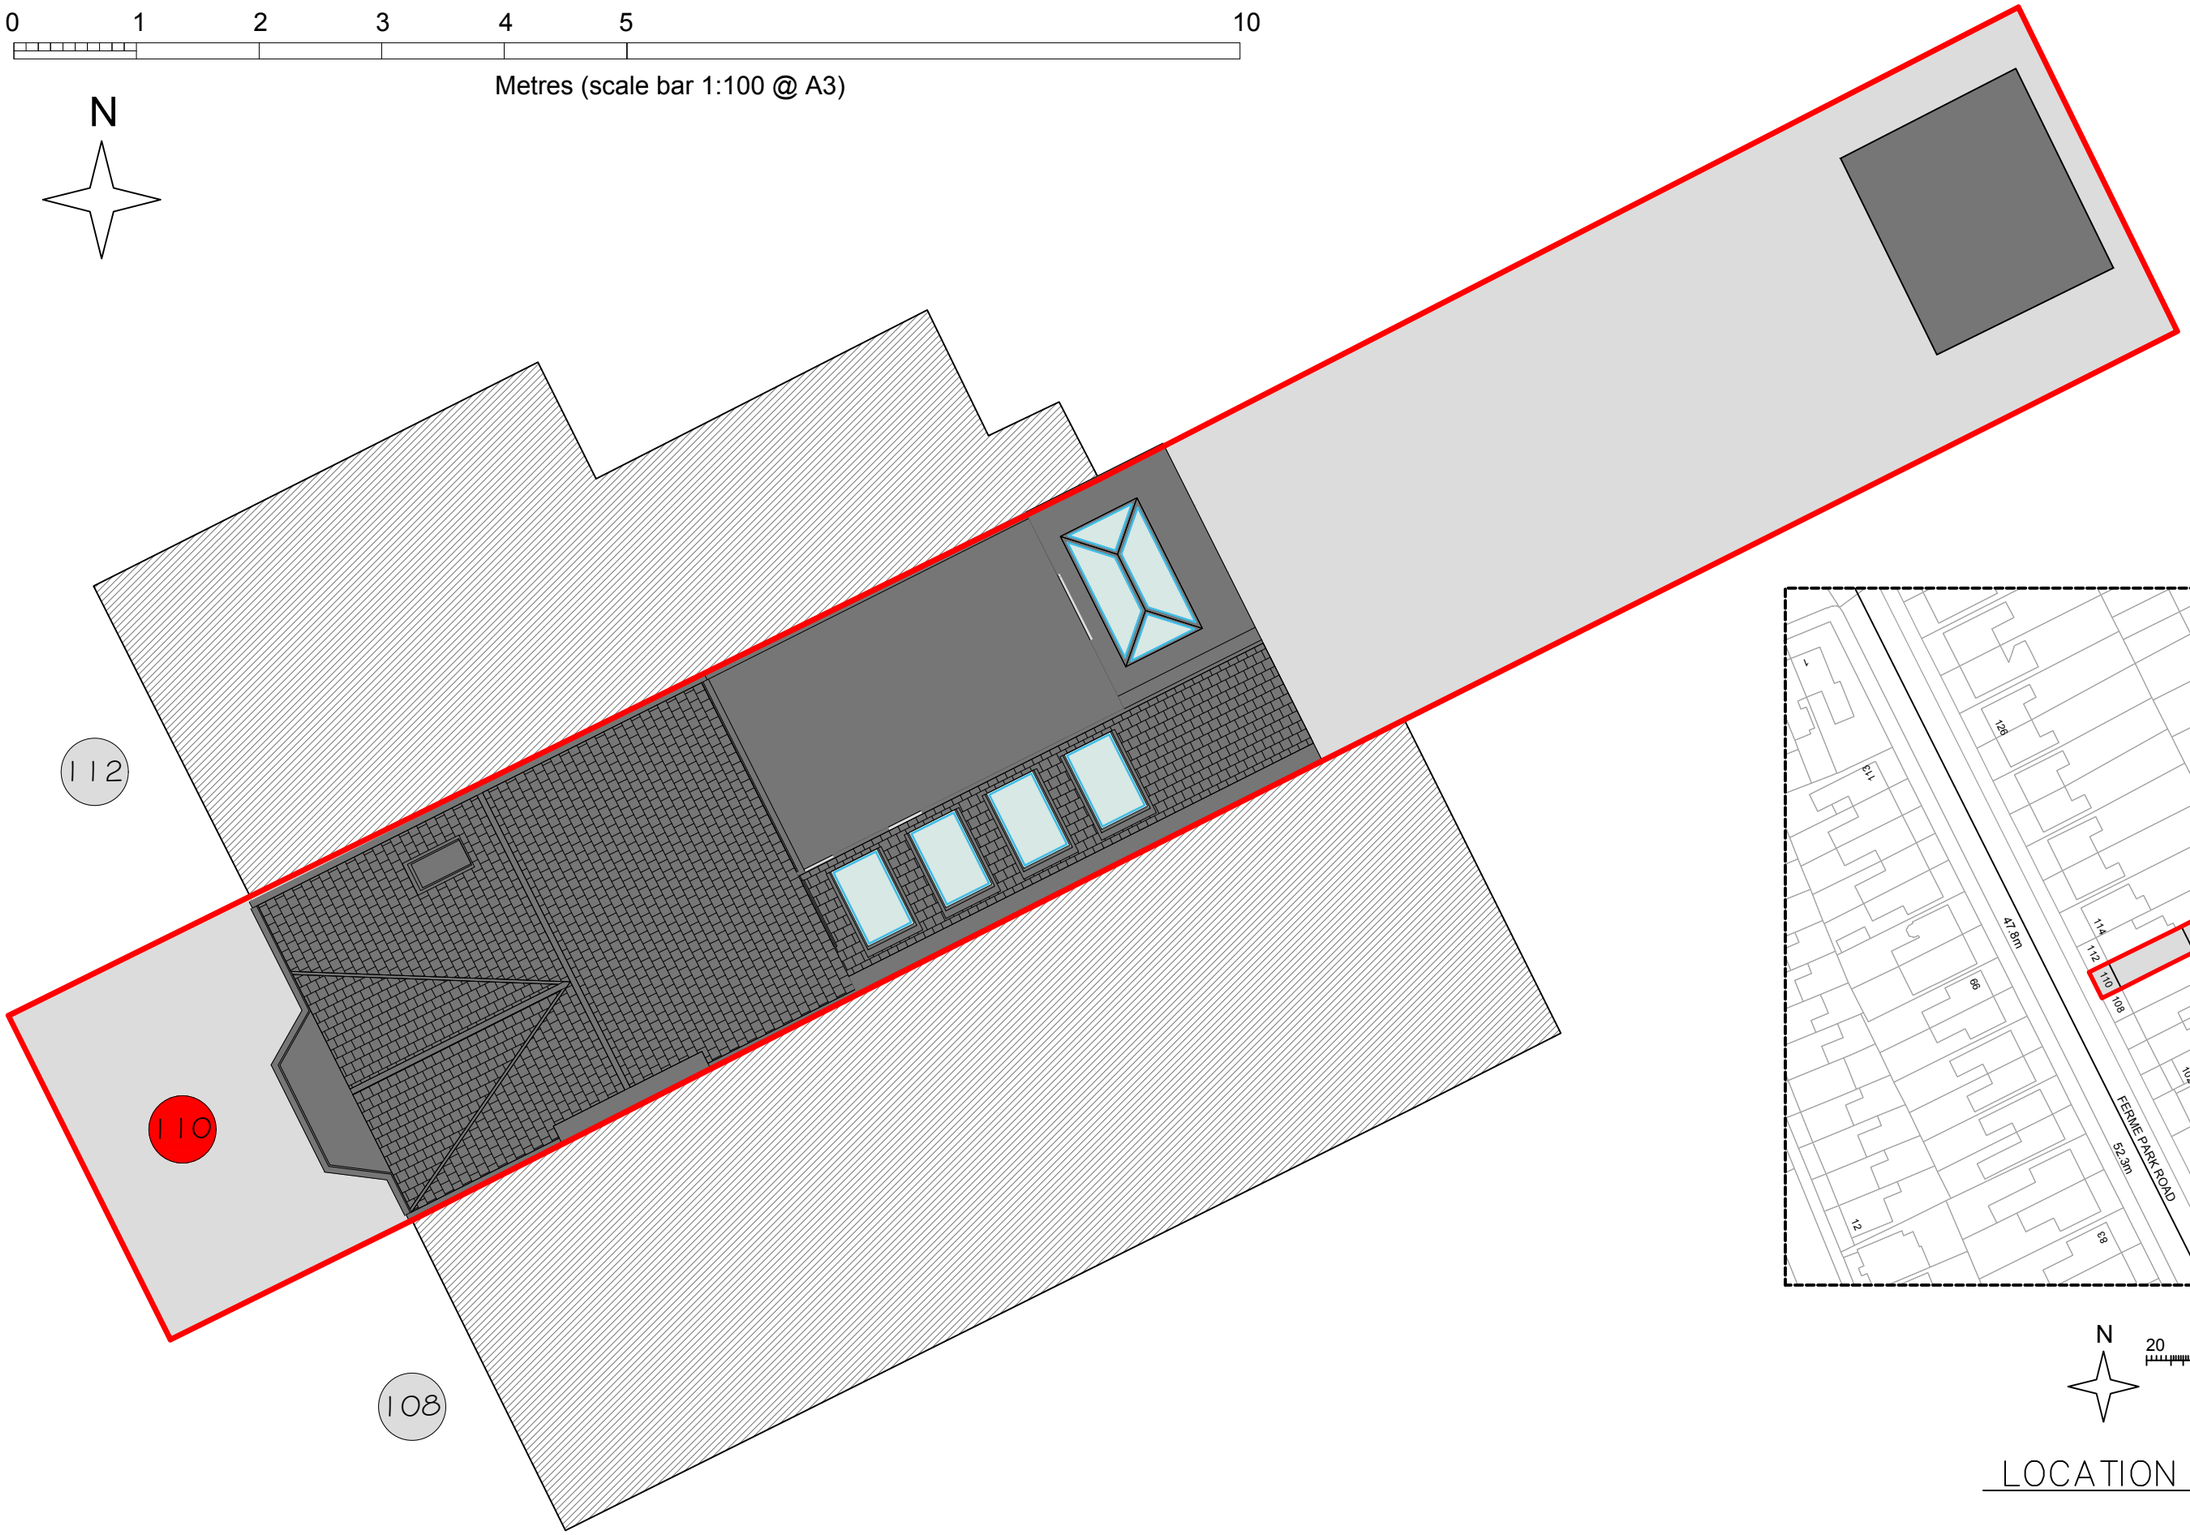

PROPOSED SITE PLAN PLAN (SCALE –1:100)

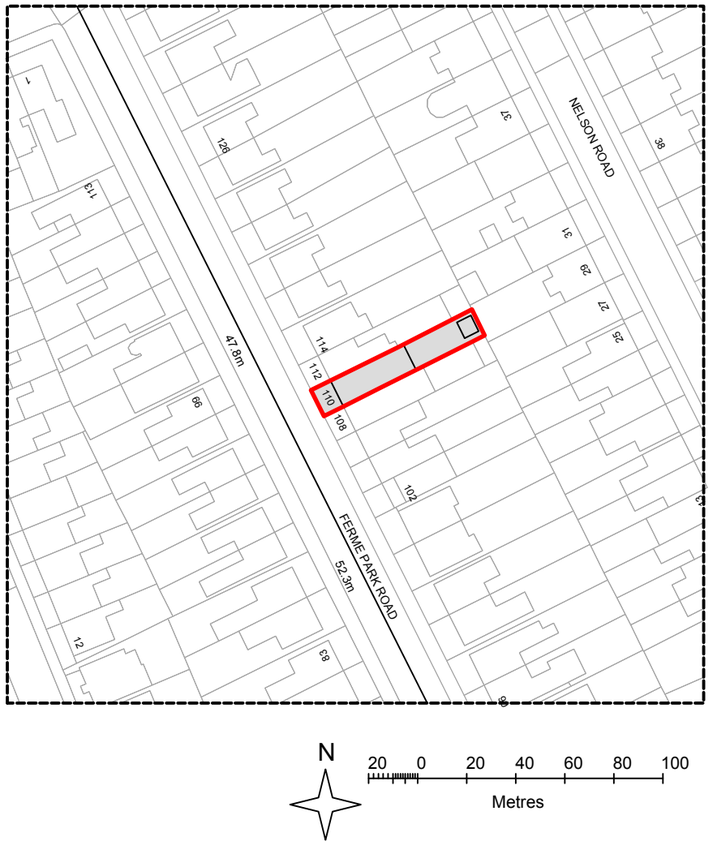

LOCATION PLAN (1:1250)

REV - A	ISSUED FOR COMMENTS	10/03/2026
REV -	ISSUED FOR COMMENTS	17/11/2025

OSOdesigns

OSO designs:
210 durants road,
enfield, london, en3 7df
email: ahmet@oso-designs.com
web: www.oso-designs.com
tel: 07815 476297

PROJECT: 110 FERME PARK ROAD, LONDON, N8 9SD
TITLE: PROPOSED SITE PLAN (SCALE 1:100)
JOB No: 00742
SCALE: 1:100 @ A3 (Unless noted Otherwise)
DATE: NOVEMBER 2025
DRAWING NUMBER: ARCH-13

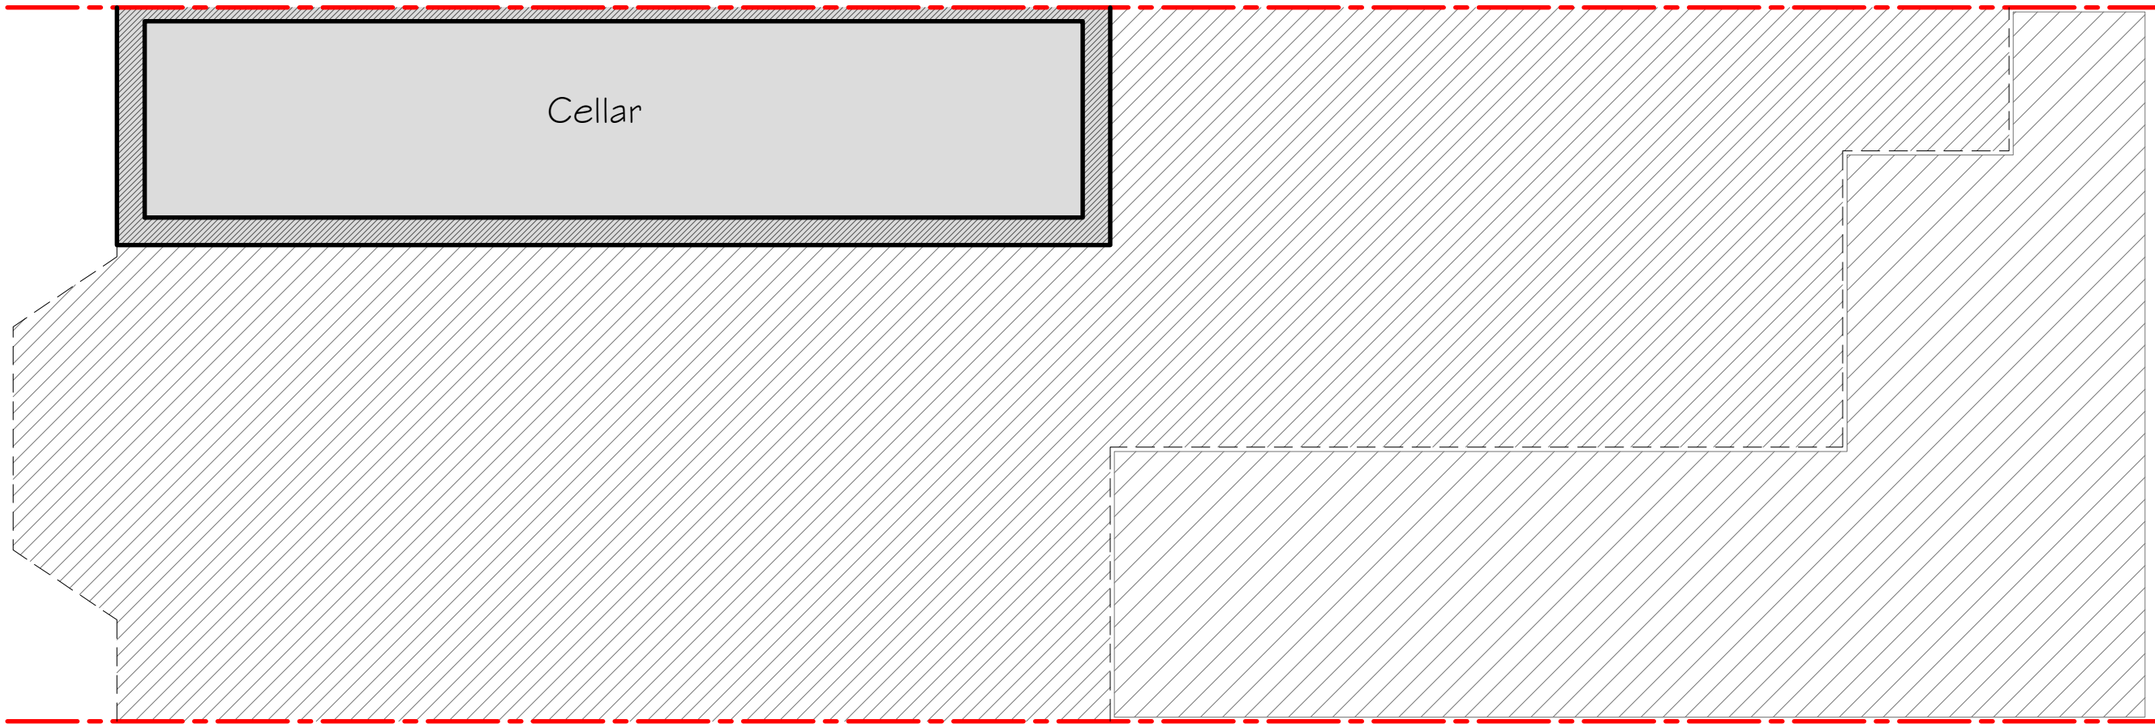

PROPOSED CELLAR PLAN (Area: 12.2m²)

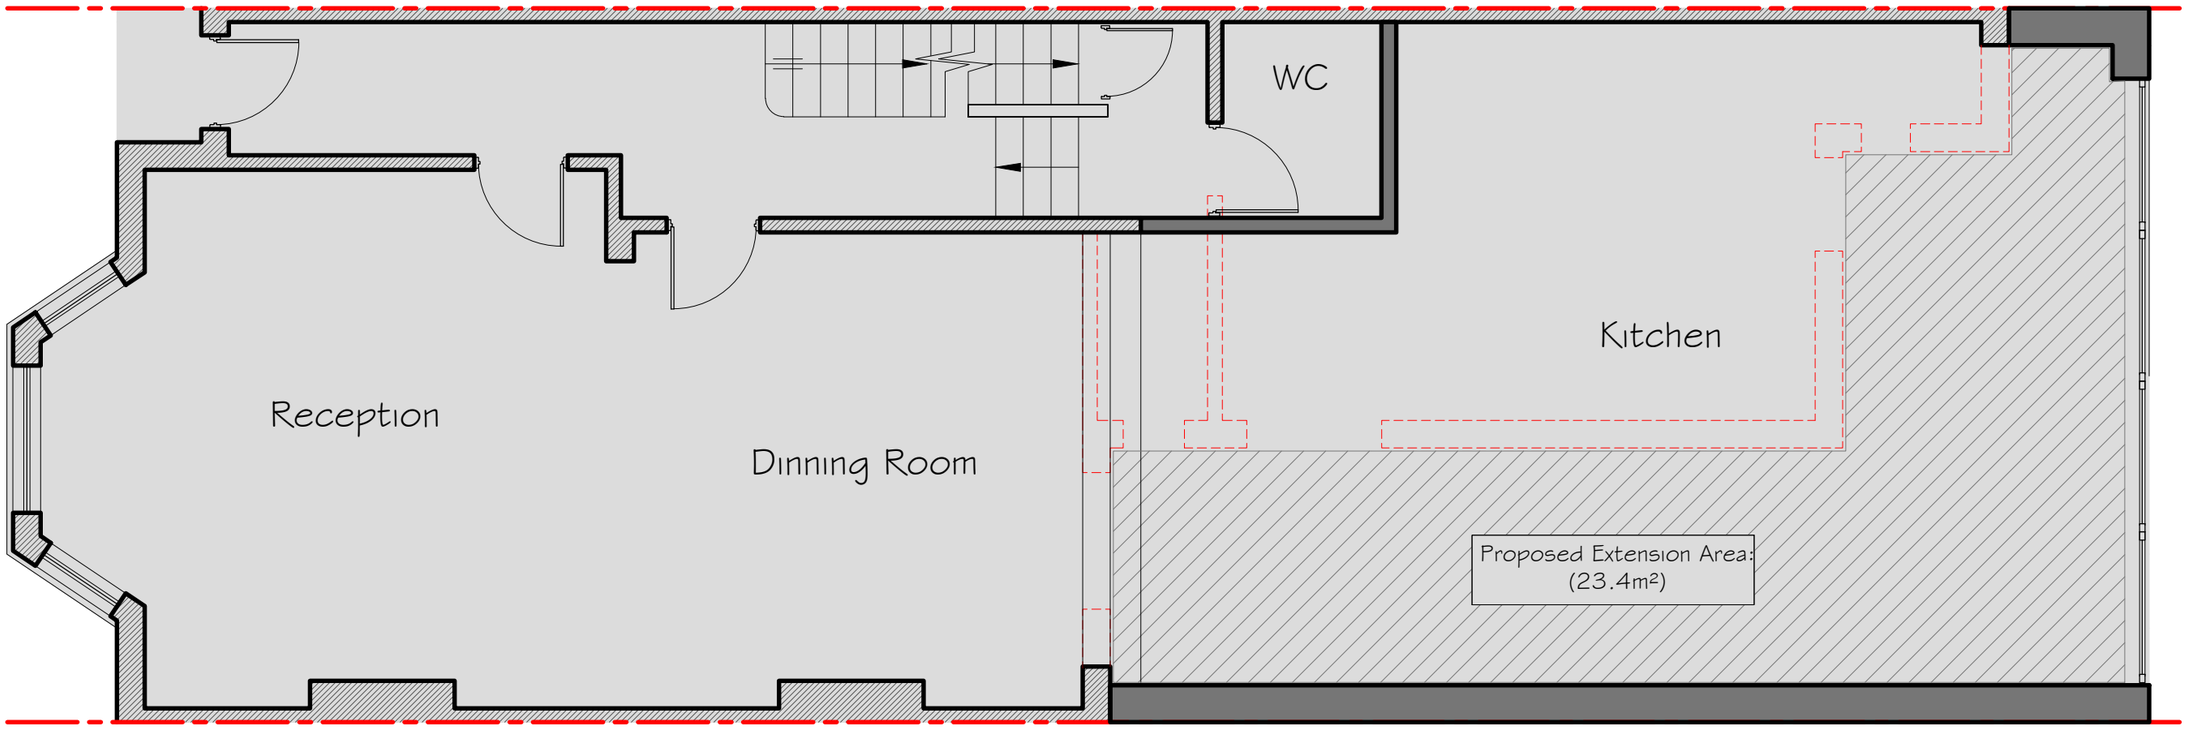

PROPOSED GROUND FLOOR PLAN (Area: 89.2m²)

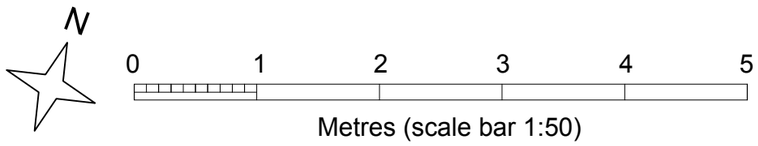

REV - A	ISSUED FOR COMMENTS	01/12/2025
REV -	ISSUED FOR COMMENTS	17/11/2025

OSOdesigns

OSO designs:
210 durants road,
enfield, london, en3 7df
email: ahmet@oso-designs.com
web: www.oso-designs.com
tel: 07815 476297

PROJECT: 110 FERME PARK ROAD, LONDON, N8 9SD
TITLE: PROPOSED GROUND FLOOR & BASEMENT PLAN
JOB No: 00770
SCALE: 1:50 @ A3
DATE: NOVEMBER 2025
DRAWING NUMBER: ARCH-14

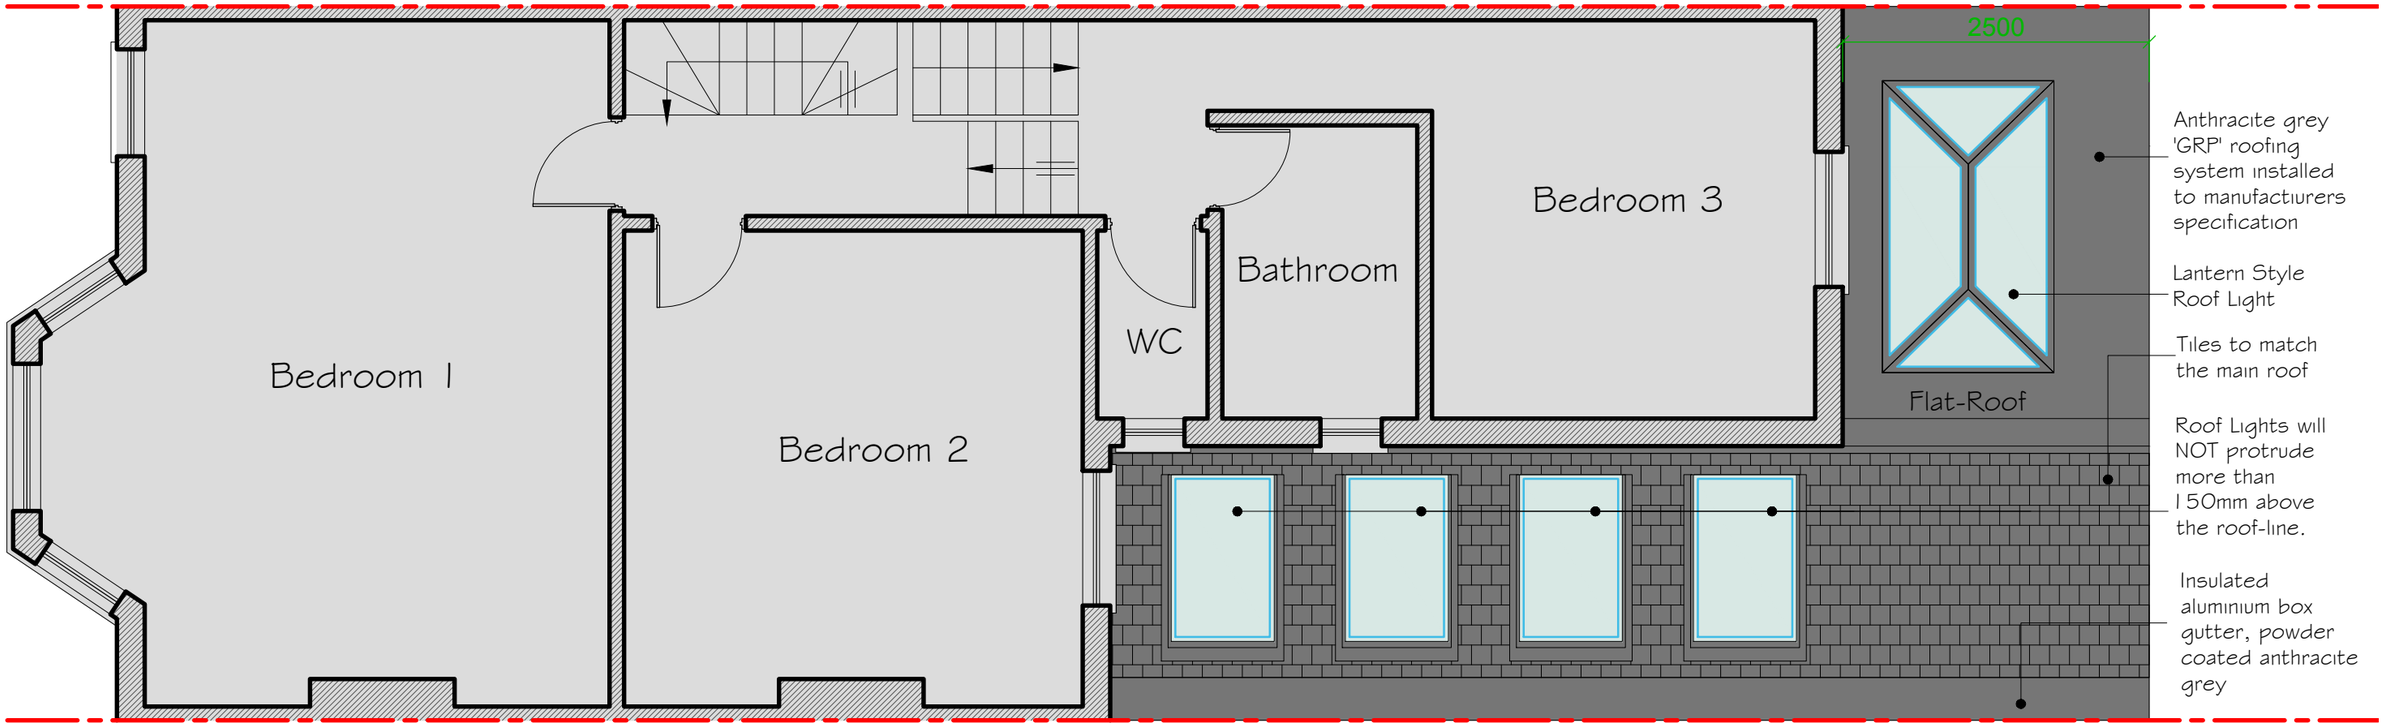

PROPOSED FIRST FLOOR PLAN (Area: 65.8m²)

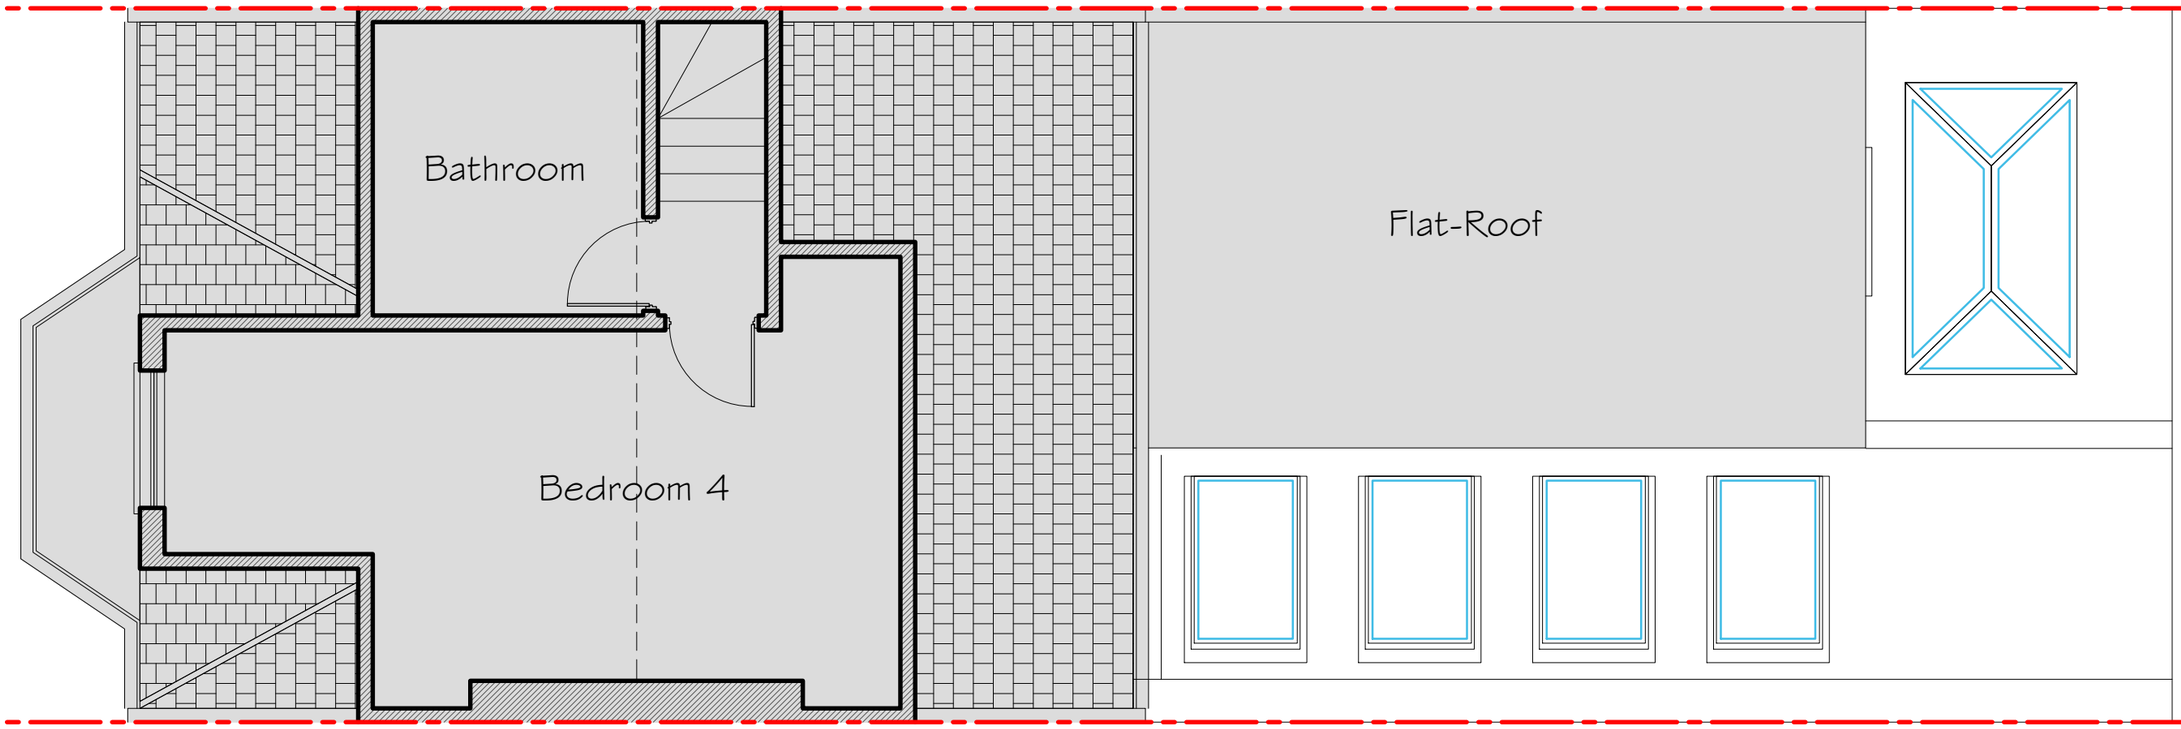

PROPOSED SECOND FLOOR PLAN (Area: 22.9m²)

REV - A	ISSUED FOR COMMENTS	10/03/2026
REV -	ISSUED FOR COMMENTS	17/11/2025

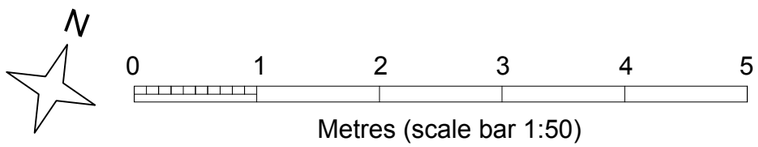

OSOdesigns

OSO designs:
210 durants road,
enfield, london, en3 7df
email: ahmet@oso-designs.com
web: www.oso-designs.com
tel: 07815 476297

PROJECT: 110 FERME PARK ROAD, LONDON, N8 9SD
TITLE: PROPOSED FIRST & SECOND FLOOR PLAN
JOB No: 00770
SCALE: 1:50 @ A3
DATE: NOVEMBER 2025
DRAWING NUMBER: ARCH-15

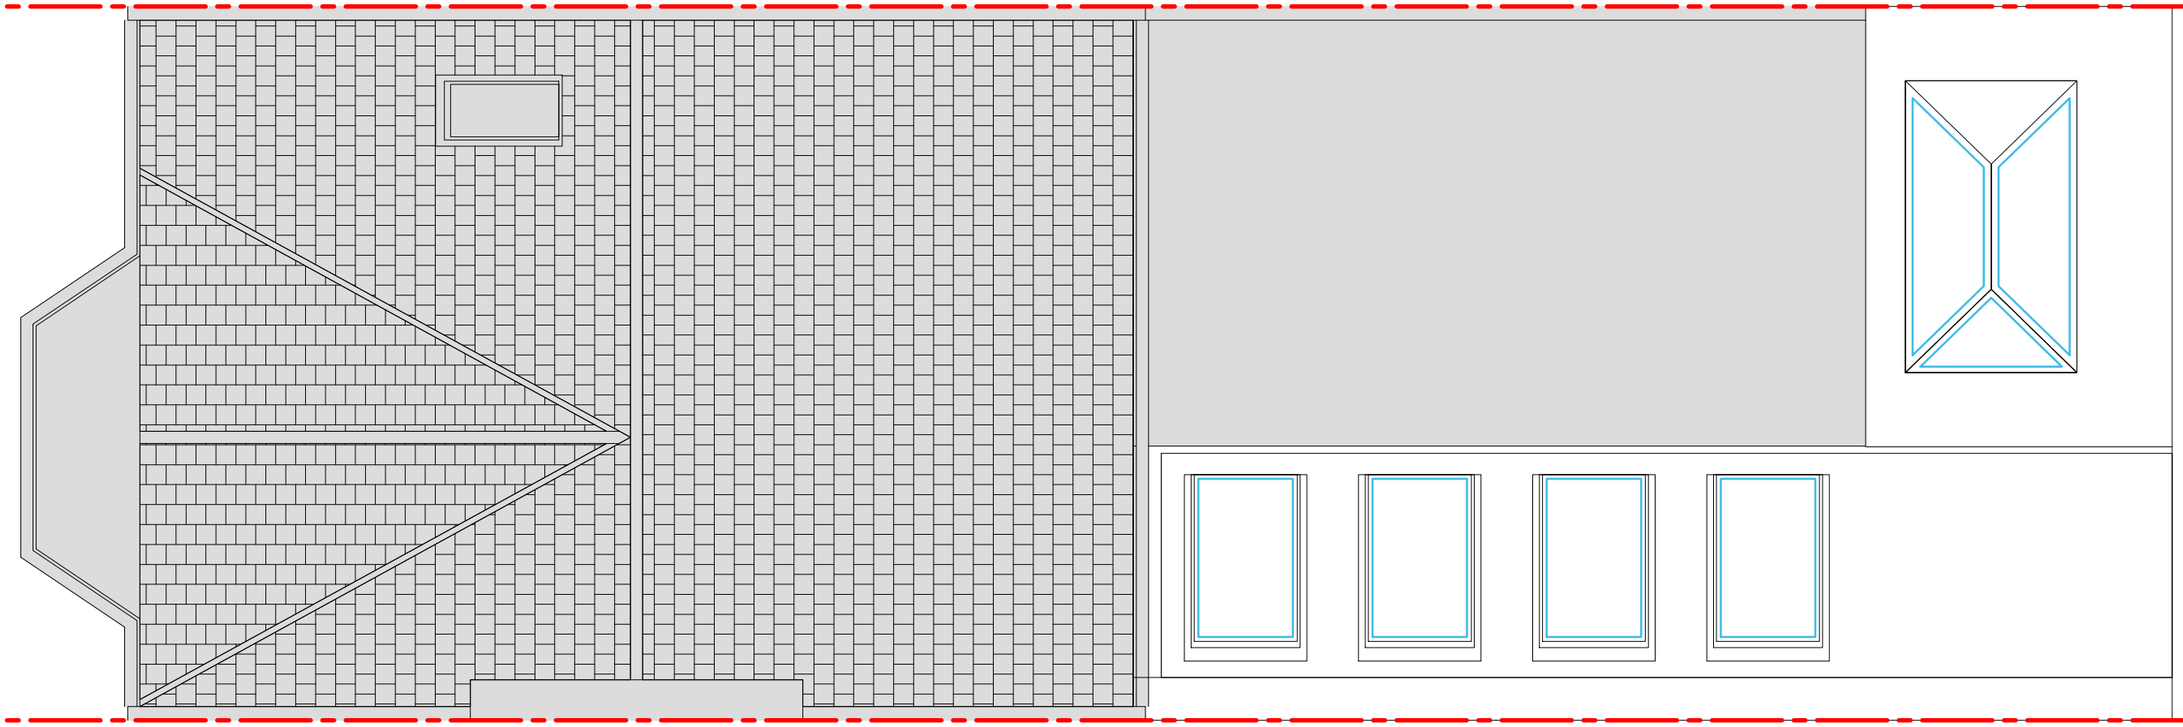

PROPOSED ROOF PLAN

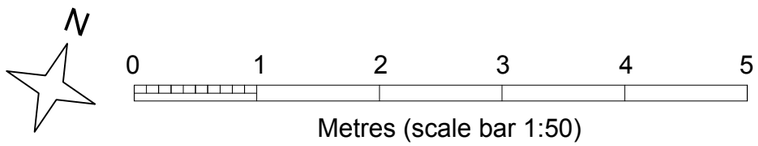

REV - A	ISSUED FOR COMMENTS	10/03/2026
REV -	ISSUED FOR COMMENTS	17/11/2025

OSOdesigns

OSO designs:
210 durants road,
enfield, london, en3 7df
email: ahmet@oso-designs.com
web: www.oso-designs.com
tel: 07815 476297

PROJECT: 110 FERME PARK ROAD, LONDON, N8 9SD
TITLE: PROPOSED ROOF PLAN
JOB No: 00770
SCALE: 1:50 @ A3
DATE: NOVEMBER 2025
DRAWING NUMBER: ARCH-16

PROPOSED FERME PARK ROAD ELEVATION

0 1 2 3 4 5

Metres (scale bar 1:50)

REV -	ISSUED FOR COMMENTS	17/11/2025

OSOdesigns

OSO designs:
210 durants road,
enfield, london, en3 7df
email: ahmet@oso-designs.com
web: www.oso-designs.com
tel: 07815 476297

PROJECT: 110 FERME PARK ROAD, LONDON, N8 9SD
TITLE: PROPOSED ROOF PLAN
JOB No: 00785
SCALE: 1:50 @ A3
DATE: NOVEMBER 2025
DRAWING NUMBER: ARCH-17

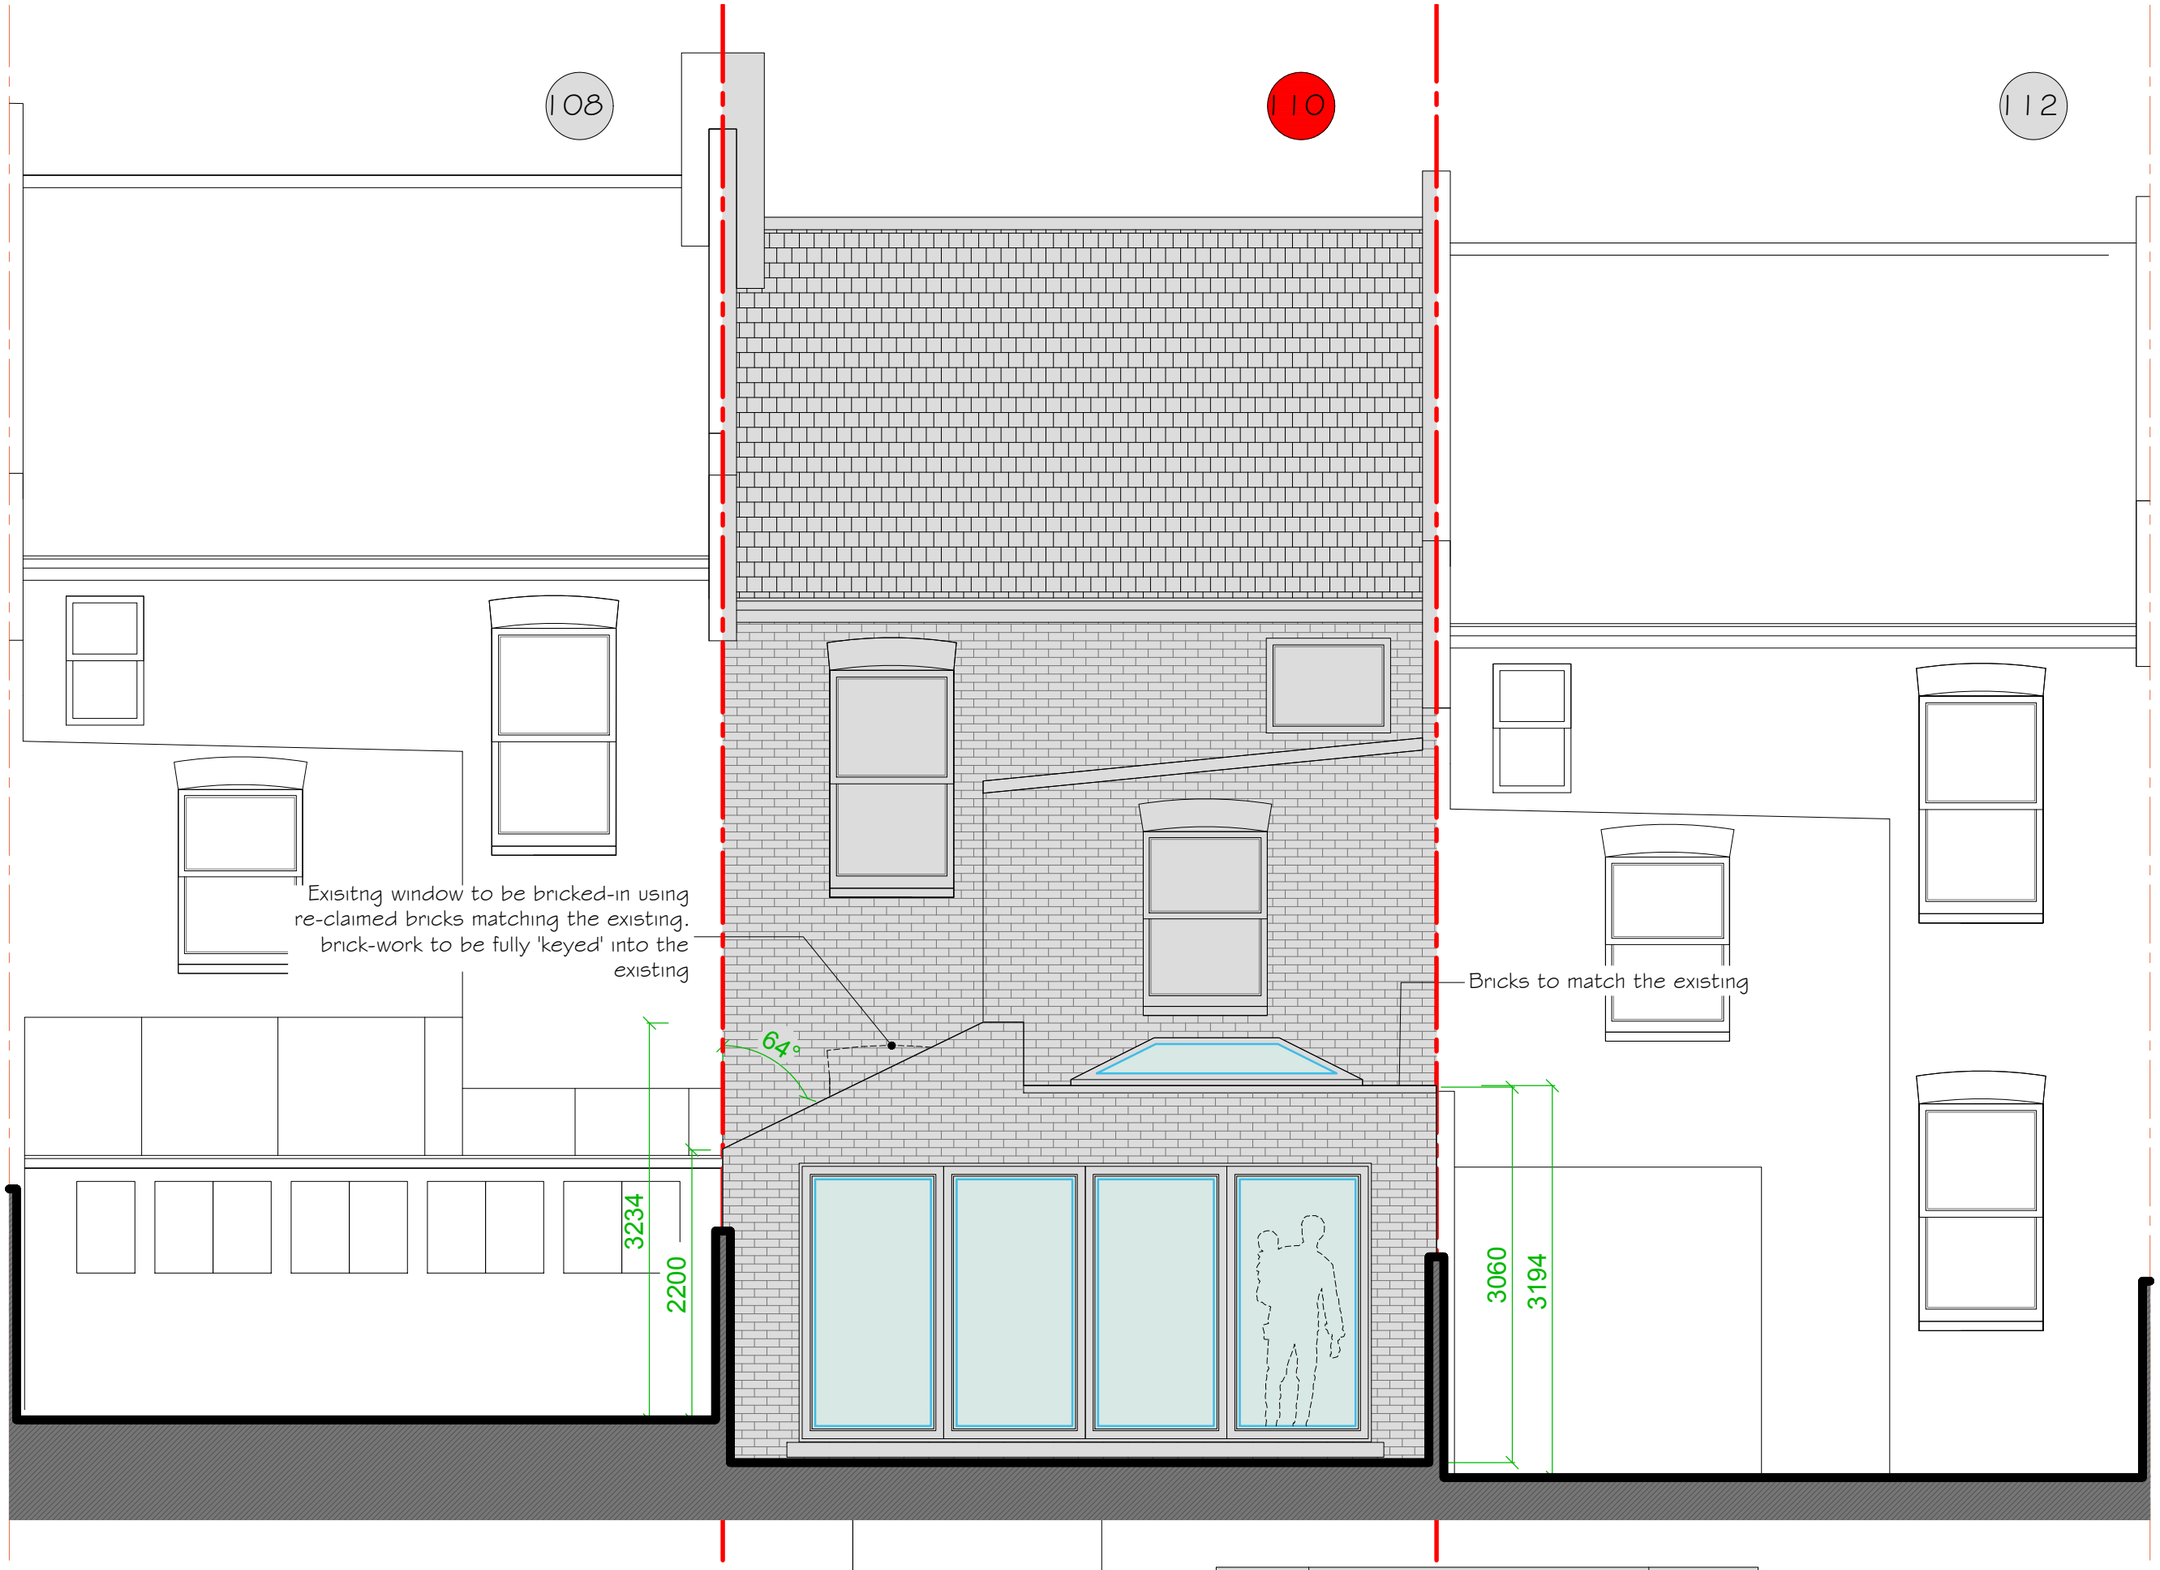

PROPOSED REAR ELEVATION

0 1 2 3 4 5

Metres (scale bar 1:50)

REV - B	ISSUED FOR COMMENTS	10/03/2026
REV - A	ISSUED FOR COMMENTS	01/12/2025
REV -	ISSUED FOR COMMENTS	28/11/2025

OSOdesigns

OSO designs:
210 durants road,
enfield, london, en3 7df
email: ahmet@oso-designs.com
web: www.oso-designs.com
tel: 07815 476297

PROJECT: 110 FERME PARK ROAD, LONDON, N8 9SD
TITLE: PROPOSED REAR ELEVATION
JOB No: 00785
SCALE: 1:50 @ A3
DATE: NOVEMBER 2025
DRAWING NUMBER: ARCH-18

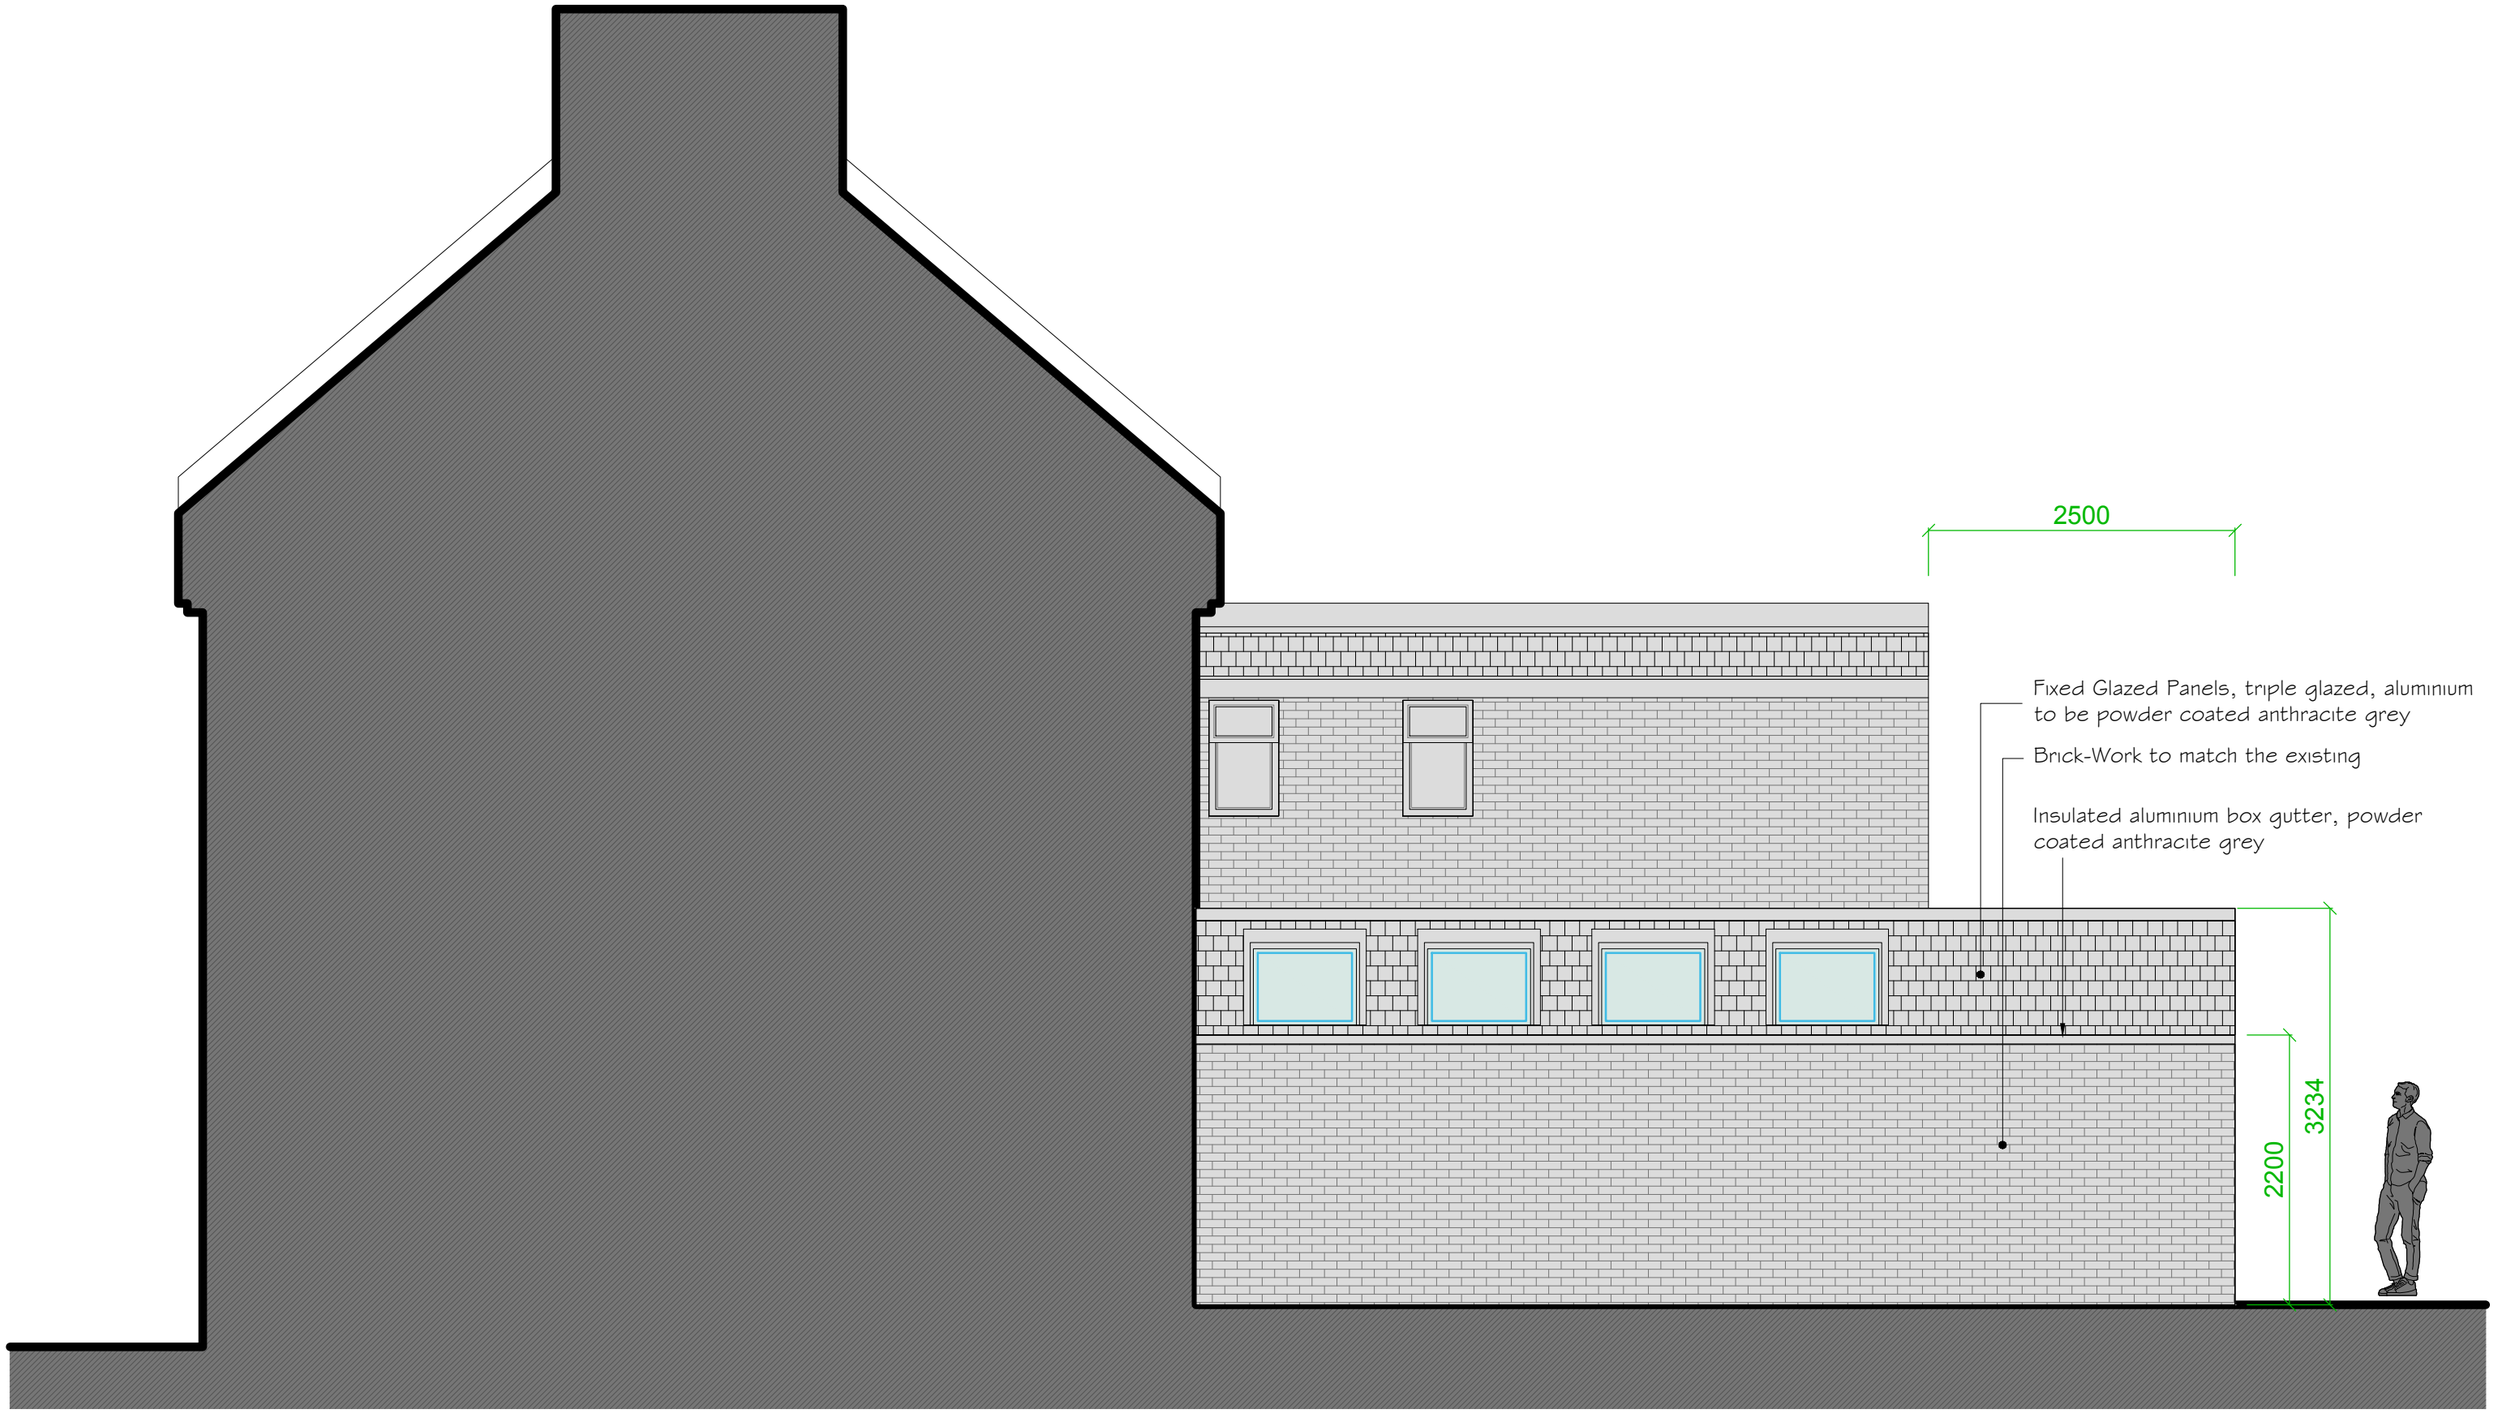

PROPOSED ELEVATION FROM THE SIDE OF No.108

0 1 2 3 4 5

Metres (scale bar 1:50)

REV - A	ISSUED FOR COMMENTS	01/12/2025
REV -	ISSUED FOR COMMENTS	28/11/2025

OSOdesigns

OSO designs:
210 durants road,
enfield, london, en3 7df
email: ahmet@oso-designs.com
web: www.oso-designs.com
tel: 07815 476297

PROJECT: 110 FERME PARK ROAD, LONDON, N8 9SD
PROPOSED ELEVATION FROM THE SIDE OF No.108
JOB No: 00785
SCALE: 1:50 @ A3
DATE: NOVEMBER 2025
DRAWING NUMBER: ARCH-19

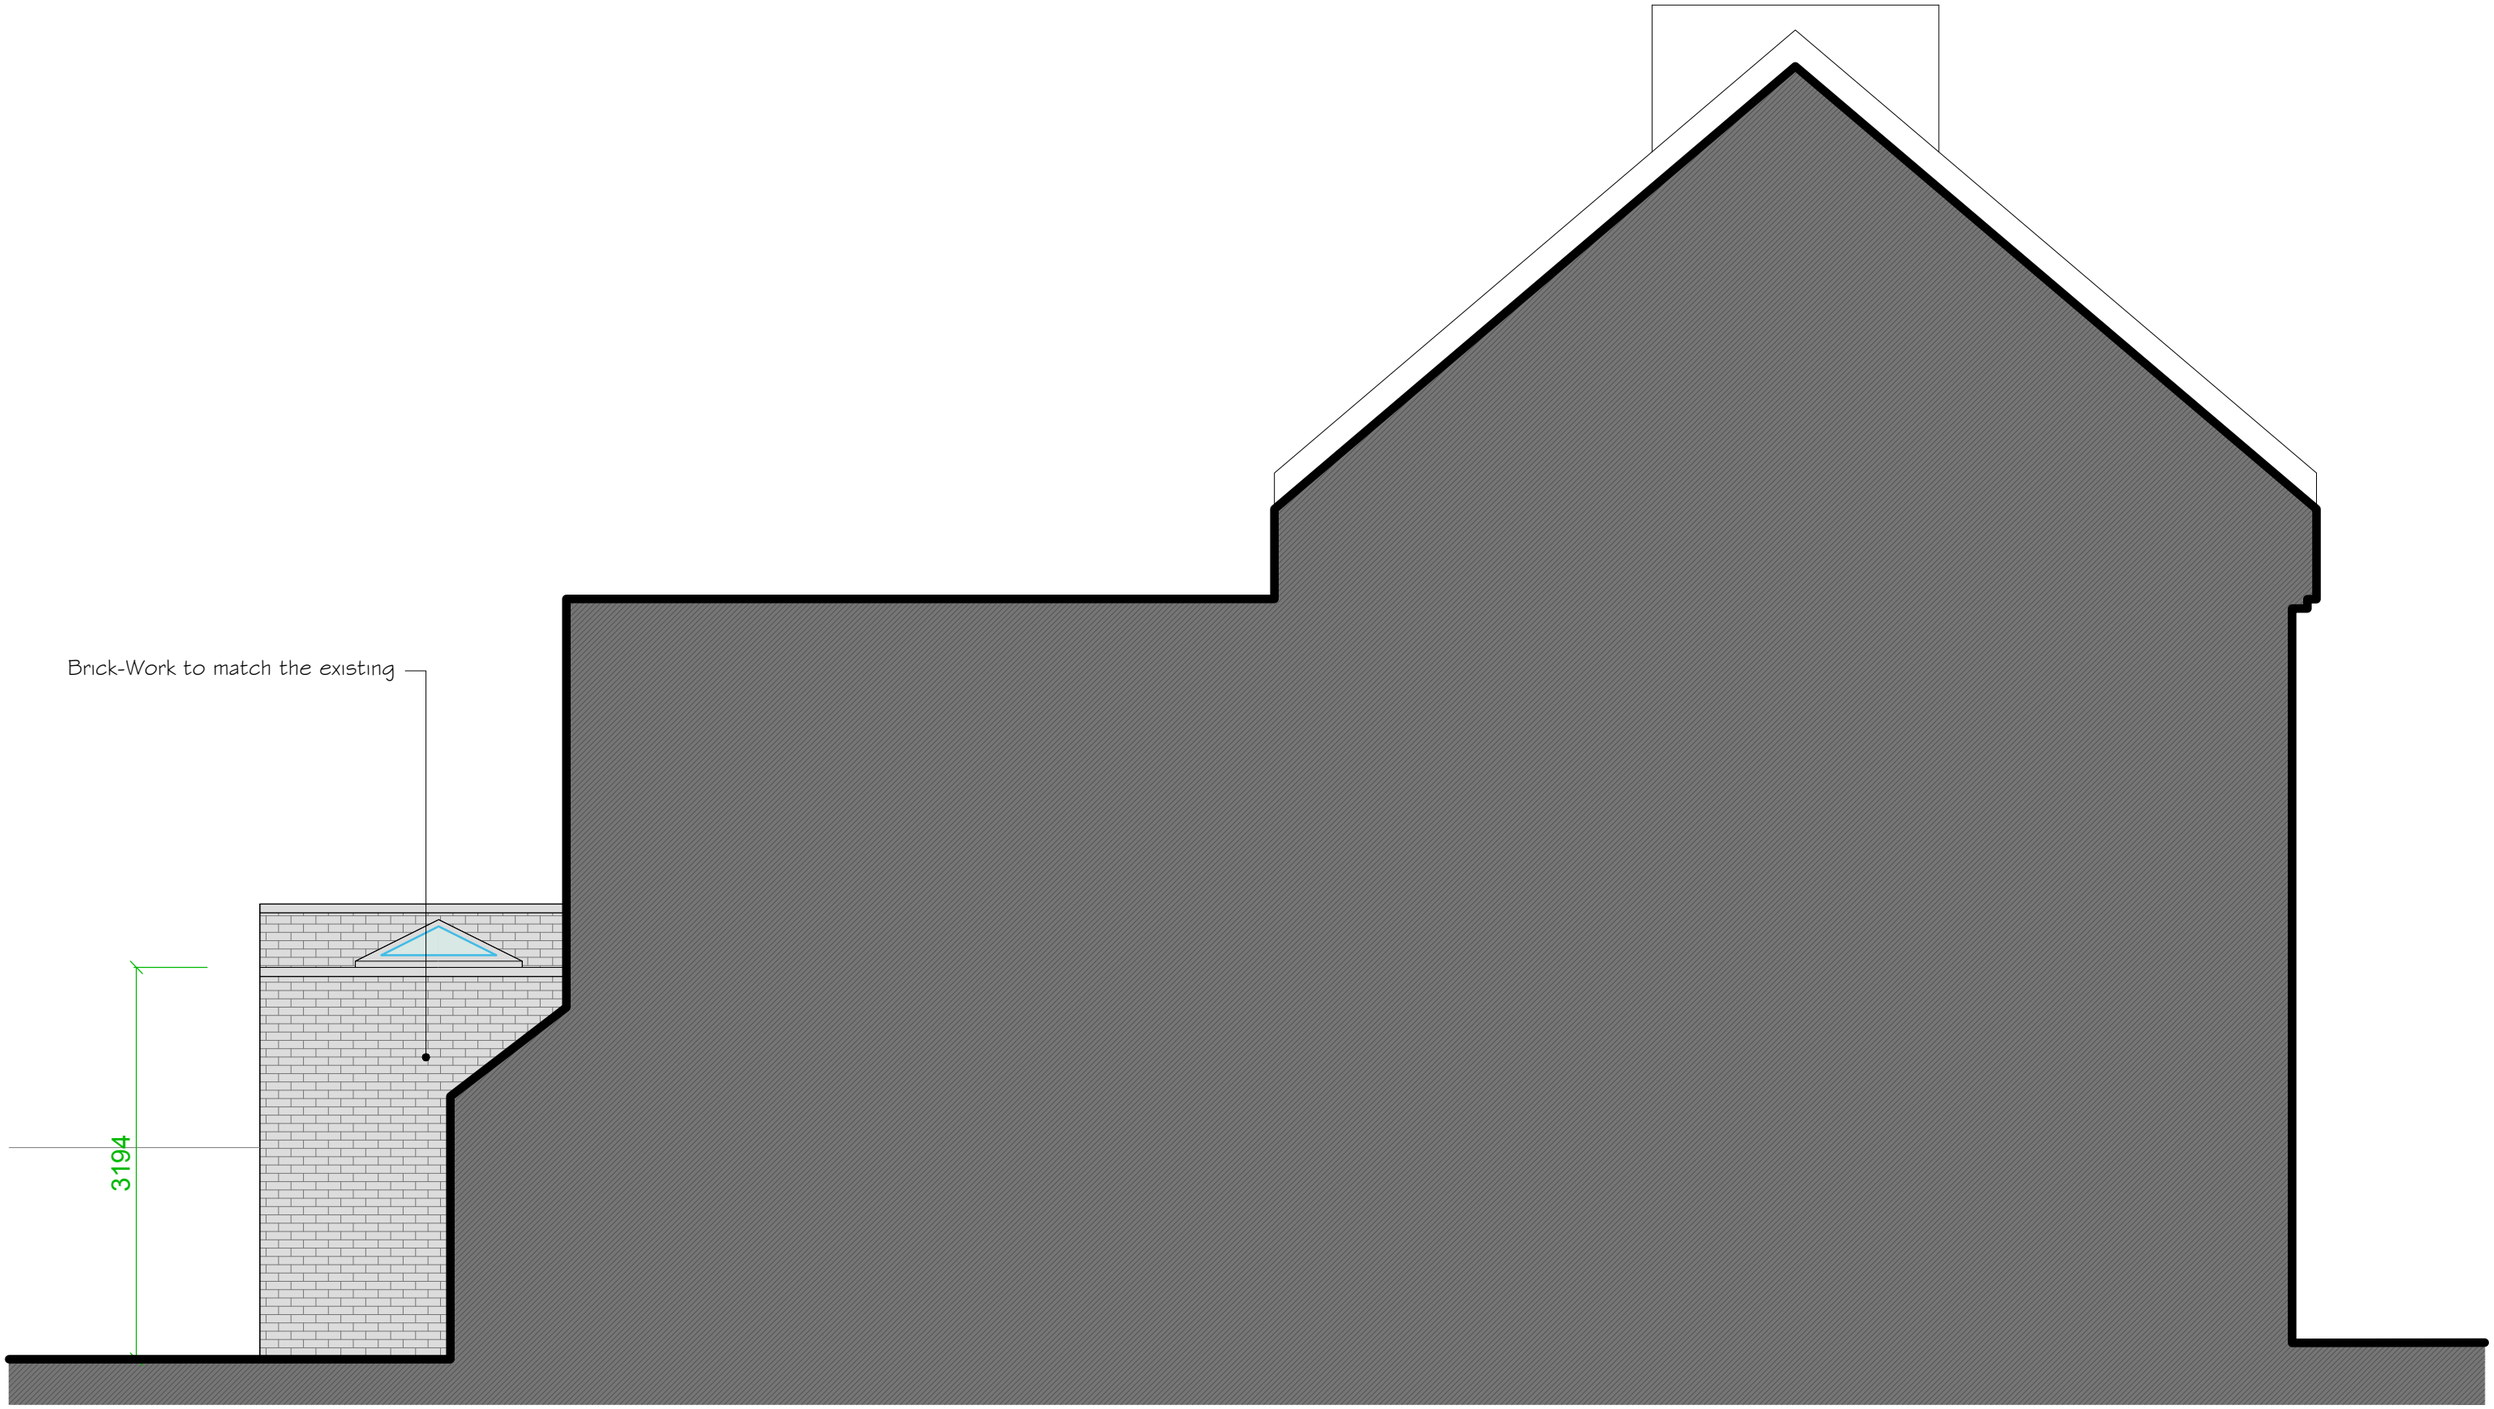

PROPOSED ELEVATION FROM THE SIDE OF No.112

0 1 2 3 4 5

Metres (scale bar 1:50)

REV - A	ISSUED FOR COMMENTS	01/12/2025
REV -	ISSUED FOR COMMENTS	17/11/2025

OSOdesigns

OSO designs:
210 durants road,
enfield, london, en3 7df
email: ahmet@oso-designs.com
web: www.oso-designs.com
tel: 07815 476297

PROJECT: 110 FERME PARK ROAD, LONDON, N8 9SD
PROPOSED ELEVATION FROM THE SIDE OF No.112
JOB No: 00785
SCALE: 1:50 @ A3
DATE: NOVEMBER 2025
DRAWING NUMBER: ARCH-20

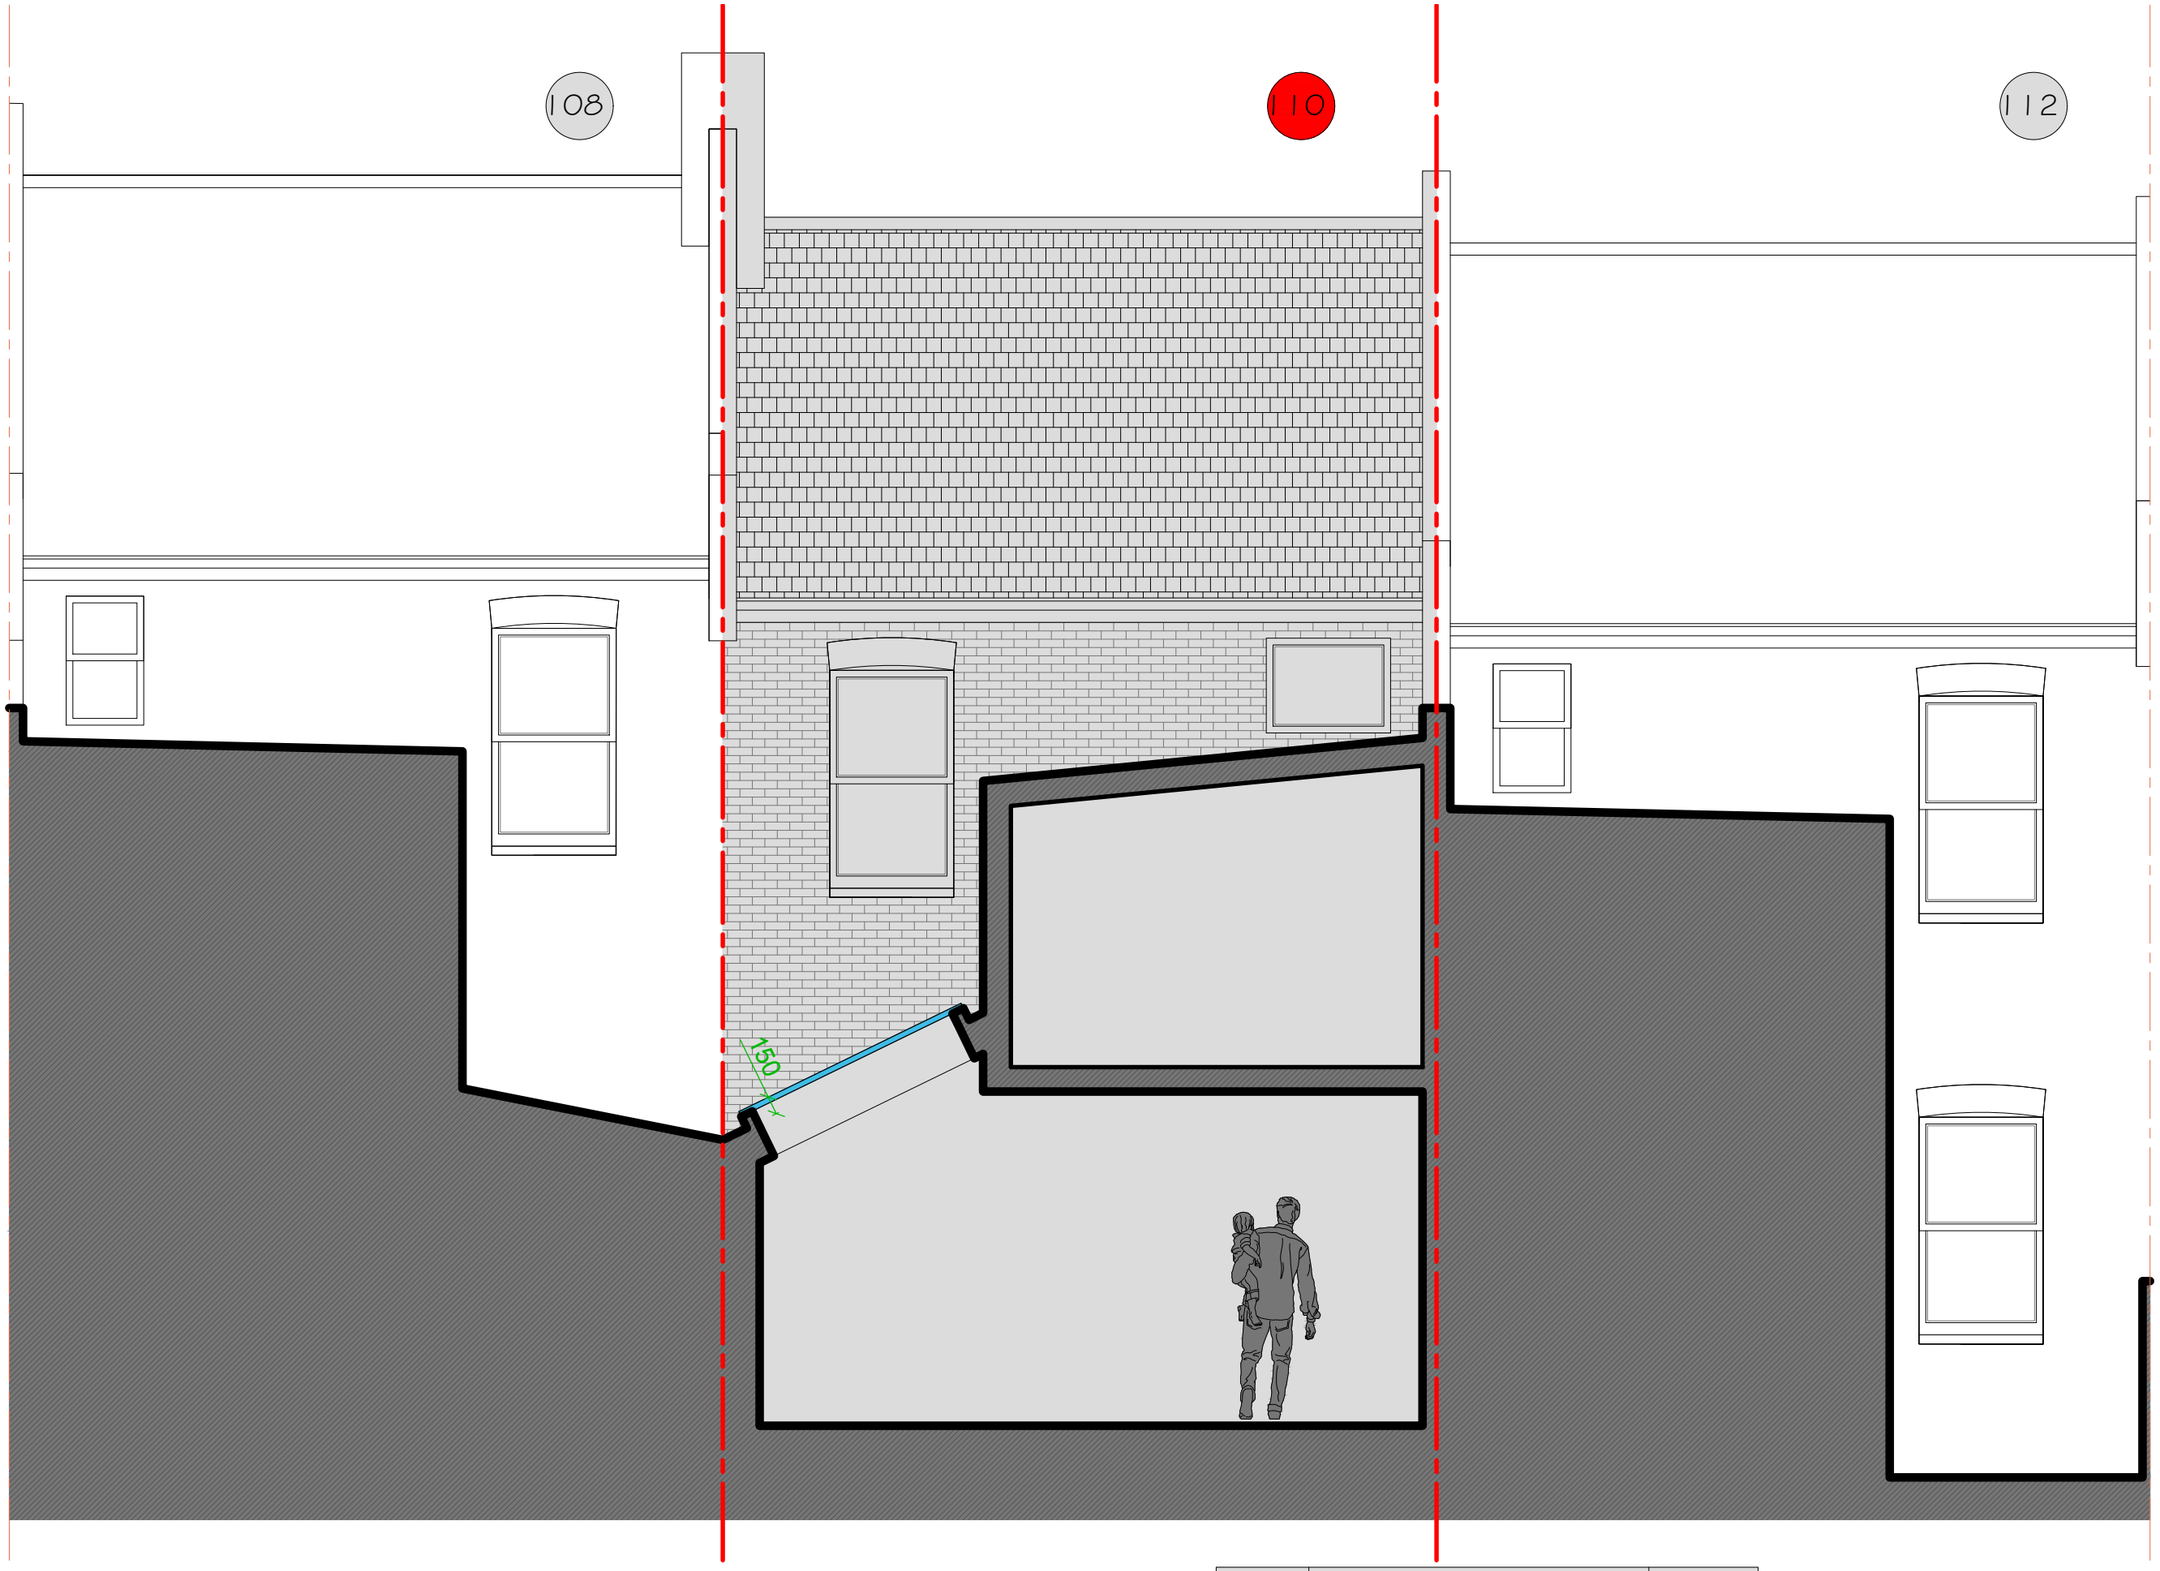

PROPOSED SECTION

0 1 2 3 4 5

Metres (scale bar 1:50)

REV - B	ISSUED FOR COMMENTS	10/03/2026
REV - A	ISSUED FOR COMMENTS	01/12/2025
REV -	ISSUED FOR COMMENTS	17/11/2025

OSOdesigns

OSO designs:
210 durants road,
enfield, london, en3 7df
email: ahmet@oso-designs.com
web: www.oso-designs.com
tel: 07815 476297

PROJECT: 110 FERME PARK ROAD, LONDON, N8 9SD
TITLE: PROPOSED SECTION
JOB No: 00785
SCALE: 1:50 @ A3
DATE: NOVEMBER 2025
DRAWING NUMBER: ARCH-21