




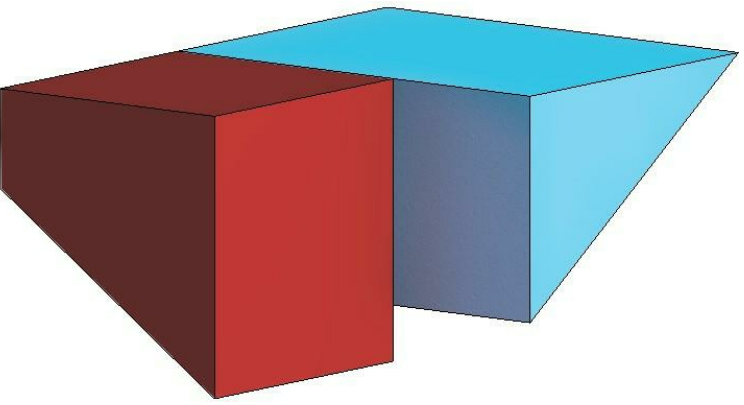


Loft new volume: = 31.80 m³

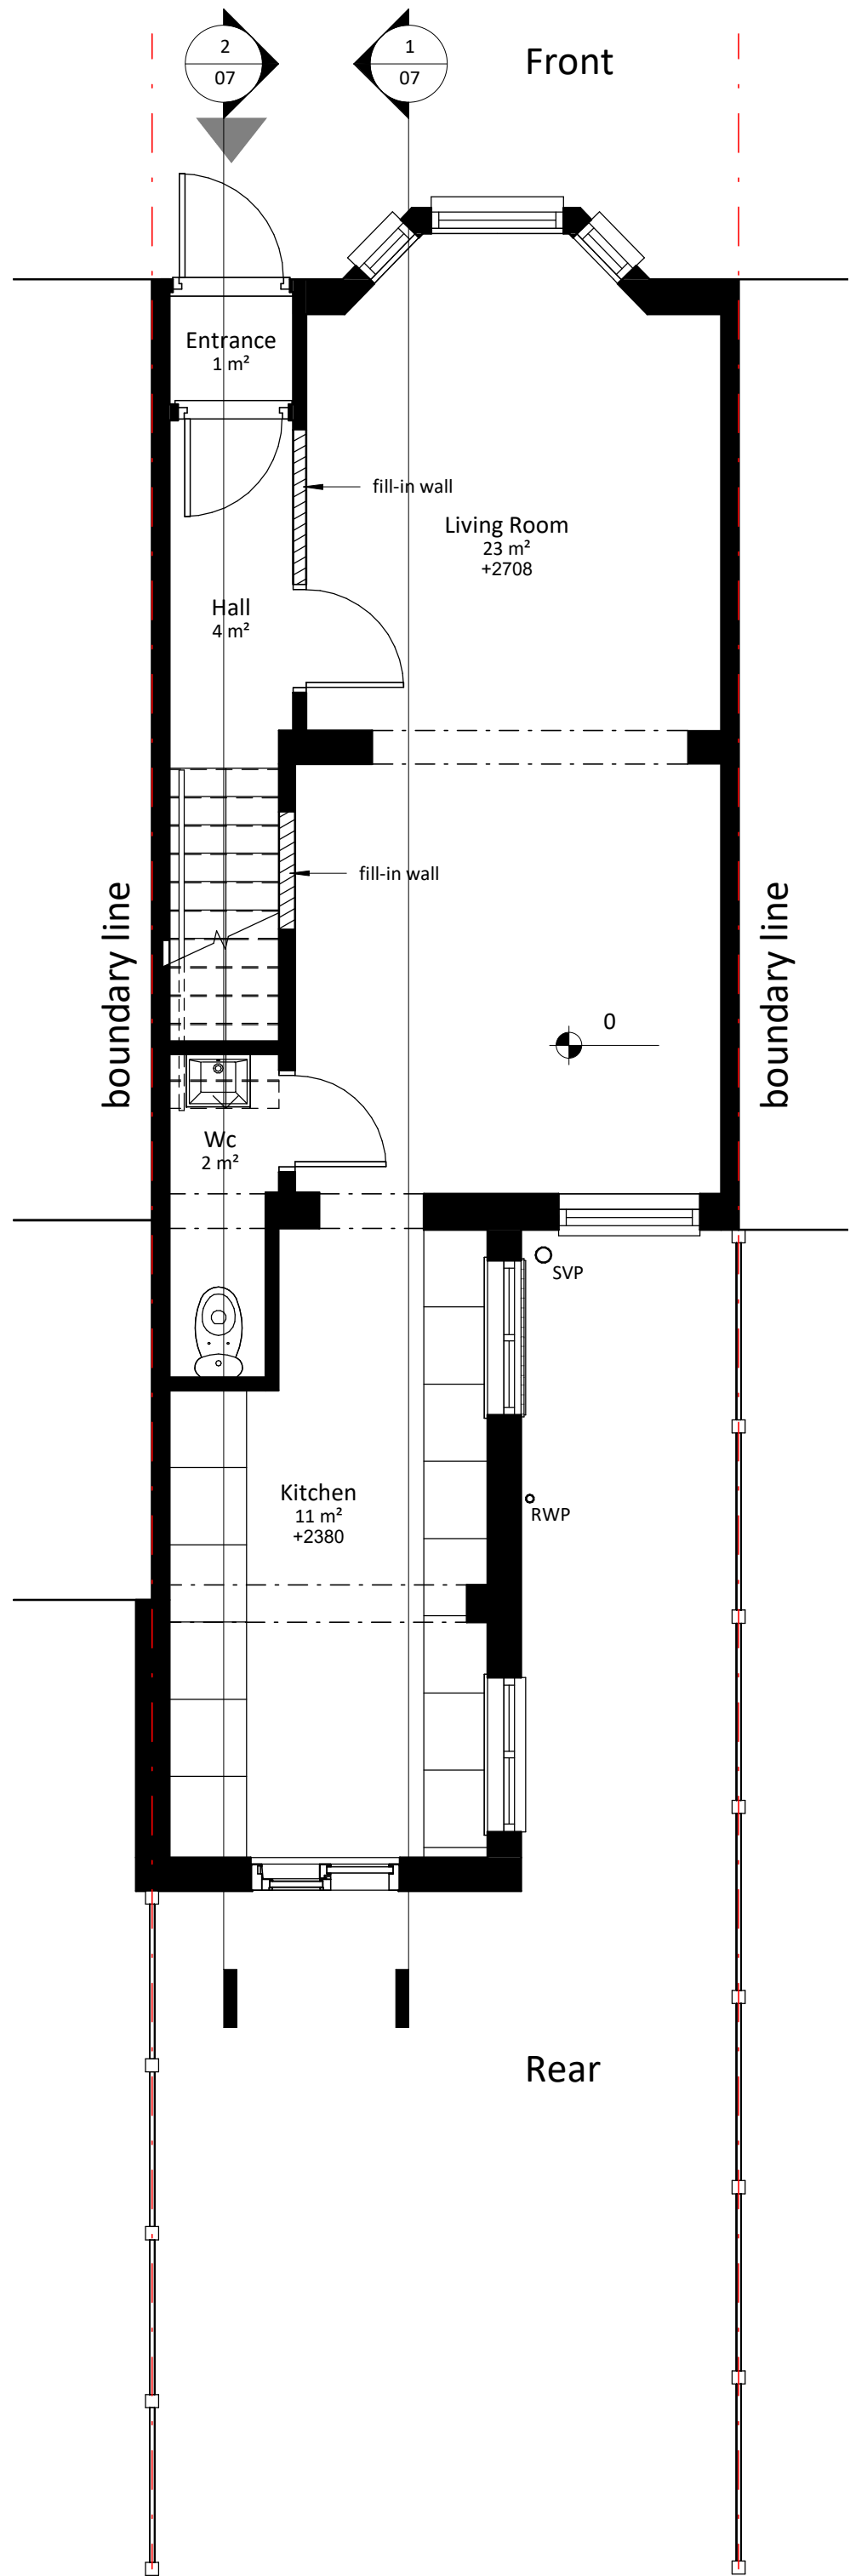


1 Proposed Ground Floor
1 : 50

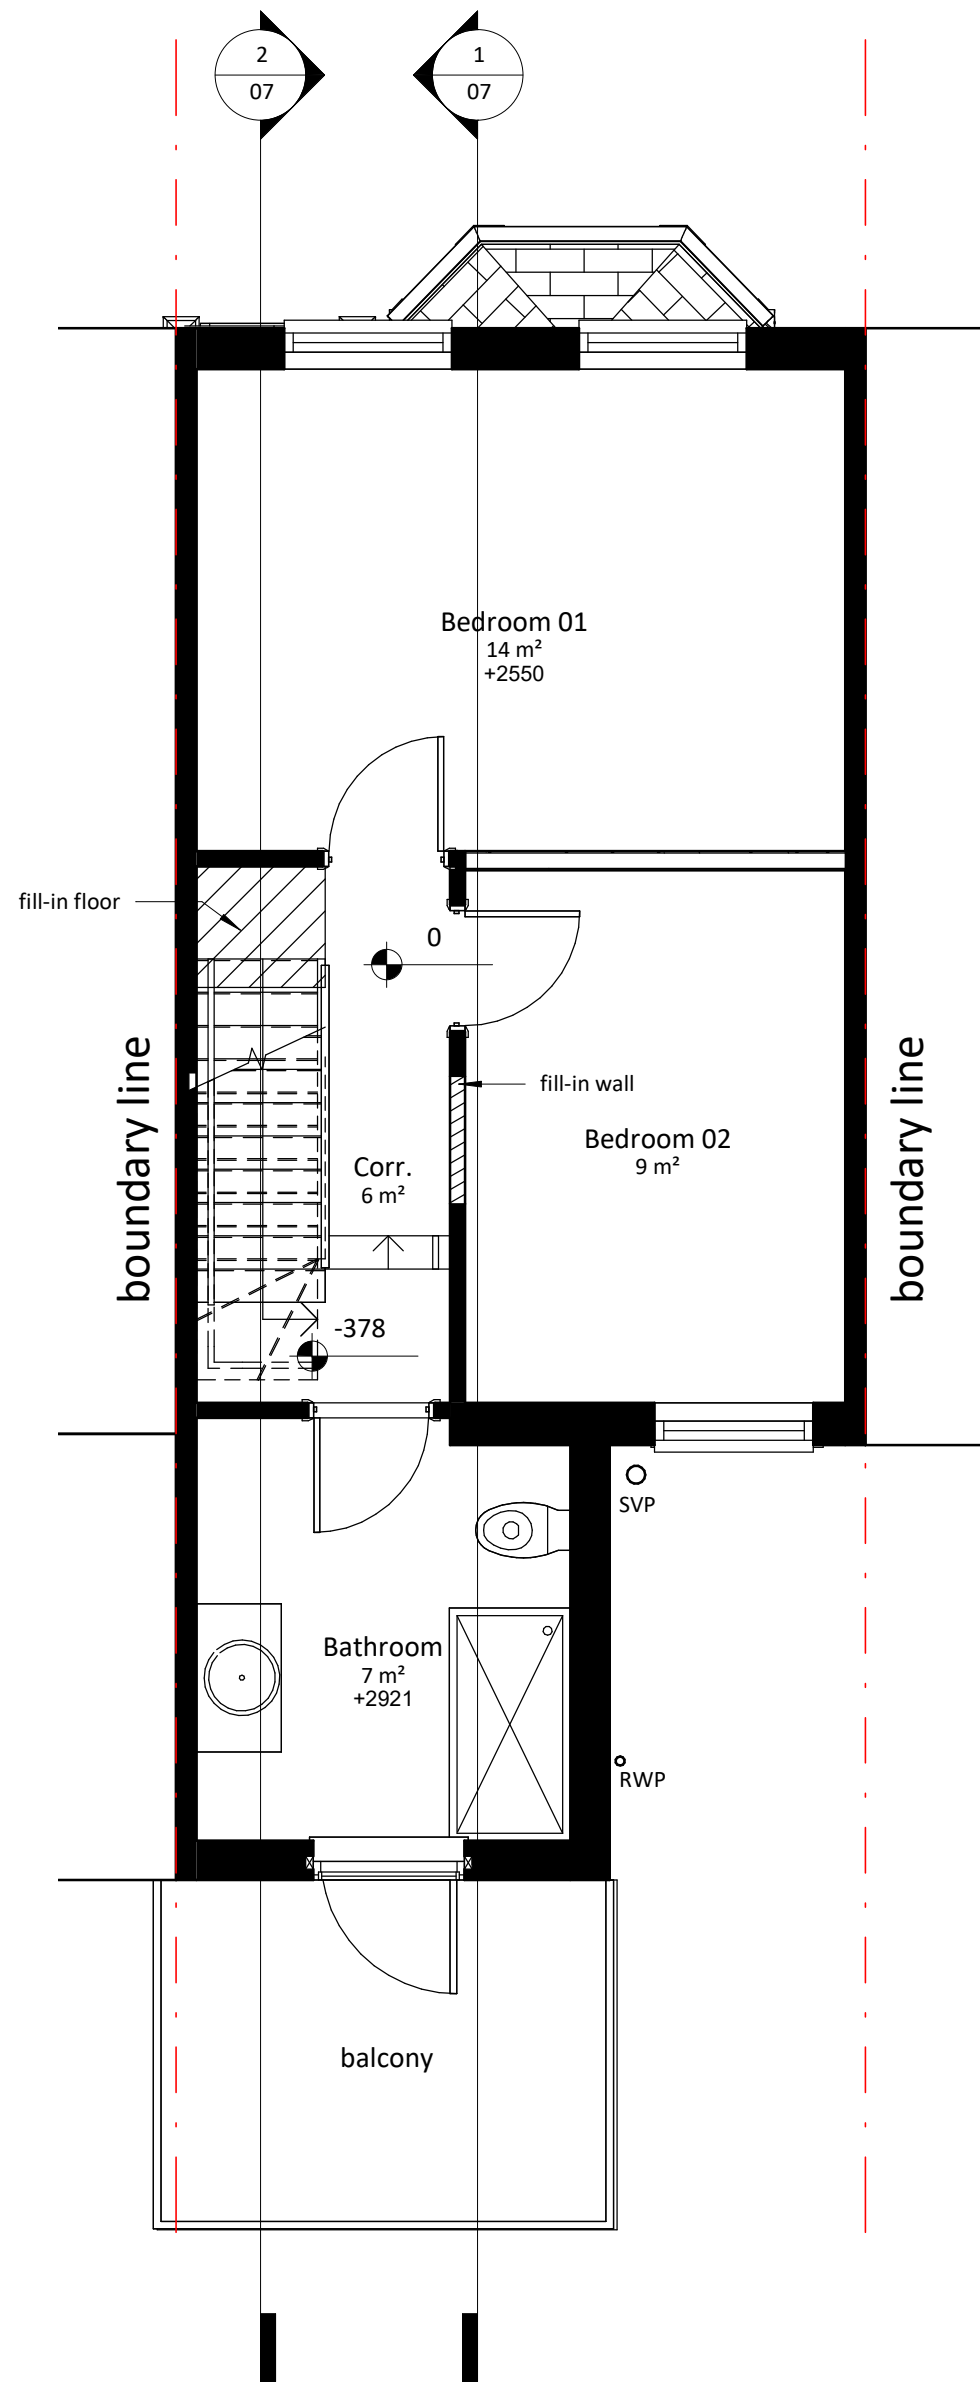


2 Proposed First Floor
1 : 50

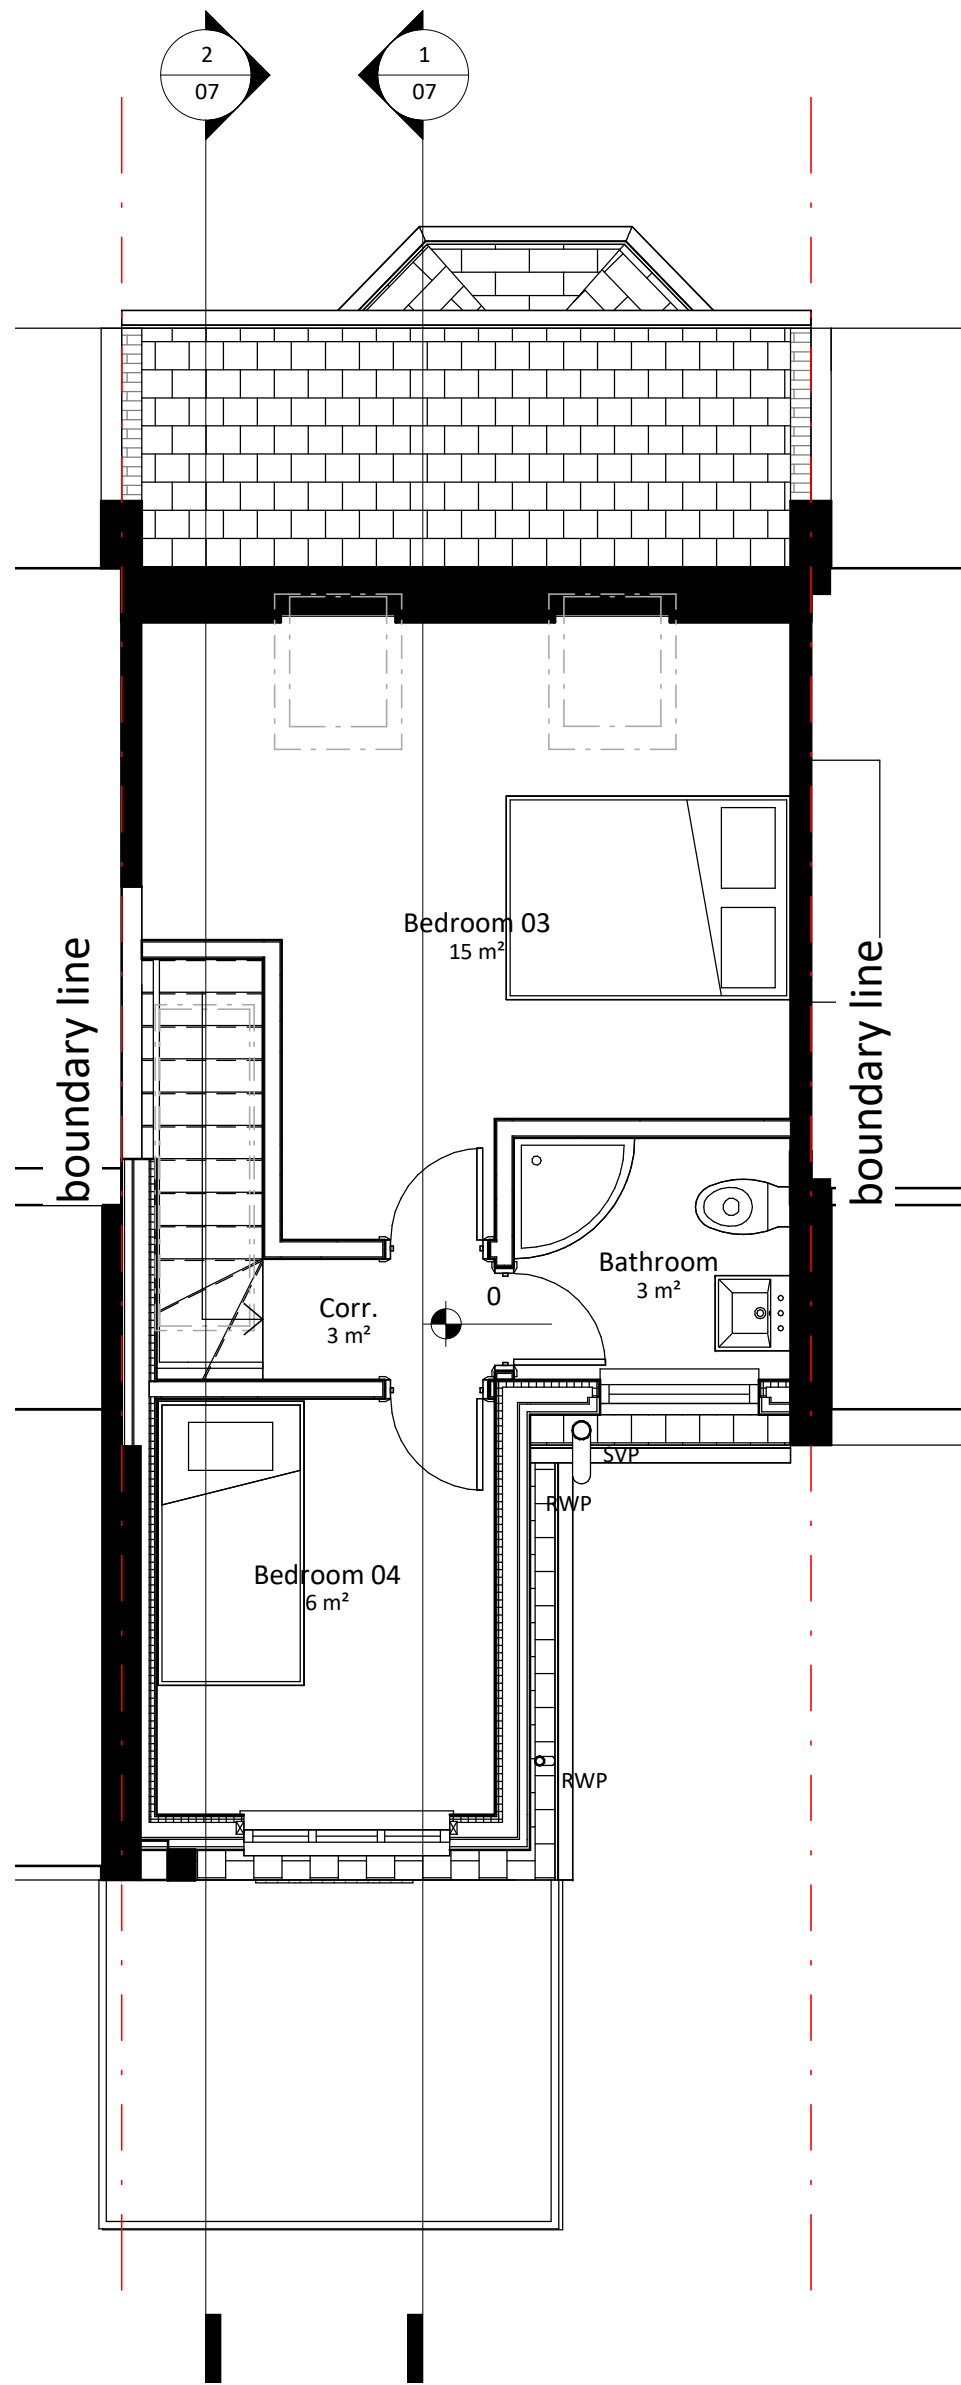

3 Proposed Loft
1 : 50

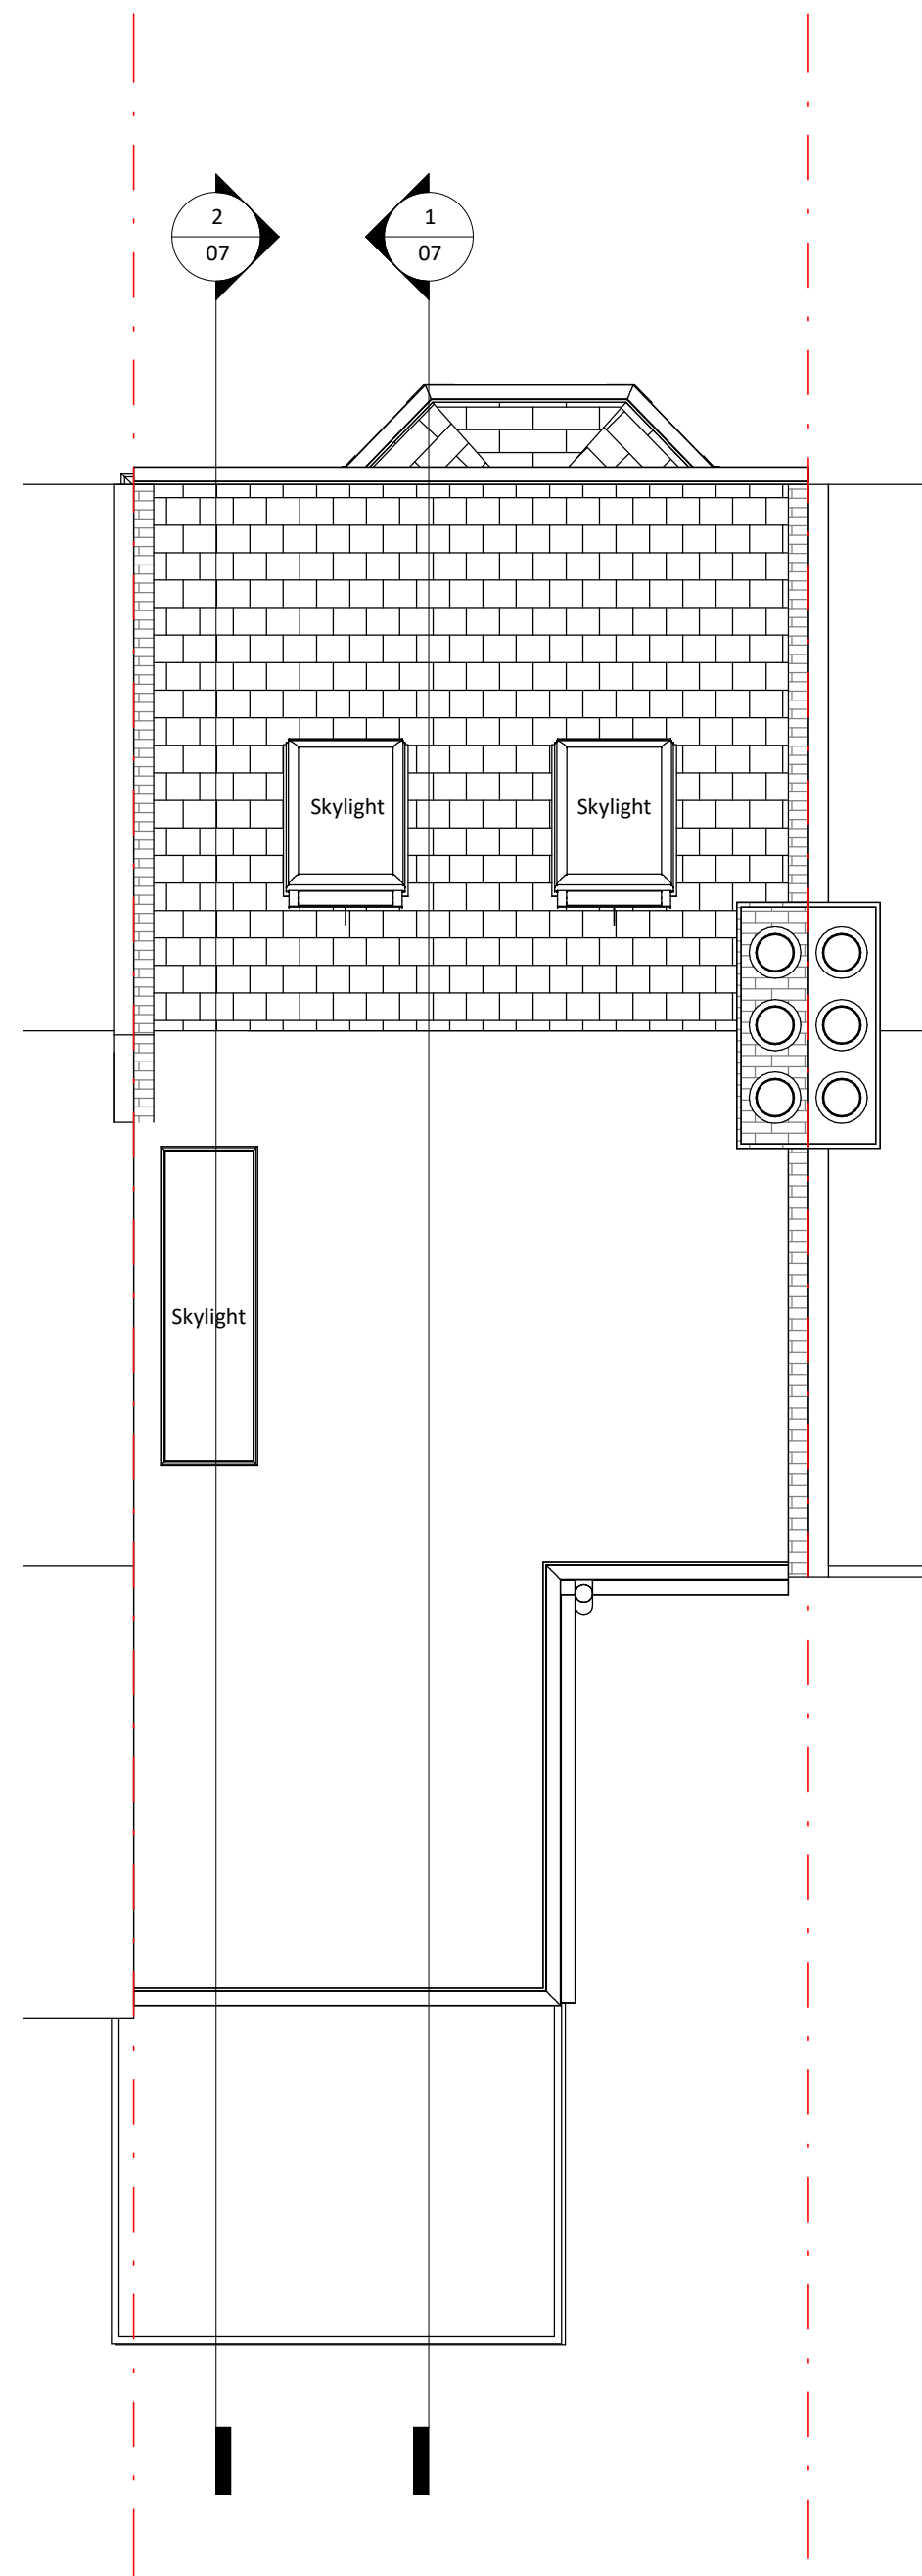

4 Proposed Roof
1 : 50

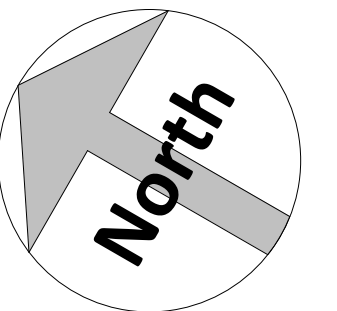

Amendments

Rev.	Date	By	Description
------	------	----	-------------

Project :
66 Graham Rd,
Duckett's Green,
London,
N15 3NJ

Title :
Planning Drawings
Proposed Plans



Bluelime Conversions Ltd.
Bluelime Planning Consultancy Ltd.
Unit 2-3, 17-19 Bonny Street,
London, NW1 9 PE
T: +44 (0) 8448005711
T2: 0207 813 4913
E: info@bluelimetd.com
W: www.bluelimetd.com

Loft conversion

Drawn by : AMC	Scale @ A1 : 1 : 50	Date : 01/03/2026
-------------------	------------------------	----------------------

Drawing number : BLC-260218- PD-05	Rev :
---------------------------------------	-----------

Do not scale from this drawing. Dimensions to be checked on site.