




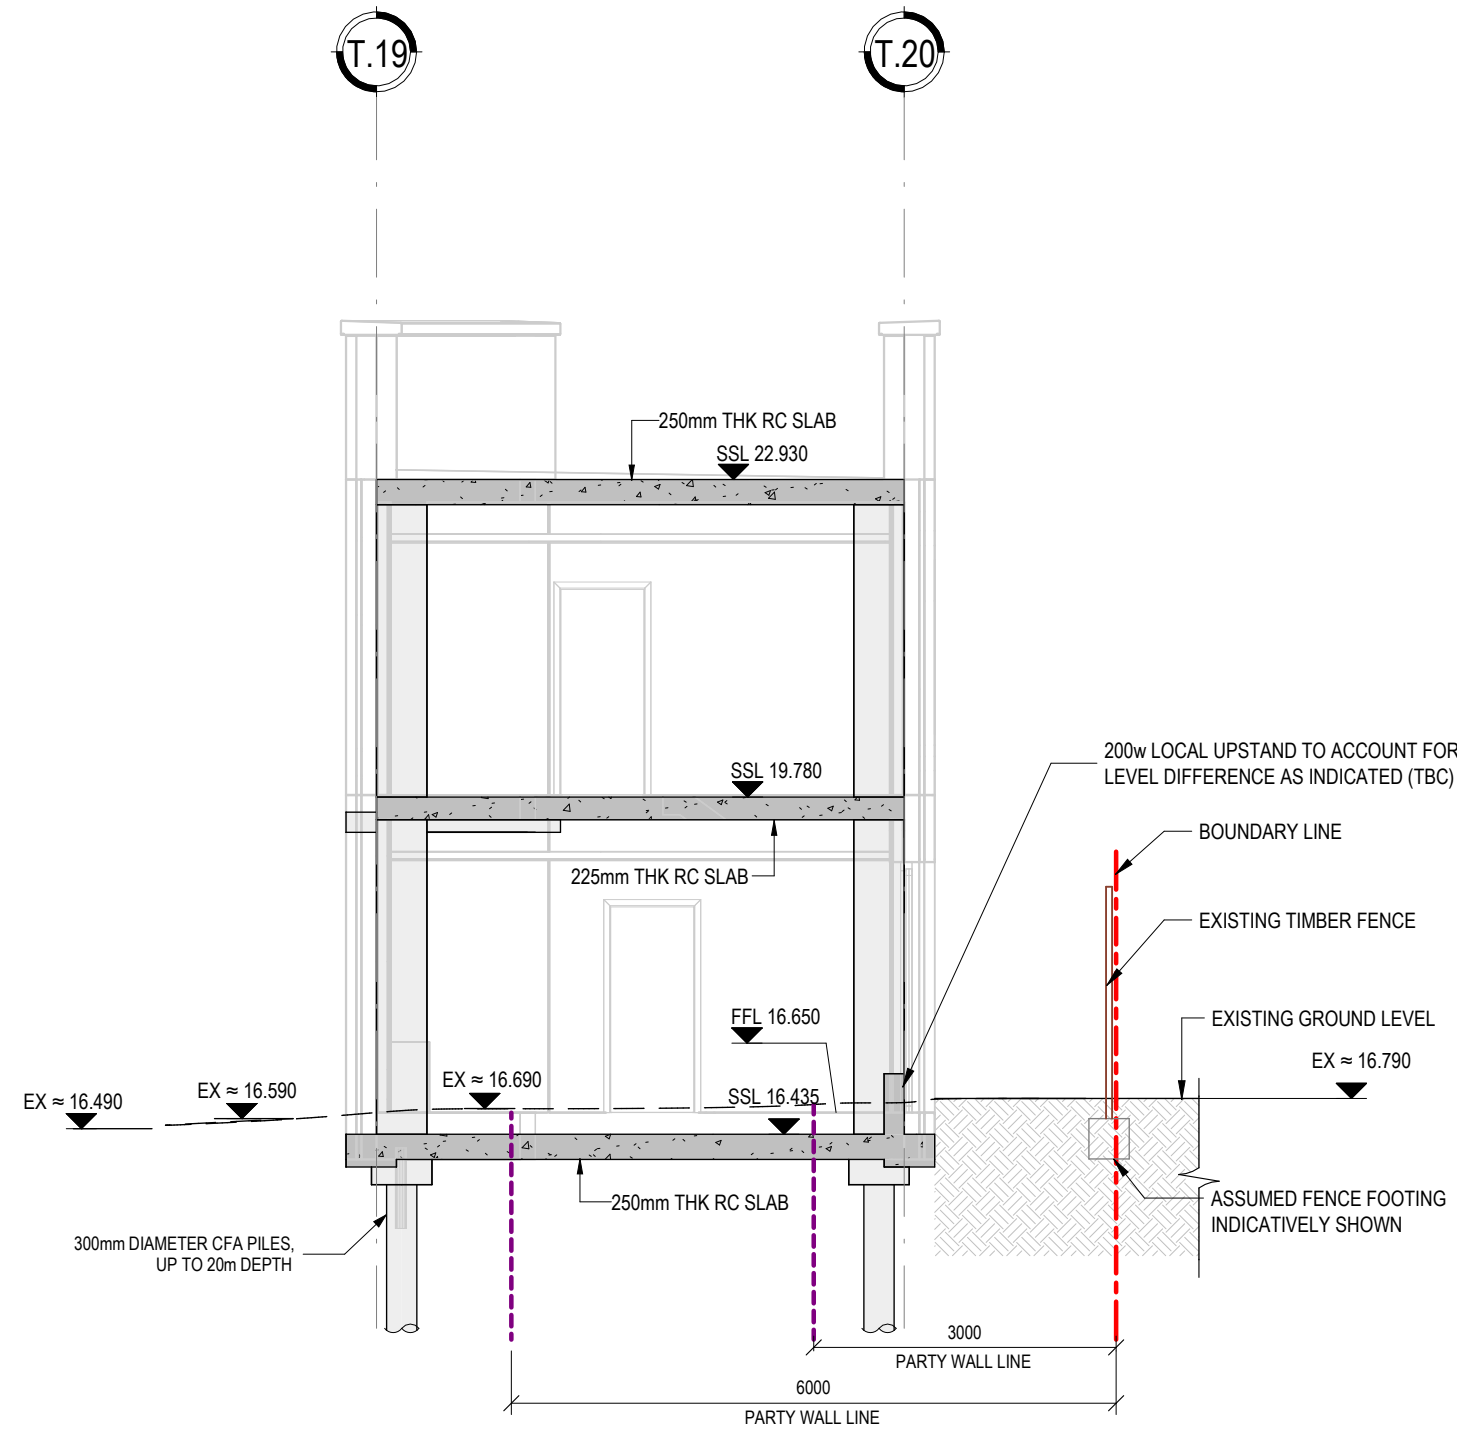

Section E-E
SCALE1 : 75

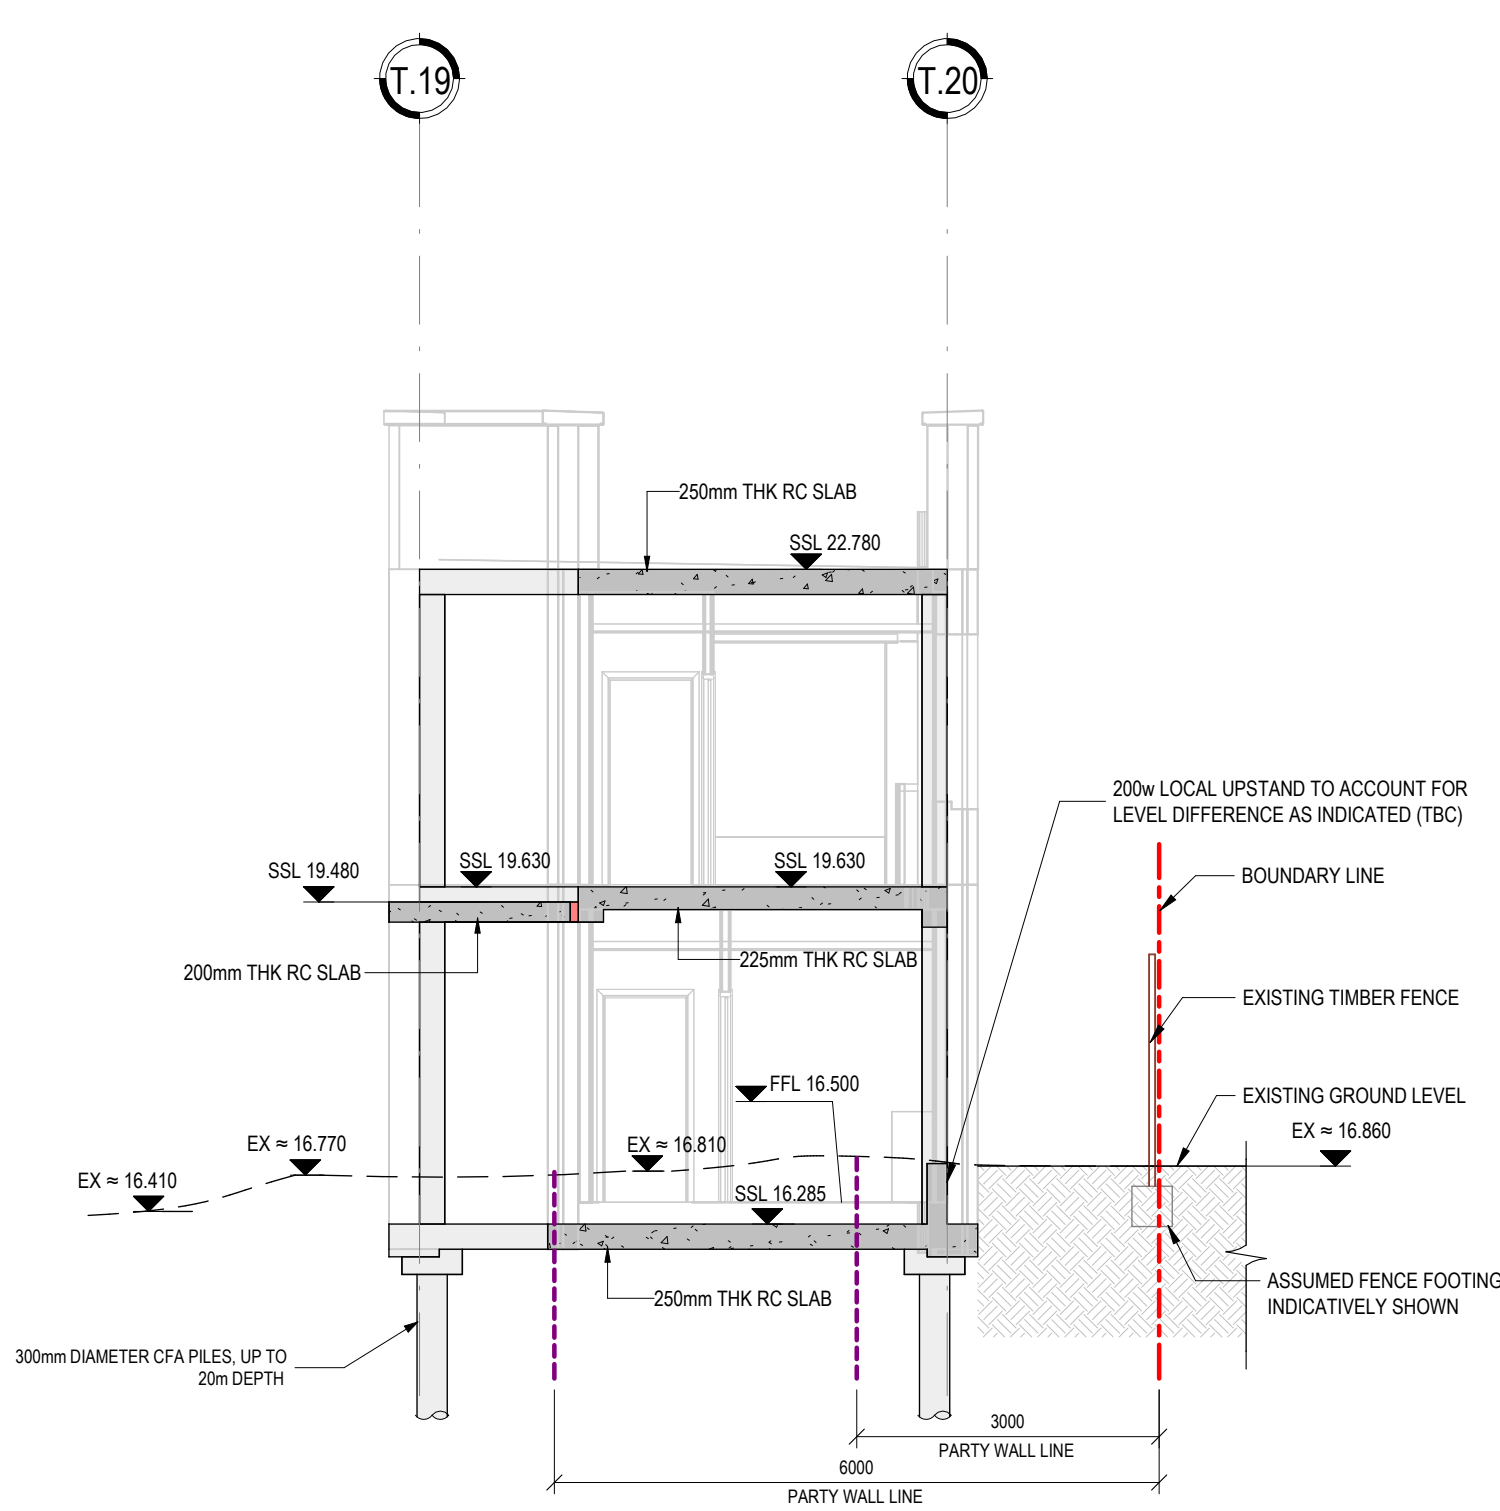

Section F-F
SCALE1 : 75

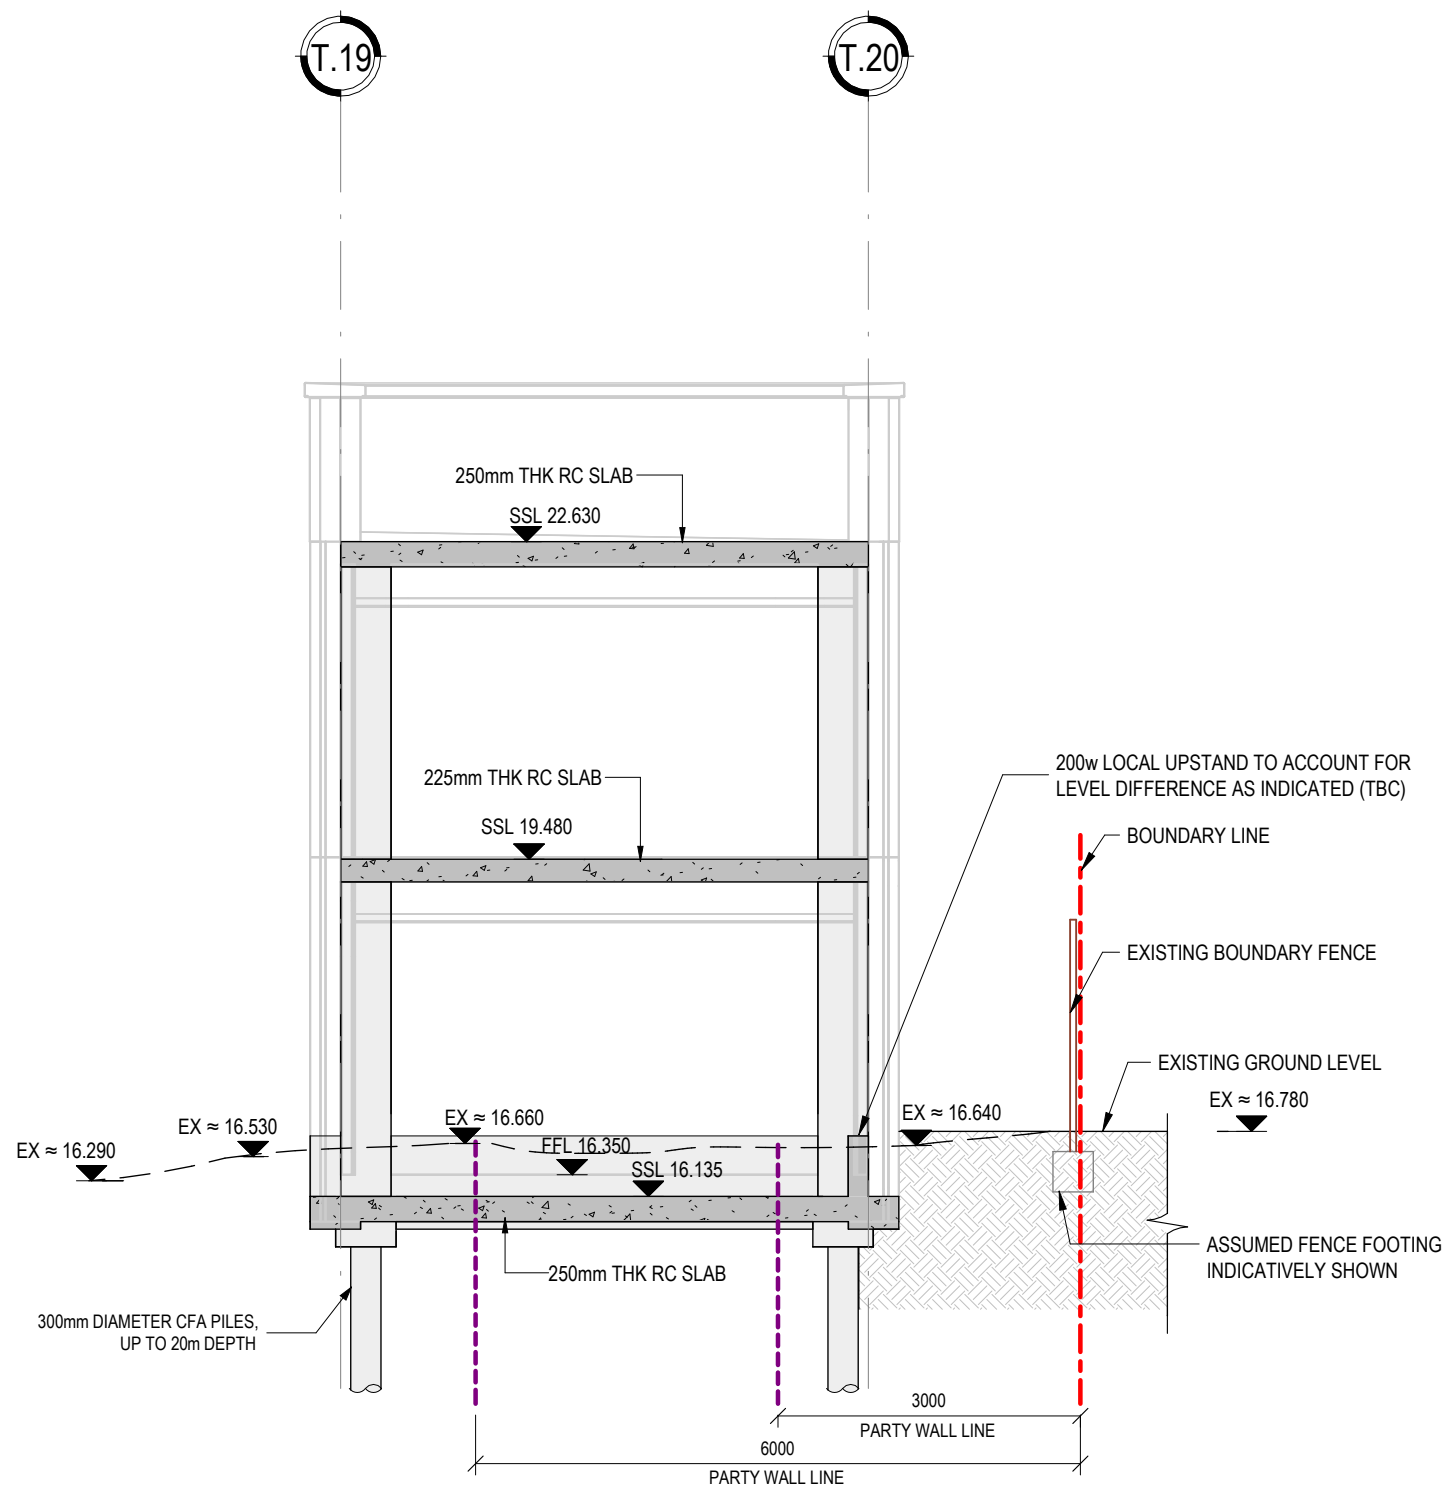

SECTION G-G
SCALE1 : 75

DO NOT SCALE FROM THIS DRAWING. USE FIGURED DIMENSIONS IN ALL CASES. VERIFY DIMENSIONS ON SITE AND REPORT ANY DISCREPANCIES TO THE DESIGNERS IMMEDIATELY. THIS DRAWING TO BE READ IN CONJUNCTION WITH THE DESIGNERS SPECIFICATION. © THIS DRAWING IS COPYRIGHT AND MAY ONLY BE REPRODUCED WITH THE DESIGNERS PERMISSION.

1. ALL DRAWINGS ARE TO BE READ IN CONJUNCTION WITH ALL RELEVANT SPECIFICATIONS, BILLS OF QUANTITIES, ARCHITECTURAL, SERVICES AND ENGINEERING DRAWINGS.
2. ANY DISCREPANCIES BETWEEN THESE DOCUMENTS SHALL BE BROUGHT TO THE ATTENTION OF THE ENGINEER.
3. ALL DIMENSIONS ARE IN MILLIMETRES, UNLESS NOTED OTHERWISE. TBC ON SITE
4. ALL LEVELS ARE IN METRES RELATED TO ORDNANCE DATUM. TBC ON SITE
5. DRAWINGS ARE NOT TO BE SCALED.
6. ALL TEMPORARY WORKS TO CONTRACTORS DETAILS.
7. CONTRACTOR TO APPROVE ALL SET OUT INFORMATION PRIOR TO CONSTRUCTION.

GENERAL DRAWING REFERENCES :

1. ARCHITECT TO APPROVE ALL SETTING- OUT INFORMATION PRIOR TO CONSTRUCTION.
2. FOR GENERAL NOTES REFER TO DWG 26015-1000
3. FOR WATERPROOF CONCRETE DETAILS REFER TO DWG 26015-0110-0111
4. FOR GENERAL ARRANGEMENTS REFER TO DWG 26015 - 1100 SERIES
5. FOR COLUMN & RC WALL ELEVATIONS REFER TO DWG 26015-1300 SERIES
6. FOR CORE WALL DRAWINGS REFER TO DWG 26015 - 1500 SERIES
7. FOR DETAILS REFER TO DWG 26015 - 1400 SERIES

P01	02/02/2026	Preliminary		PIS	SA
REV	DATE	DESCRIPTION		BY	APP

PROJECT:

Tangmere - Townhouses

TITLE:

Site Constraints Sections - Sheet 2 of 2

CLIENT:

Formation Design & Build Ltd.



DRAWN:	PIS	CHECKED:	CU	APPROVED:	SA
PROJECT NUMBER:	26015	DATE:	02/02/2026	SCALE @ A1:	1 : 75
STATUS DESCRIPTION:					STATUS:
PRELIMINARY					S0
DRAWING NUMBER:					REV:
TAN -MWP -TH -ZZ -DR-ST-0204					P01