




Picture 01: Street View



Picture 02: Rear View

No.	Description	Date

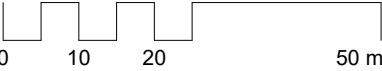

Key to Line

— Boundary 205 sqm



Picture 03: Front View





Picture 04: Neighbour's View

Project Status	
Planning	
CONTRACTORS MUST VERIFY ALL DIMENSIONS ON SITE BEFORE STARTING WORK. THIS DRAWING IS COPYRIGHT.	
Project	
24 Highgate Close N6 4SD	
Client	
Owner	
Drawing Title	
Cover Sheet	
Project Number	Date
260314	March 26
Drawn by	Checked by
Author	Checker
Scale	Revision
1 : 1000 @ A3 As inc1 : 500 @ A1	
Drawing No.	
AE000	
17/03/2026 20:21:59	



No.	Description	Date


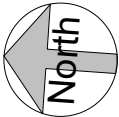
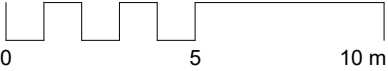


Key to Line

Boundary 205 sqm

Project Status	
Planning	
CONTRACTORS MUST VERIFY ALL DIMENSIONS ON SITE BEFORE STARTING WORK. THIS DRAWING IS COPYRIGHT.	
Project	
24 Highgate Close N6 4SD	
Client	
Owner	
Drawing Title	
Site Block Plan	
Project Number	Date
260314	March 26
Drawn by	Checked by
Author	Checker
Scale	Revision
1 : 200 @ A3 As inc1 : 100 @ A1	
Drawing No.	
AE100	



No.	Description	Date

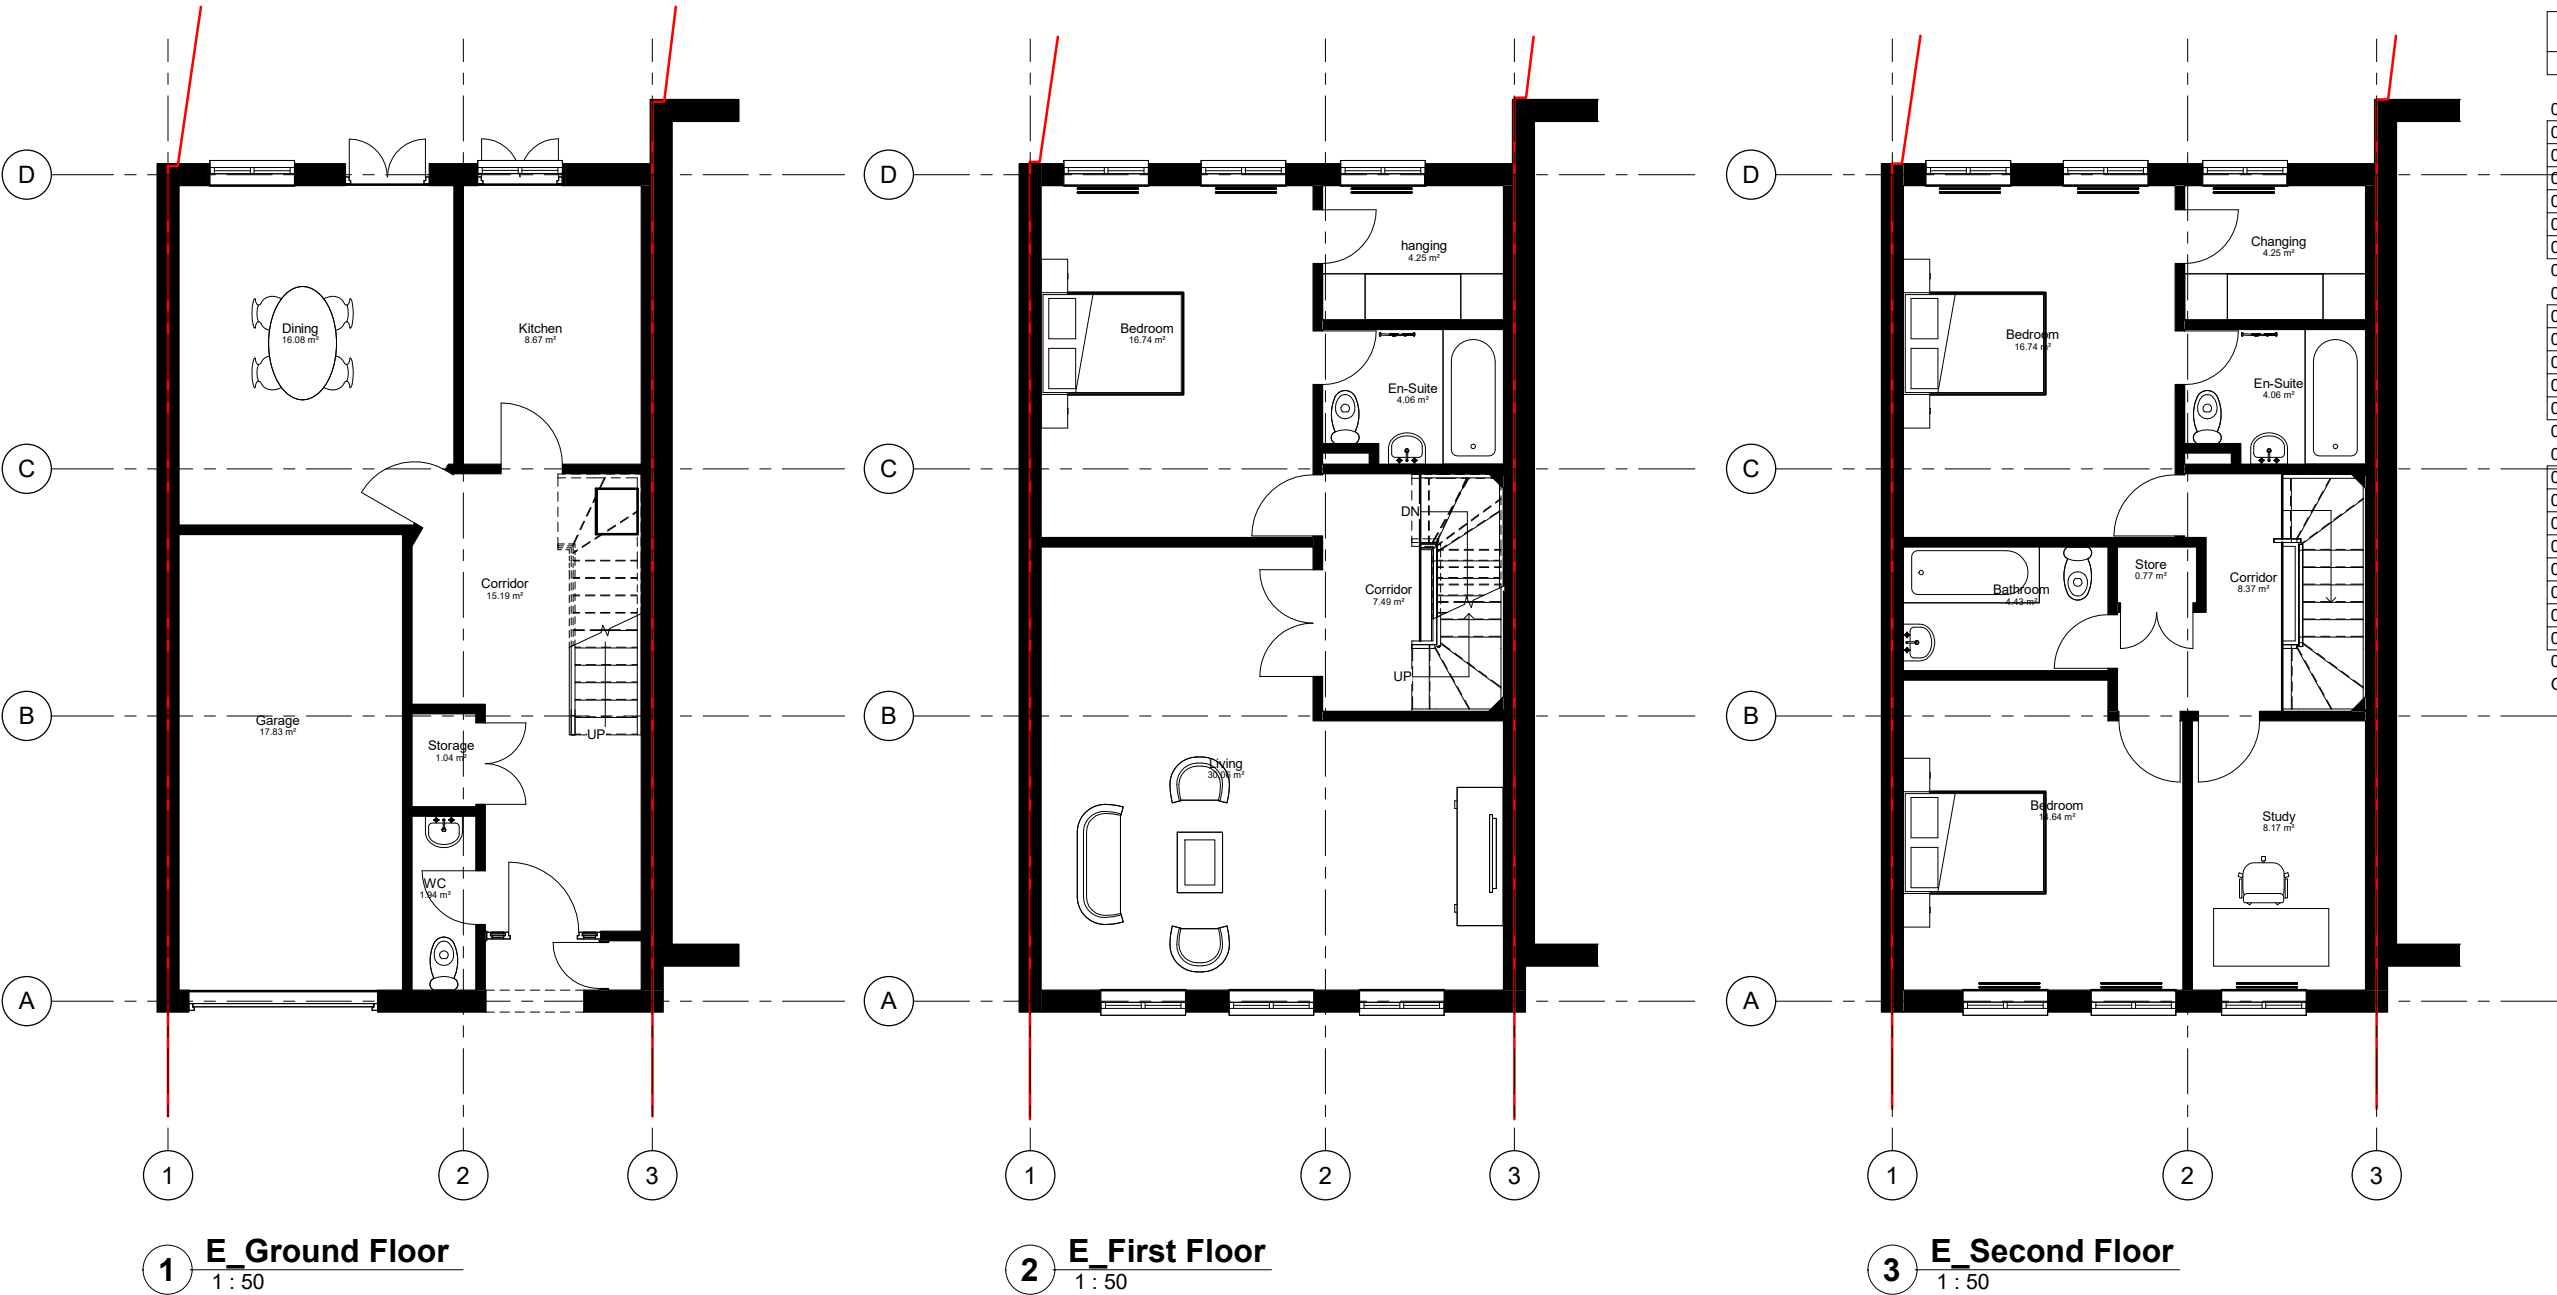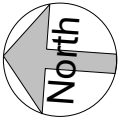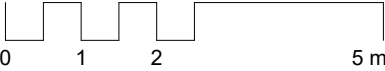

Room Schedule_Existing				
Level	Number	Name	Area	Perimeter
00. GF	1	Garage	17.83 m²	17972
00. GF	2	Dining	16.08 m²	15857
00. GF	3	Kitchen	8.67 m²	12076
00. GF	4	Corridor	15.19 m²	17766
00. GF	5	Storage	1.04 m²	4147
00. GF	6	WC	1.94 m²	6289
00. GF:	6		60.75 m²	
01. FF	7	Bedroom	16.74 m²	16501
01. FF	8	hanging	4.25 m²	8341
01. FF	9	En-Suite	4.06 m²	8353
01. FF	10	Corridor	7.49 m²	10847
01. FF	11	Living	30.06 m²	23957
01. FF:	5		62.61 m²	
02. SF	12	Bedroom	16.74 m²	16501
02. SF	13	Changing	4.25 m²	8341
02. SF	14	En-Suite	4.06 m²	8353
02. SF	15	Bathroom	4.43 m²	8687
02. SF	16	Store	0.77 m²	3573
02. SF	17	Corridor	8.37 m²	13192
02. SF	18	Bedroom	14.64 m²	15600
02. SF	19	Study	8.17 m²	11712
02. SF:	8		61.44 m²	
Grand total:	19		184.79 m²	

Project Status	
Planning	
CONTRACTORS MUST VERIFY ALL DIMENSIONS ON SITE BEFORE STARTING WORK. THIS DRAWING IS COPYRIGHT.	
Project	24 Highgate Close N6 4SD
Client	Owner
Drawing Title	Existing Floor Plans
Project Number	260314
Date	March 26
Drawn by	Author
Checked by	Checker
Scale	1 : 100 @ A3 1 : 50 @ A1
Revision	
Drawing No.	AE101
17/03/2026 20:22:00	

No.	Description	Date

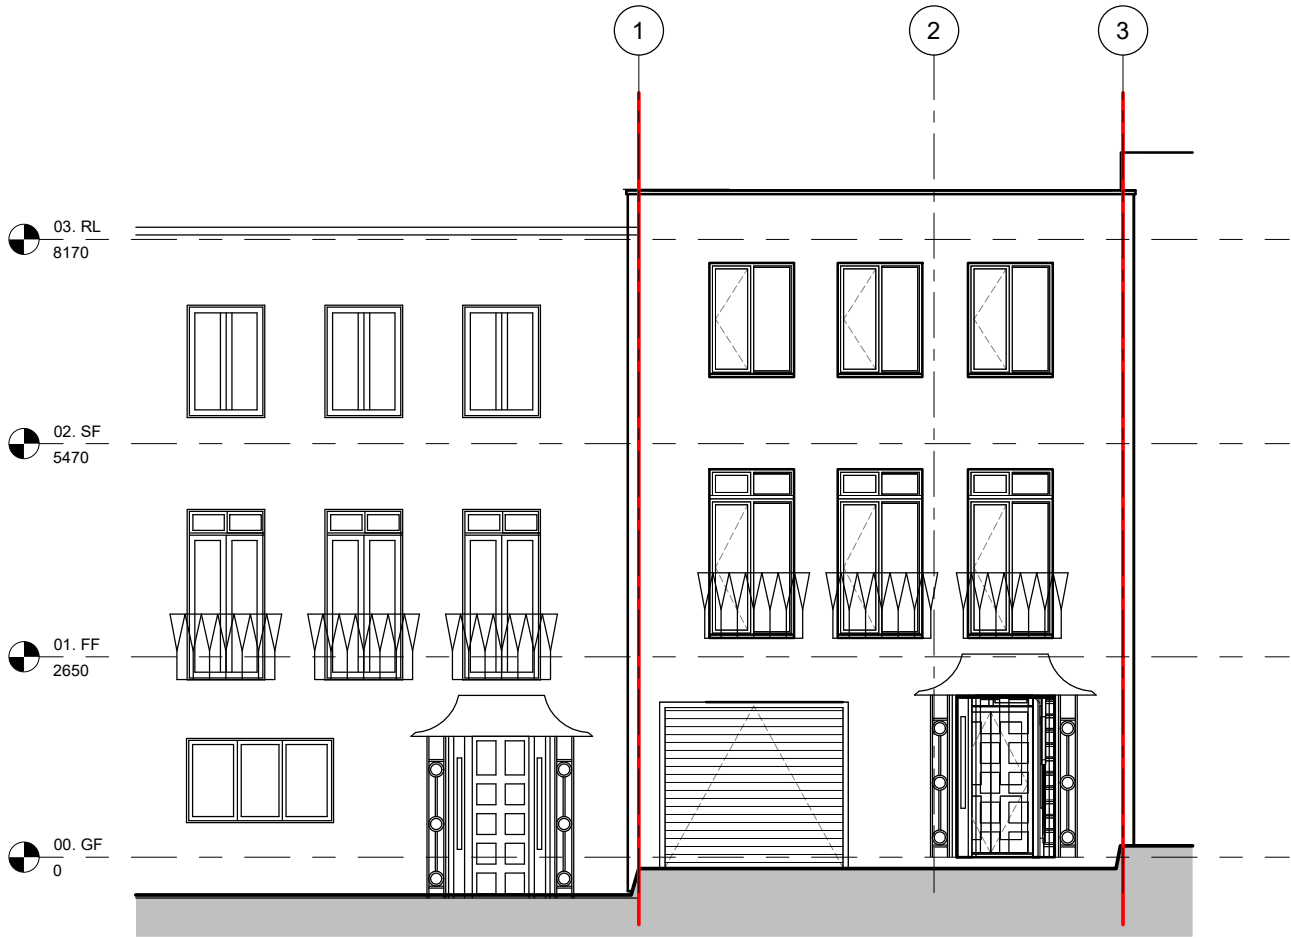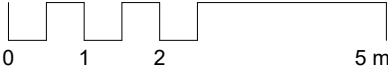




1 **E_Front Elevation**
1 : 50



2 **E_Rear Elevation**
1 : 50

Project Status	
Planning	
CONTRACTORS MUST VERIFY ALL DIMENSIONS ON SITE BEFORE STARTING WORK. THIS DRAWING IS COPYRIGHT.	
Project	
24 Highgate Close N6 4SD	
Client	
Owner	
Drawing Title	
Existing Elevations	
Project Number	Date
260314	March 26
Drawn by	Checked by
Author	Checker
Scale	Revision
1 : 100 @ A3 1 : 50 @ A1	
Drawing No.	
AE201	


No.	Description	Date

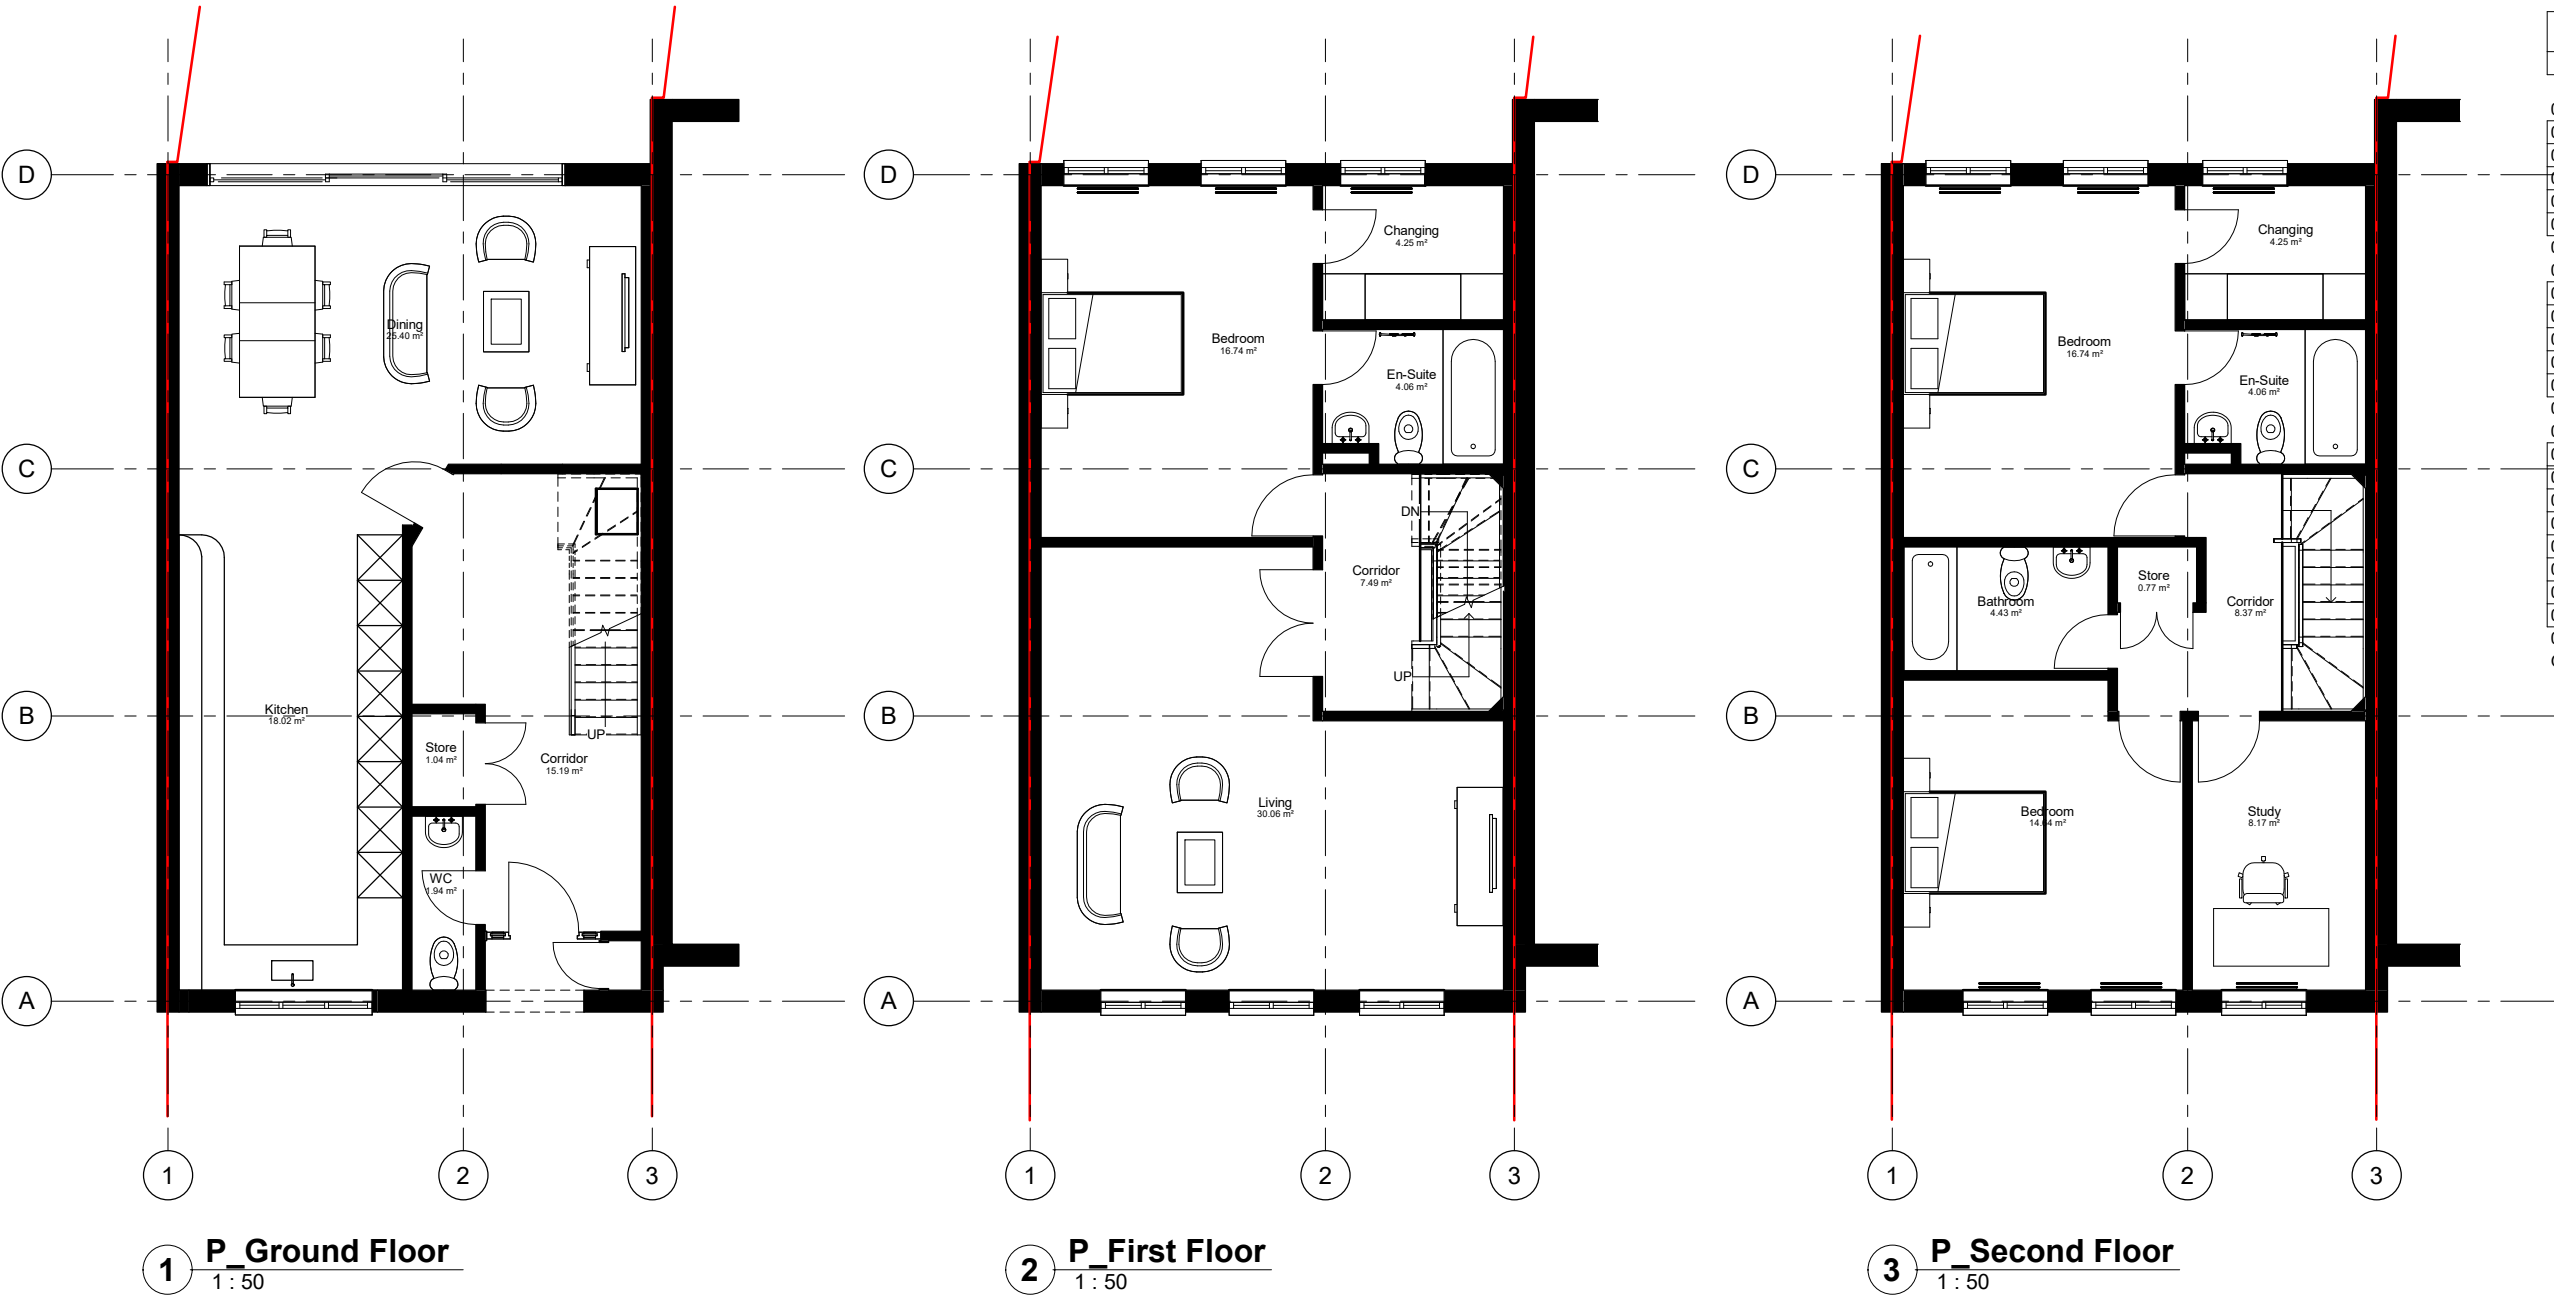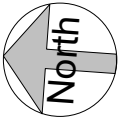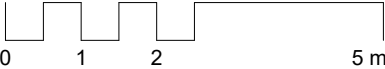

Room Schedule_Proposed				
Level	Number	Name	Area	Perimeter
00. GF				
00. GF	1	Kitchen	18.02 m ²	18097
00. GF	2	Dining	25.40 m ²	20967
00. GF	3	Corridor	15.19 m ²	17766
00. GF	4	Store	1.04 m ²	4147
00. GF	5	WC	1.94 m ²	6289
00. GF	5		61.58 m ²	
01. FF				
01. FF	6	Living	30.06 m ²	23957
01. FF	7	Corridor	7.49 m ²	10847
01. FF	8	En-Suite	4.06 m ²	8353
01. FF	9	Bedroom	16.74 m ²	16501
01. FF	10	Changing	4.25 m ²	8341
01. FF	5		62.61 m ²	
02. SF				
02. SF	11	Bedroom	16.74 m ²	16501
02. SF	12	Changing	4.25 m ²	8341
02. SF	13	En-Suite	4.06 m ²	8353
02. SF	14	Corridor	8.37 m ²	13192
02. SF	15	Bathroom	4.43 m ²	8687
02. SF	16	Store	0.77 m ²	3573
02. SF	17	Bedroom	14.64 m ²	15600
02. SF	18	Study	8.17 m ²	11712
02. SF	8		61.44 m ²	
Grand total:	18		185.63 m ²	

Project Status	
Planning	
CONTRACTORS MUST VERIFY ALL DIMENSIONS ON SITE BEFORE STARTING WORK. THIS DRAWING IS COPYRIGHT.	
Project	24 Highgate Close N6 4SD
Client	Owner
Drawing Title	Proposed Floor Plans
Project Number	260314
Date	March 26
Drawn by	Author
Checked by	Checker
Scale	1 : 100 @ A3 1 : 50 @ A1
Revision	
Drawing No.	AP101

No.	Description	Date

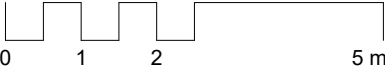

1 **P_Front Elevation**
1 : 50



2 **P_Rear Elevation**
1 : 50

Project Status	
Planning	
CONTRACTORS MUST VERIFY ALL DIMENSIONS ON SITE BEFORE STARTING WORK. THIS DRAWING IS COPYRIGHT.	
Project	
24 Highgate Close N6 4SD	
Client	
Owner	
Drawing Title	
Proposed Elevations	
Project Number	Date
260314	March 26
Drawn by	Checked by
Author	Checker
Scale	Revision
1 : 100 @ A3 1 : 50 @ A1	
Drawing No.	
AP201	