


1. ALL DRAWINGS ARE TO BE READ IN CONJUNCTION WITH ALL RELEVANT SPECIFICATIONS, BILLS OF QUANTITIES, ARCHITECTURAL, SERVICES AND ENGINEERING DRAWINGS.
2. ANY DISCREPANCIES BETWEEN THESE DOCUMENTS SHALL BE BROUGHT TO THE ATTENTION OF THE ENGINEER.
3. ALL DIMENSIONS ARE IN MILLIMETRES, UNLESS NOTED OTHERWISE. TBC ON SITE
4. ALL LEVELS ARE IN METRES RELATED TO ORDNANCE DATUM. TBC ON SITE
5. DRAWINGS ARE NOT TO BE SCALED.
6. ALL TEMPORARY WORKS TO CONTRACTORS DETAILS.
7. CONTRACTOR TO APPROVE ALL SET OUT INFORMATION PRIOR TO CONSTRUCTION.

1. ARCHITECT TO APPROVE ALL SETTING- OUT INFORMATION PRIOR TO CONSTRUCTION.
2. FOR GENERAL NOTES REFER TO DWG 26015-1000
3. FOR WATERPROOF CONCRETE DETAILS REFER TO DWG 26015-0110-0111
4. FOR GENERAL ARRANGEMENTS REFER TO DWG 26015 - 1100 SERIES
5. FOR COLUMN & RC WALL ELEVATIONS REFER TO DWG 26015-1300 SERIES
6. FOR CORE WALL DRAWINGS REFER TO DWG 26015 - 1500 SERIES
7. FOR DETAIL S REFER TO DWG 26015 - 1400 SERIES

- EXISTING TIMBER FENCE
- PROPOSED TIMBER FENCE
- GAS PIPE
- ELECTRIC CABLE
- UNDERGROUND PIPE TO BE ABANDONED
- EXISTING SERVICE TO BE ABANDONED, REROUTED OR REMOVED AS REQUIRED
- EXISTING MASONRY FENCE
- BOUNDARY LINE
- PARTY WALL LINE
- BRITISH TELECOM

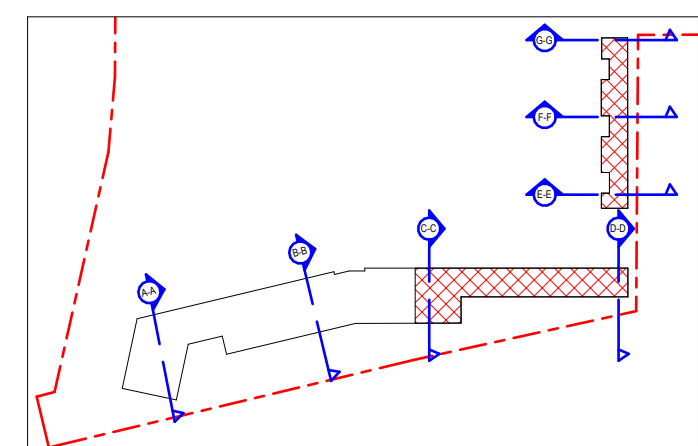

P02	04/02/2026	For Information		PIS	SA
P01	02/02/2026	Preliminary		PIS	SA
REV	DATE	DESCRIPTION		BY	APP



MWP
ENGINEERING AND ENVIRONMENTAL CONSULTANTS
CORK | TRALEE | LONDON | LIMERICK
mwpeng.co.uk

DRAWN:	PIS	CHECKED:	CU	APPROVED:	SA
PROJECT NUMBER:	26015	DATE:	02/02/2026	SCALE @ A1:	As indicated
STATUS DESCRIPTION:				STATUS:	
PRELIMINARY				S0	
DRAWING NUMBER:				REV:	
TAN-MWP -TH -ZZ -DR-ST-0202				P02	

SCALE1 : 150

- | | |
|---|--|
|  | NOTE: ALL ON SITE EXISTING BELOW GROUND DRAINAGE TO BE CONFIRMED BY CCTV SURVEY BY CONTRACTOR. |
|  | NOTE: ALL EXISTING SERVICES WITHIN THE BUILDING FOOTPRINT TO BE REMOVED PRIOR TO PILING WORKS COMMENCING. |
|  | NOTE: UNIDENTIFIED SERVICE TO BE INVESTIGATED AND REMOVED OR REROUTED AS REQUIRED. |
|  | NOTE: EXISTING SITE TREES TO BE FELLED PRIOR TO WORKS COMMENCING. |
|  | NOTE: ALL EXISTING THAMES WATER ASSETS ARE SHOWN APPROXIMATELY AND NEED TO BE CONFIRMED ON SITE BY CONTRACTOR. |
|  | NOTE: CONTRACTORS RESPONSIBILITY TO CARRY OUT INVESTIGATION WORKS ON SITE TO DETERMINE ALL SERVICES HAVE BEEN REMOVED FROM PROPOSED BUILDING FOOTPRINT. |