



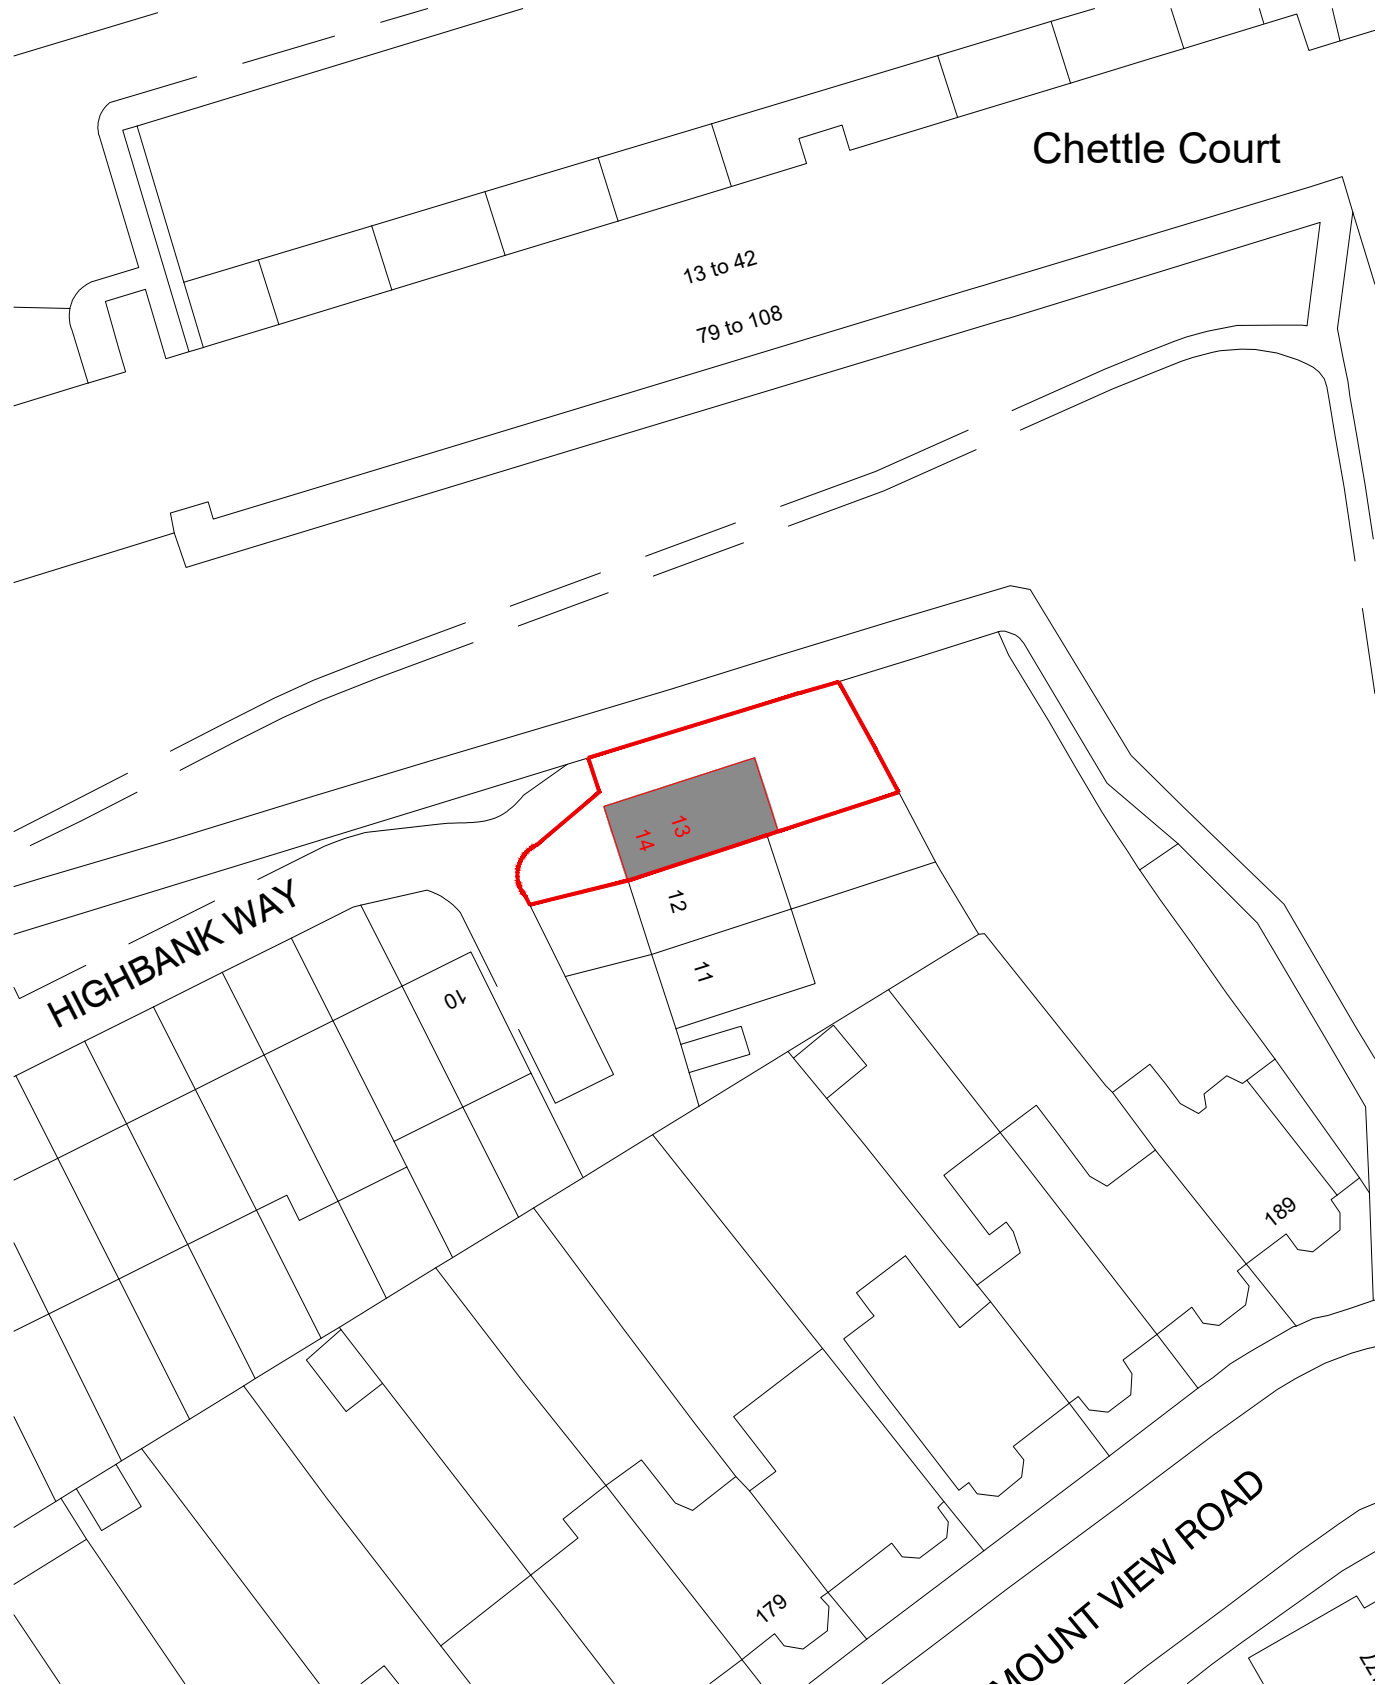

BLOCK PLAN
Scale 1:500

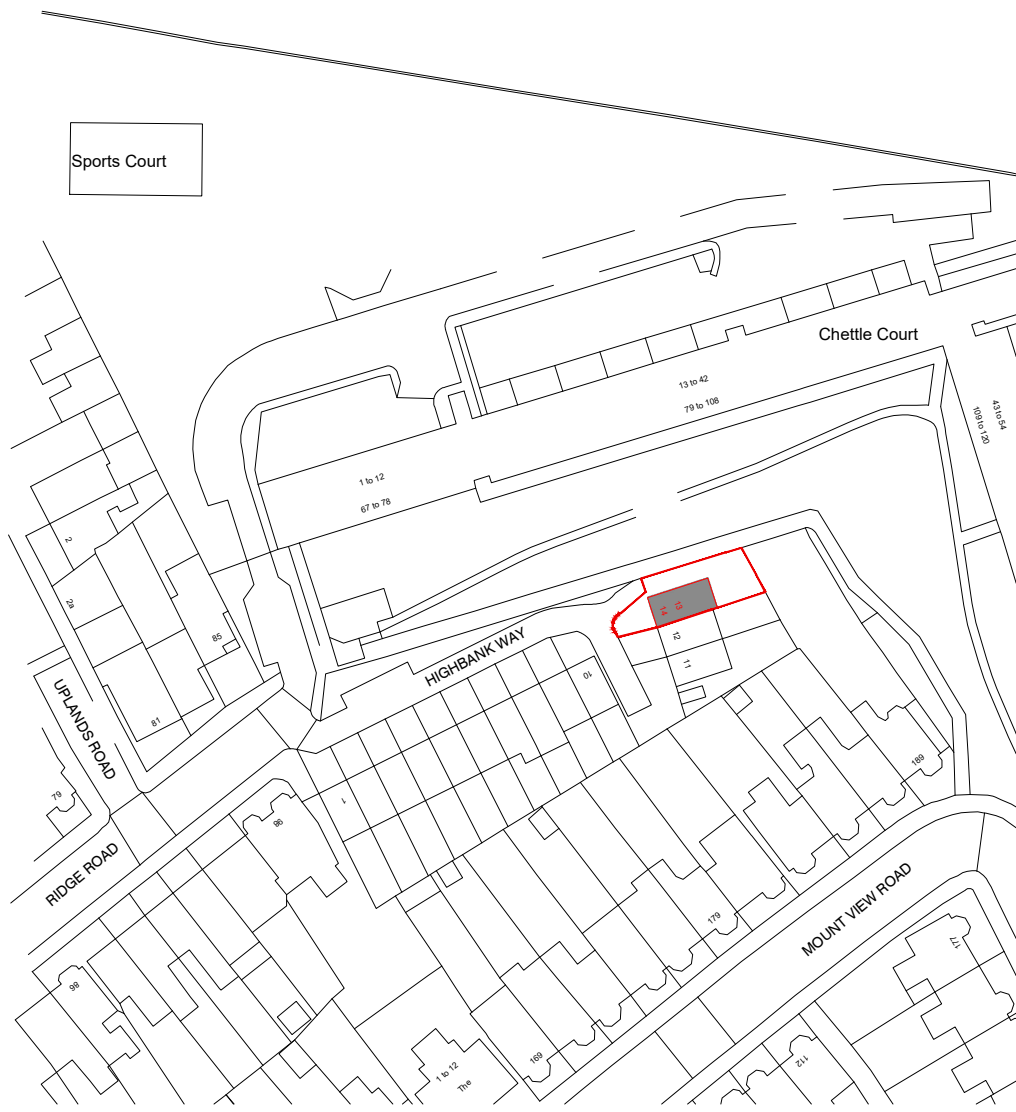

LOCATION PLAN
Scale 1:1250

Rev.	Description.	Date.

Do not scale from this drawing. Dimensions to be verified on site by contractor prior to commencement of work.
This drawing is the copyright of the practice and may not be reproduced in part or in whole without the prior written consent of the practice.
© 2025 Faithorn Farrell Timms LLP



Faithorn Farrell Timms
Central Court
1 Knoll Rise
ORPINGTON
Kent BR6 0JA
T 01689 885080

Client
**METROPOLITAN THAMES
VALLEY HOUSING**

Project
**13-14 HIGHBANK WAY
LONDON
N8 9NZ**

Drawing Title
**LOCATION AND
BLOCK PLAN**

Date 06/02/2026	Scale AS SHOWN @ A3
Drawn By LB	Checked By HS
Project No. PR-10726	Drawing No. Rev. 1