


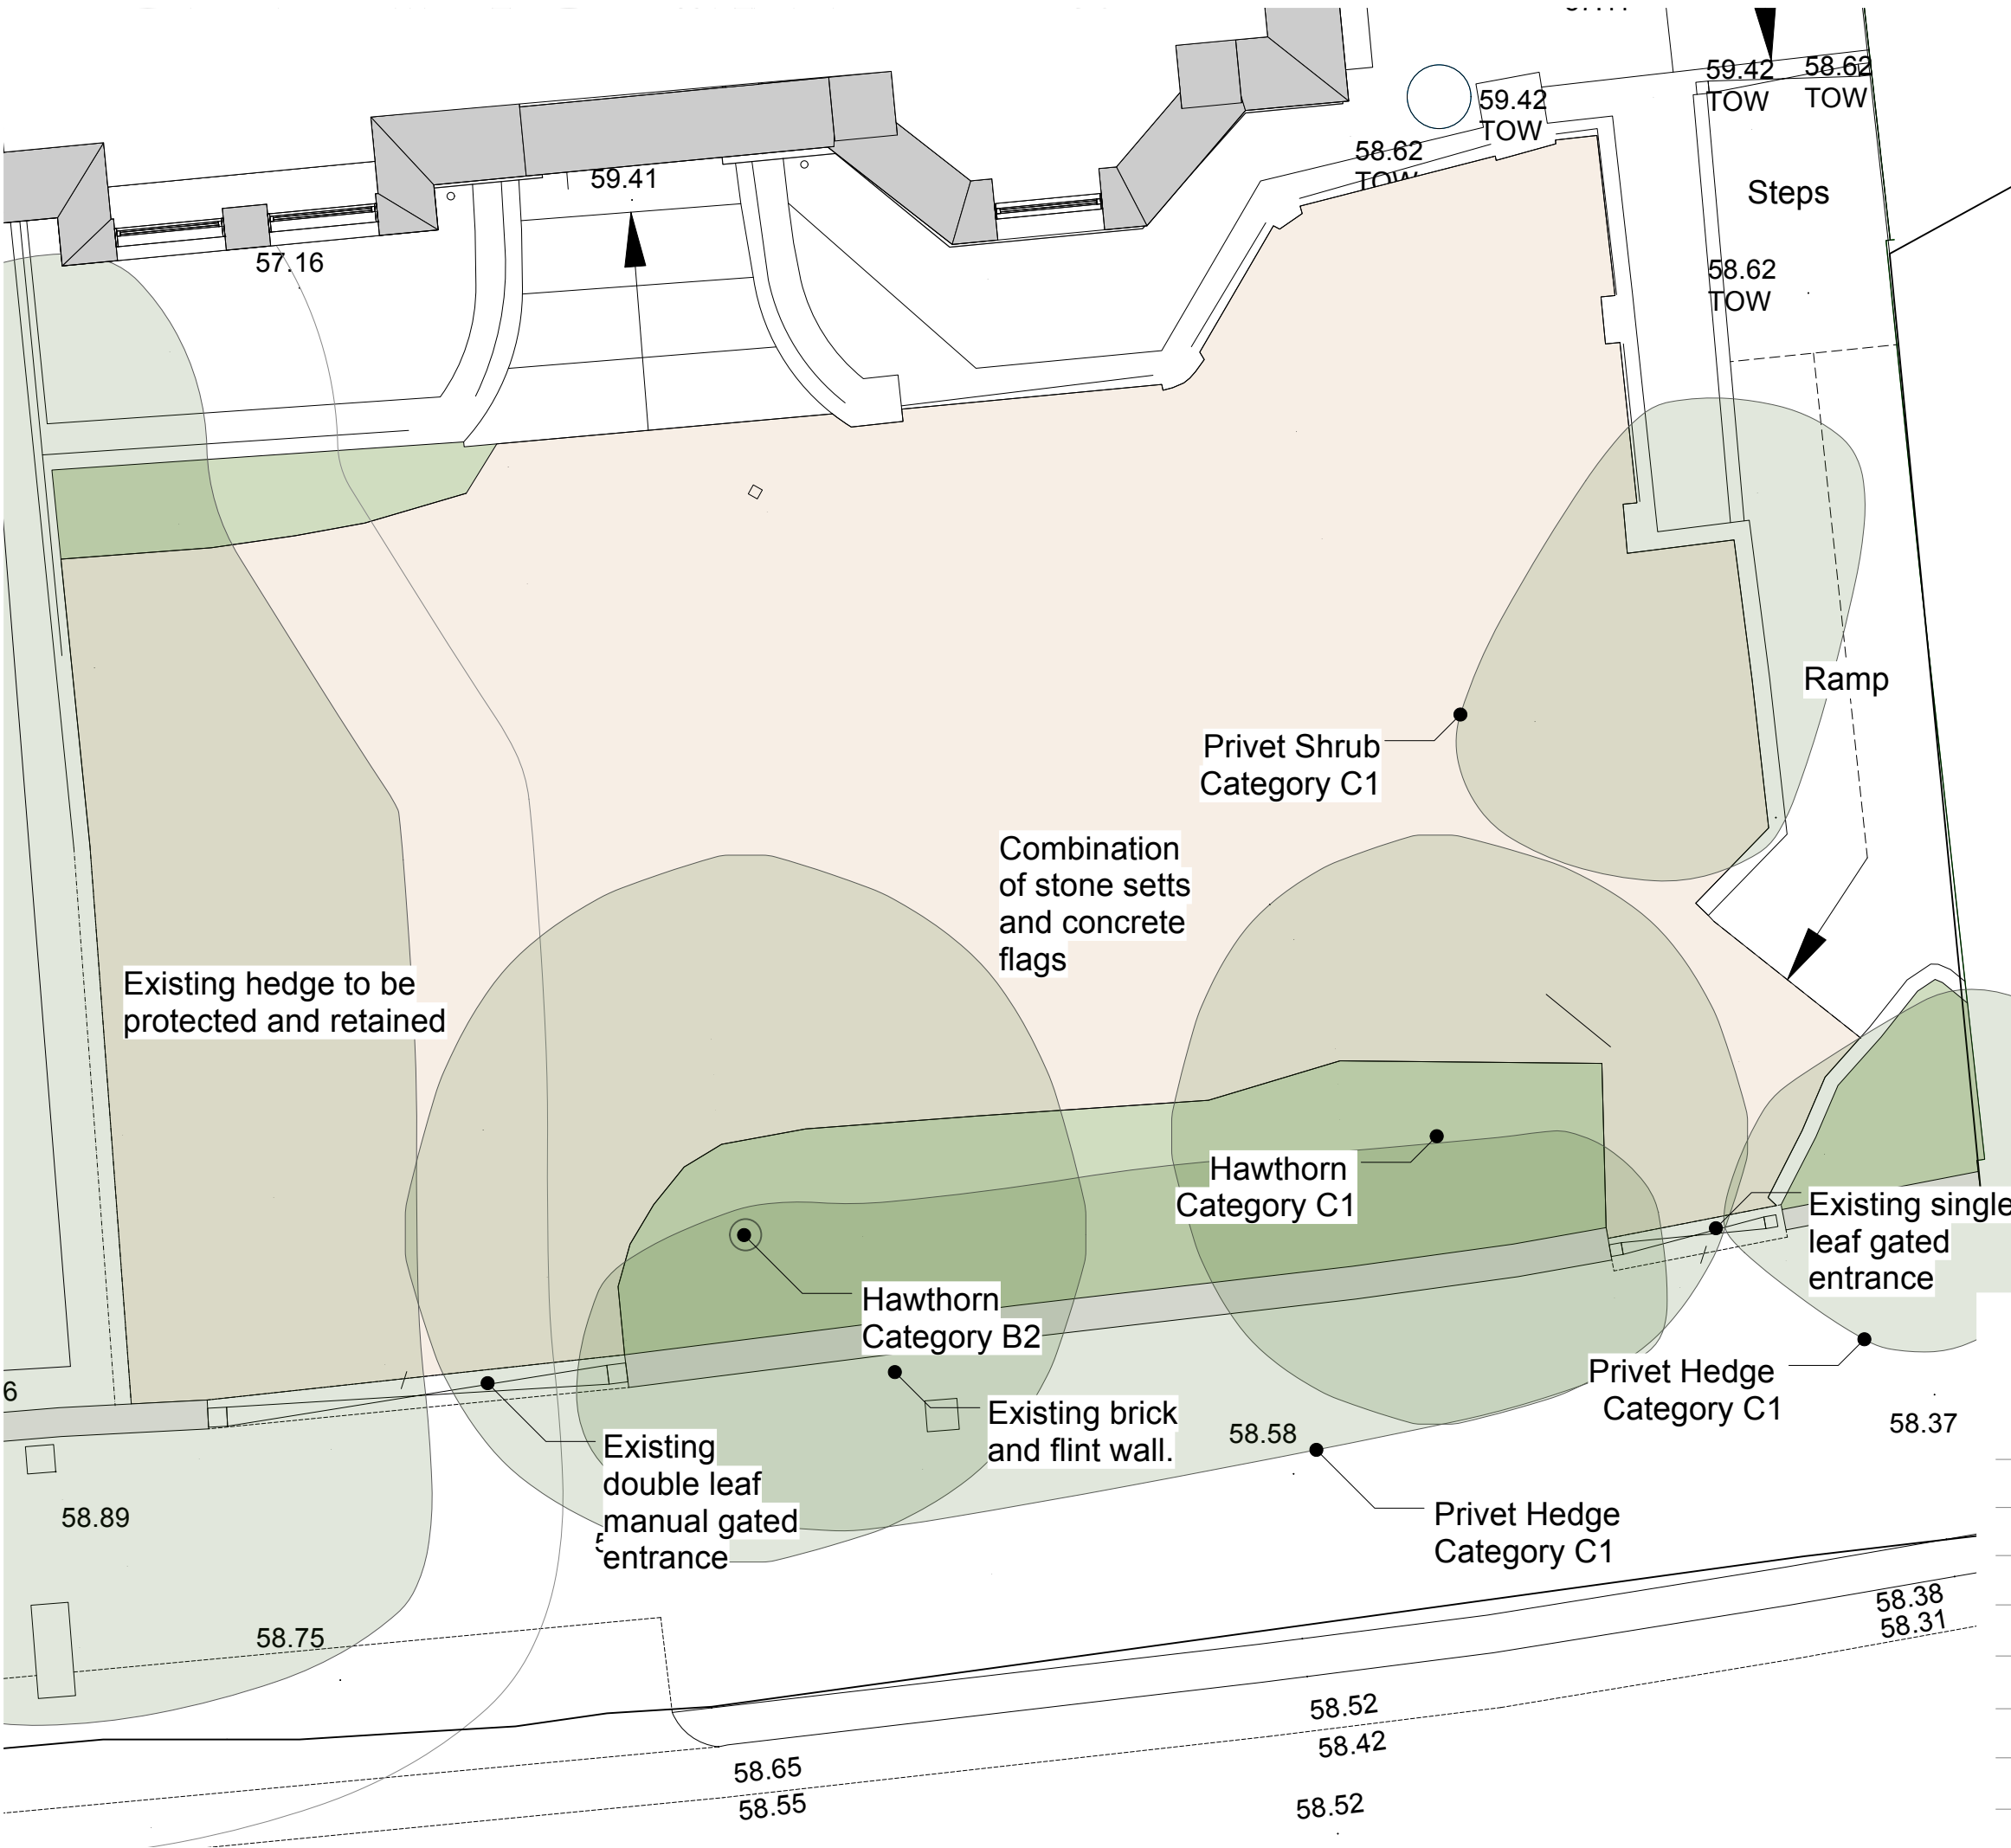

PEHRSSON SCOTT

info@pehrssonscott.com
+44 (0)1727 576008

Project	17 Christchurch Road, London		
Client	Daniel + Angela Emmerson		
Drawing Title	Existing Layout		
Drawing Number	PS.3001.GA.102	Rev	00
Date	Mar 2026	Drawn By	LW
Scale	1:50 @ A3	Checked By	HS
Purpose	Stage 3		
Status	For Planning		