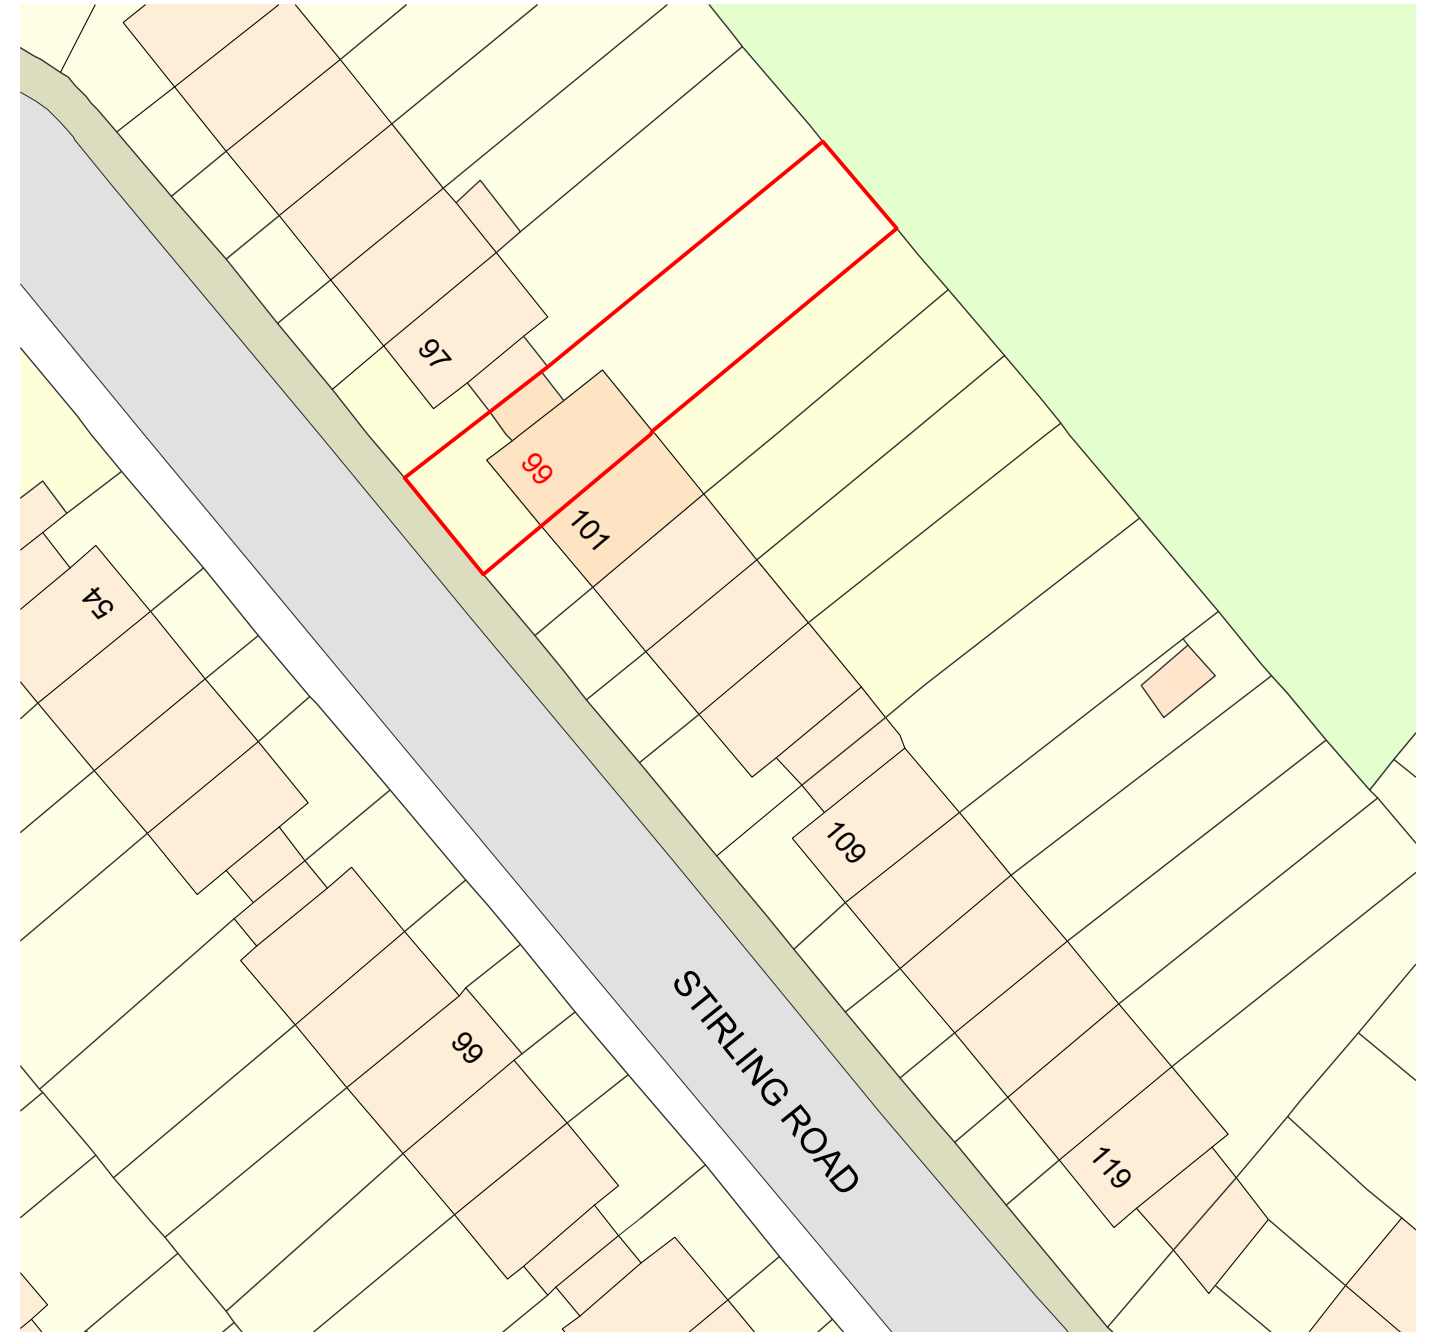
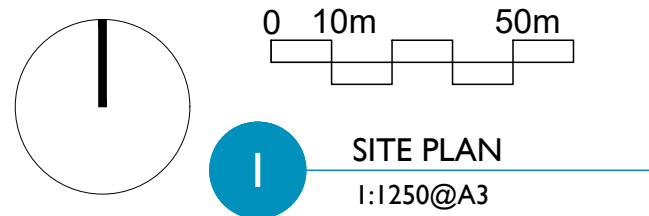


Bocanegra Architecture

Pearfield House,
London N5 2DG
www.bocanegraarchitecture.com
info@bocanegraarchitecture.com
+44 (0)7845809716

Timothy Holmberg	CLIENT
99 Stirling Road	PROJECT
N22 5BN	POSTCODE
UK	COUNTRY

PROPOSED SITE AND BLOCK PLAN	TITLE
00	REVISION
18/03/2026	DATE
-001	DRAWING NUMBER