




- [illegible]



	drawing	General Arrangement: Plans: Roof Plan as Proposed		 architects Studio 316, Screenworks, 22 Highbury Grove London N5 2EF This drawing and design is for use solely in connection with the project described below. The drawing and the design is the copyright of H and J architecture and must not be reissued, loaned or copied without written consent. All dimensions and setting out to be checked on site before construction. Do not scale from this drawing. The drawing is to be read in conjunction with all other information relevant to the project. Any apparent discrepancy to be brought to the attention of the architect.
	drawing number	revision		
	2513-GA-PL-12		-	
	status			
	Tender/Construction			
	scale	size		
	1:50	A3		
	project	8A CROUCH HALL ROAD		

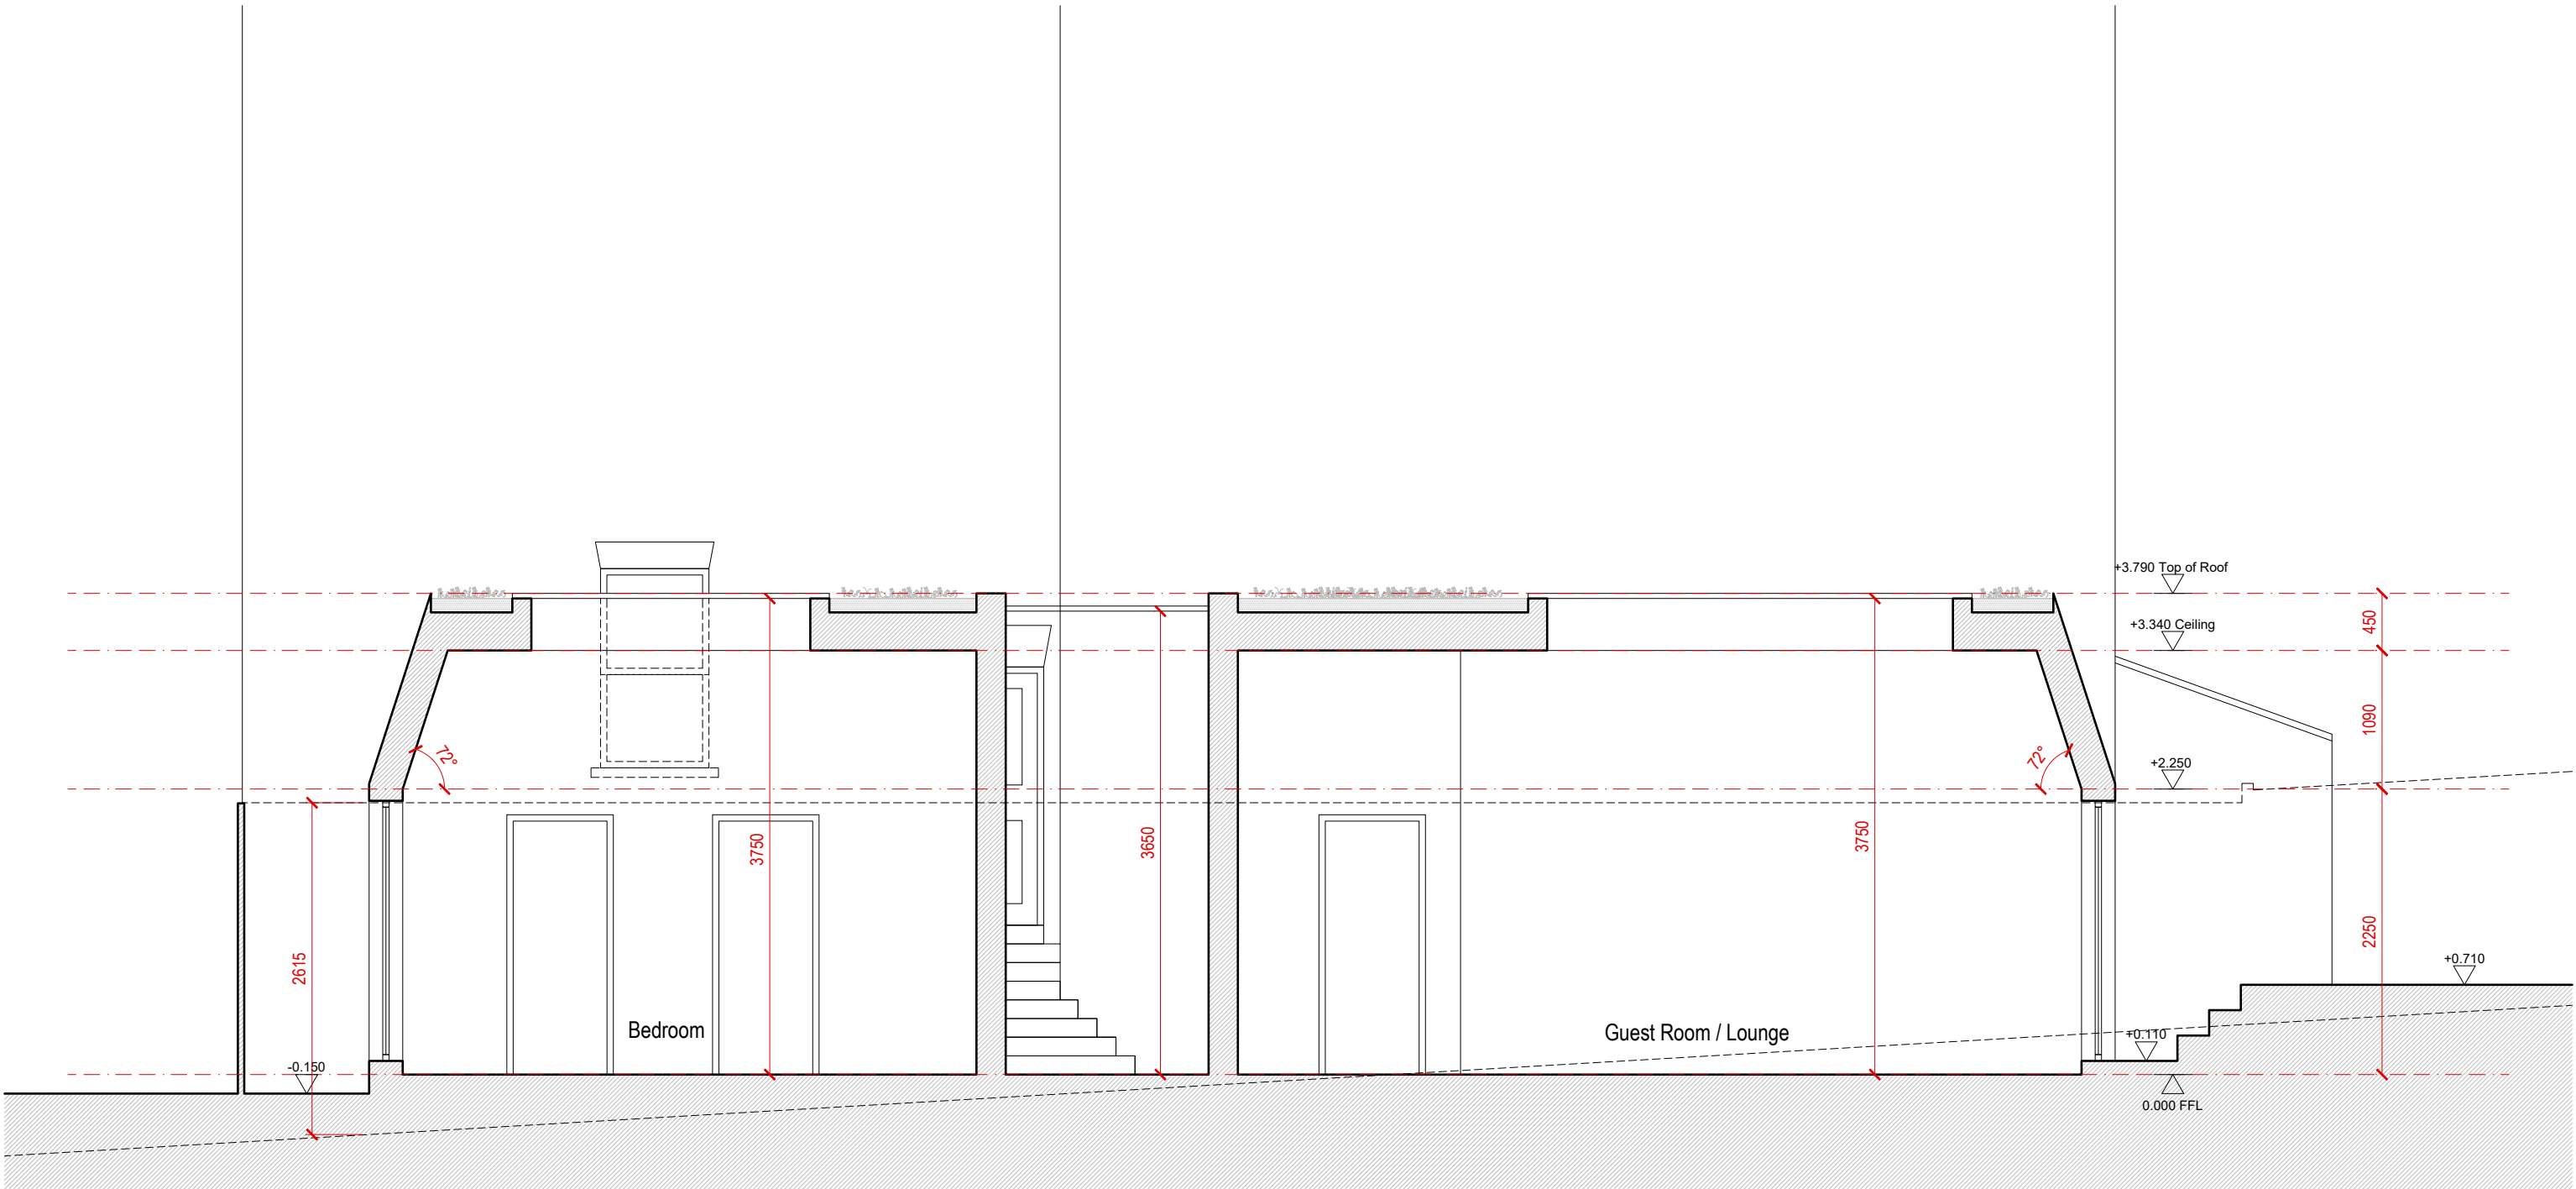

1 SECTION A~A



IMPORTANT NOTES:

1. ALL NECESSARY PERMISSIONS TO BE OBTAINED PRIOR TO THE COMMENCEMENT OF THE WORK
2. ALL STRUCTURAL ELEMENTS TO BE TO STRUCTURAL ENGINEER'S DESIGN AND SPECIFICATION
3. ALL WORK TO BE CARRIED OUT IN STRICT ACCORDANCE WITH THE BUILDING REGULATIONS AND TO THE COMPLETE SATISFACTION OF THE BUILDING CONTROL OFFICER
4. THE MAIN CONTRACTOR IS RESPONSIBLE FOR COMPLIANCE WITH C.D.M. REGULATIONS

drawing	General Arrangement: Sections: Section A~A as Proposed	
drawing number	2513-GA-SE-11	revision -
status	Tender/Construction	
scale	1:50	size A3
project	8A CROUCH HALL ROAD	



architects


Studio 316, Screenworks,
22 Highbury Grove
London
N5 2EF

t:
+44 (0) 7445 793 900


e:
info@hjarchitecture.co.uk

w:
hjarchitecture.co.uk

This drawing and design is for use
solely in connection with the project
described below. The drawing and the
design is the copyright of H and J
architecture and must not be reissued,
loaned or copied without written
consent. All dimensions and setting out
to be checked on site before
construction. Do not scale from this
drawing. The drawing is to be read in
conjunction with all other information
relevant to the project. Any apparent
discrepancy to be brought to the
attention of the architect.

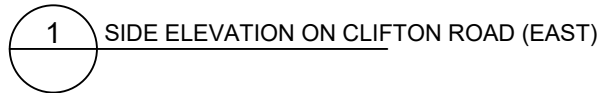

1. ALL NECESSARY PERMISSIONS TO BE OBTAINED PRIOR TO THE COMMENCEMENT OF THE WORK
2. ALL STRUCTURAL ELEMENTS TO BE TO STRUCTURAL ENGINEER'S DESIGN AND SPECIFICATION
3. ALL WORK TO BE CARRIED OUT IN STRICT ACCORDANCE WITH THE BUILDING REGULATIONS AND TO THE COMPLETE SATISFACTION OF THE BUILDING CONTROL OFFICER
4. THE MAIN CONTRACTOR IS RESPONSIBLE FOR COMPLIANCE WITH C.D.M. REGULATIONS

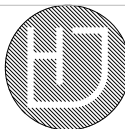	drawing	General Arrangement: Elevations: Front, Rear, and Side Elevations as Proposed		 architects Studio 316, Screenworks, 22 Highbury Grove London N5 2EF This drawing and design is for use solely in connection with the project described below. The drawing and the design is the copyright of H and J architecture and must not be reissued, loaned or copied without written consent. All dimensions and setting out to be checked on site before construction. Do not scale from this drawing. The drawing is to be read in conjunction with all other information relevant to the project. Any apparent discrepancy to be brought to the attention of the architect.
	drawing number	revision		
	2513-GA-EL-11		-	
	status			
	Tender/Construction			
	scale	size		
	1:50		A3	
	project	8A CROUCH HALL ROAD		