
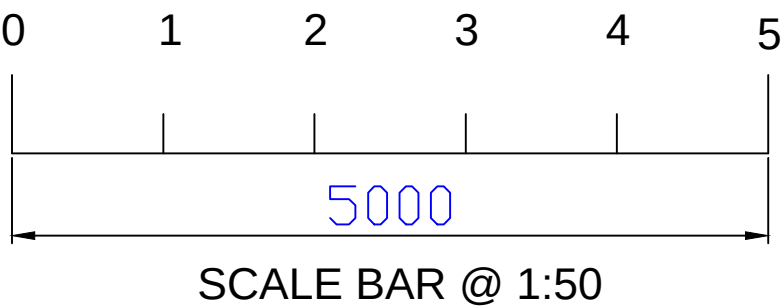
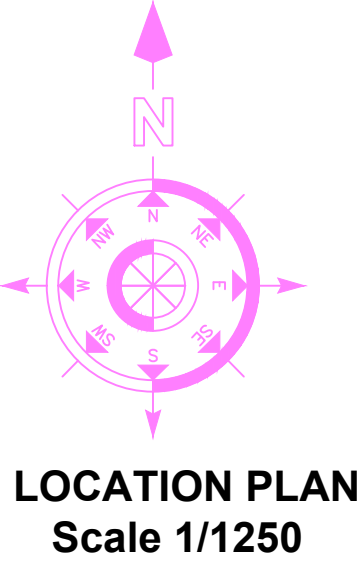
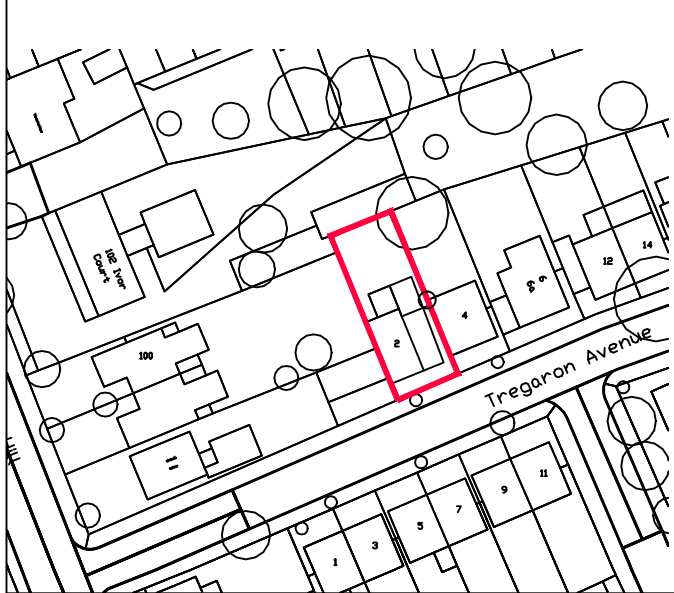
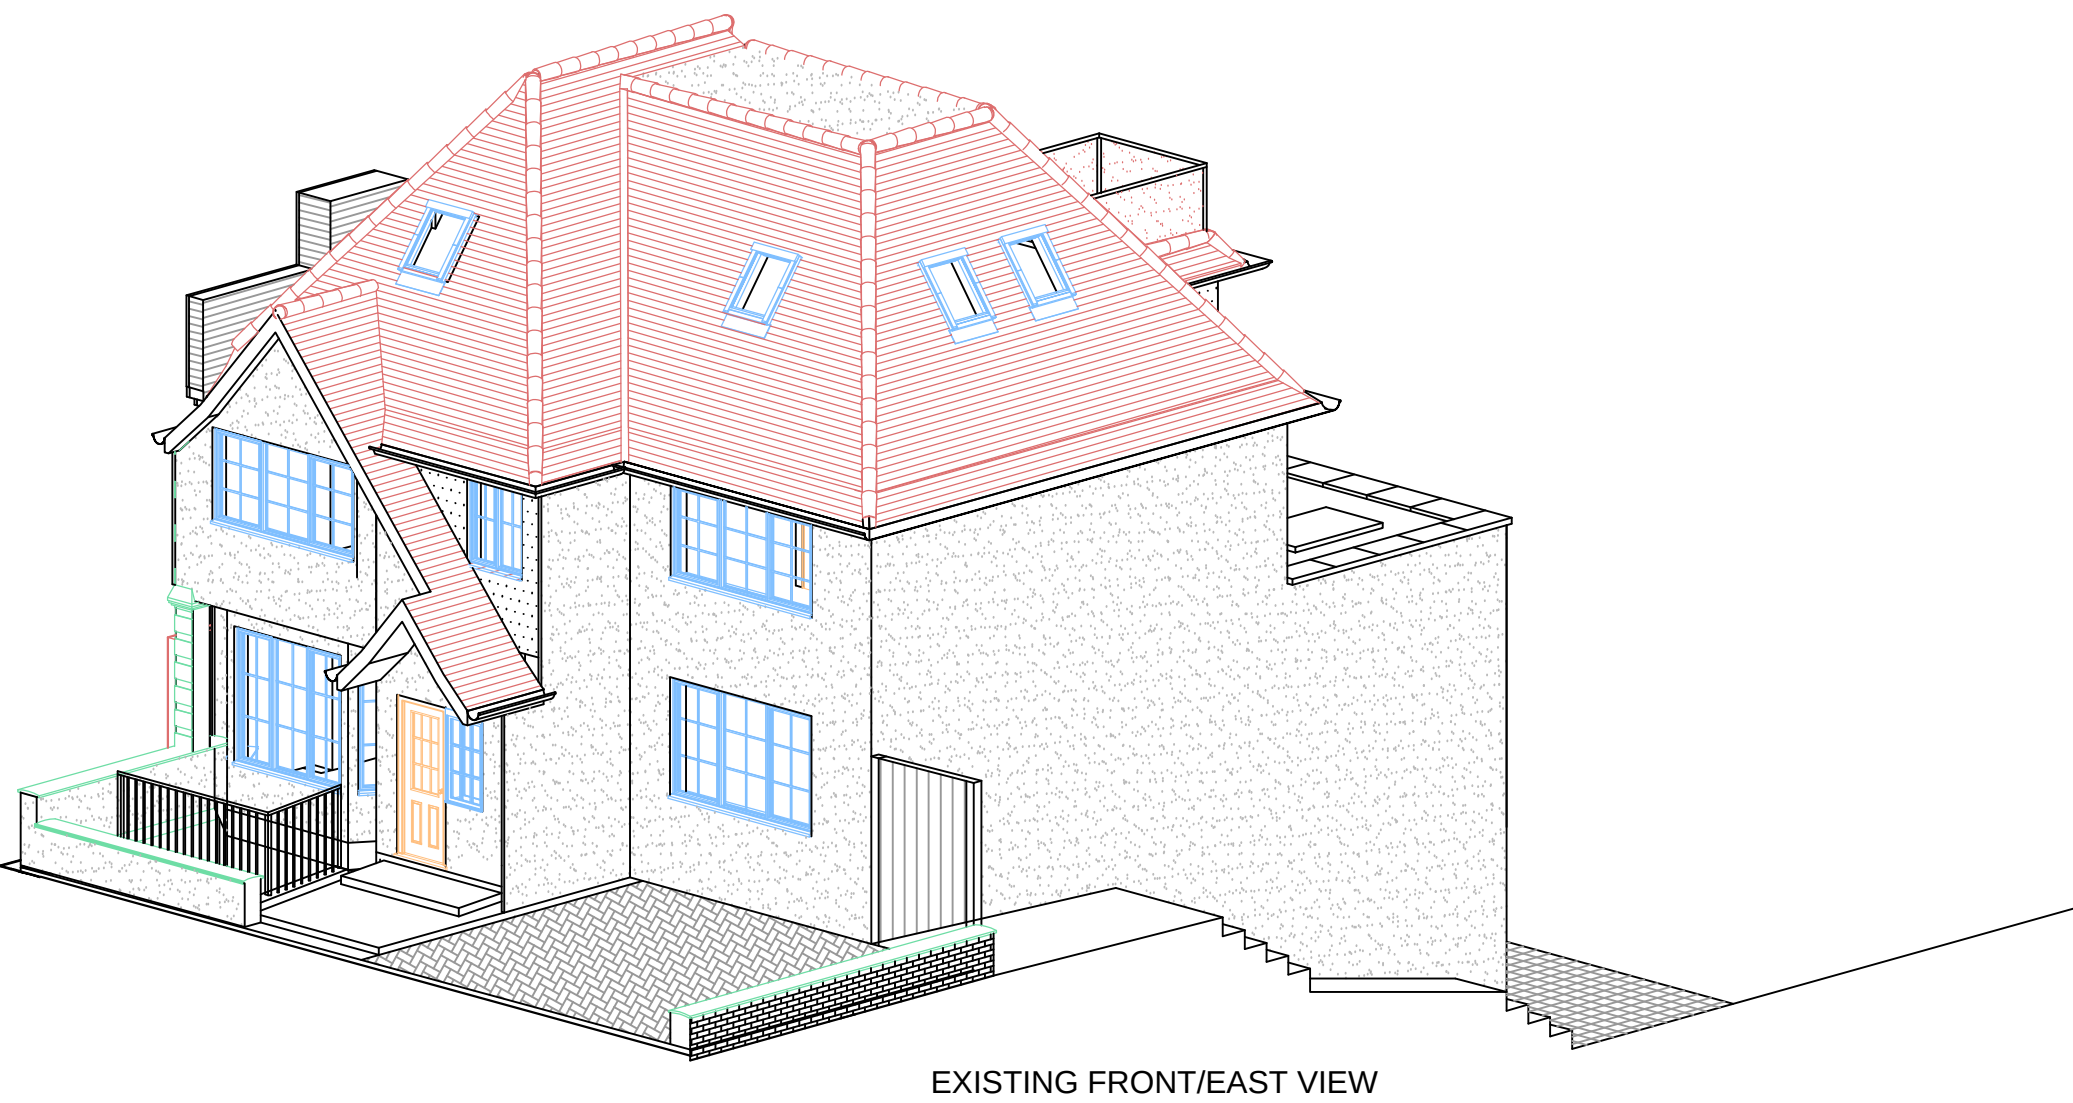
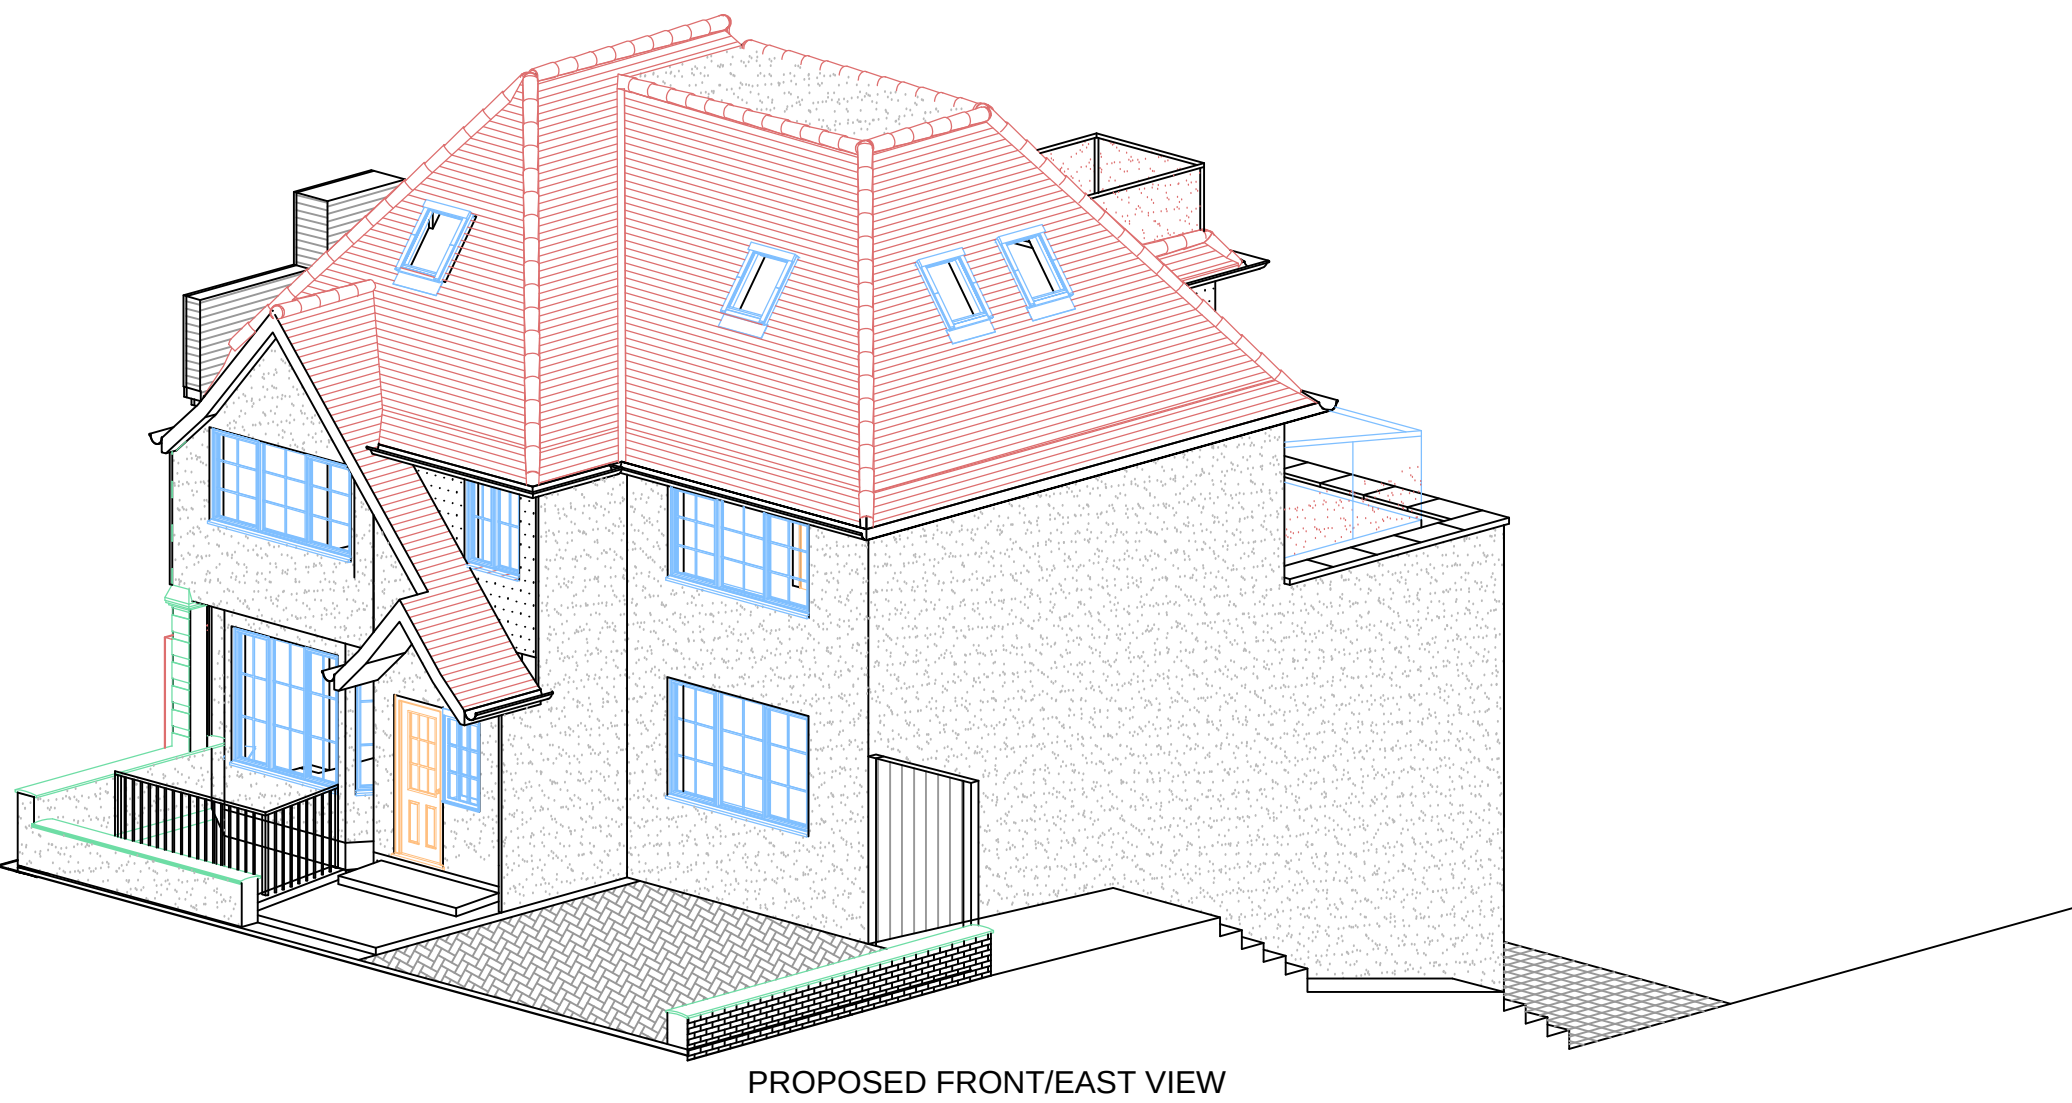
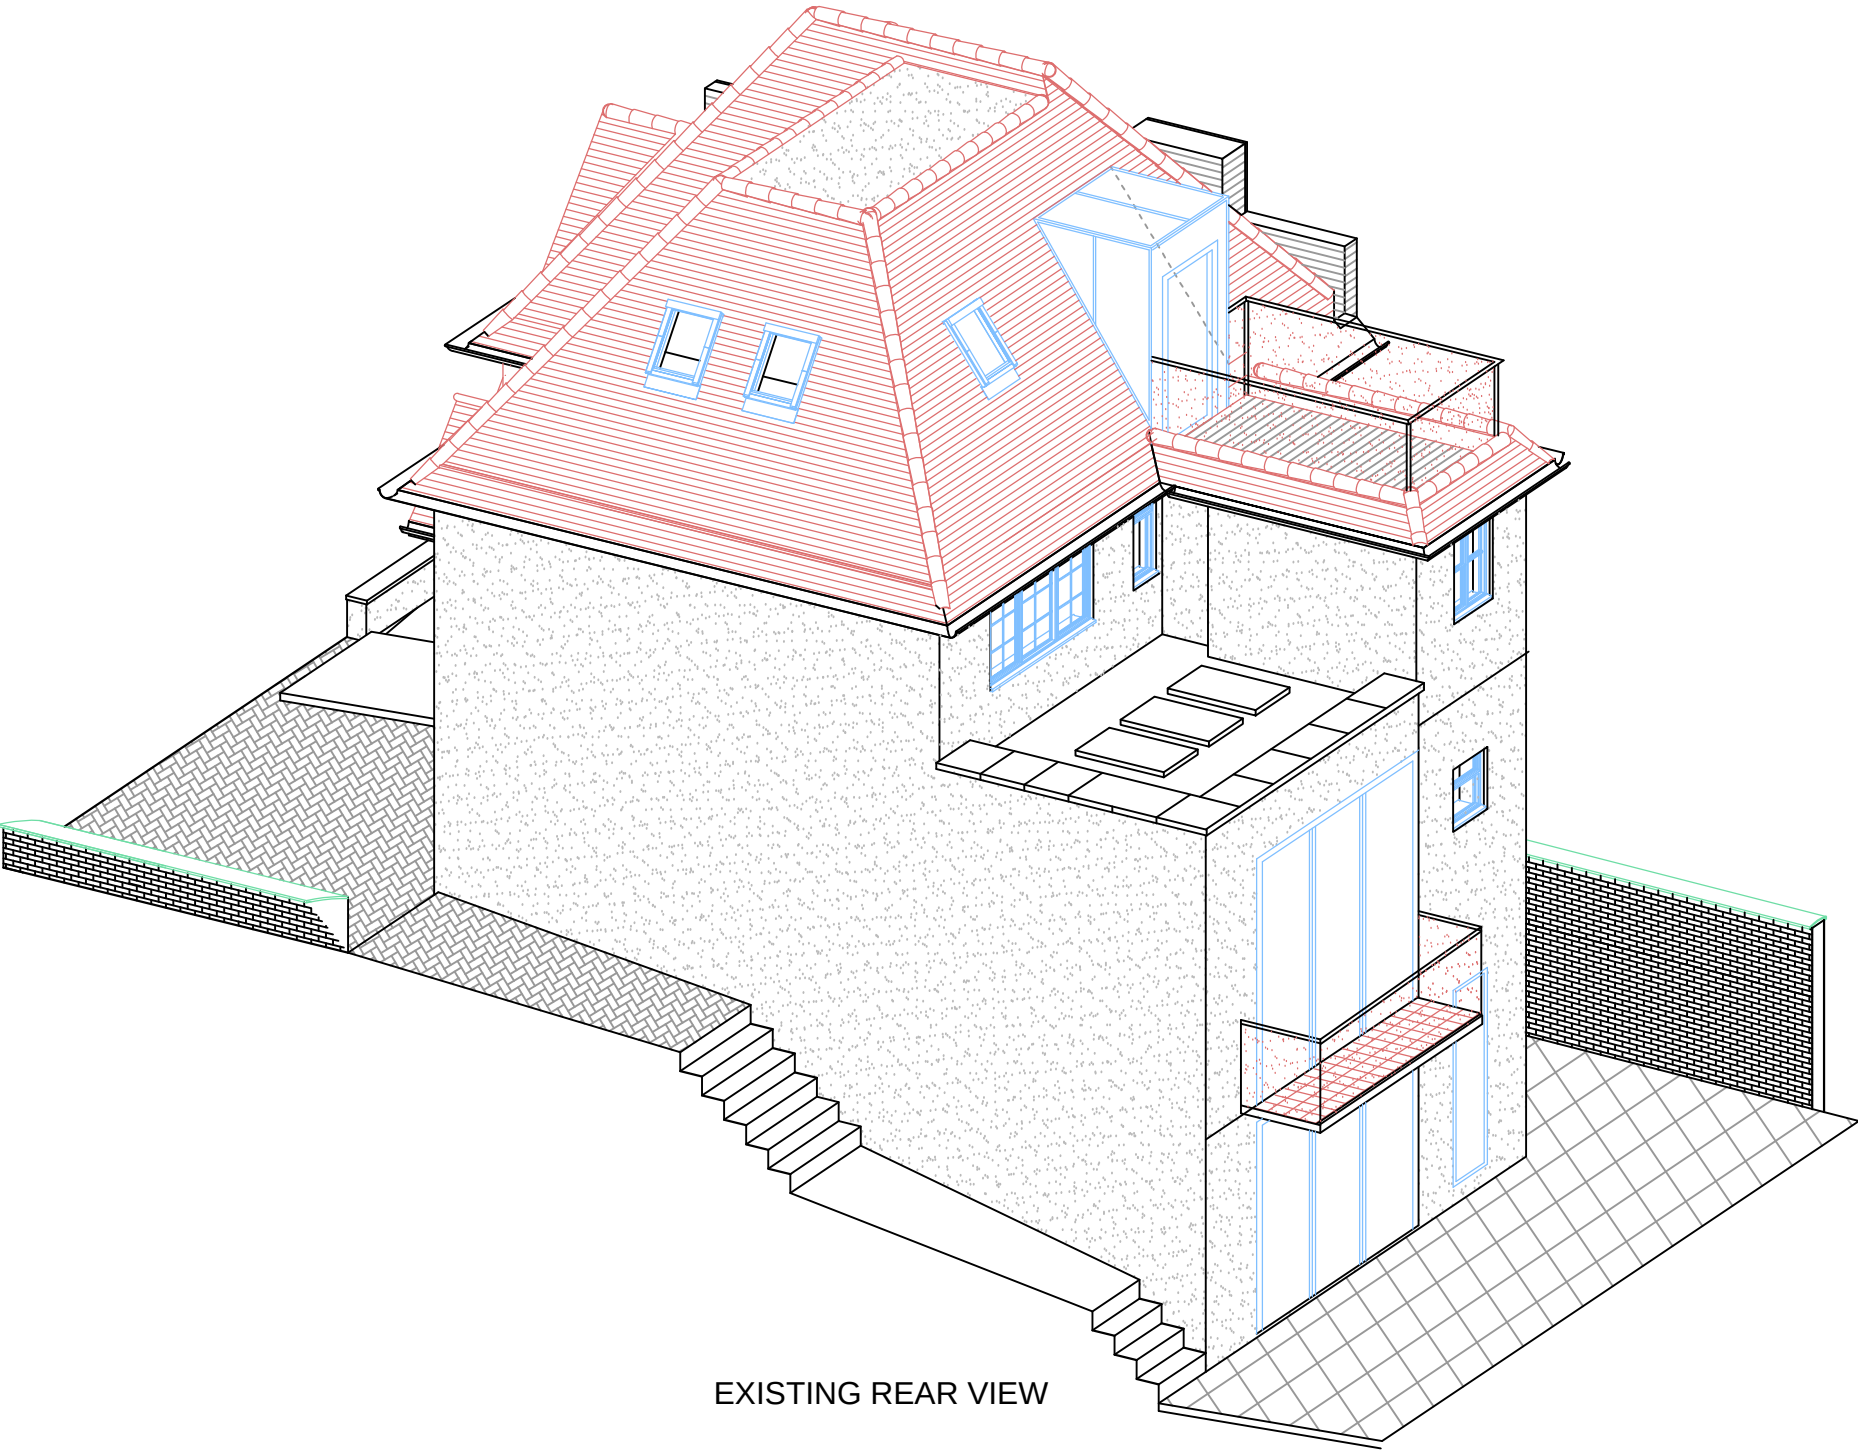


REVISION No.	REVISION NOTES	DATE
-	-	-

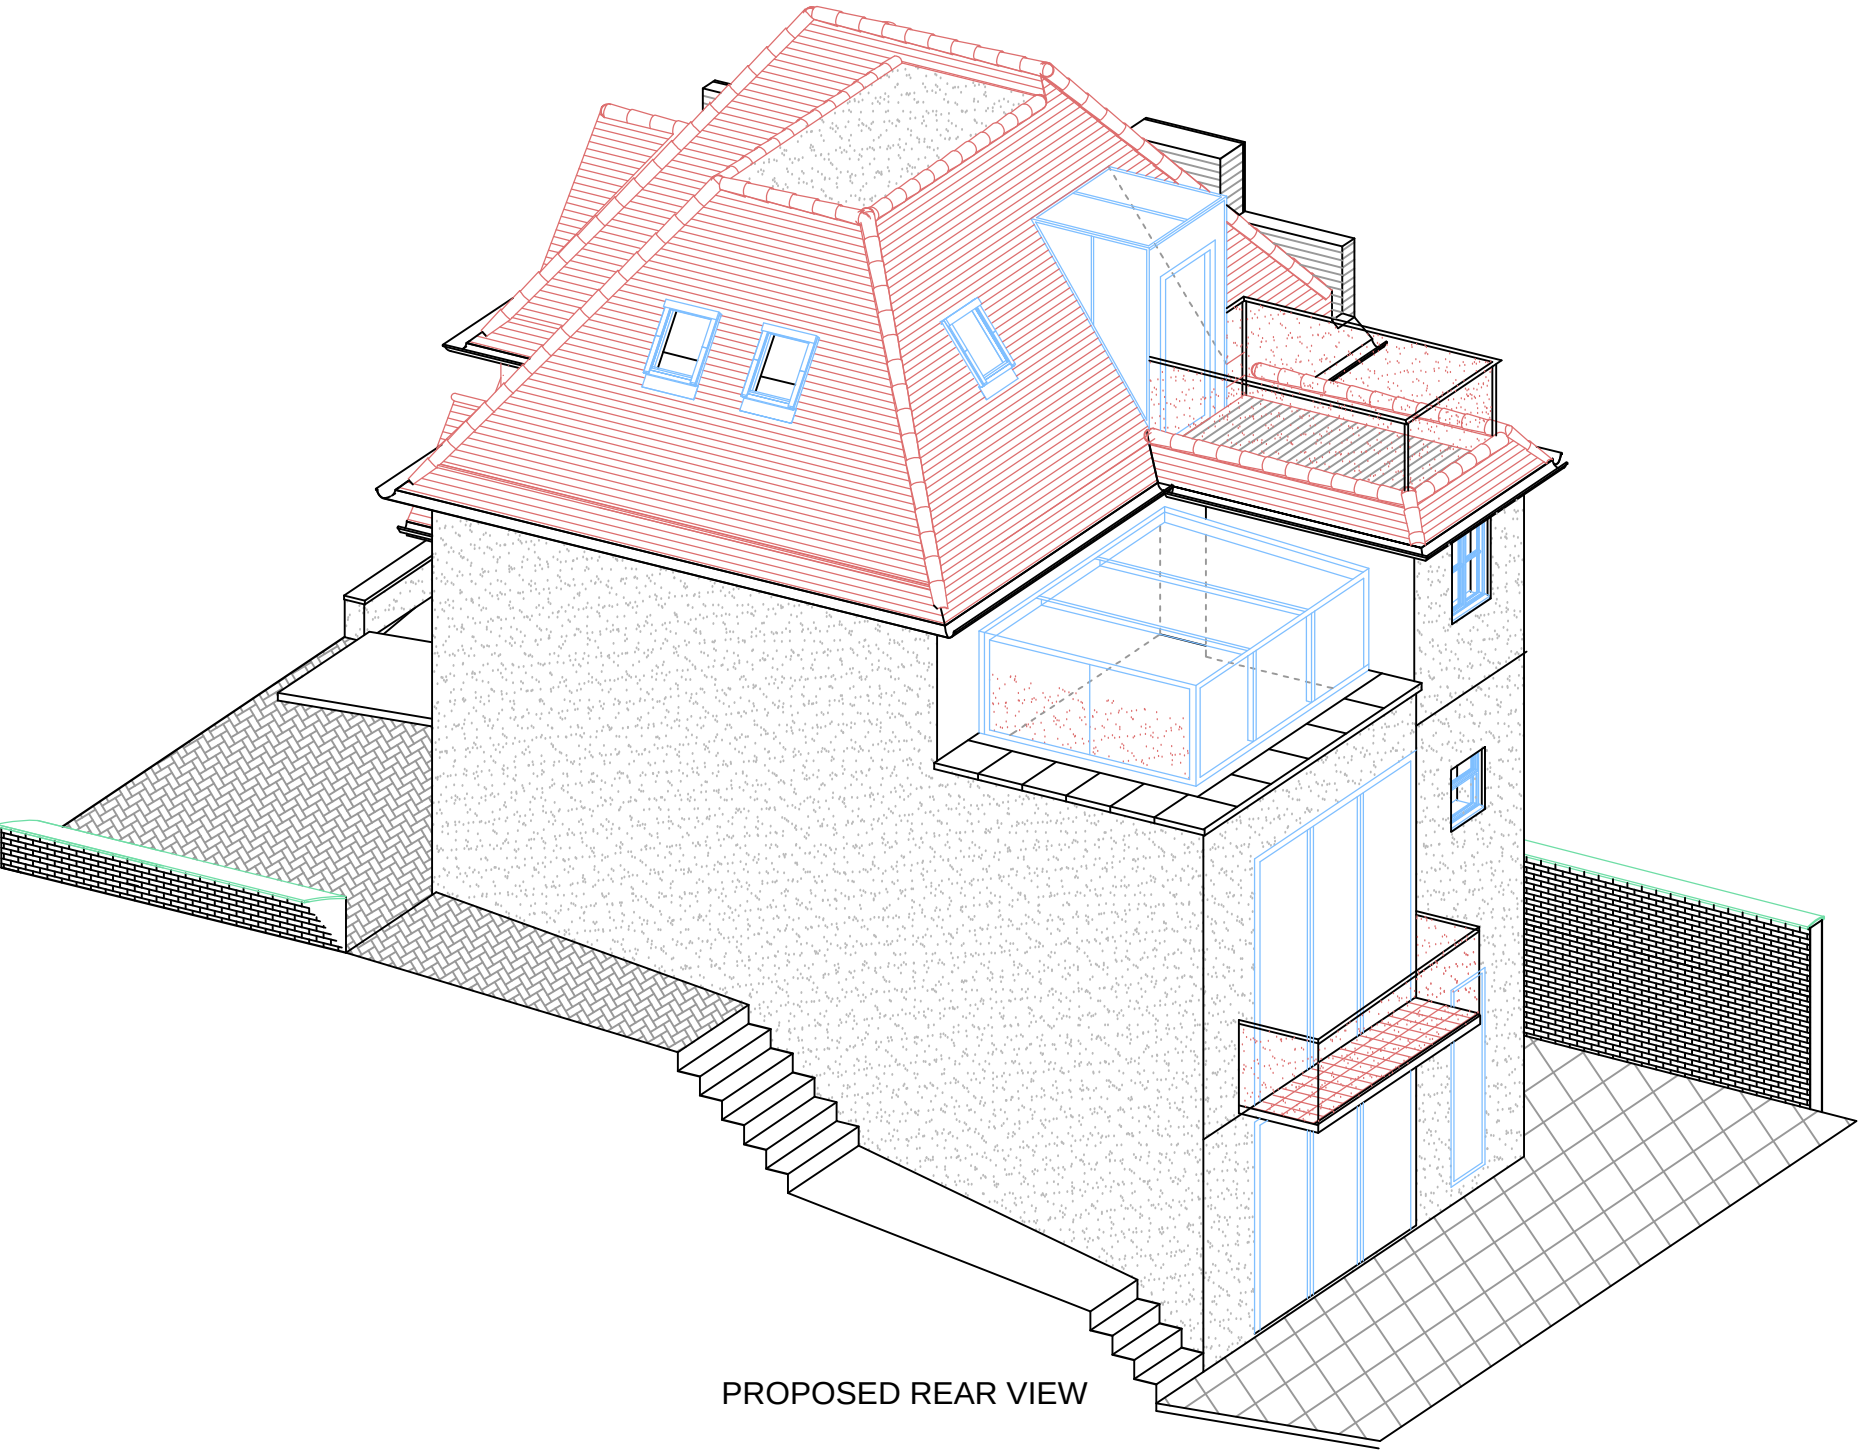

LIMITED

BCA

BRYAN CONNOR ASSOCIATES LIMITED

DESIGN & PLANNING CONSULTANTS

2 TREGARON AVENUE LONDON N8 9EY

Mob: 07958 738247 Tel: 020 8340 9294

bca-design.net

Email: bryan.connor@outlook.com

RICS

PLANNING ISSUE - 13/03/2026

PROJECT:	THE COTTAGE 2 TREGARON AVENUE CROUCH END LONDON N8 9EY		
CLIENT:	MR & MRS B. CONNOR		
DESCRIPTION:	EXISTING & PROPOSED REAR/FRONT VIEWS		
DRAWING No.	13 - 03 - 26	SCALE.	1:50 @ A1
REVISION.	-	DATE.	13/03/26