


Job:
Block plan

Address:
91 Woodside Gardens, N17 6UN

Scale:
1:500 @ A4

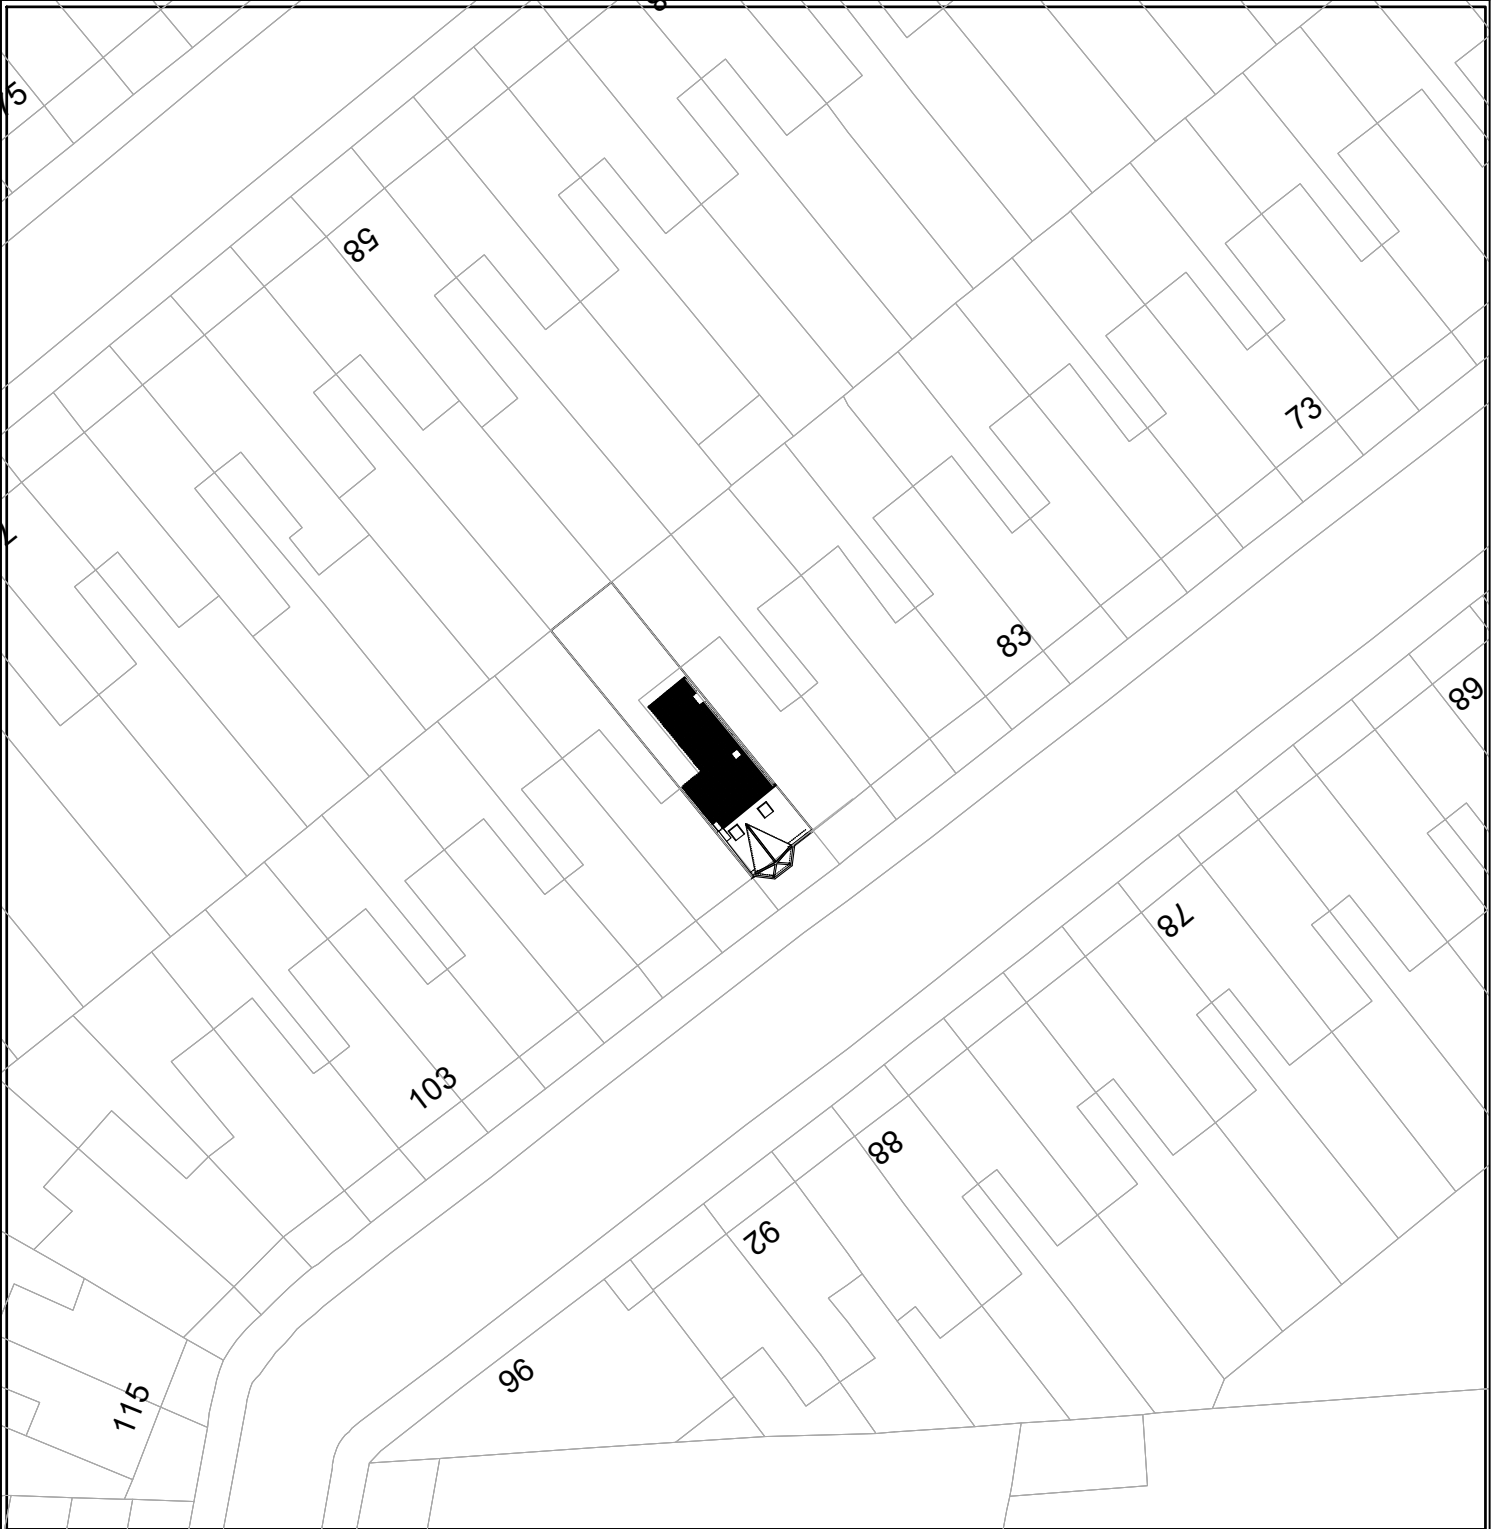

0 5 10 20 50

Proposed Extension:

