

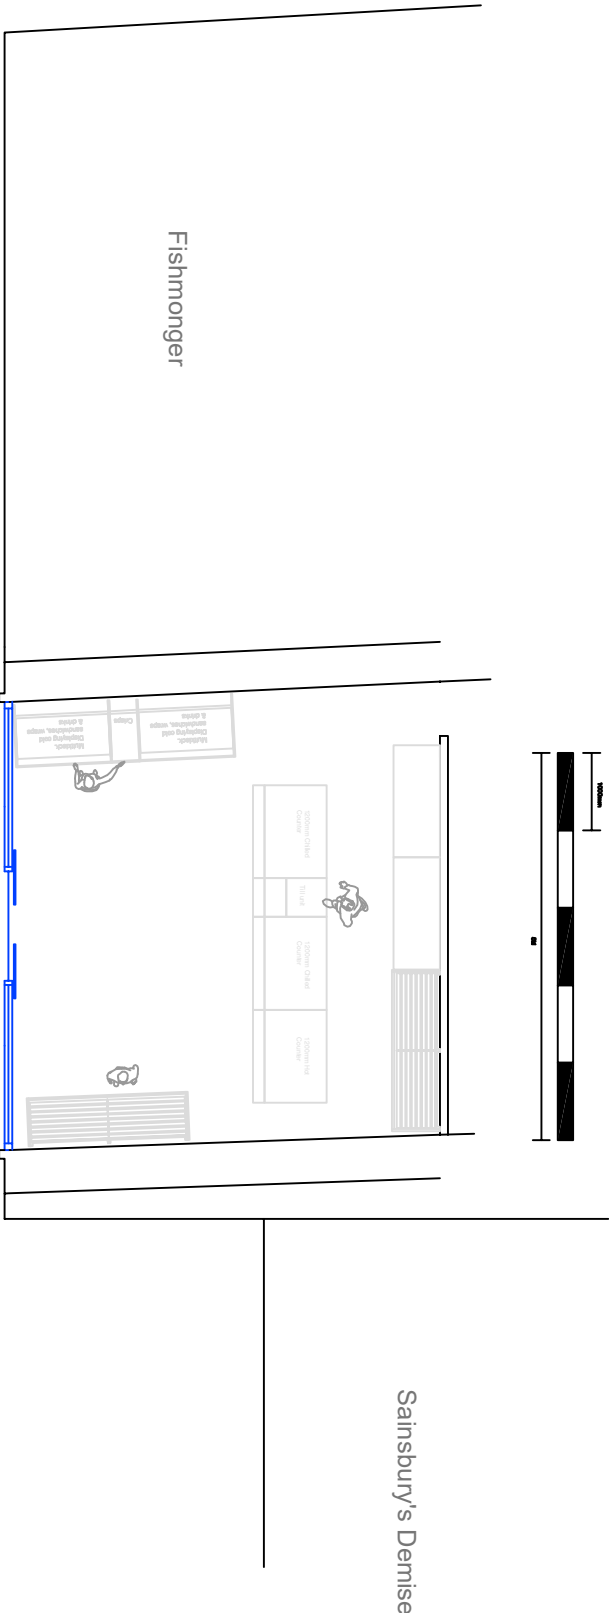
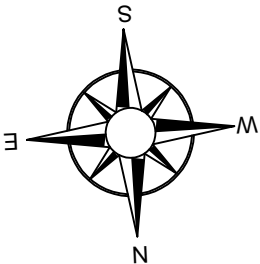


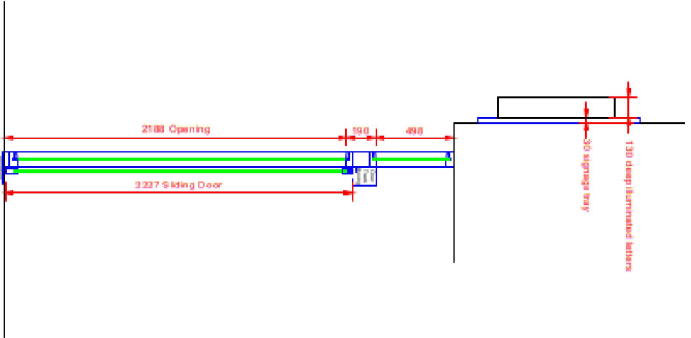

Current Layout.

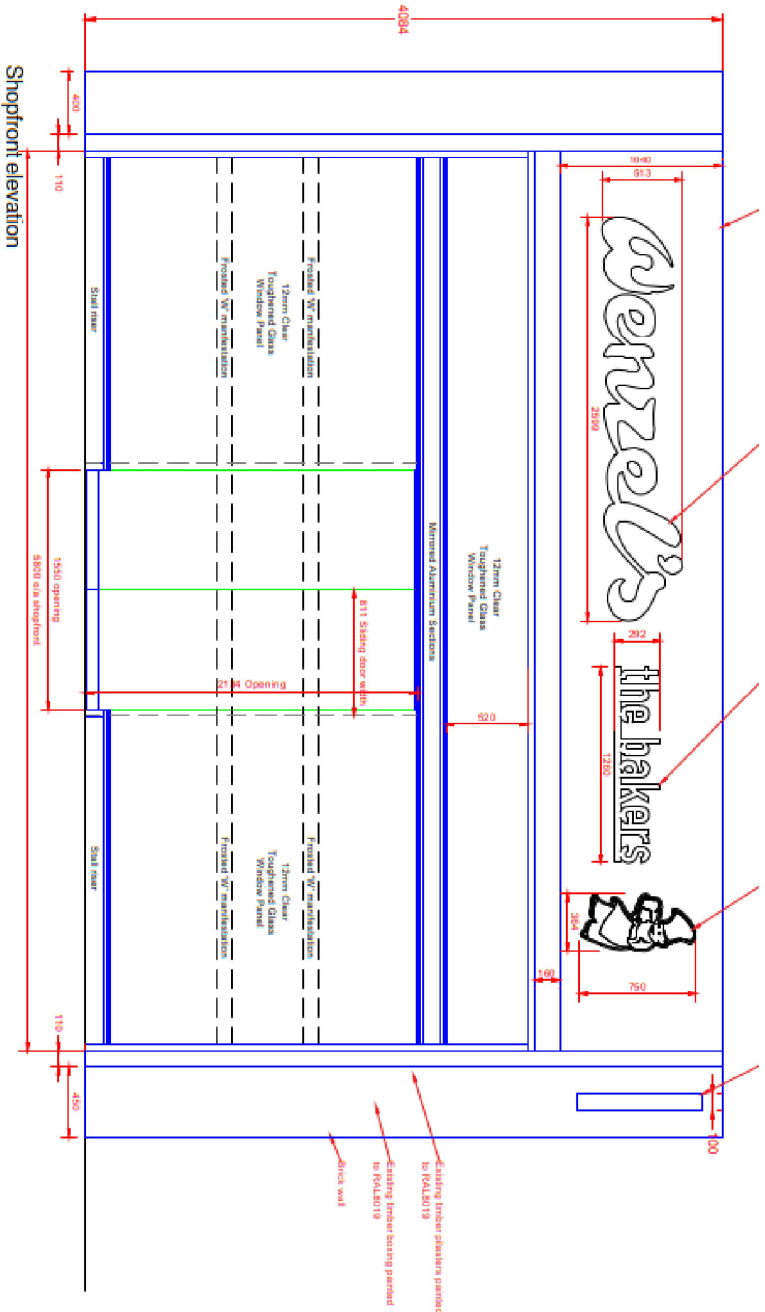

When no dimensions are given, drawings should not be scaled and enquiries should be referred to Commercial Workspace Consultants Ltd.
This drawing is the property of Commercial Workspace Consultants Ltd and is not to be reproduced, copied, or otherwise used without the written consent of Commercial Workspace Consultants Ltd.
The drawing may not be reproduced in part or in full without the prior consent of CWC Ltd.
All dimensions are in millimetres unless otherwise stated.

Rev	Date	Drawn	Description

Client:
WENZEL'S

Location:
**19, THE BROADWAY
CROUCH_END
N8 8DU**

Drawing Title:
**ENFORCEMENT-NOTICE
REINSTATEMENT-FRONTAGE**

Scale	Drawn	Checked
COMBINED	16-03-2026	LAD
DWG No:	DWG-NO-001A	REV