The Copyright of this drawing remains with Fulkers Bailey Russell and is not to be reproduced without written approval.

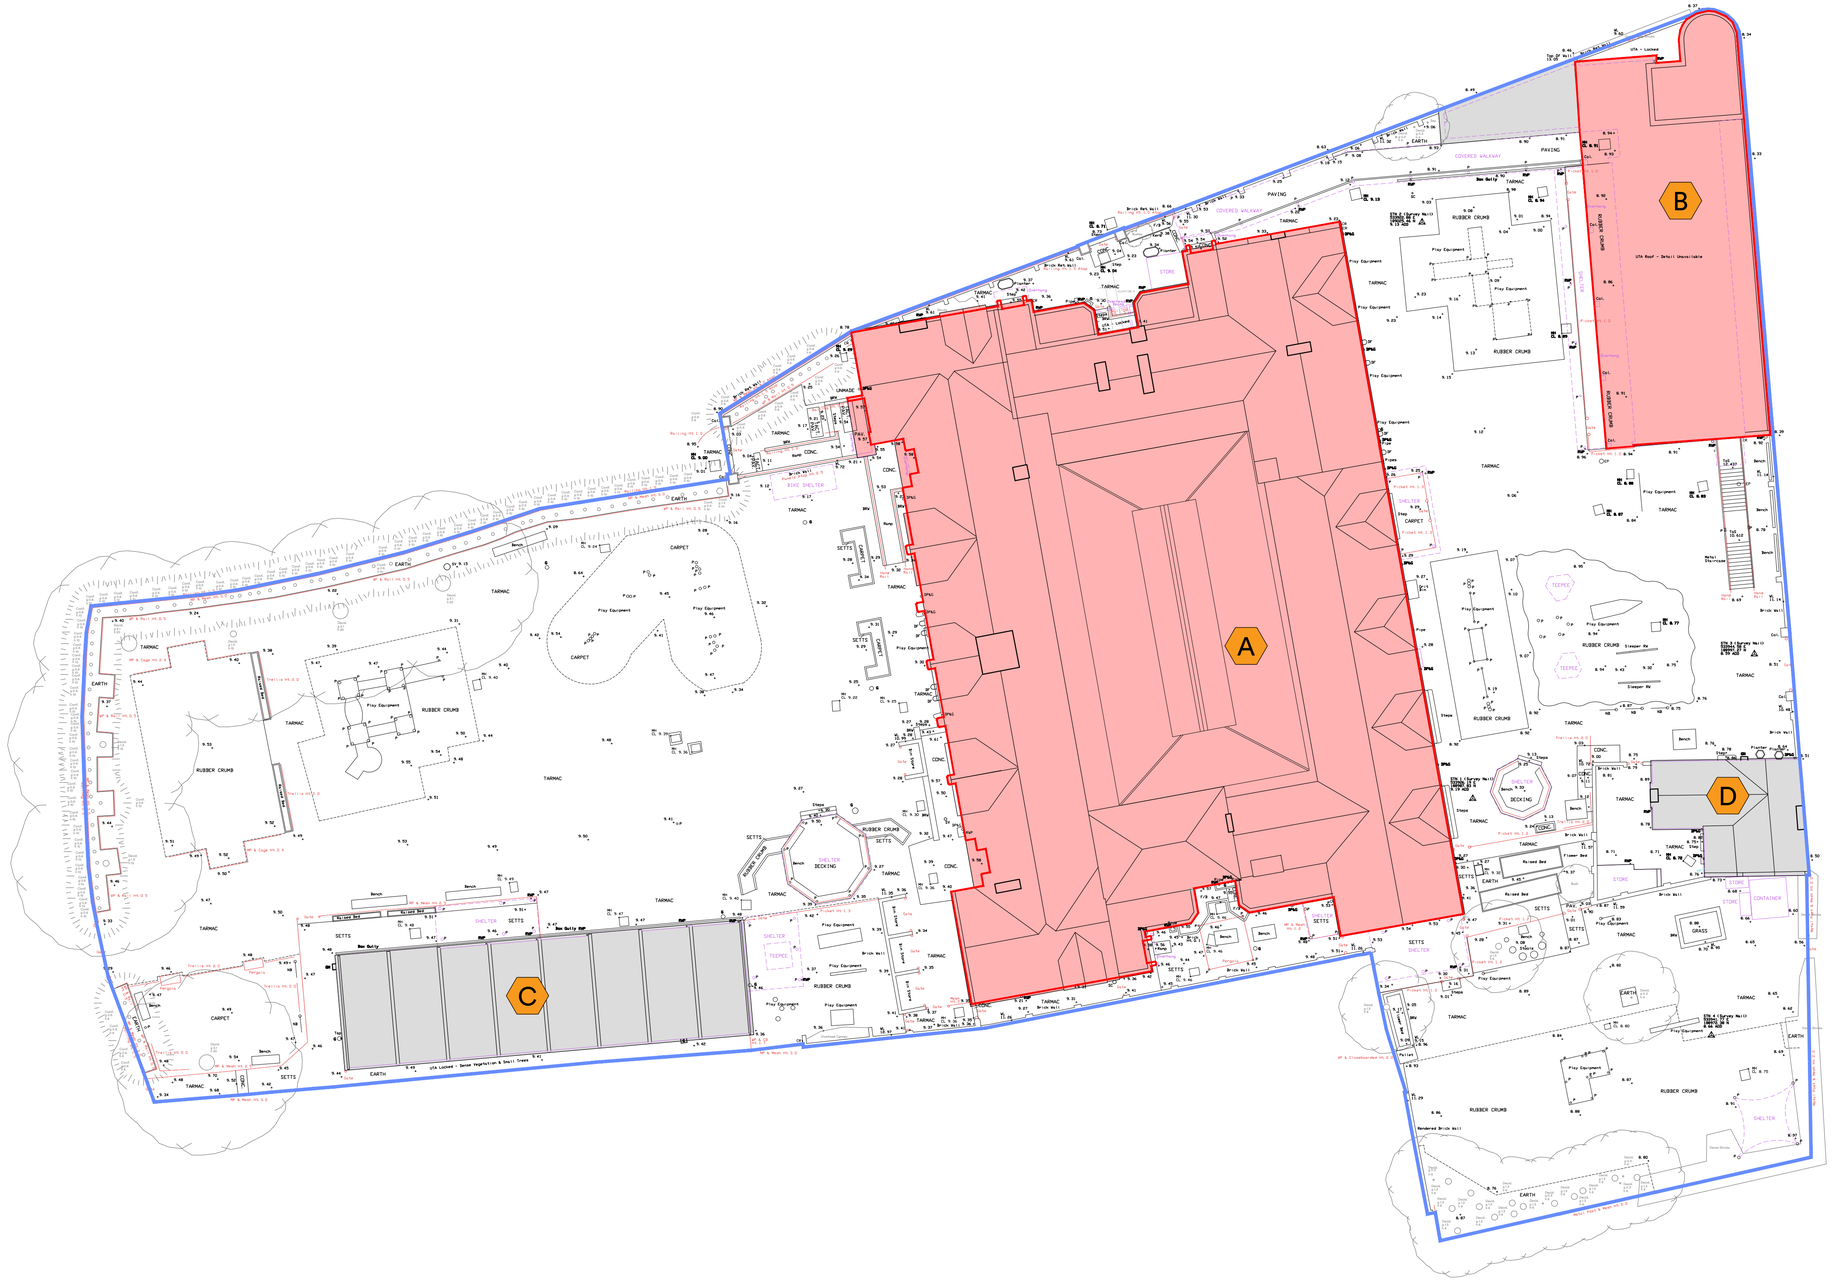

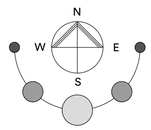

KEY

- Site boundary
- Areas include repair works to roofs

KEY

- A Block A
- B Block B
- C Block C
- D Block D

Site Plan
As Proposed

1:200

1:200 0 4m 8m 12m 16m 20m

rev.	description	date	drawn	chkd
P01	Planning application submission	18.03.2026	sd	bw

client :

London Borough of Haringey

project :

Lot2b Earlsmead Primary School
Broad Ln, London N15 4PW

drawing title :

Site Plan
As Proposed

FulkersBaileyRussell
London | Basingstoke | Brighton | Bristol | Cardiff | Kings Hill | Manchester
info@fulkers.co.uk // www.fulkers.co.uk // 020 3735 5792

proj no : 24.4724

scale: 1:200@A1

identifier : 4724-FBR-EP-00-DR-A-101

status: S4 (Planning)

rev no: P01