


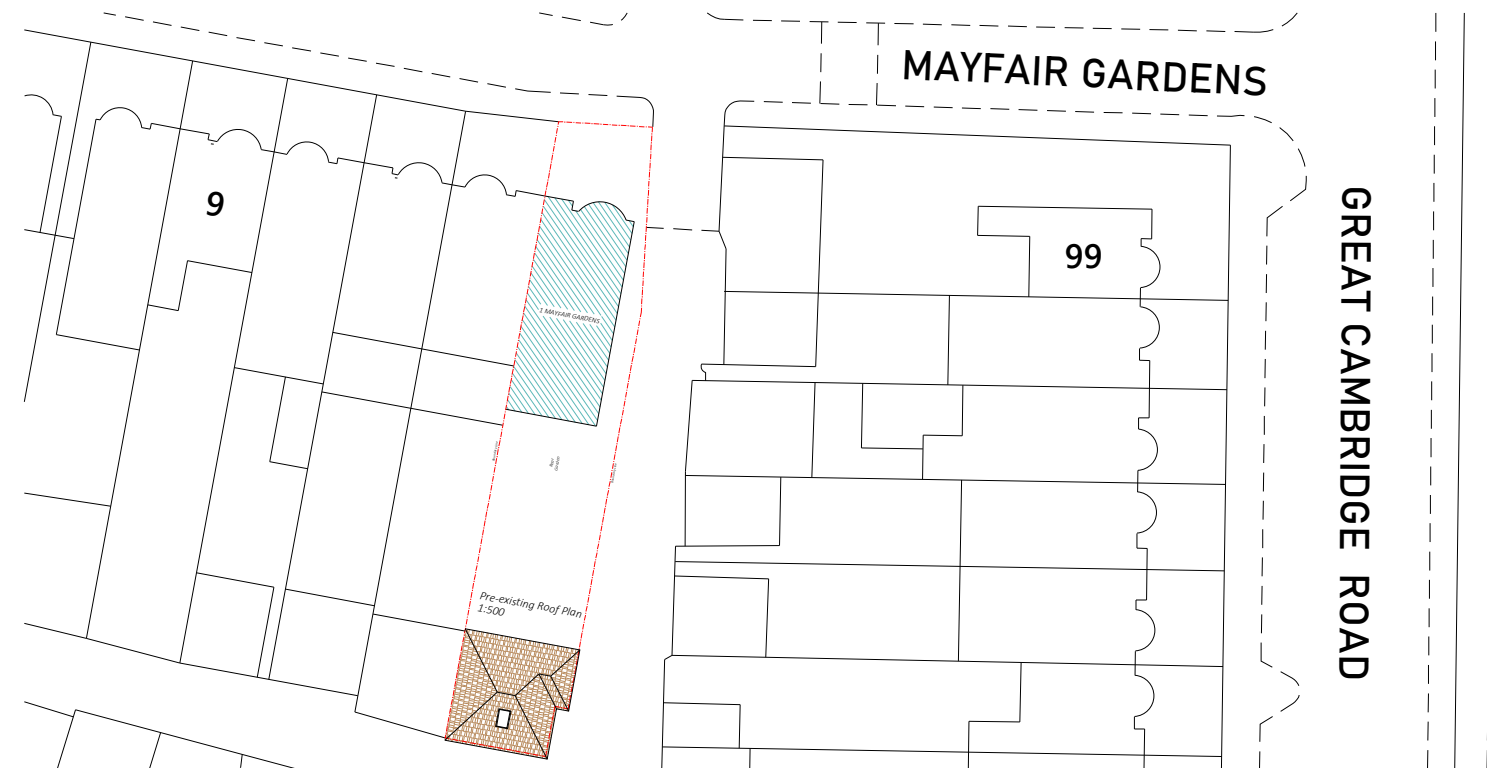


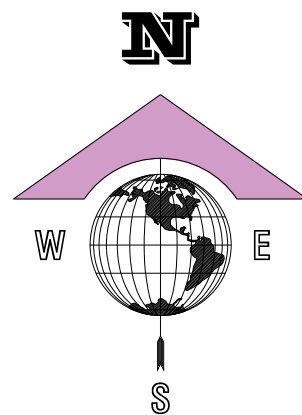

Pre-existing Block Plan 1:500

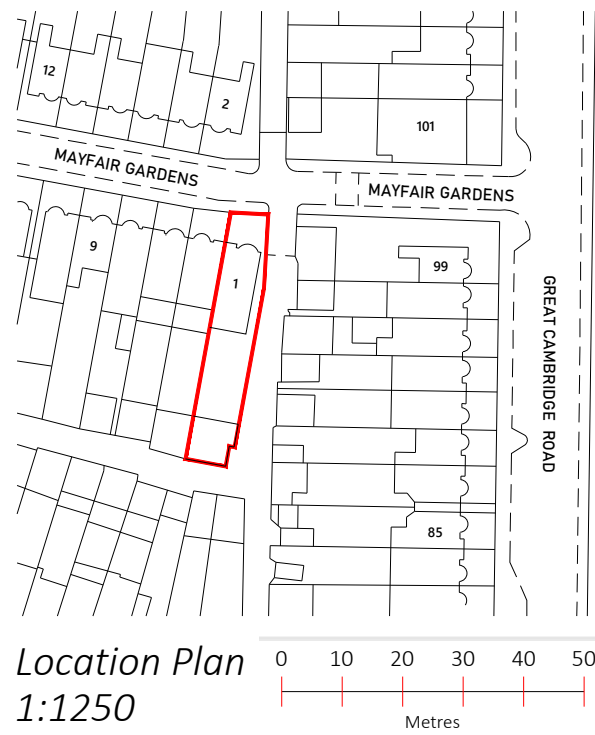


Location Plan
1:1250

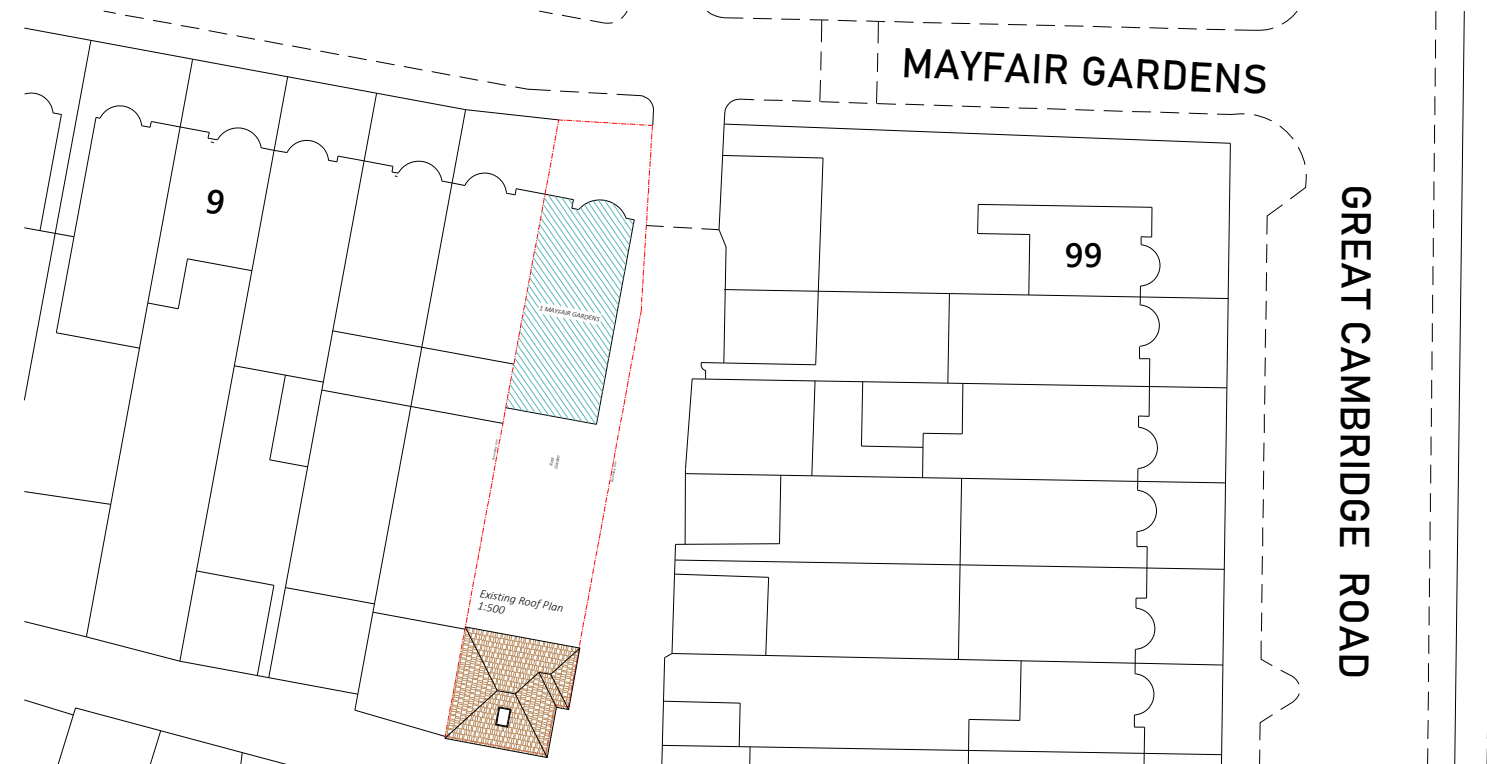

Existing Block Plan 1:500

Location & Block Plans Out-Building

SCALE 1:500@A3

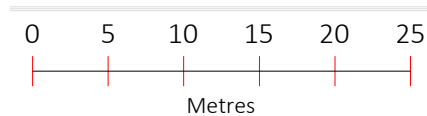

Project : Out-Building

Address : 1 MAYFAIR GARDENS
LONDON
N17 7LP

Drawing no : 1_MG_PA_05

Date : 29/10/25