


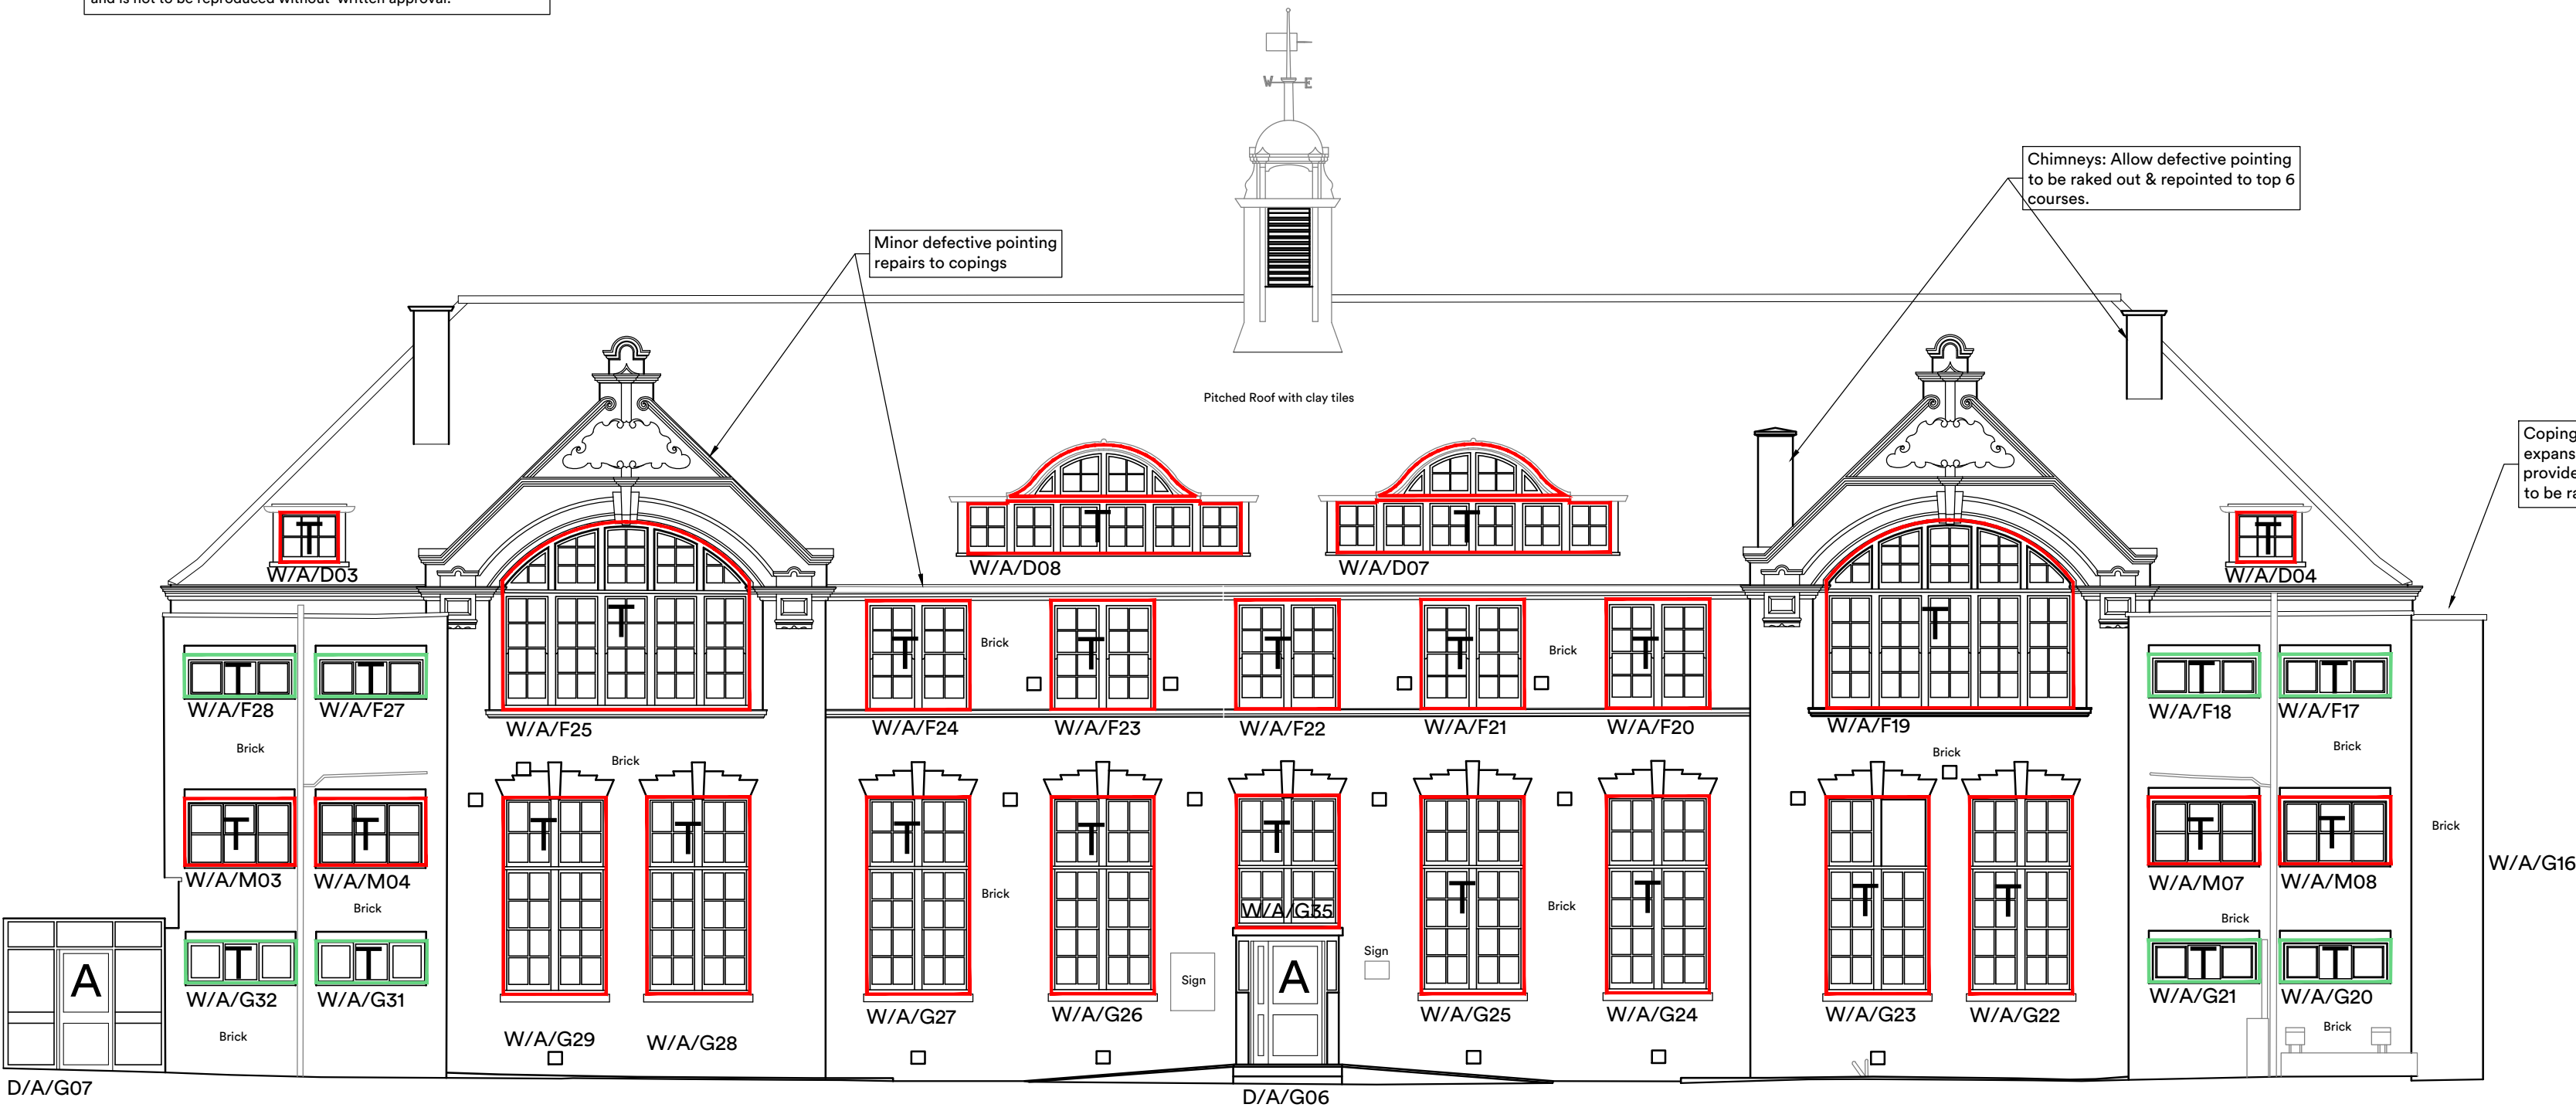


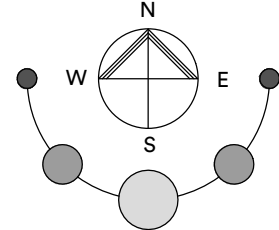


Elevation L

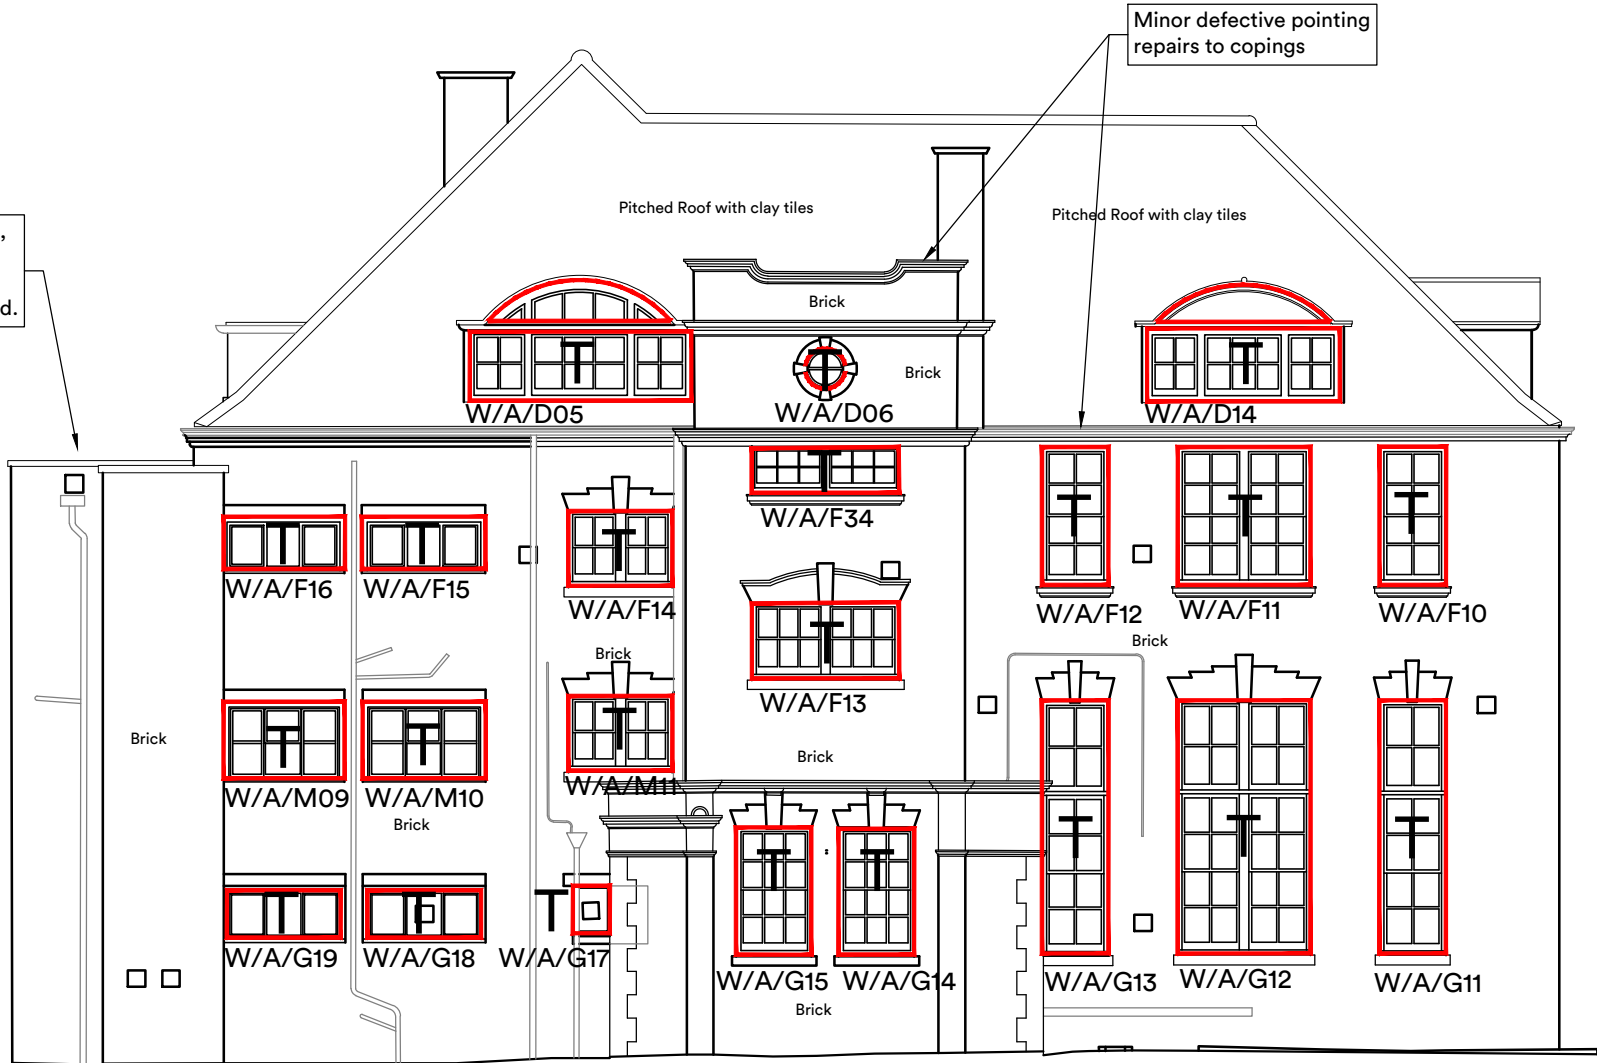


Elevation M

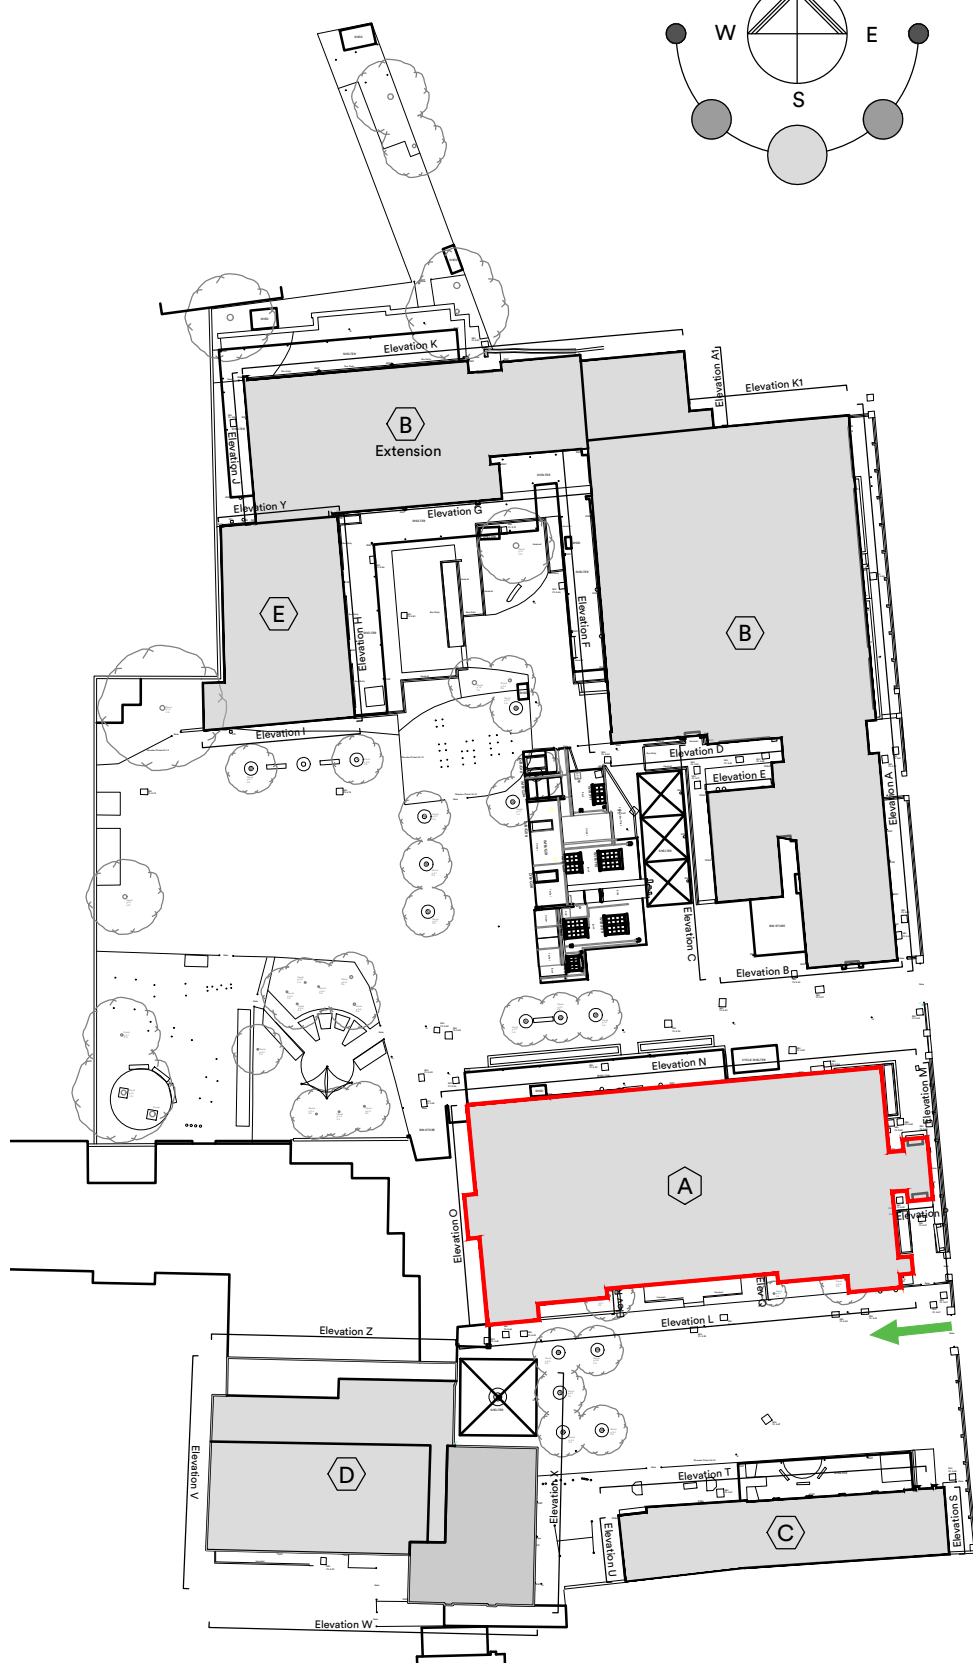

Key Plan NTS

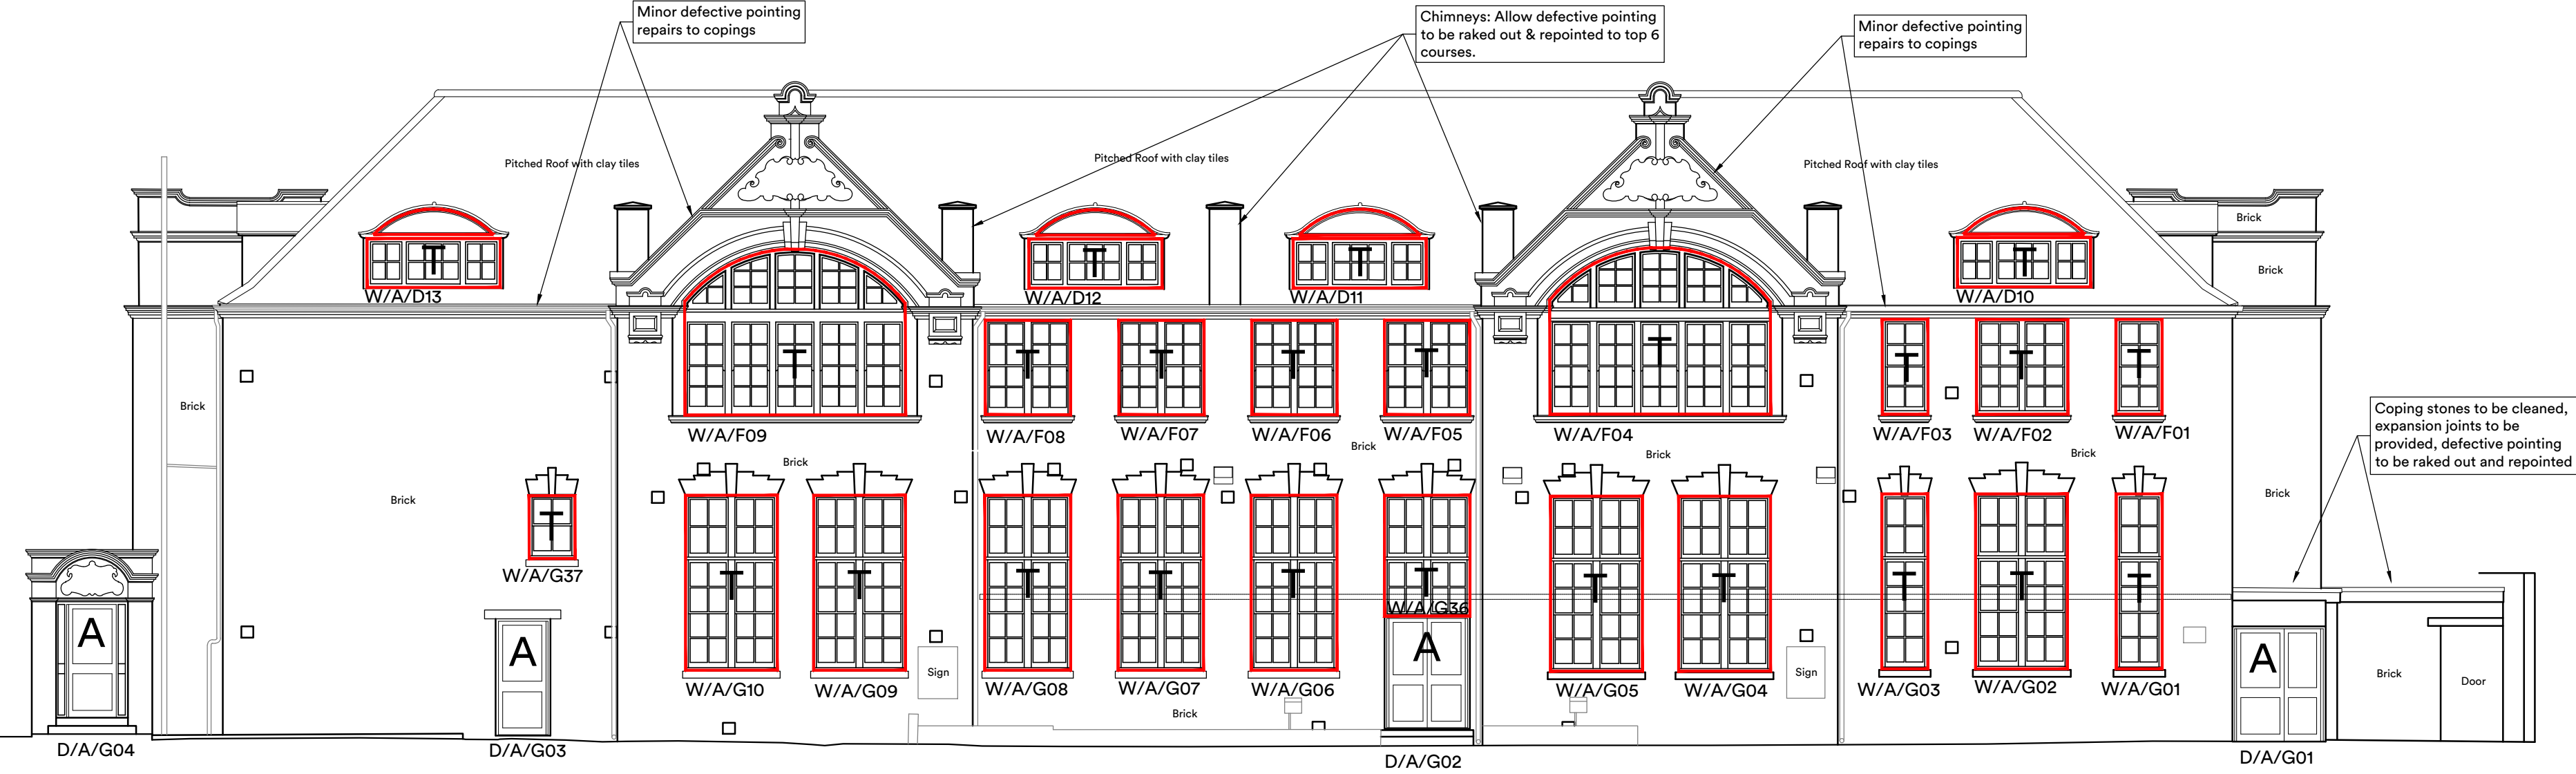

Elevation N

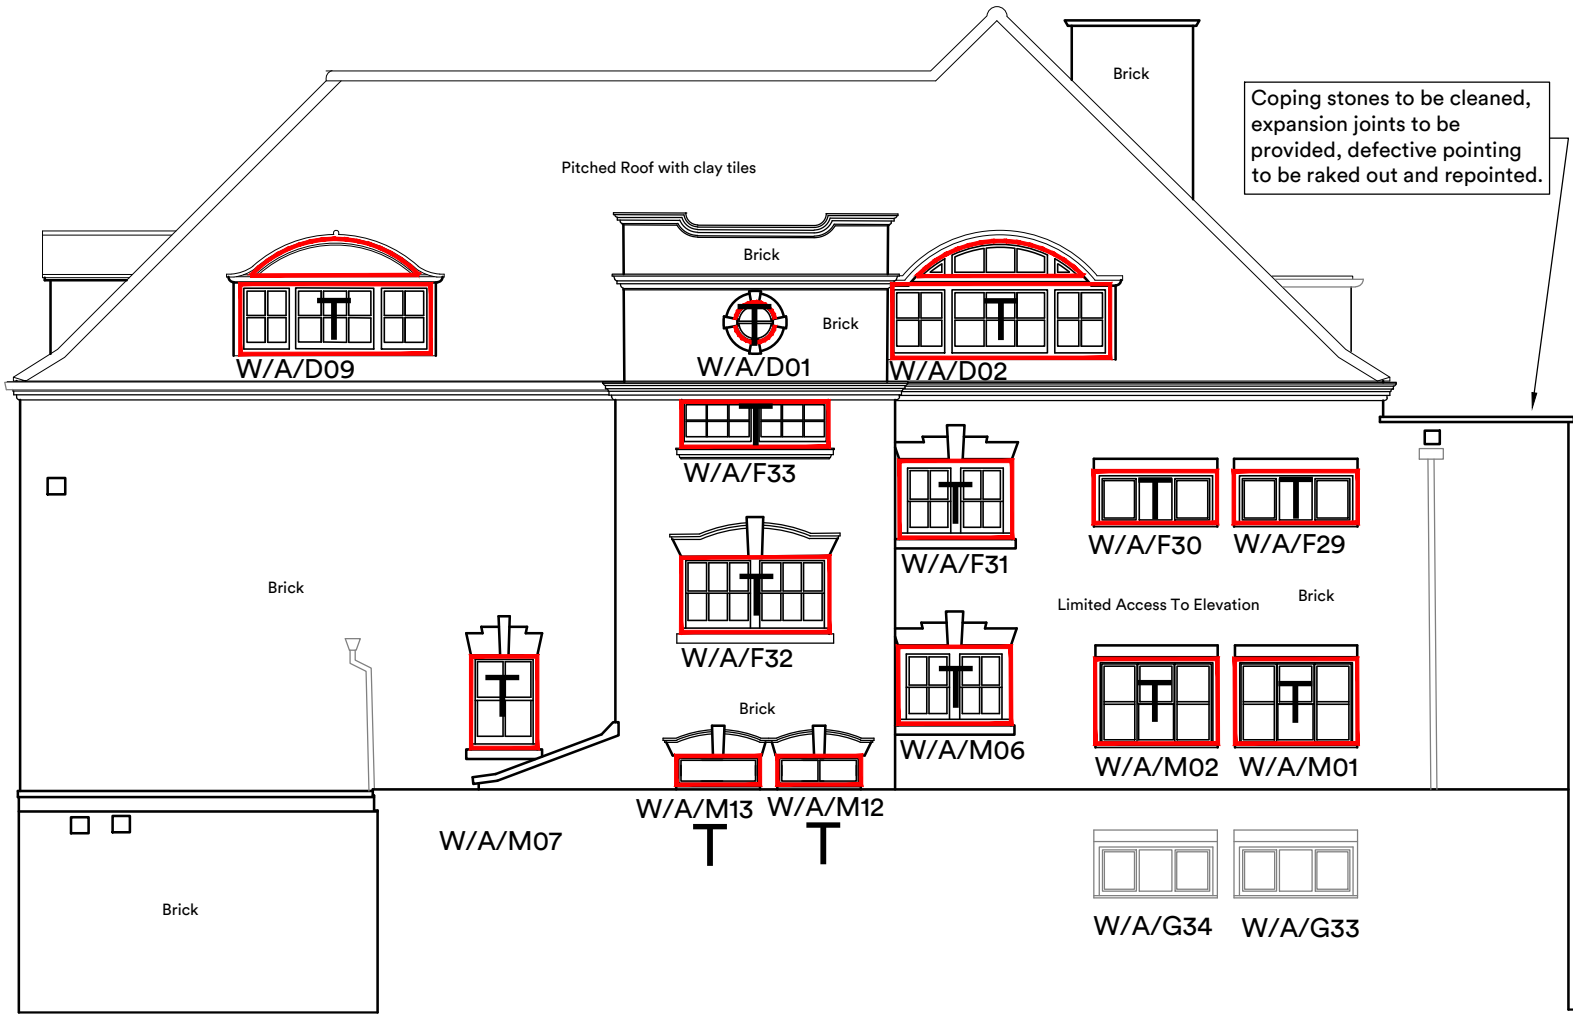

Elevation O

- Windows to be replaced in accordance with Window Schedules.
- Windows recommended to be replaced in accordance with Window Schedules.

NOTE: Allow for external decorations to painted stone, render, timber, metal trims, rainwater goods, vent pipes, metal vents. Allow for overhauling external doors and retaining them.

T = Timber window/door
C = Crittall window
A = Aluminium window/door
U = UPVc window

P02 Planning application submission	30.01.2026	ys	jh
P01 Pre-Application issue.	14.11.2025	ys	jh
rev.	description	date	drawn

client : London Borough of Haringey

project :

Lot2a Mulberry Primary School
Parkhurst Road, London N17 9RB

drawing title :

Elevations Sheet 3
As Proposed

FulkersBaileyRussell
London | Basingstoke | Brighton | Bristol | Cardiff | Kings Hill | Manchester
info@fulkers.co.uk // www.fulkers.co.uk // 020 3735 5792

proj no : 24.4723
scale: 1:100@A1

identifier : 4723-FBR-MP-ZZ-DR-A-209

status: S4 (Planning)
rev no: P02

Block A Elevations
As Proposed

1:100

