
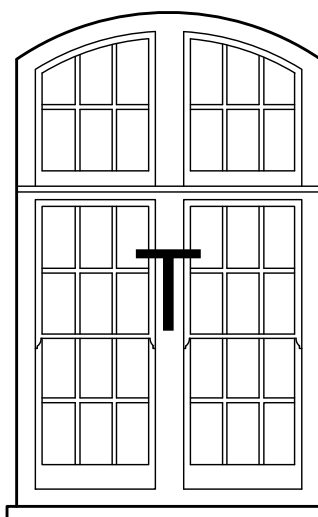
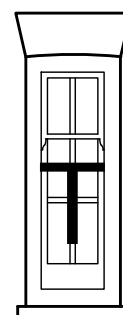
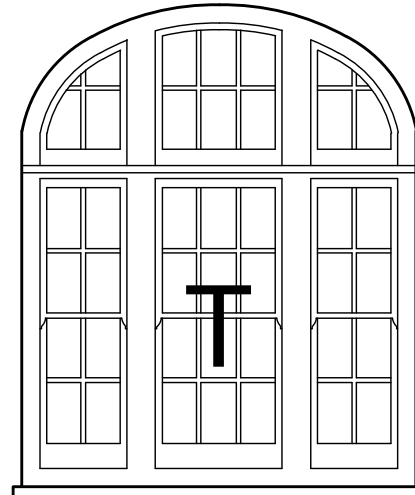
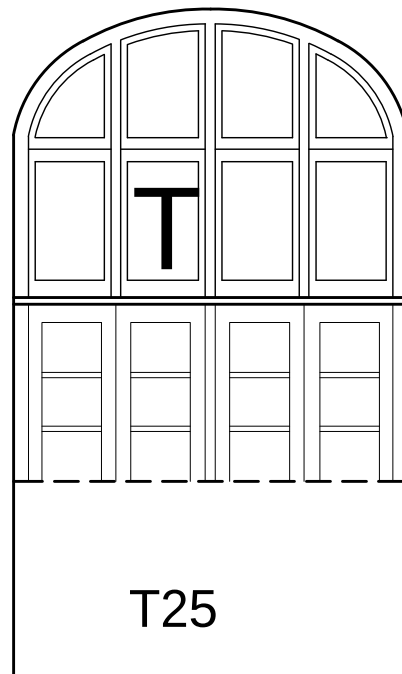
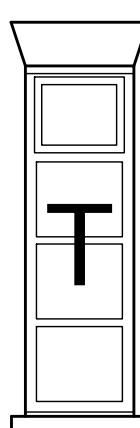
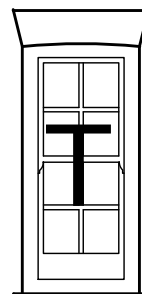
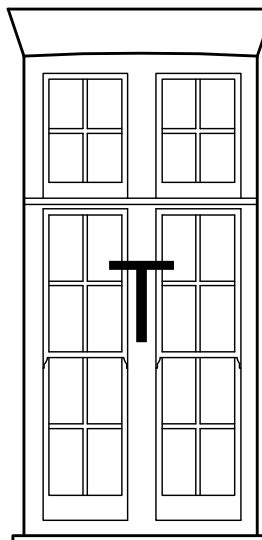
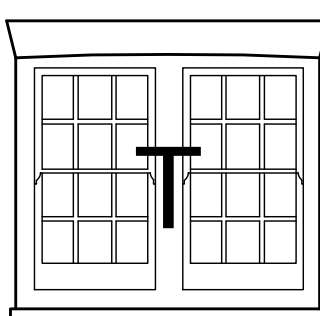
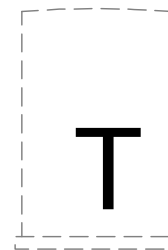
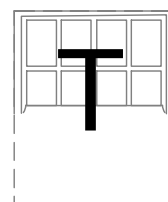
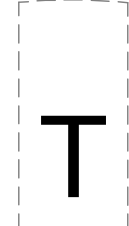
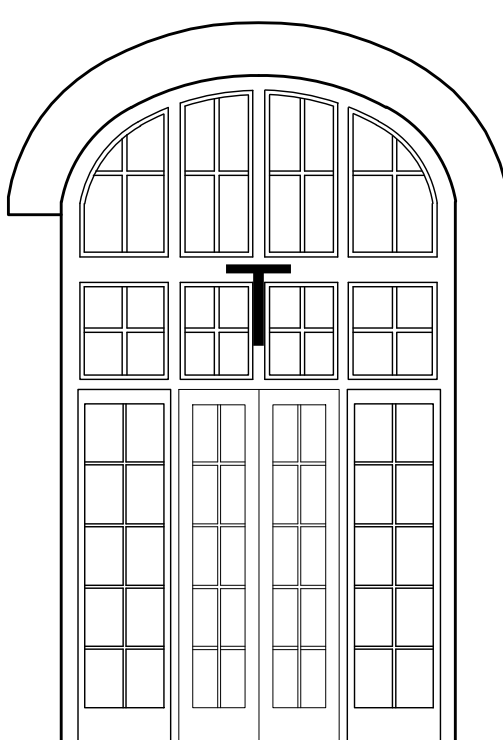
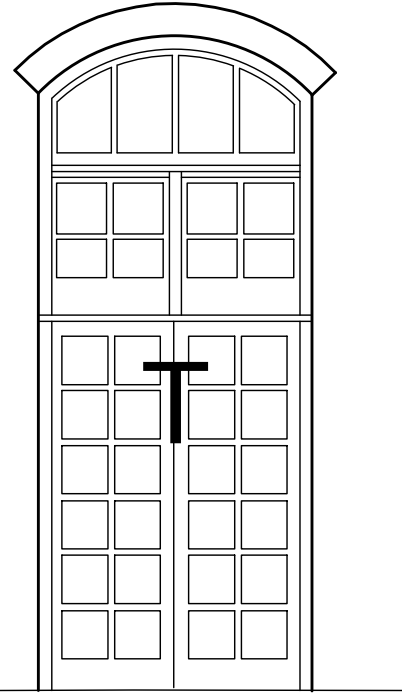
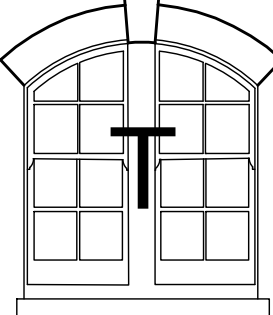
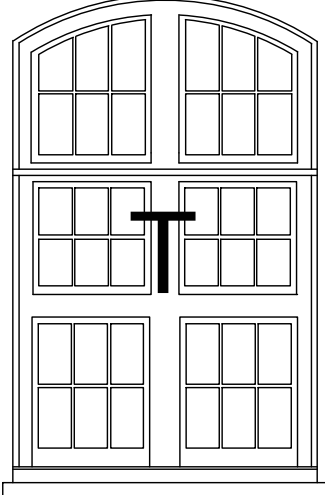
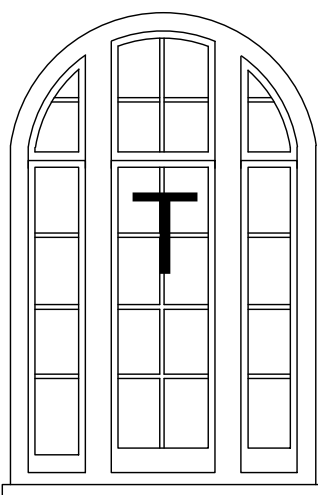
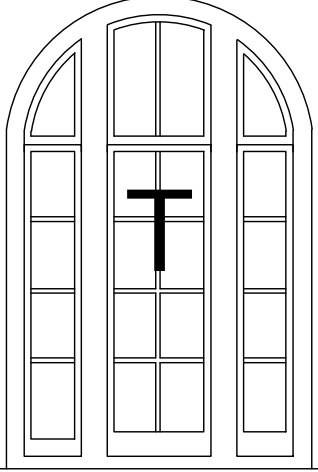
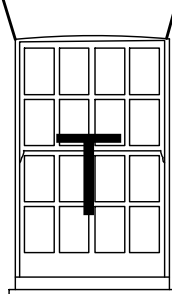
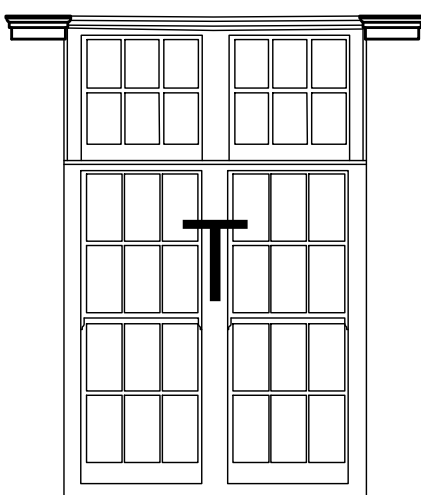
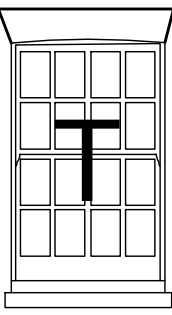
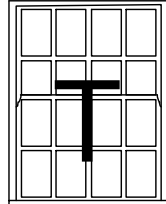
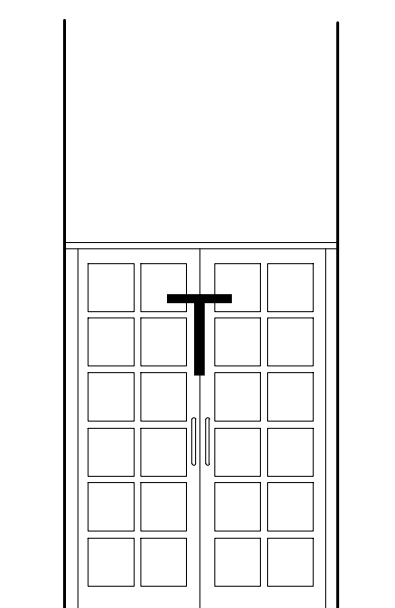
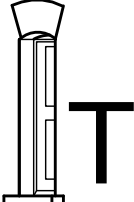
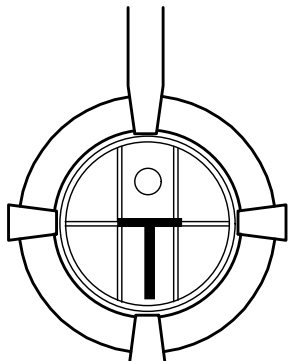
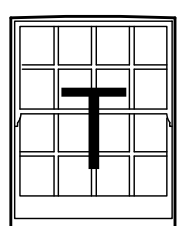
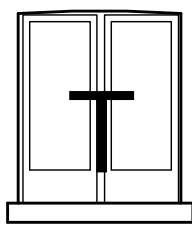
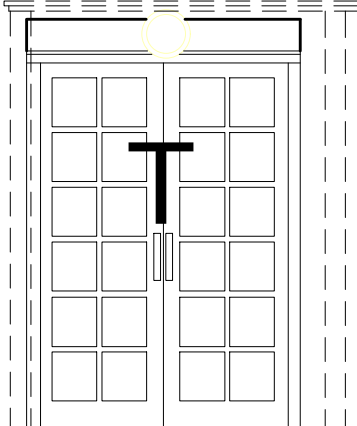
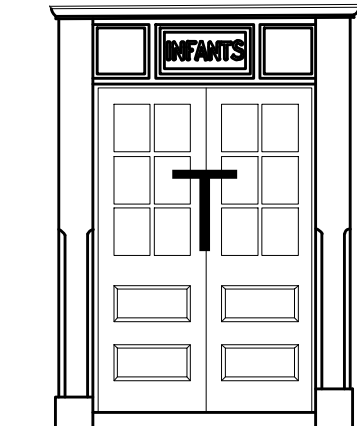


The Copyright of this drawing remains with Fulkers Bailey Russell and is not to be reproduced without written approval.													
WINDOW TYPE	TYPE - T22 Bottom Hung Open In Sash. Top Cords & Weights Sliding Sash. Bottom Cords & Weights Sliding Sash.	TYPE - T23 Top Cords & Weights Sliding Sash. Bottom Cords & Weights Sliding Sash.	TYPE - T24 Bottom Hung Open In Sash. Top Cords & Weights Sliding Sash. Bottom Cords & Weights Sliding Sash	TYPE - T25 Fixed Sash Bottom Hung Open In Sash	TYPE - T26 Bottom Hung Open In Sash Fixed Sash	TYPE - T27 Top Cords & Weights Sliding Sash. Bottom Cords & Weights Sliding Sash.	TYPE - T28 Bottom Hung Open In Sash. Top Cords & Weights Sliding Sash. Bottom Cords & Weights Sliding Sash.	TYPE - T29 Top Cords & Weights Sliding Sash. Bottom Cords & Weights Sliding Sash.	TYPE - T30 Top Cords & Weights Sliding Sash. Bottom Cords & Weights Sliding Sash	TYPE - T31 Top Cords & Weights Sliding Sash. Bottom Cords & Weights Sliding Sash.	TYPE - T32 Top Cords & Weights Sliding Sash. Bottom Cords & Weights Sliding Sash	TYPE - T33 Top Cords & Weights Sliding Sash. Bottom Cords & Weights Sliding Sash	TYPE - T52 Fixed Sash. Bottom Hung Open In Sash. Left Hand 2nd Opening Out Door 553.5 x 2289.0mm Right Hand, 1st Opening Out Door 553.5 x 2289.0mm
ELEVATION 3													
	T22	T23	T24	T25	T26	T27	T28	T29	T30	T31	T32	T33	Door T52
	W/A/G08 W/A/G09 W/A/G10 W/A/G11	W/A/G12 W/A/G13 W/A/G14 W/A/G16 W/A/G17 W/A/G19 W/A/G20 W/A/G22	W/A/G15	W/A/G18 W/A/G21	W/A/G23	W/A/F12 W/A/F15	W/A/F13 W/A/F14	W/A/F16	W/A/F19	W/A/F52 W/A/F53 W/A/F54 W/A/F55 W/A/F56 W/A/F57	W/A/F58	W/A/F59	D/A/G03

WINDOW TYPE	TYPE - T34 Fixed Sash Bottom Hung Open In Sash	TYPE - T35 Bottom Hung Open In Sash Fixed Sash	TYPE - T36 Top Cords & Weights Sliding Sash. Bottom Cords & Weights Sliding Sash	TYPE - T37 Fixed Sash	TYPE - T38 Bottom Hung Open In Sash Fixed Sash	TYPE - T39 Fixed Fanlight Sash. Bottom Hung Open In Sash. Top Cords & Weights Sliding Sash. Bottom Cords & Weights Sliding Sash.	TYPE - T40 Fixed Fanlight Sash. Bottom Hung Open In Sash. Top Cords & Weights Sliding Sash. Bottom Cords & Weights Sliding Sash.	TYPE - T41 Bottom Hung Open In Sash Fixed Sash	TYPE - T42 Bottom Hung Open In Sash. Top Cords & Weights Sliding Sash. Bottom Cords & Weights Sliding Sash.	TYPE - T43 Top Cords & Weights Sliding Sash. Bottom Cords & Weights Sliding Sash
ELEVATION 4										
	T34	T35	T36	T37	T38	T39	T40	T41	T42	T43
	W/A/G24	W/A/G25	W/A/G26 W/A/G27 W/A/G29 W/A/G30	W/A/G28	W/A/G31 W/A/F24	W/A/F17	W/A/F18	W/A/F20 W/A/F21 W/A/F22 W/A/F23	W/A/F43	W/A/F44 W/A/F45 W/A/F46 W/A/F47

WINDOW TYPE	TYPE - T44 Bottom Hung Open In Sash	TYPE - T45 Top Cords & Weights Sliding Sash. Bottom Cords & Weights Sliding Sash	TYPE - T53 Bottom Hung Open In Sash. Fixed Sash Left Hand 2nd Opening Out Door 864.5 x 2374.0mm Right Hand, 1st Opening Out Door 864.5 x 2374.0mm
ELEVATION 4			
	T44	T45	Door T53
	W/A/F48	W/A/F49 W/A/F50 W/A/F51	D/A/G04

WINDOW TYPE	TYPE - T46 Fixed Sash	TYPE - T47 Fixed Light	TYPE - T48 Top Cords & Weights Sliding Sash. Bottom Cords & Weights Sliding Sash	TYPE - T49 Top Cords & Weights Sliding Sash. Bottom Cords & Weights Sliding Sash	TYPE - T54 Left Hand 2nd Opening Out Door 864.5 x 2475.0mm Right Hand, 1st Opening Out Door 864.5 x 2475.0mm	TYPE - T55 Left Hand 2nd Opening Out Door 695.5 x 2102.0mm Right Hand, 1st Opening Out Door 695.5 x 2102.0mm
ELEVATION 5 and 6 ELEVATIONS 7 and 8						
	T46	T47	T48	T49	Door T54	Door T55
	W/A/G03 W/A/G05	W/A/F03	W/A/F45	W/A/F09	D/A/G05	D/A/G06

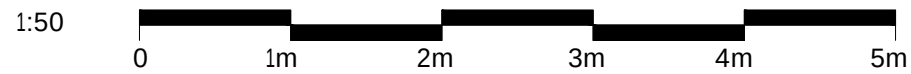

P01: Planning application submission		18.03.2026	sd	bw
rev.	description	date	drawn	checked
client :				
London Borough of Haringey				
project :				
Lot2b Earlsmead Primary School Broad Lane, London N15 4PW				
drawing title :				
Window Types Sheet 2 As Proposed				
FulkersBaileyRussell				
London Basingstoke Brighton Bristol Cardiff Kings Hill Manchester info@fulkers.co.uk // www.fulkers.co.uk // 020 3735 5792				
proj no : 24.4724		scale: 1:50@A1		
identifier : 4724-FBR-EP-ZZ-DR-A-301				
status: S4 (Planning)			rev no: P01	