


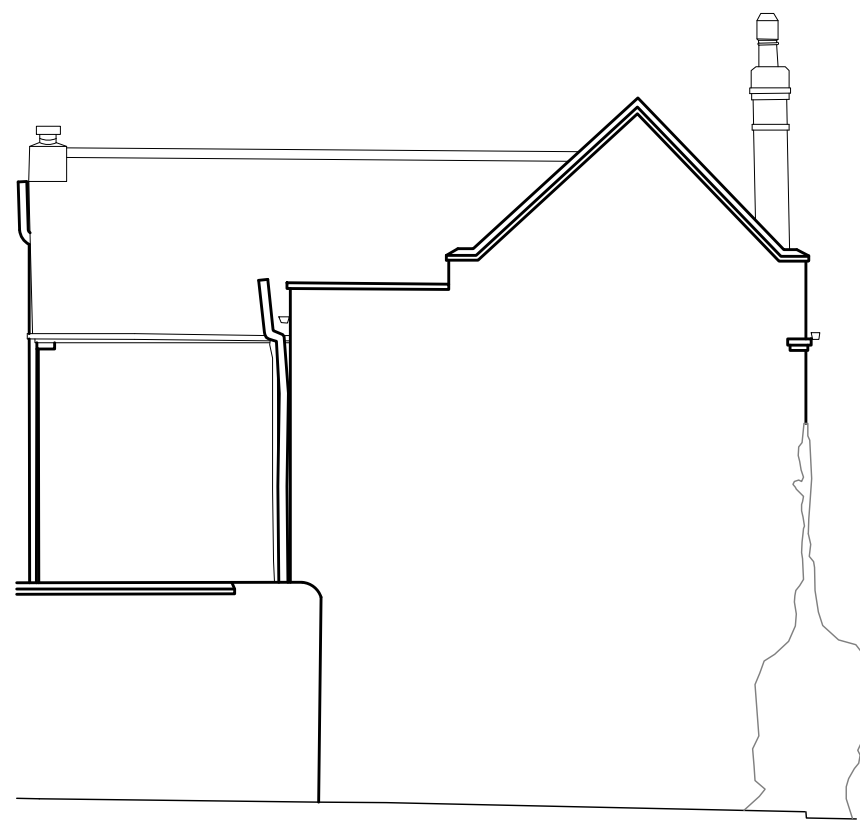

ELEVATION 14



ELEVATION 15




ELEVATION 16




ELEVATION 17

Block D Elevations
As Existing

1:100

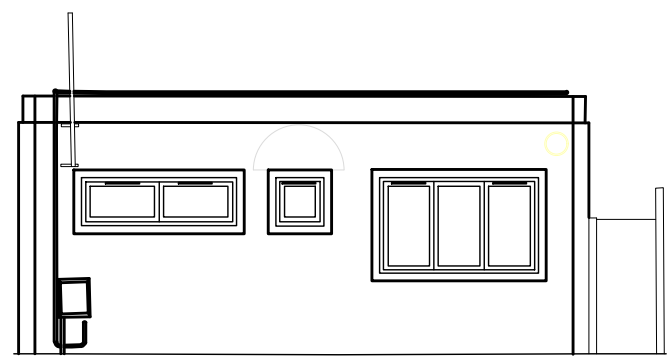


ELEVATION 18

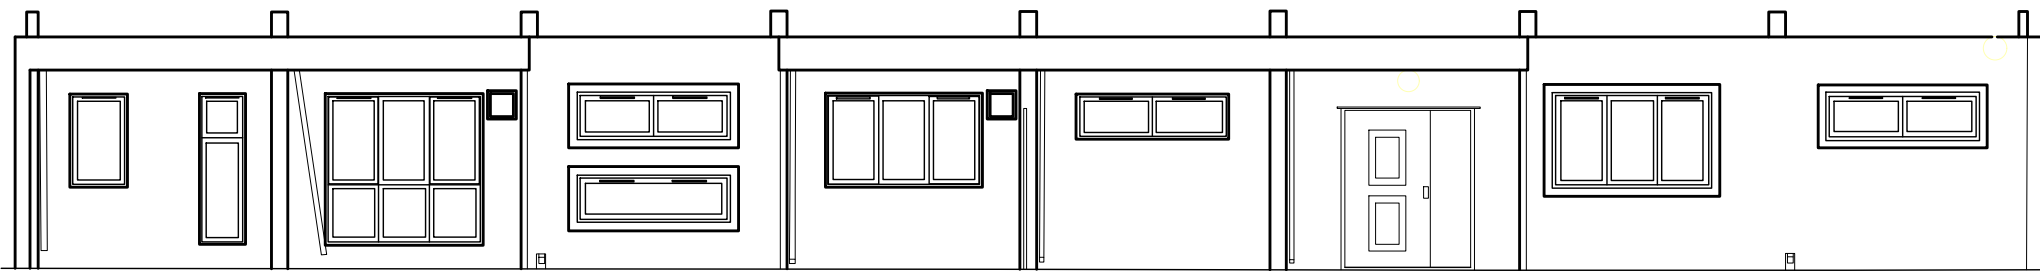


ELEVATION 19

Block C Elevations
As Existing


1:100

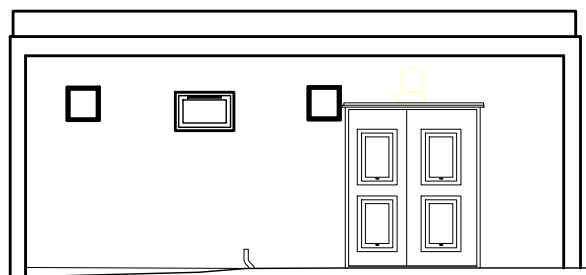

ELEVATION 20

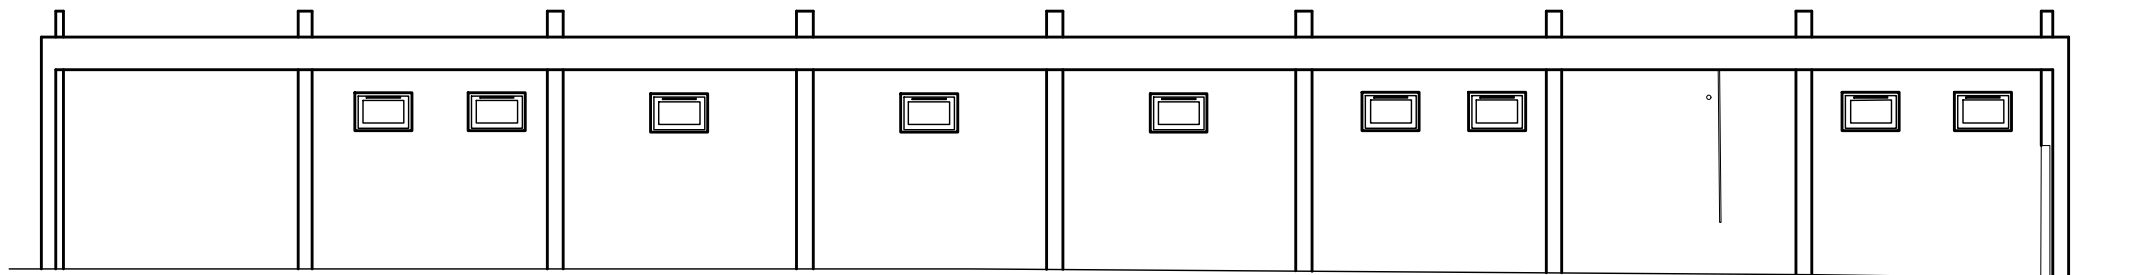

ELEVATION 21

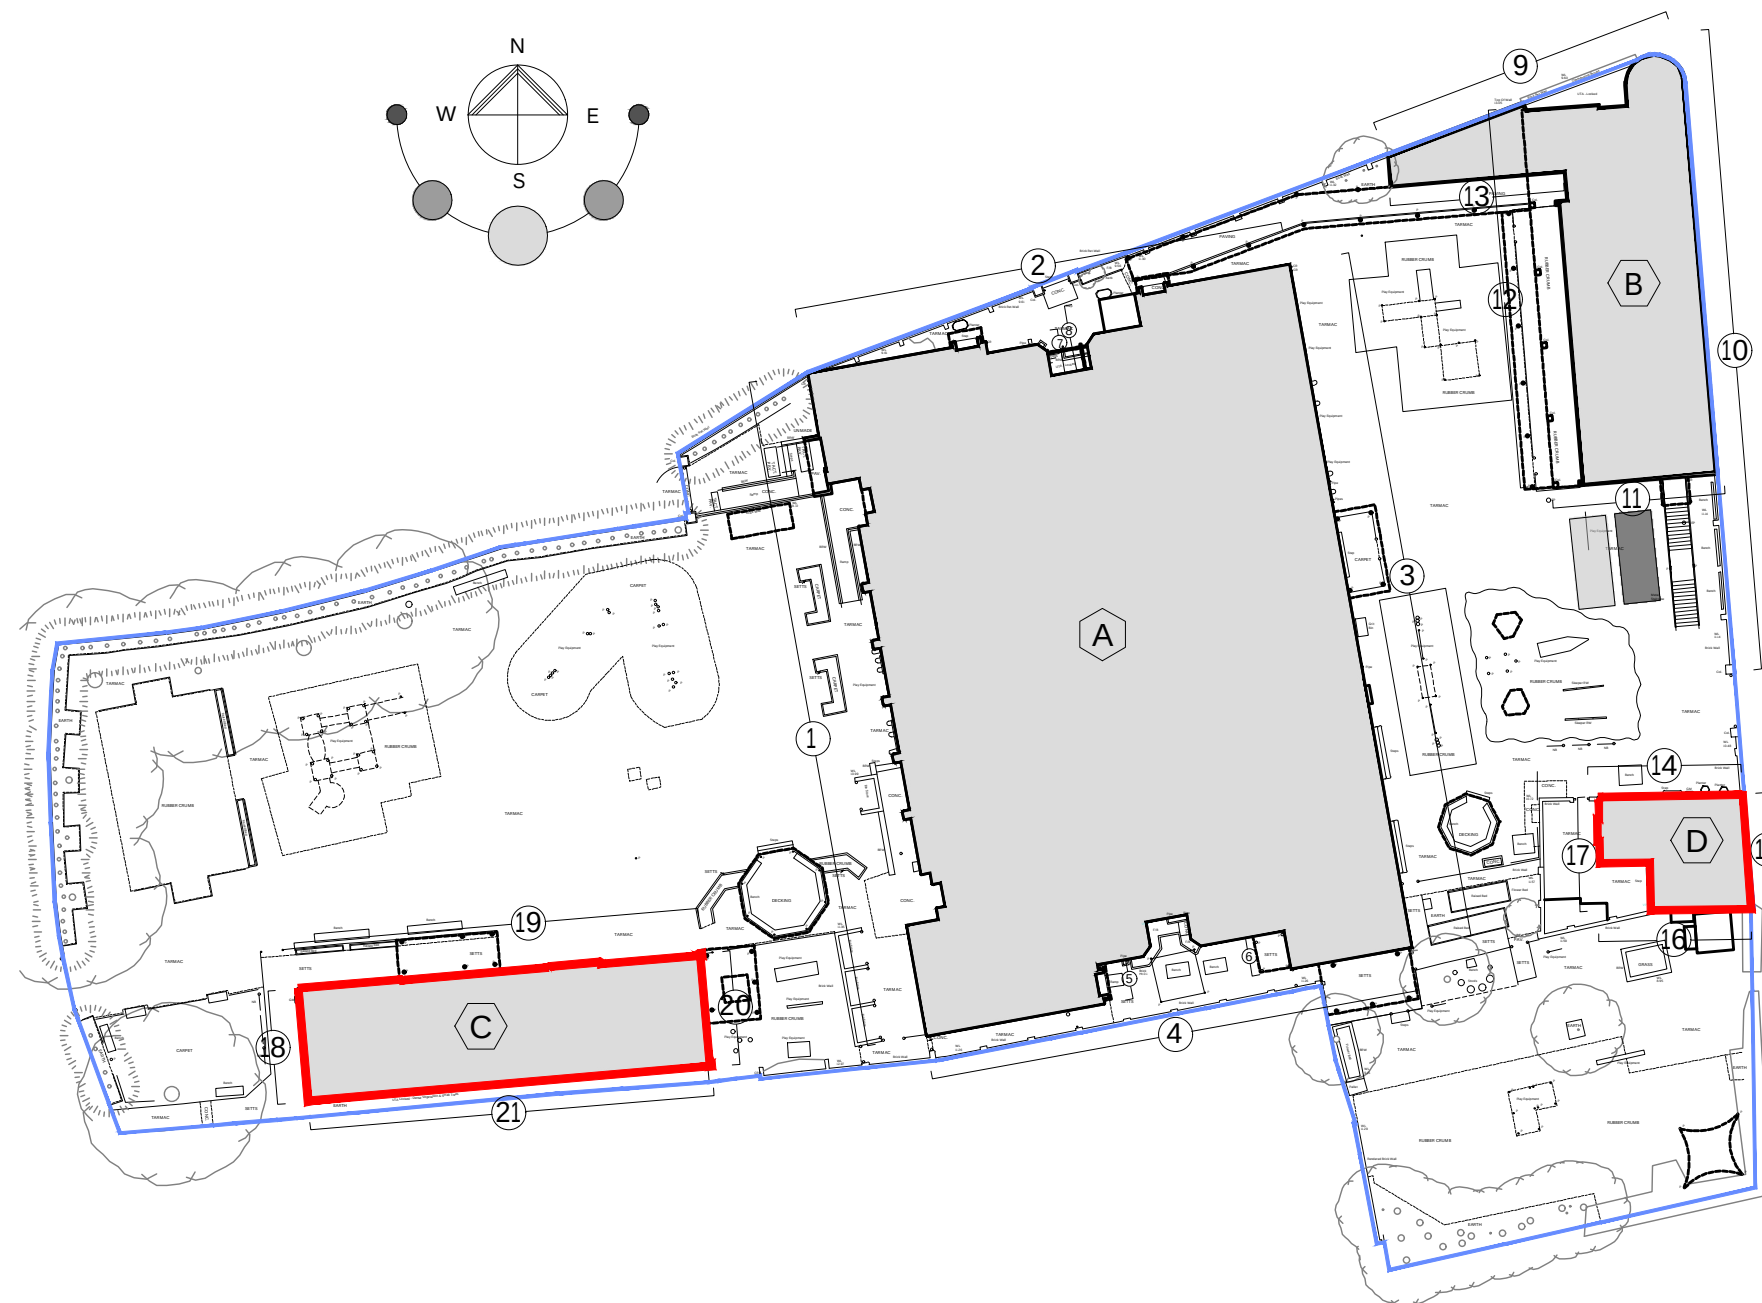

Key Plan

NTS

T = Timber window /door
C = Crittal window
A = Aluminium window/ door

P02	Planning application submission	18.03.2026	sd	bw
P01	Pre-Application issue.	14.11.2025	sd	bw
rev.	description	date	drawn	check

client :

London Borough of Haringey

project :

Lot2b Earlsmead Primary School
Broad Lane, London N15 4PW

drawing title :

Existing Elevations
Sheet 3

FulkersBaileyRussell
London | Basingstoke | Brighton | Bristol | Cardiff | Kings Hill | Manchester
info@fulkers.co.uk // www.fulkers.co.uk // 020 3735 5792

proj no :	24.4724	scale:	1:100@A1
-----------	---------	--------	----------

identifier :	4724-FBR-EP-ZZ-DR-A-107
--------------	-------------------------

status:	S4 (Planning)	rev no:	P02
---------	---------------	---------	-----

