The Copyright of this drawing remains with Fulkers Bailey Russell and is not to be reproduced without written approval.

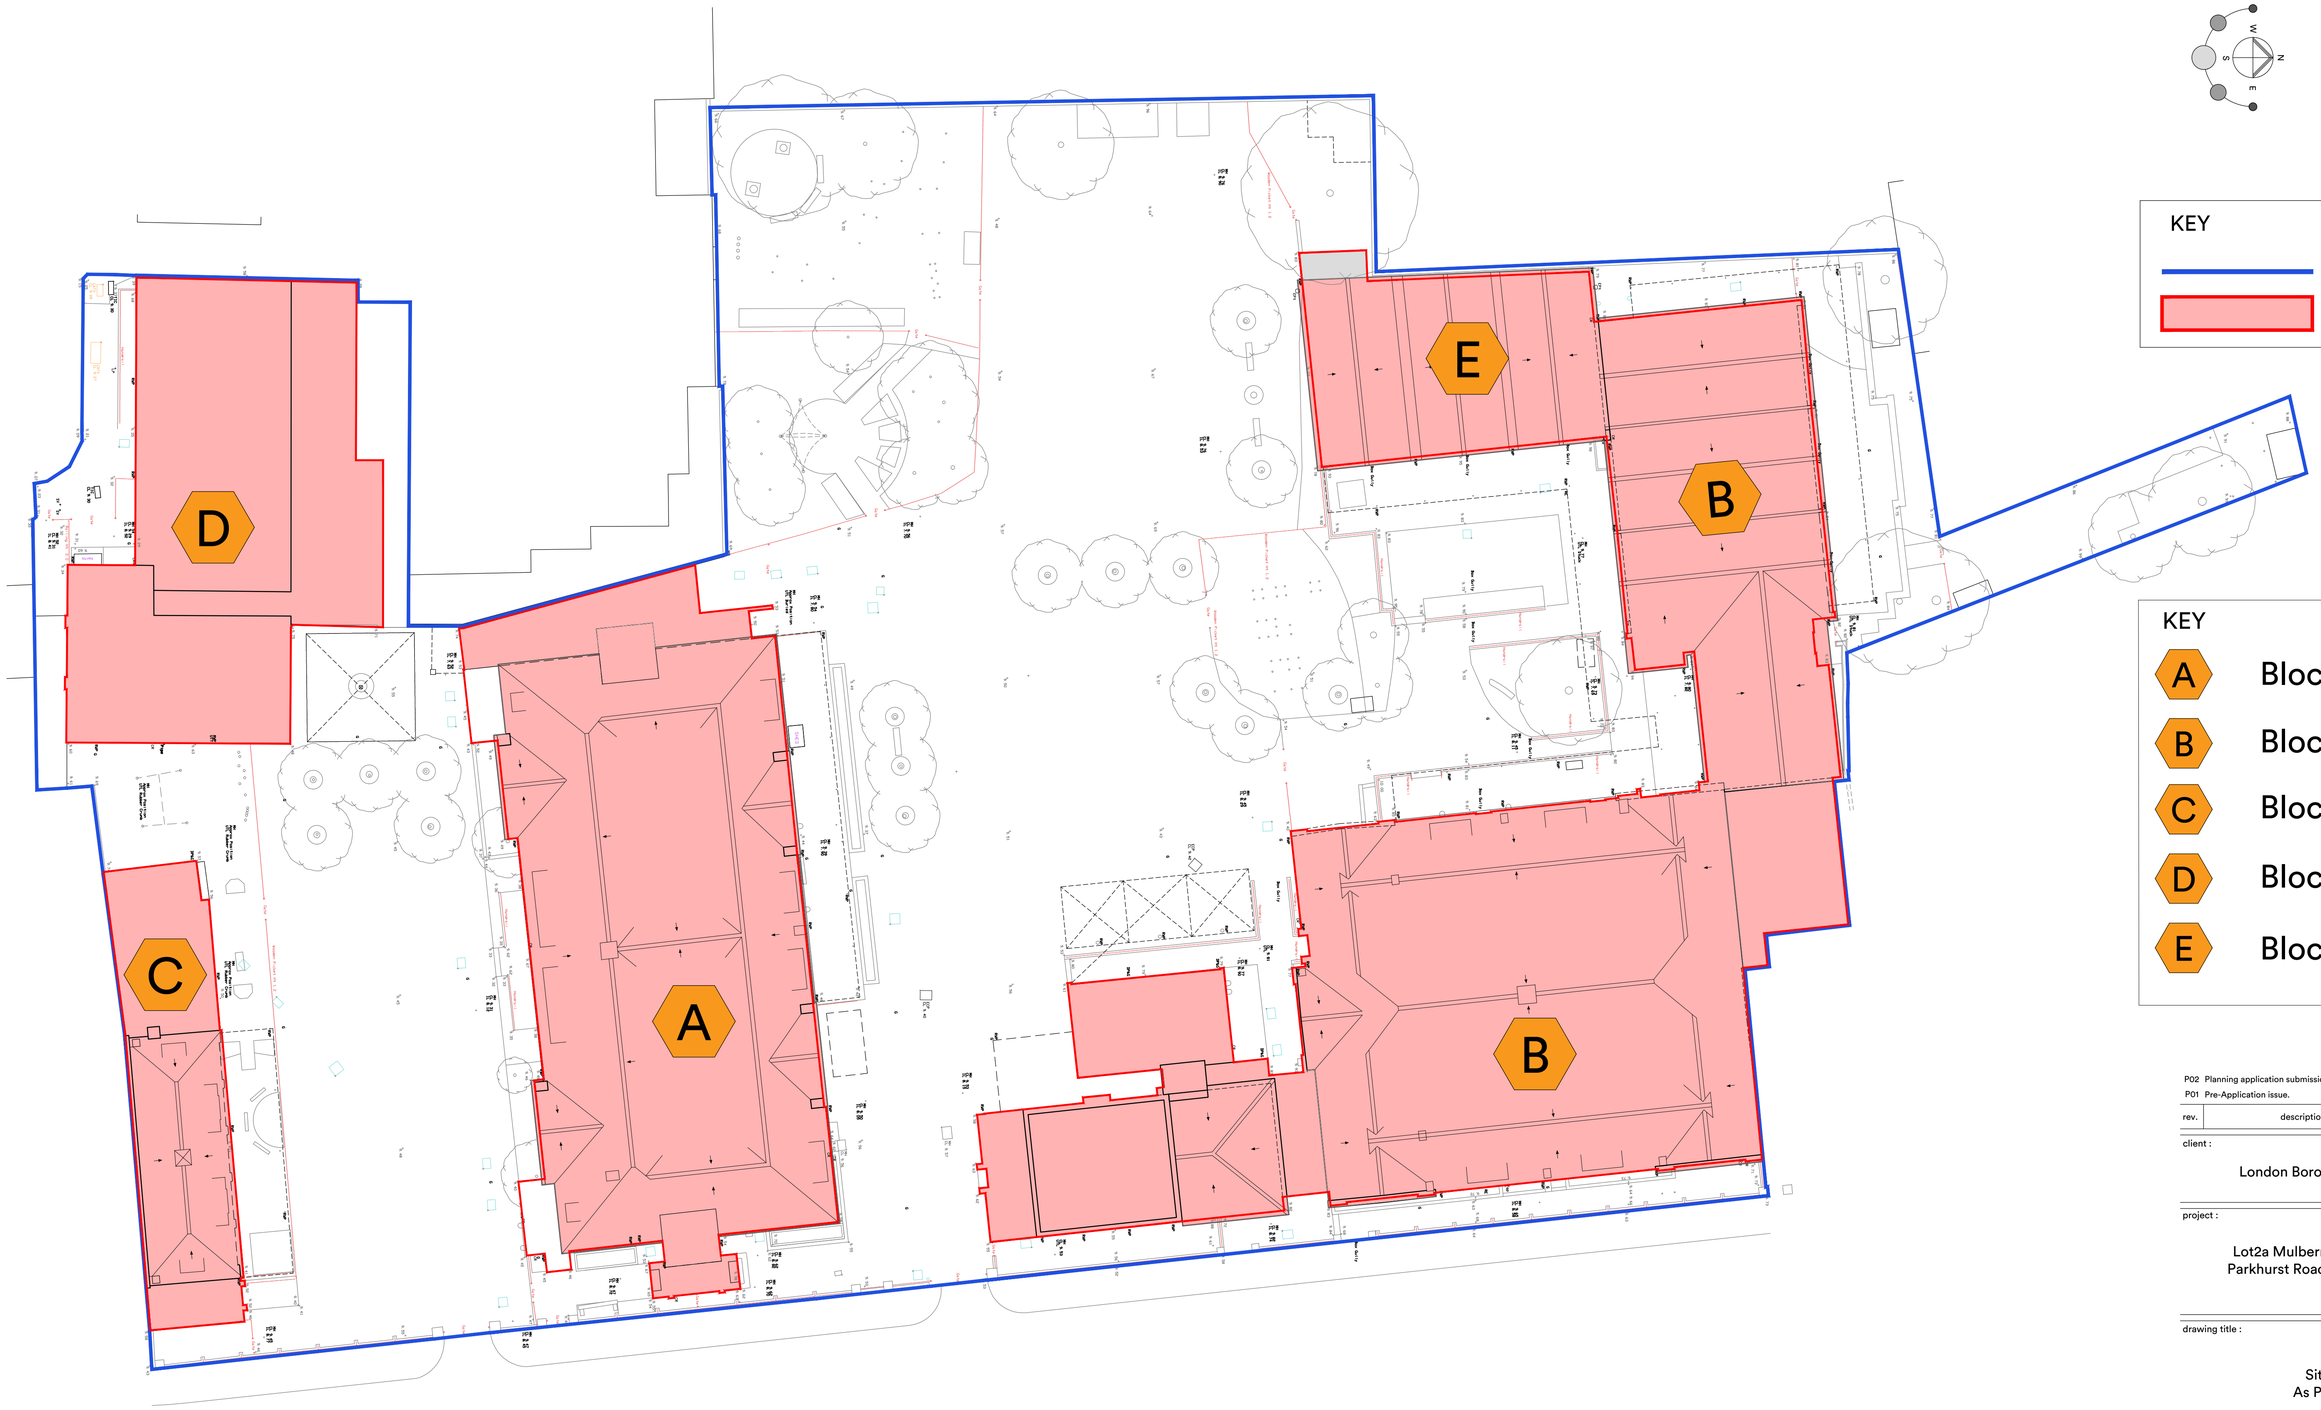

KEY

Site boundary

Areas include repair works to roofs

KEY

A Block A

B Block B

C Block C

D Block D

E Block E

Site Plan
As Proposed

1:200

1:200

0 4m 8m 12m 16m 20m

rev.	description	date	drawn	chkd
P02	Planning application submission	30.01.2026	ys	jh
P01	Pre-Application issue.	14.11.2025	ys	jh

client :

London Borough of Haringey

project :

Lot2a Mulberry Primary School
Parkhurst Road, London N17 9RB

drawing title :

Site Plan
As Proposed

FulkersBaileyRussell
London | Basingstoke | Brighton | Bristol | Cardiff | Kings Hill | Manchester
info@fulkers.co.uk // www.fulkers.co.uk // 020 3735 5792

proj no : 24.4723

scale: 1:200@A1

identifier : 4723-FBR-MP-00-DR-A-101

status: S4 (Planning)

rev no: P01