


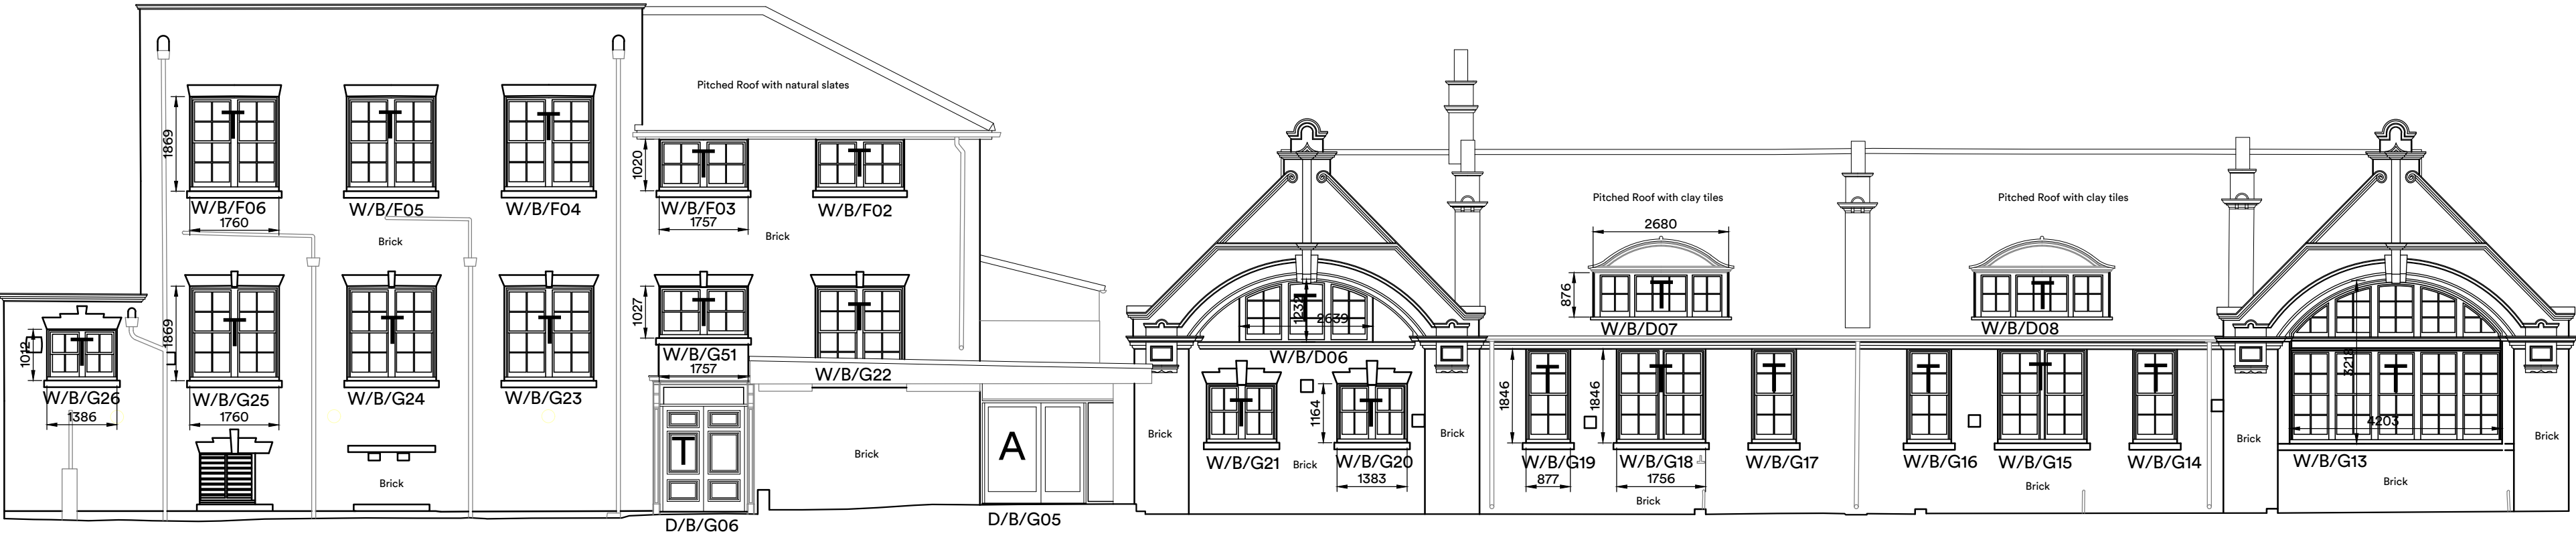


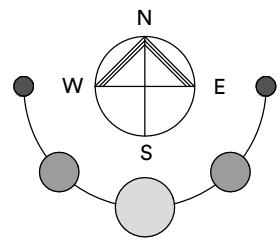

Elevation A

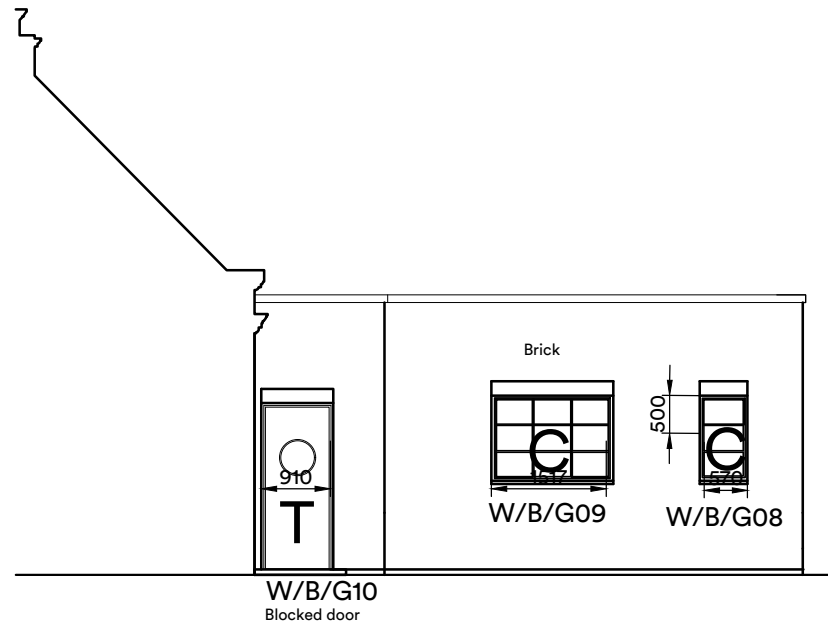


Elevation A1

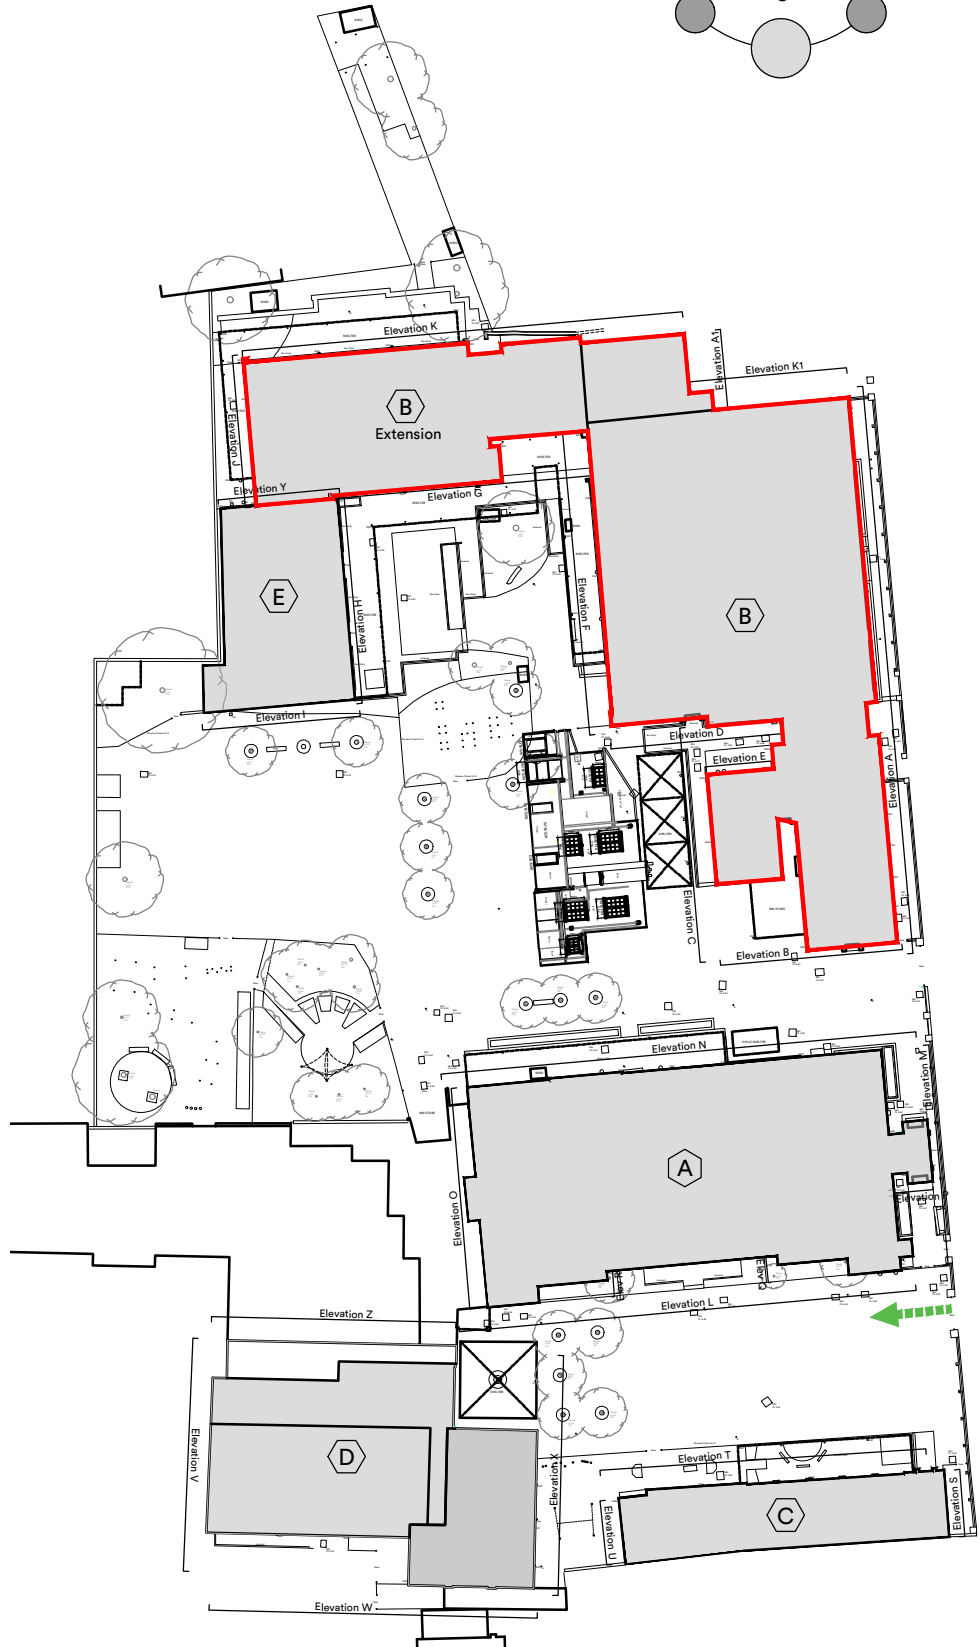

Key Plan
NTS




Elevation B

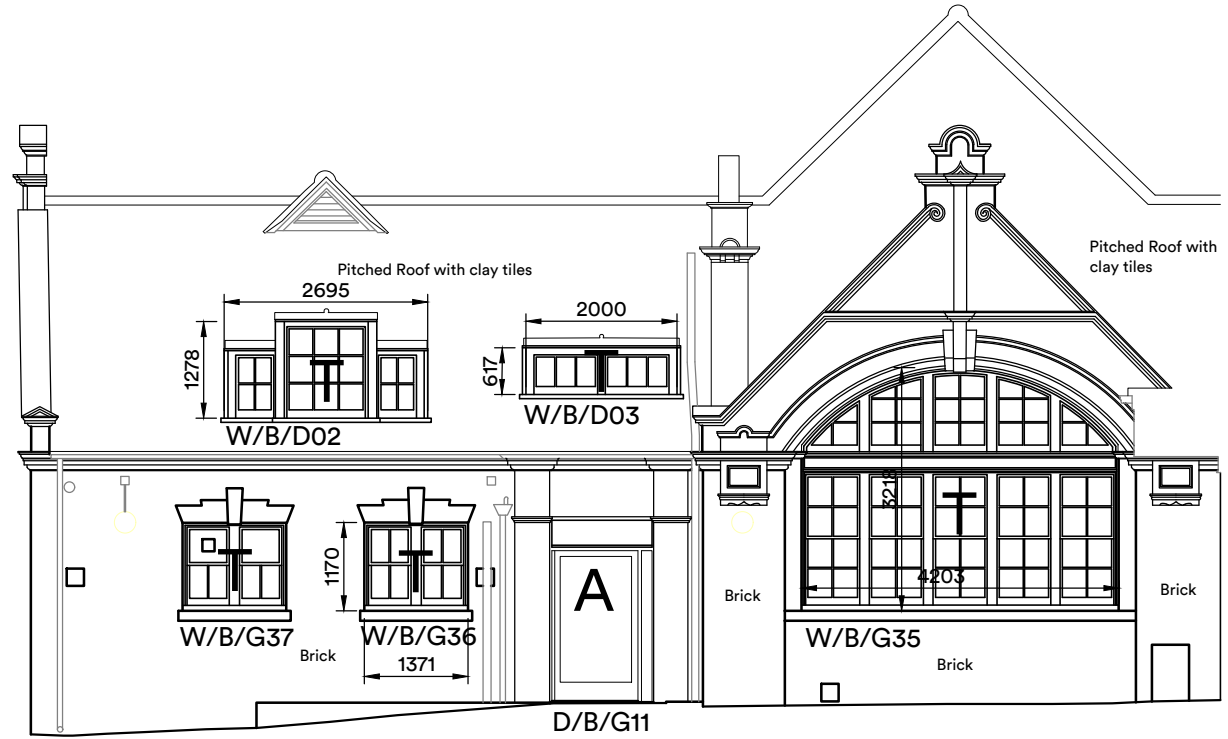


Elevation D

T = Timber window/door
C = Crittall window
A = Aluminium window/door
U = UPVc window

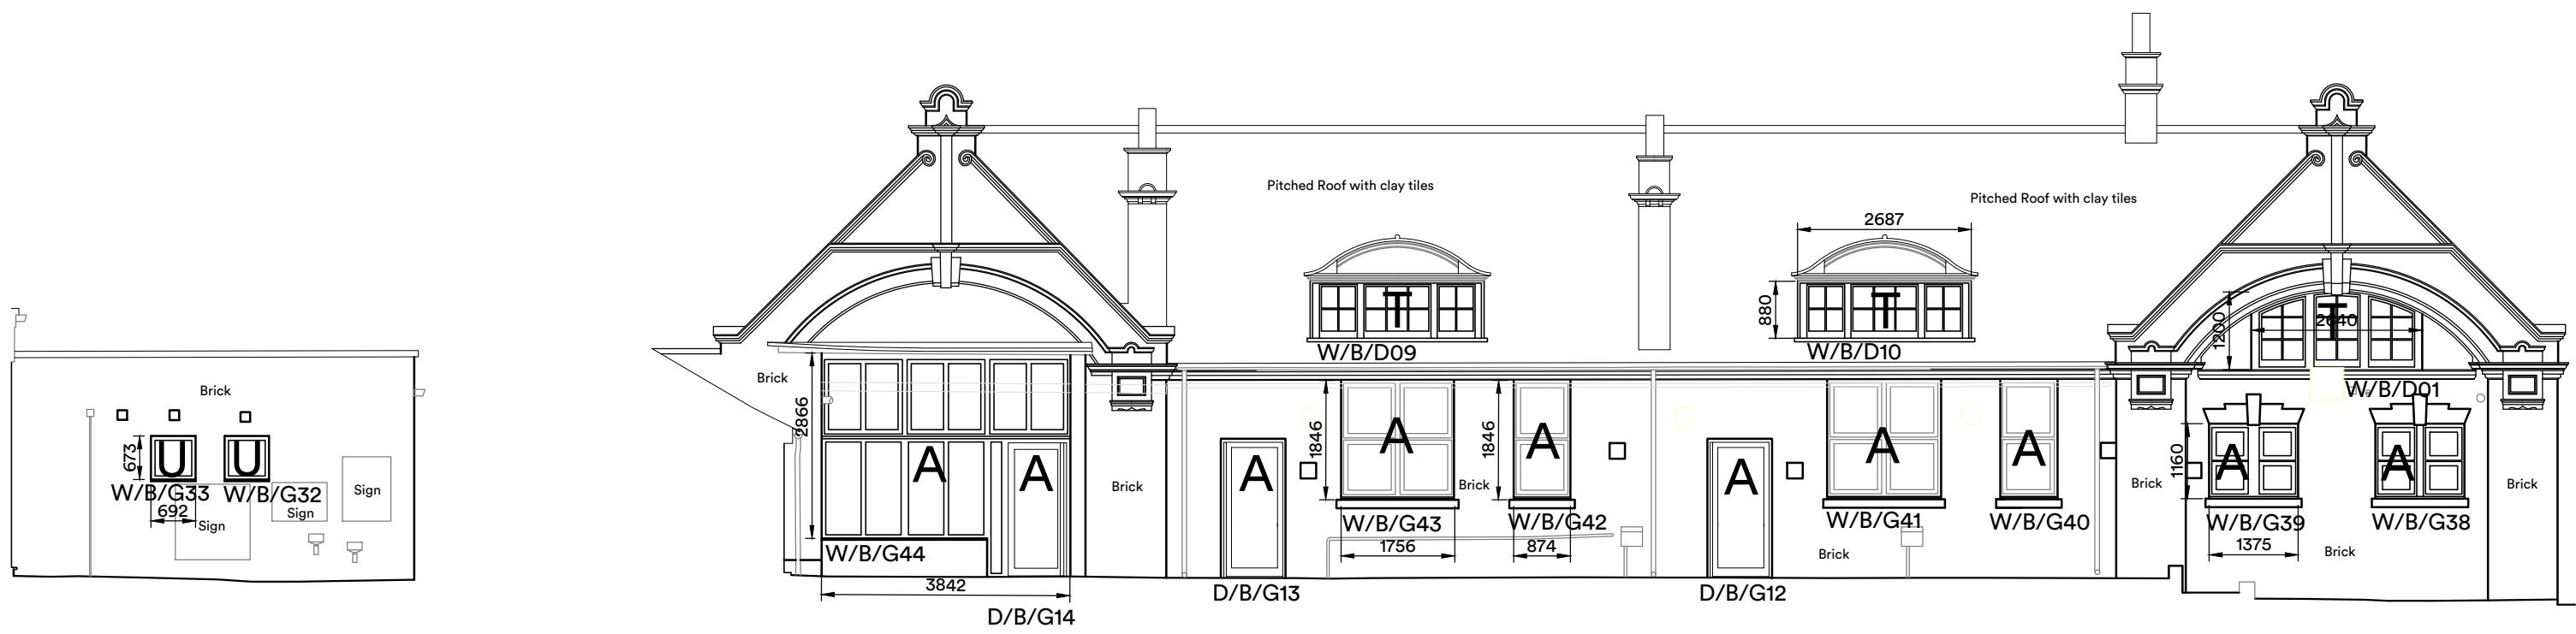

Elevation E

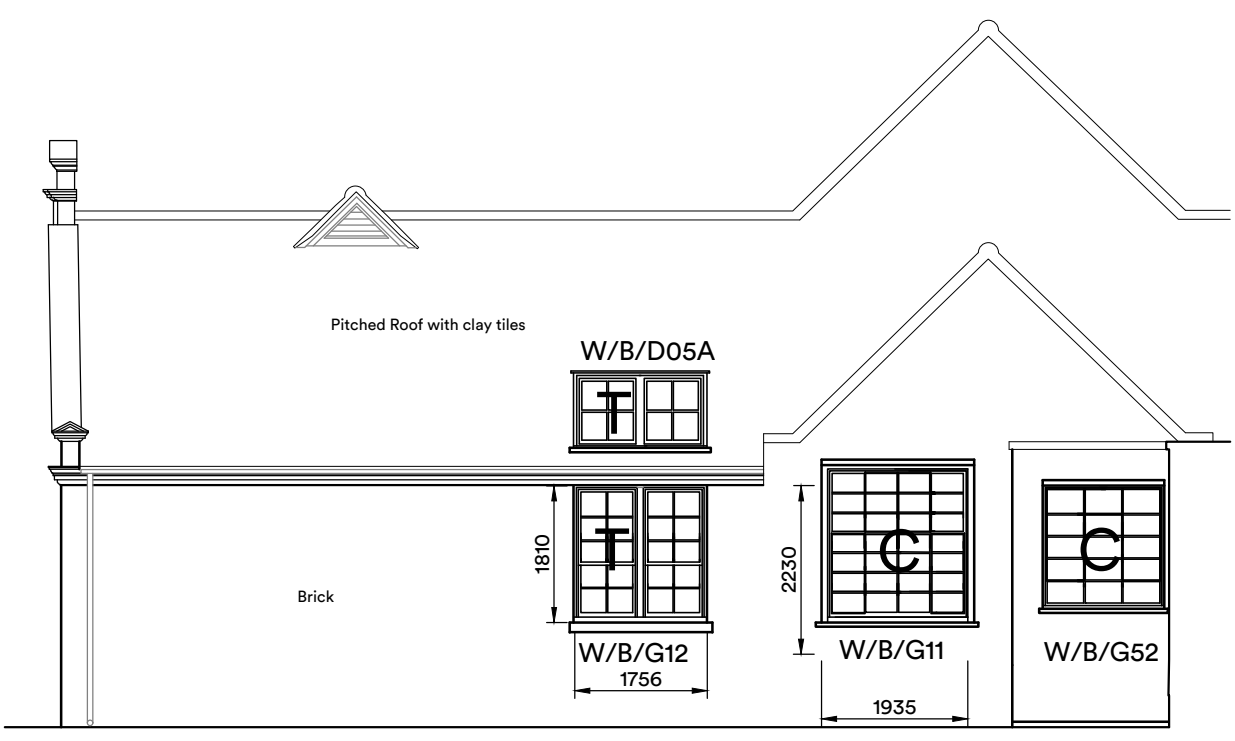

Elevation F

Elevation K1

P02	Planning application submission	30.01.2026	ys	jh
P01	Pre-Application issue.	14.11.2025	ys	jh
rev.	description	date	drawn	checked

client :
London Borough of Haringey

project :
Lot2a Mulberry Primary School
Parkhurst Road, London N17 9RB

drawing title :

Elevations Sheet 1
As Existing

FulkersBaileyRussell			
London Basingstoke Brighton Bristol Cardiff Kings Hill Manchester			
info@fulkers.co.uk // www.fulkers.co.uk // 020 3735 5792			
proj no : 24.4723		scale: 1:100@A1	
identifier : 4723-FBR-MP-ZZ-DR-A-107			
status: S4 (Planning)		rev no: P02	