The Copyright of this drawing remains with Fulkers Bailey Russell
and is not to be reproduced without written approval.

Block A
As Existing
1:100

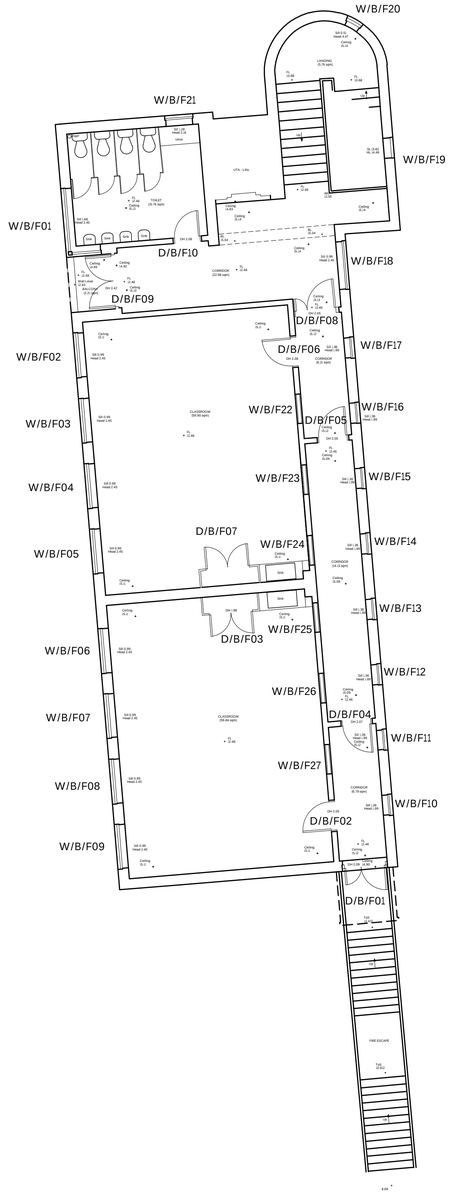

Block B
As Existing
1:100

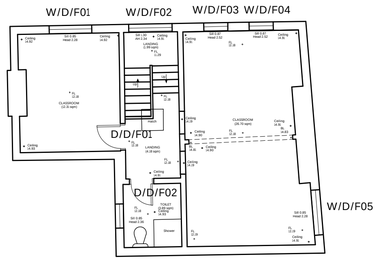

Block D
As Existing
1:100

1:100 0 2m 4m 6m 8m 10m

rev.	description	date	drawn	chkd
P02	Planning application submission	18.03.2026	sd	bw
P01	Pre-Application issue.	14.11.2025	sd	bw

client :
London Borough of Haringey

project :
Lot2b Earlsmead Primary School
Broad Ln, London N15 4PW

drawing title :
Existing First
floor Plans
Blocks A, B & D

FulkersBaileyRussell
London | Basingstoke | Brighton | Bristol | Cardiff | Kings Hill | Manchester
info@fulkers.co.uk // www.fulkers.co.uk // 020 3735 5792

proj no : 24.4724
scale: 1:100@A1
identifier : 4724-FBR-EP-01-DR-A-104
status: S4 (Planning)
rev no: P02