



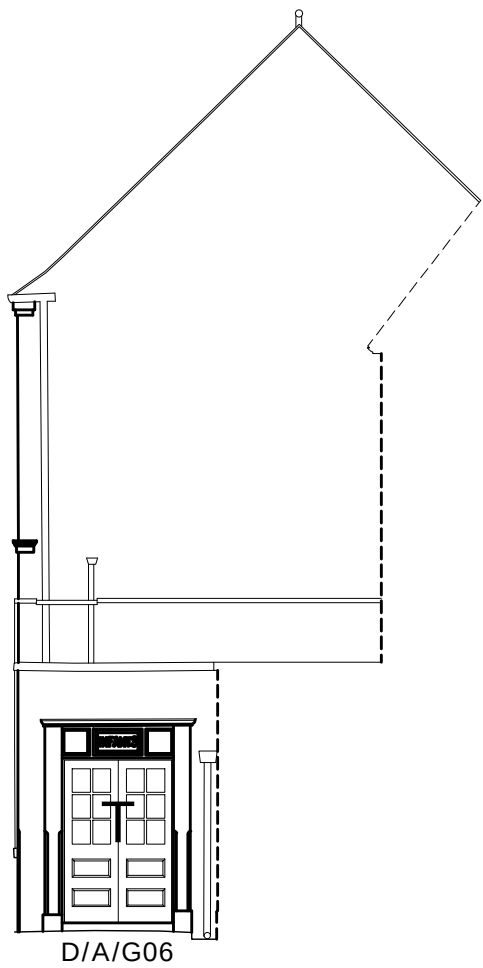


ELEVATION 4

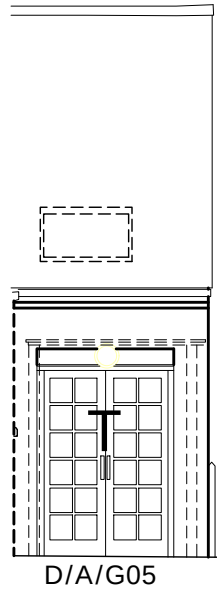

ELEVATION 5



ELEVATION 6

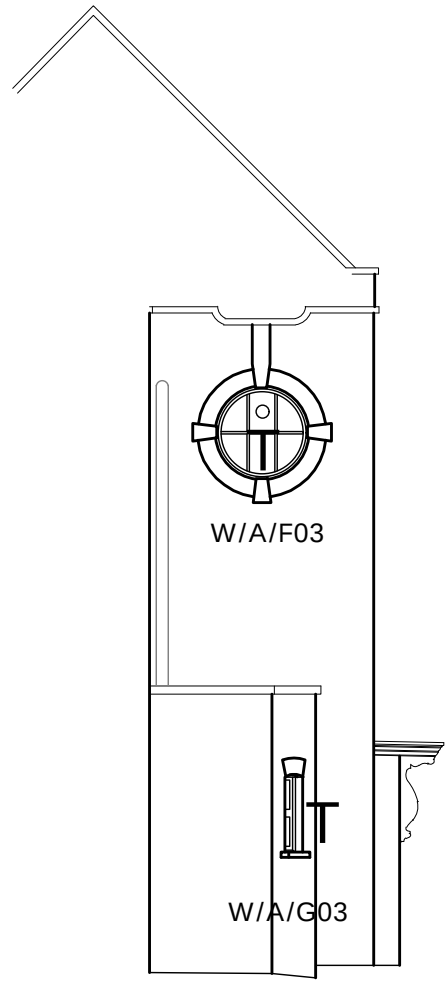

ELEVATION 7




ELEVATION 8

Block A Elevations
As Existing


1:100




T = Timber window / door
C = Crittal window
A = Aluminium window/ door

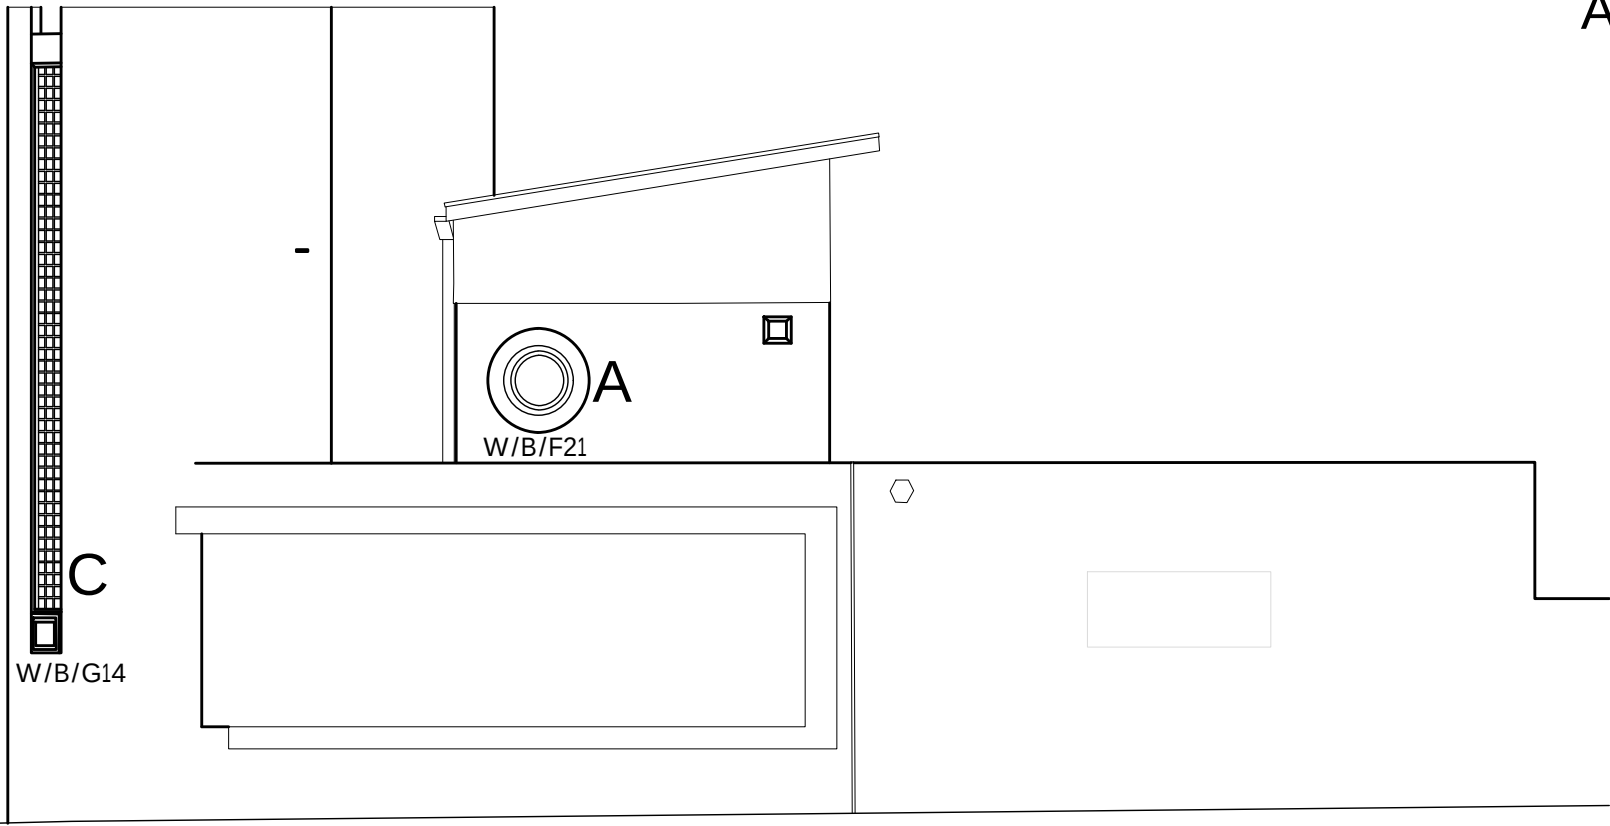

ELEVATION 9

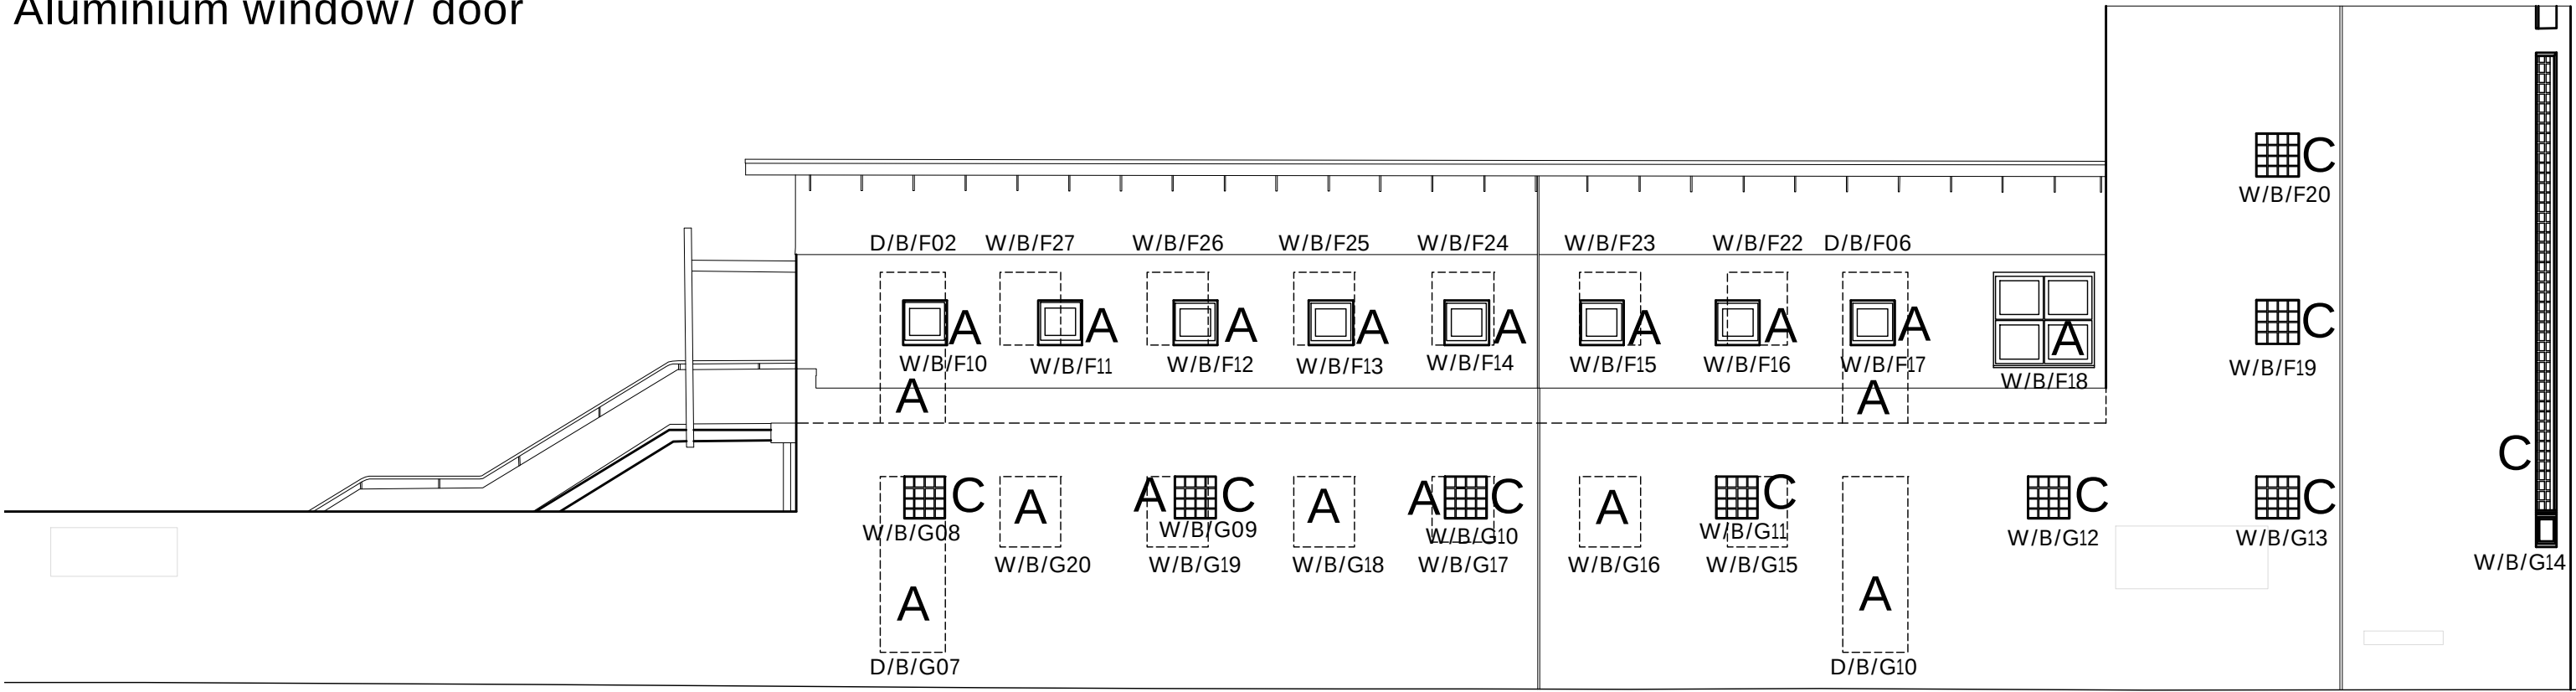


ELEVATION 10

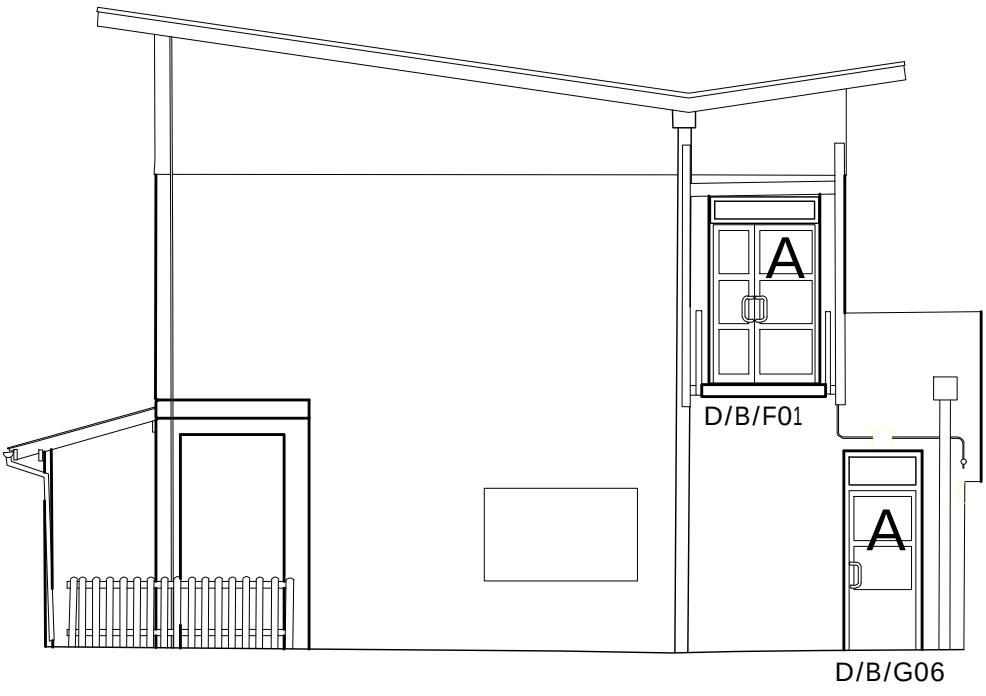


ELEVATION 11

Block B Elevations
As Existing


1:100

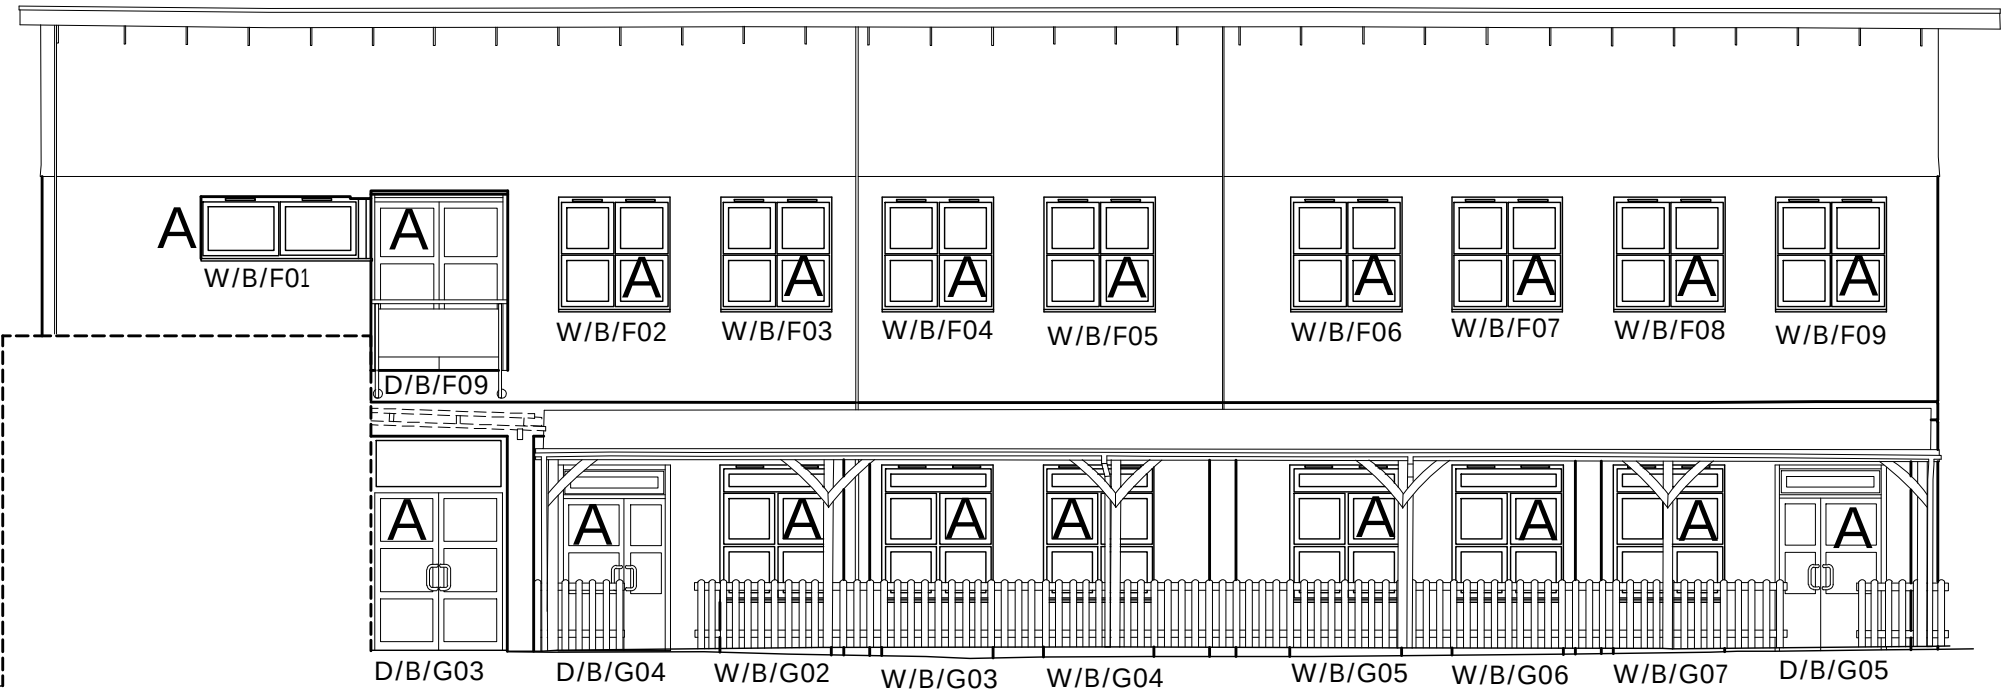

ELEVATION 12

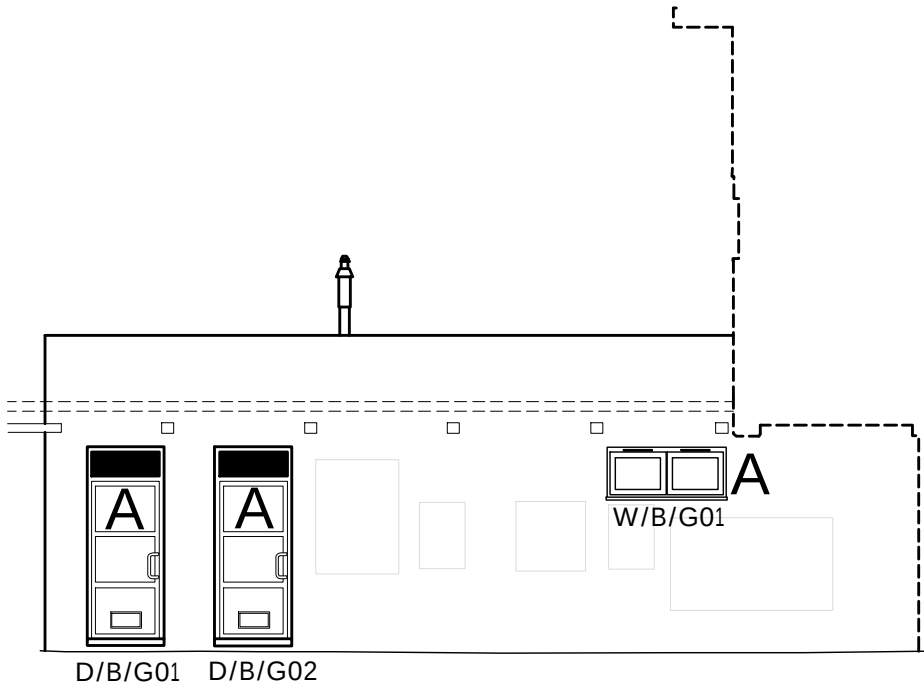

ELEVATION 13

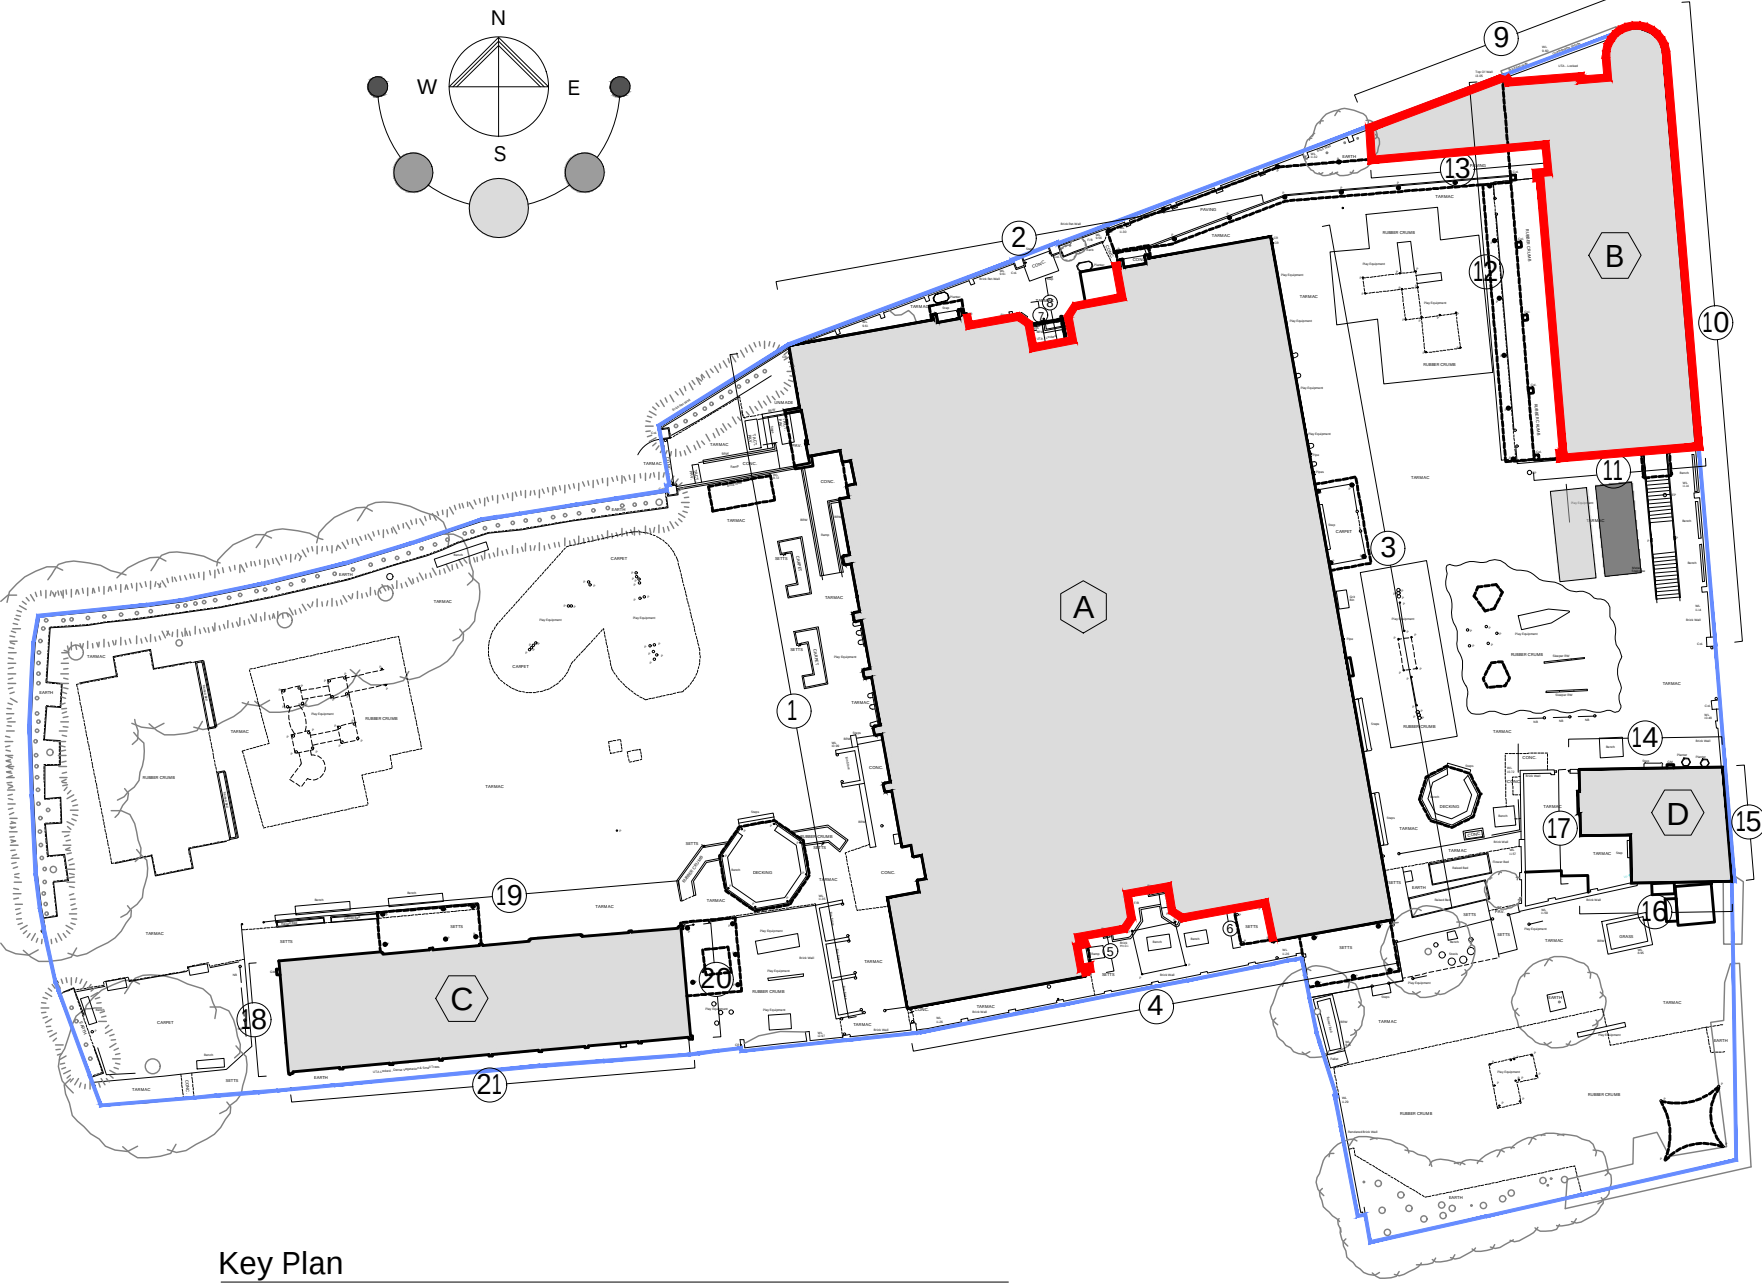

Key Plan

NTS

P02	Planning application submission	18.03.2026	sd	bw
P01	Pre-Application issue.	14.11.2025	sd	bw
rev.	description	date	drawn	checked

client :

London Borough of Haringey

project :

Lot2b Earlsmead Primary School
Broad Lane, London N15 4PW

drawing title :

Existing Elevations
Sheet 2

FulkersBaileyRussell
London | Basingstoke | Brighton | Bristol | Cardiff | Kings Hill | Manchester
info@fulkers.co.uk // www.fulkers.co.uk // 020 3735 5792

proj no : 24.4724 scale: 1:100@A1

identifier : 4724-FBR-EP-ZZ-DR-A-106

status: S4 (Planning) rev no: P02