The Copyright of this drawing remains with Fulkers Bailey Russell and is not to be reproduced without written approval.

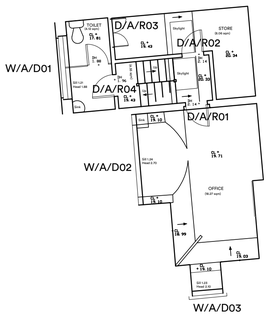

Inset A-Mezz
As Existing 1:100

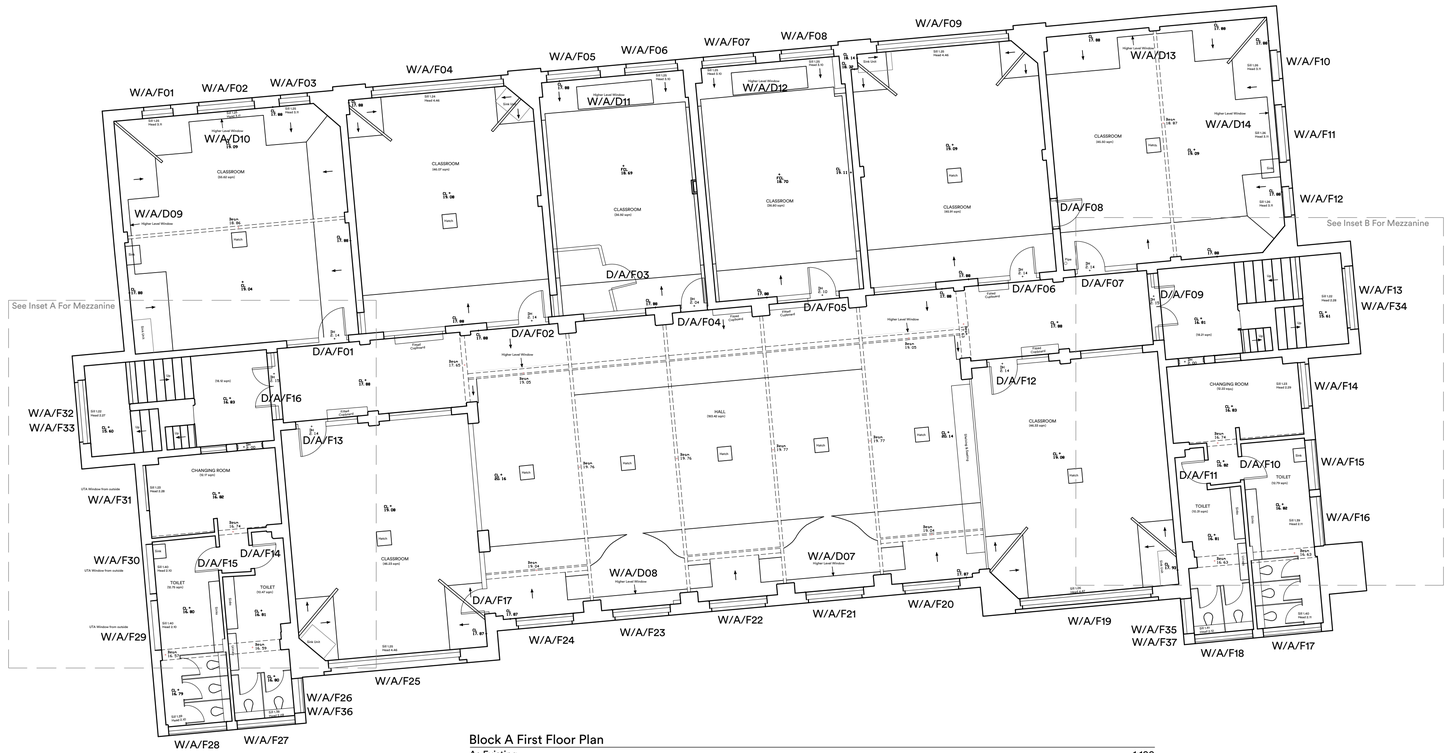

Block A First Floor Plan
As Existing 1:100

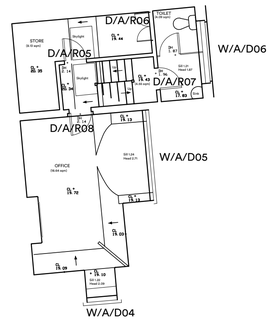

Inset B Mezz
As Existing 1:100

Key Plan
NTS

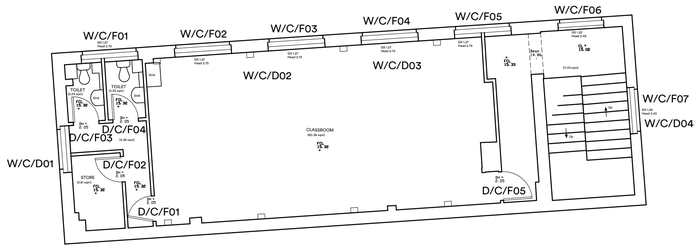

Block C First Floor Plan
As Existing 1:100

1:100 0 2m 4m 6m 8m 10m

rev.	description	date	drawn by	chk'd
P02	Planning application submission	30.01.2026	ys	jh
P01	Pre-Application issue.	14.11.2025	ys	jh

client :

London Borough of Haringey

project :

Lot2a Mulberry Primary School
Parkhurst Road, London N17 9RB

drawing title :

Existing Plans
First floor Blocks A & C

FulkersBaileyRussell
London | Basingstoke | Brighton | Bristol | Cardiff | Kings Hill | Manchester
info@fulkers.co.uk // www.fulkers.co.uk // 020 3735 5792

proj no : 24.4723
scale: 1:100@A1
identifier : 4723-FBR-MP-01-DR-A-104
status: S4 (Planning)
rev no: P02