



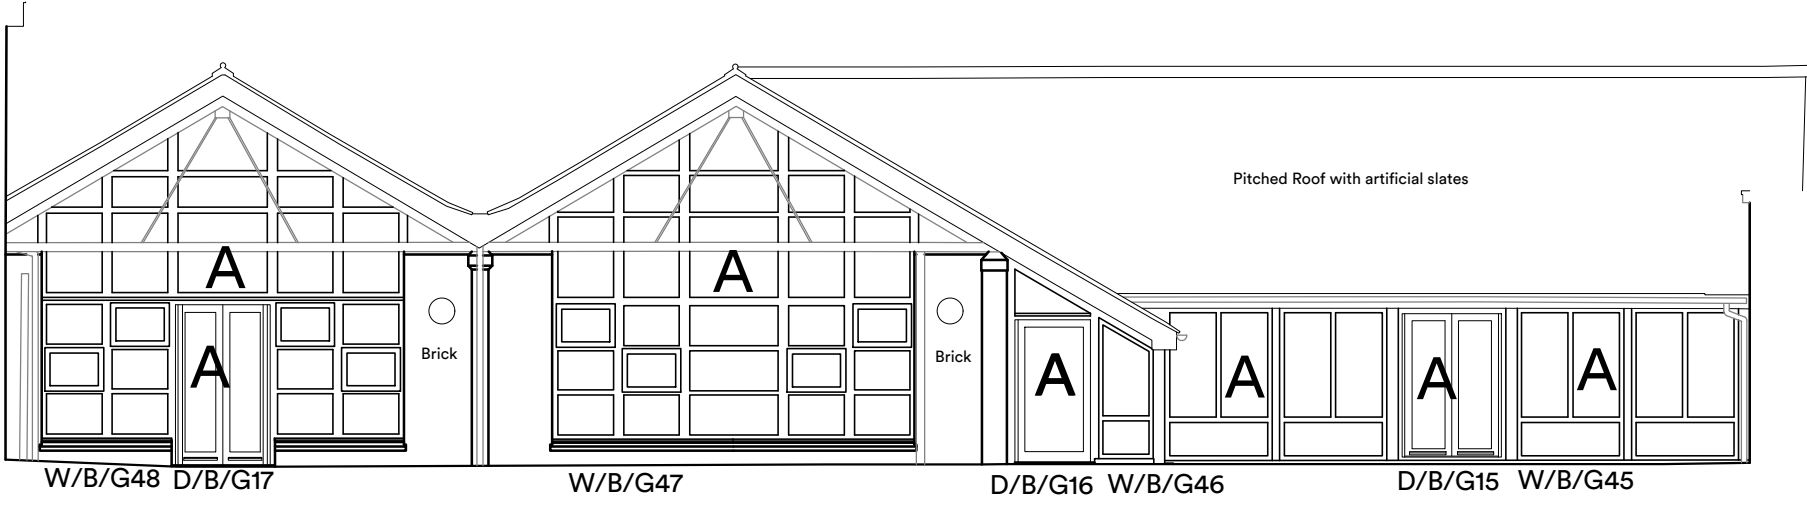


Elevation G

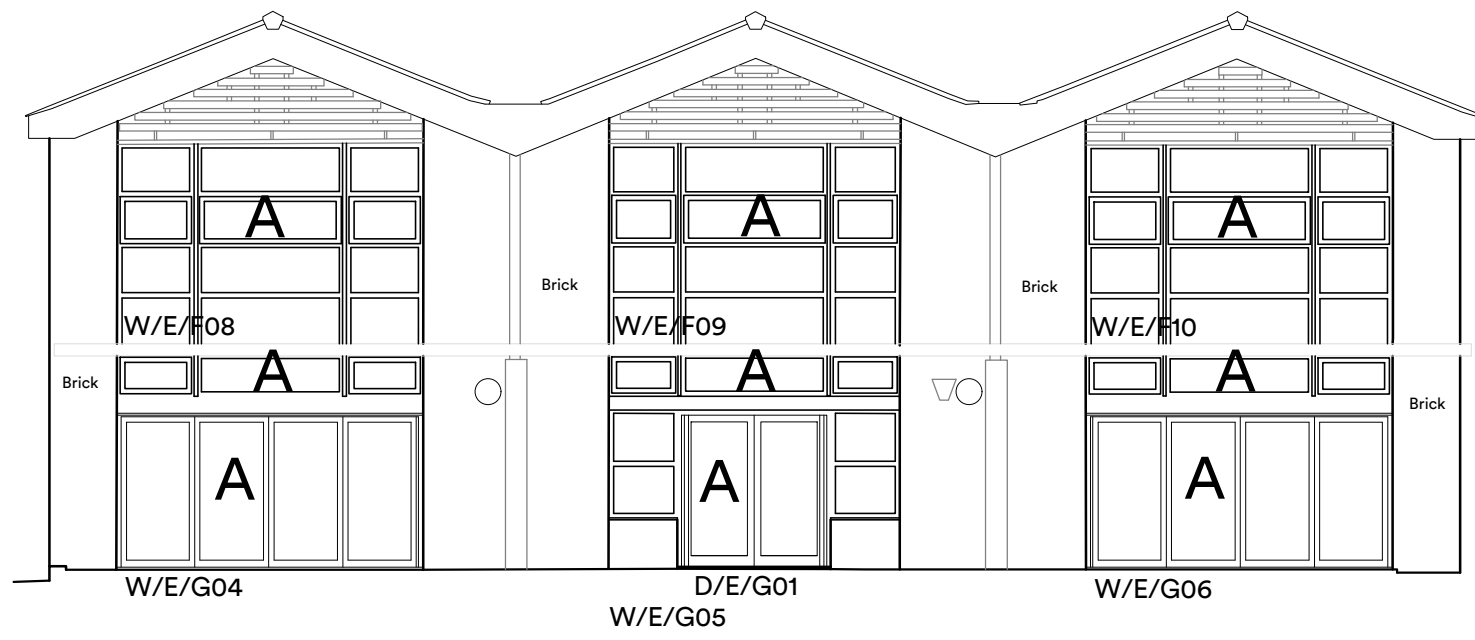


Block E: Allow for overhauling rainwater goods. Replace polycarbonate coming to lean-to due to limited life expectancy. General overhaul and replacement of defective seals to windows.


Elevation H

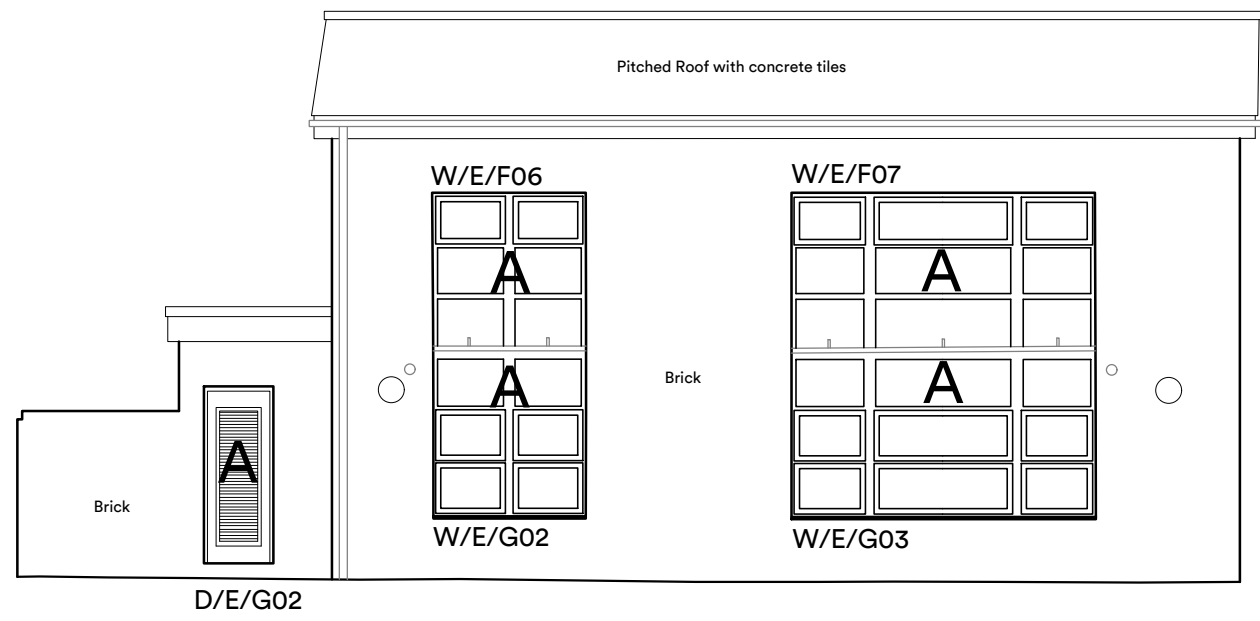


Elevation I

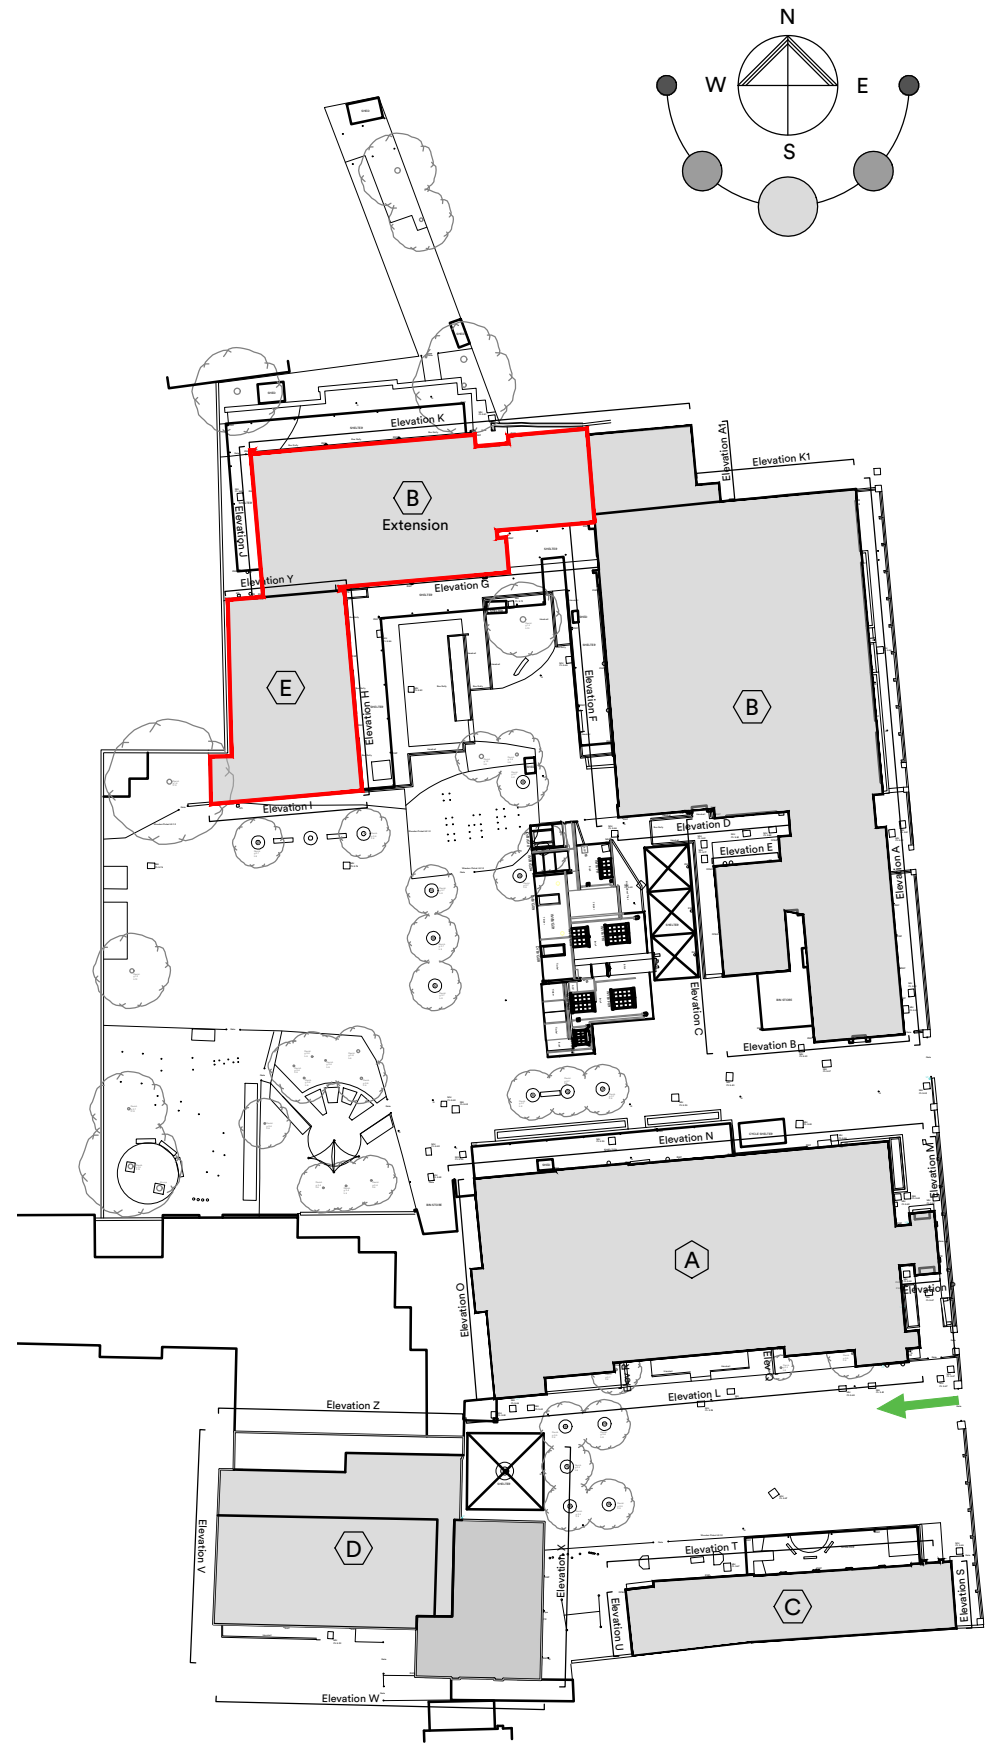

Key Plan
NTS

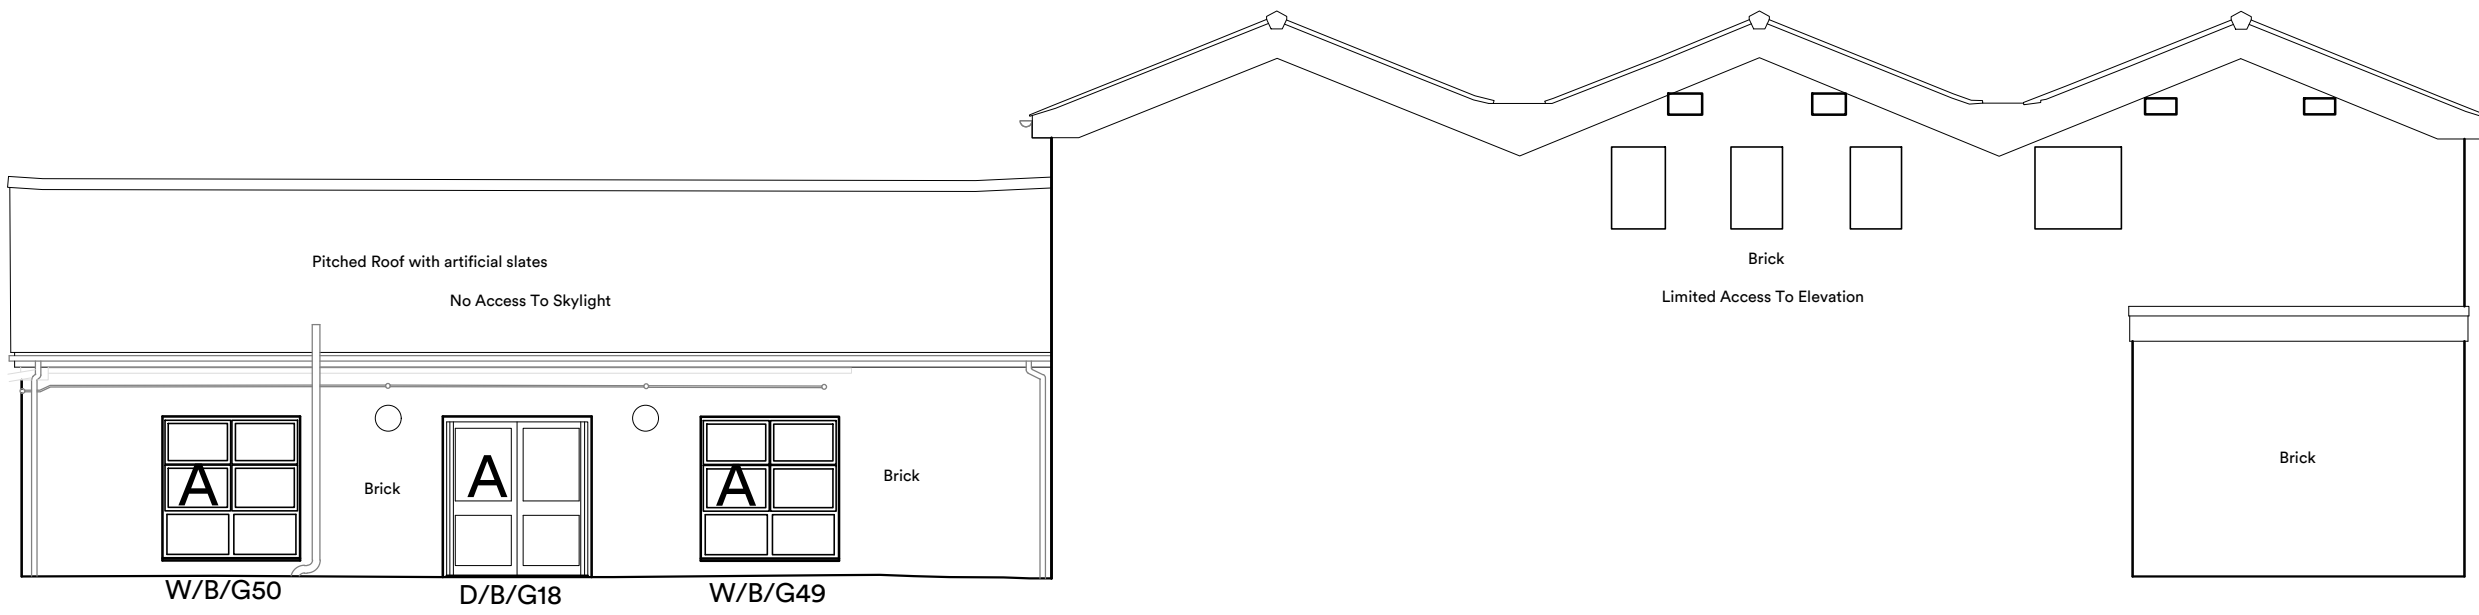


Elevation J

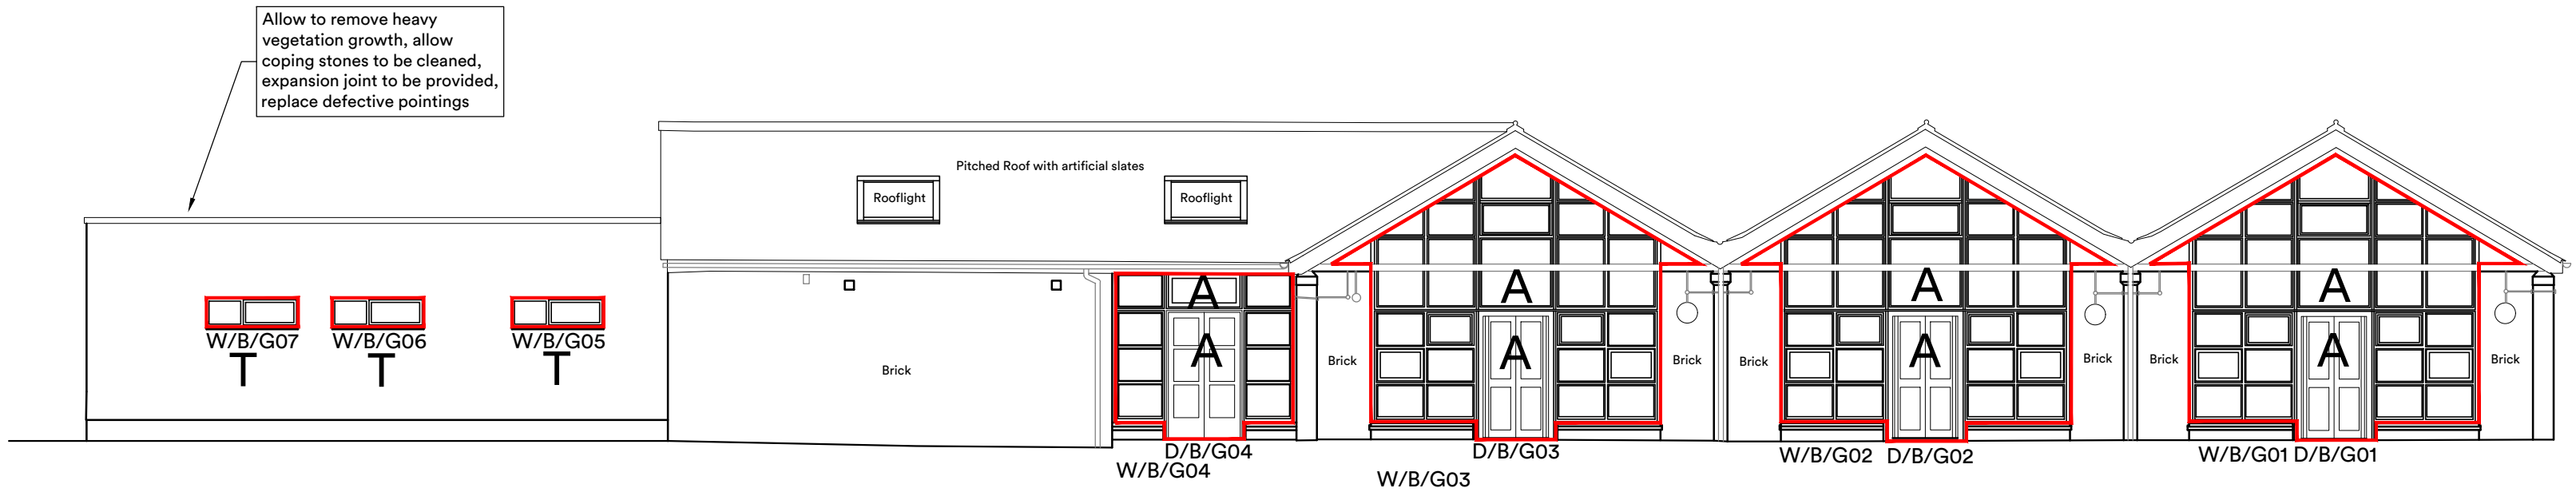

Elevation K

Block B and E Elevations
As Proposed

1:100

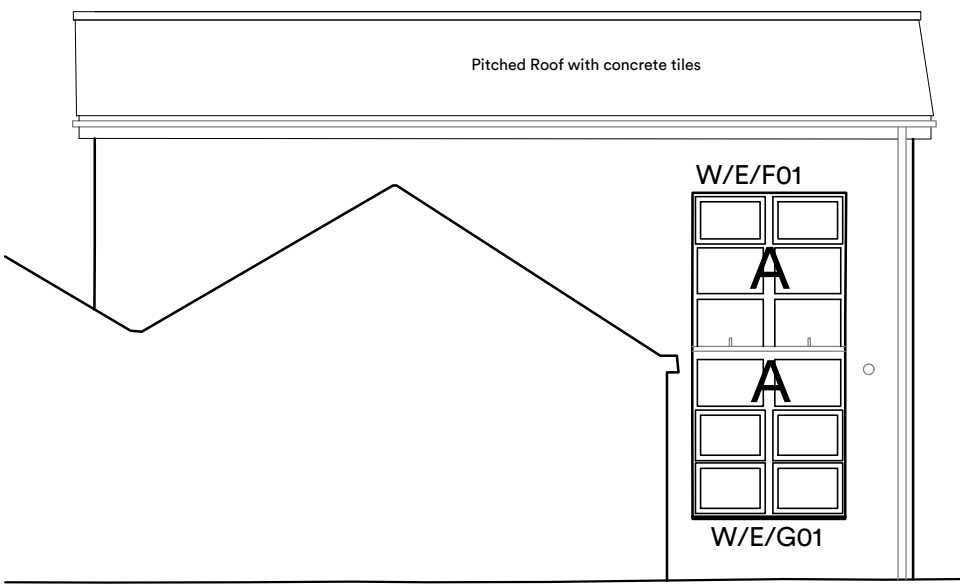

Elevation Y

Key

- Windows to be replaced in accordance with Window Schedules.
- Windows recommended to be replaced in accordance with Window Schedules.

NOTE: Allow for external decorations to painted stone, render, timber, metal trims, rainwater goods, vent pipes, metal vents. Allow for overhauling external doors and retaining them.

T = Timber window/door
C = Crittall window
A = Aluminium window/door
U = UPVc window

P02	Planning application submission	30.01.2026	ys	jh
P01	Pre-Application issue.	14.11.2025	ys	jh
rev.	description	date	drawn	checked

client :
London Borough of Haringey

project :
Lot2a Mulberry Primary School
Parkhurst Road, London N17 9RB

drawing title :

Elevations Sheet 2
As Proposed

FulkersBaileyRussell	
London Basingstoke Brighton Bristol Cardiff Kings Hill Manchester	
info@fulkers.co.uk // www.fulkers.co.uk // 020 3735 5792	
proj no : 24.4723	scale: 1:100@A1
identifier : 4723-FBR-MP-ZZ-DR-A-208	
status: S4 (Planning)	rev no: P02

1:100
0 2m 4m 6m 8m 10m