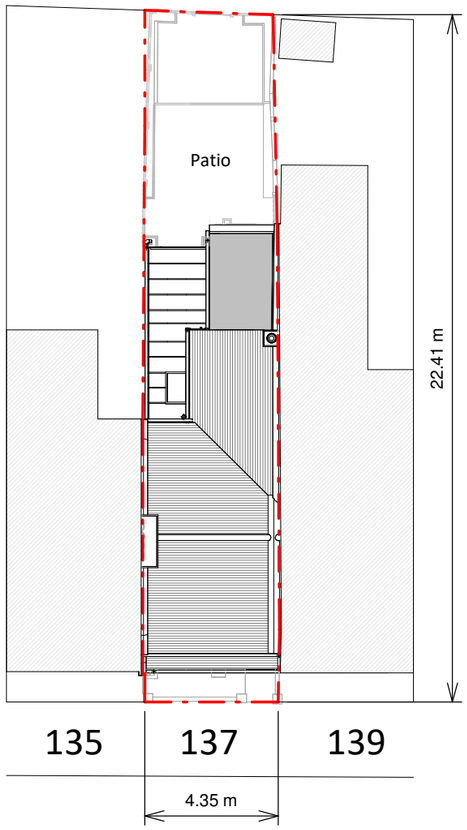

Existing Block Plan

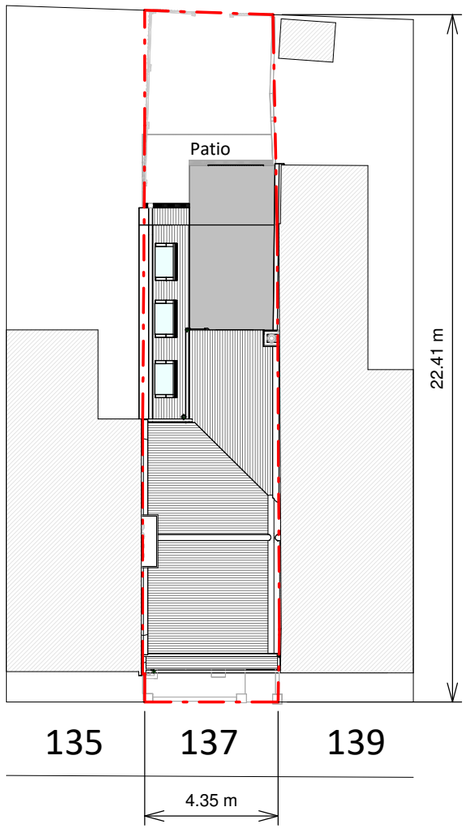

Proposed Block Plan

2 0 2 4 6 8 10

SCALE 1:200 m

Copyright in the design and this drawing is the property of RESI. Reproduction in whole or in part is forbidden without written sanction of RESI. This drawing must be read in conjunction with all other relevant documentation and drawings.

RESI accepts no liability for any expense, loss or damage of whatsoever nature and however arising from any variation which has not been referred to them and their approval obtained.

Print out to actual scale. Do not scale, except unless for Planning purposes. All dimensions to be cross-checked on-site prior to manufacture and construction. Any discrepancies to be reported to RESI immediately.

NOTES

KEY

Neighbouring context

Boundary line

N

Revision

Rev	Notes	Date
A	Planning Issue	26/11/2025
B	Revision	10/02/2026

RESI® Grow your home

Job Title

Proposed ground floor wraparound extension, internal alterations, floor plan redesign and all associated works at 137 Rosebery Avenue, N17 9SG

Drawing Status

Planning Drawings

Client

Leander Neckles

Drawing Title

Block Plans

Scale	Drawn
1 : 200 @ A3	AR
Date	**Checked**
Nov 2025	BV
Drawing No.	**REV**
B199516-3000	B