




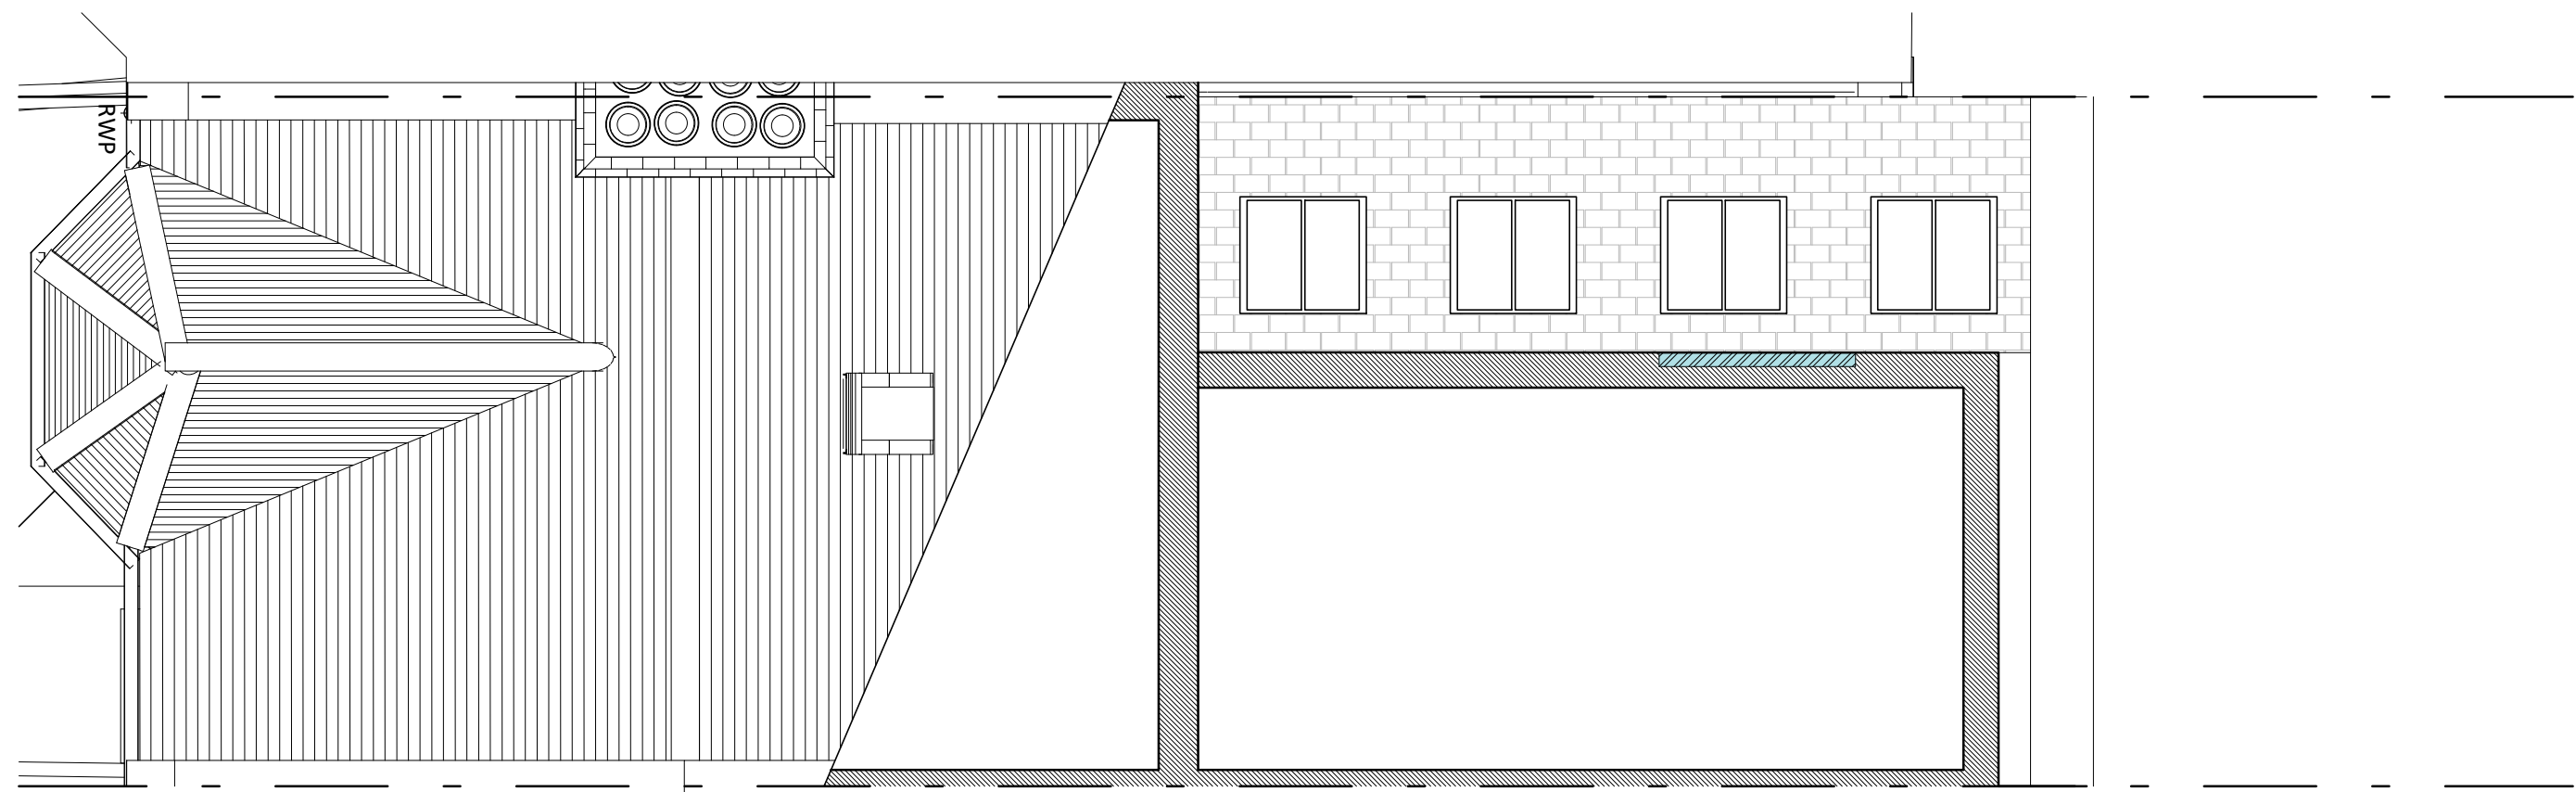

1 Proposed Roof Layout
Scale: 1:50

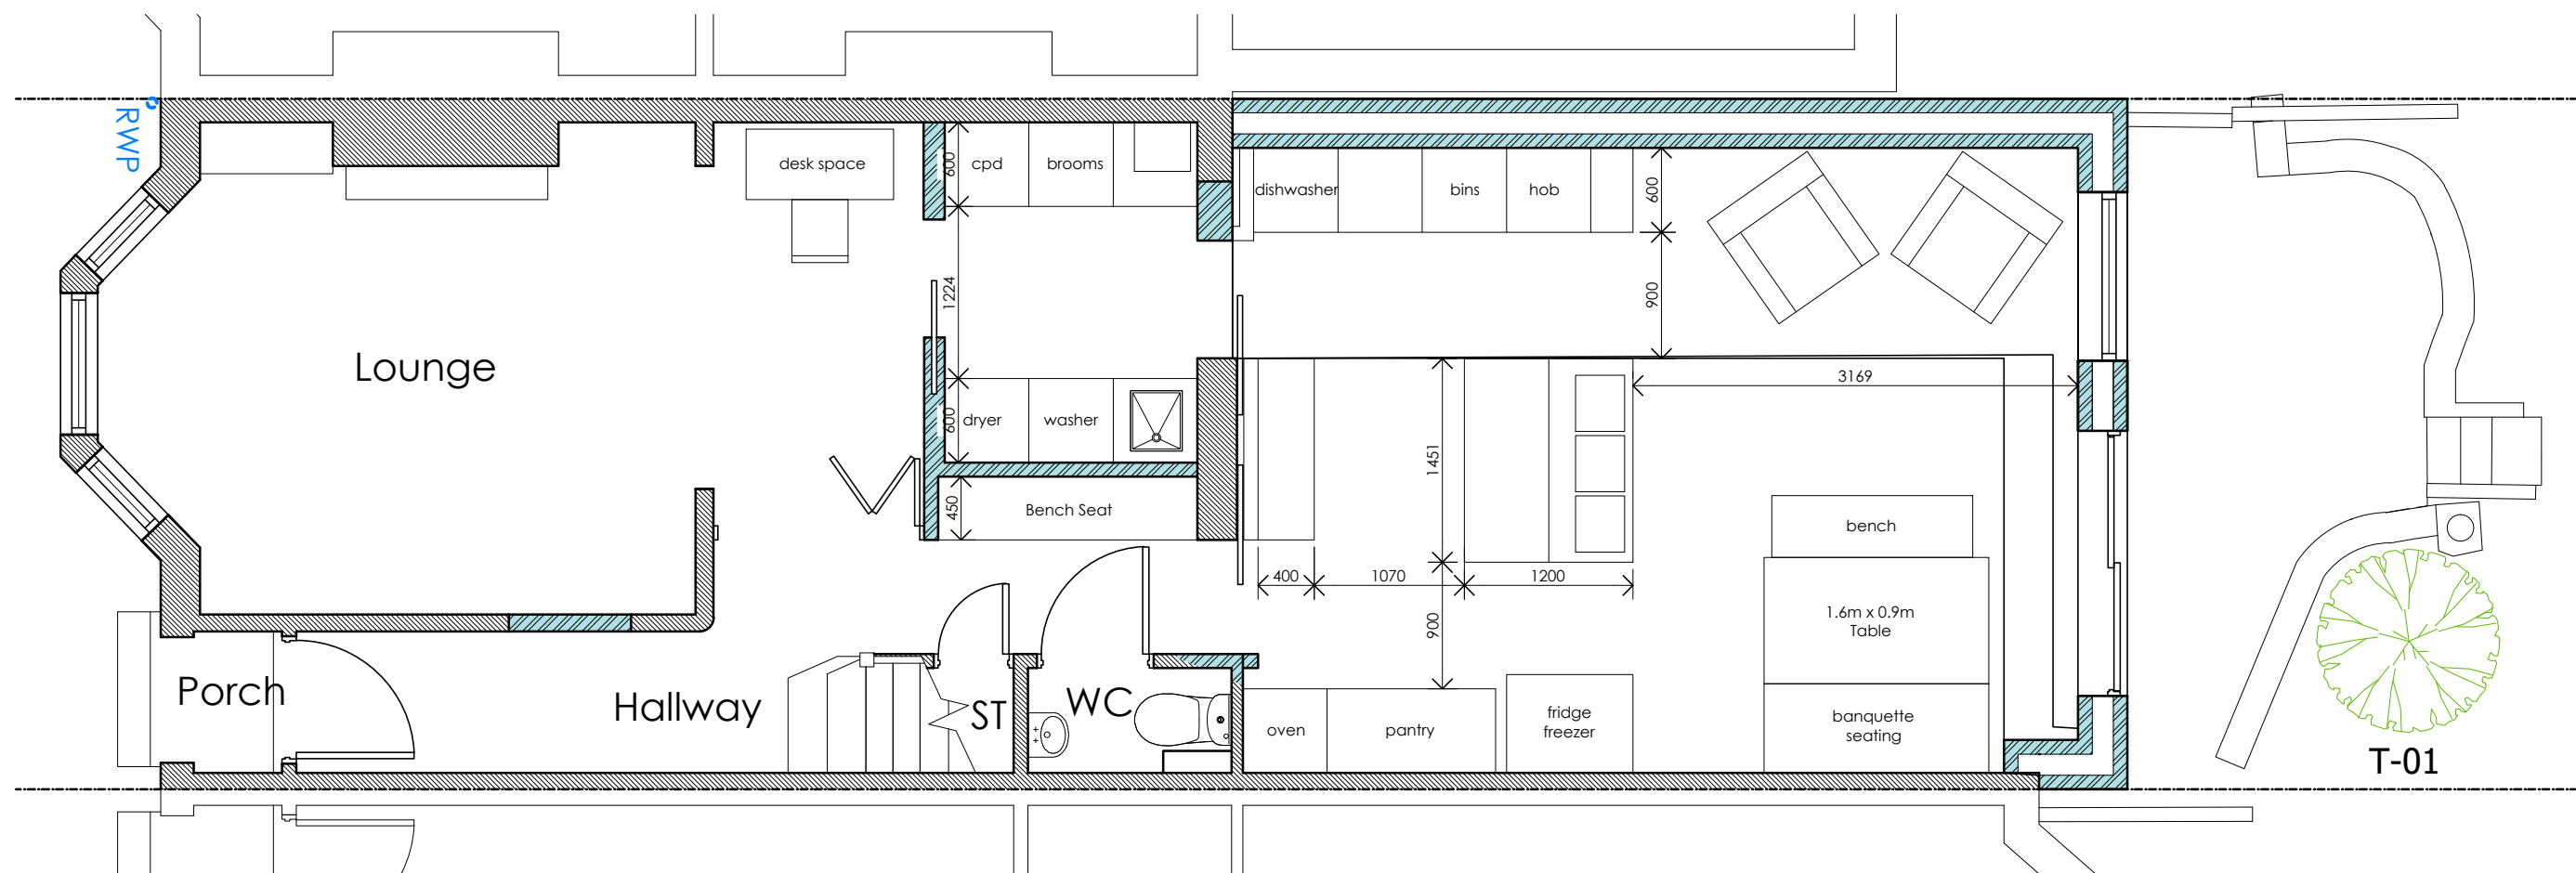

2 Proposed Ground Floor Layout
Scale: 1:50

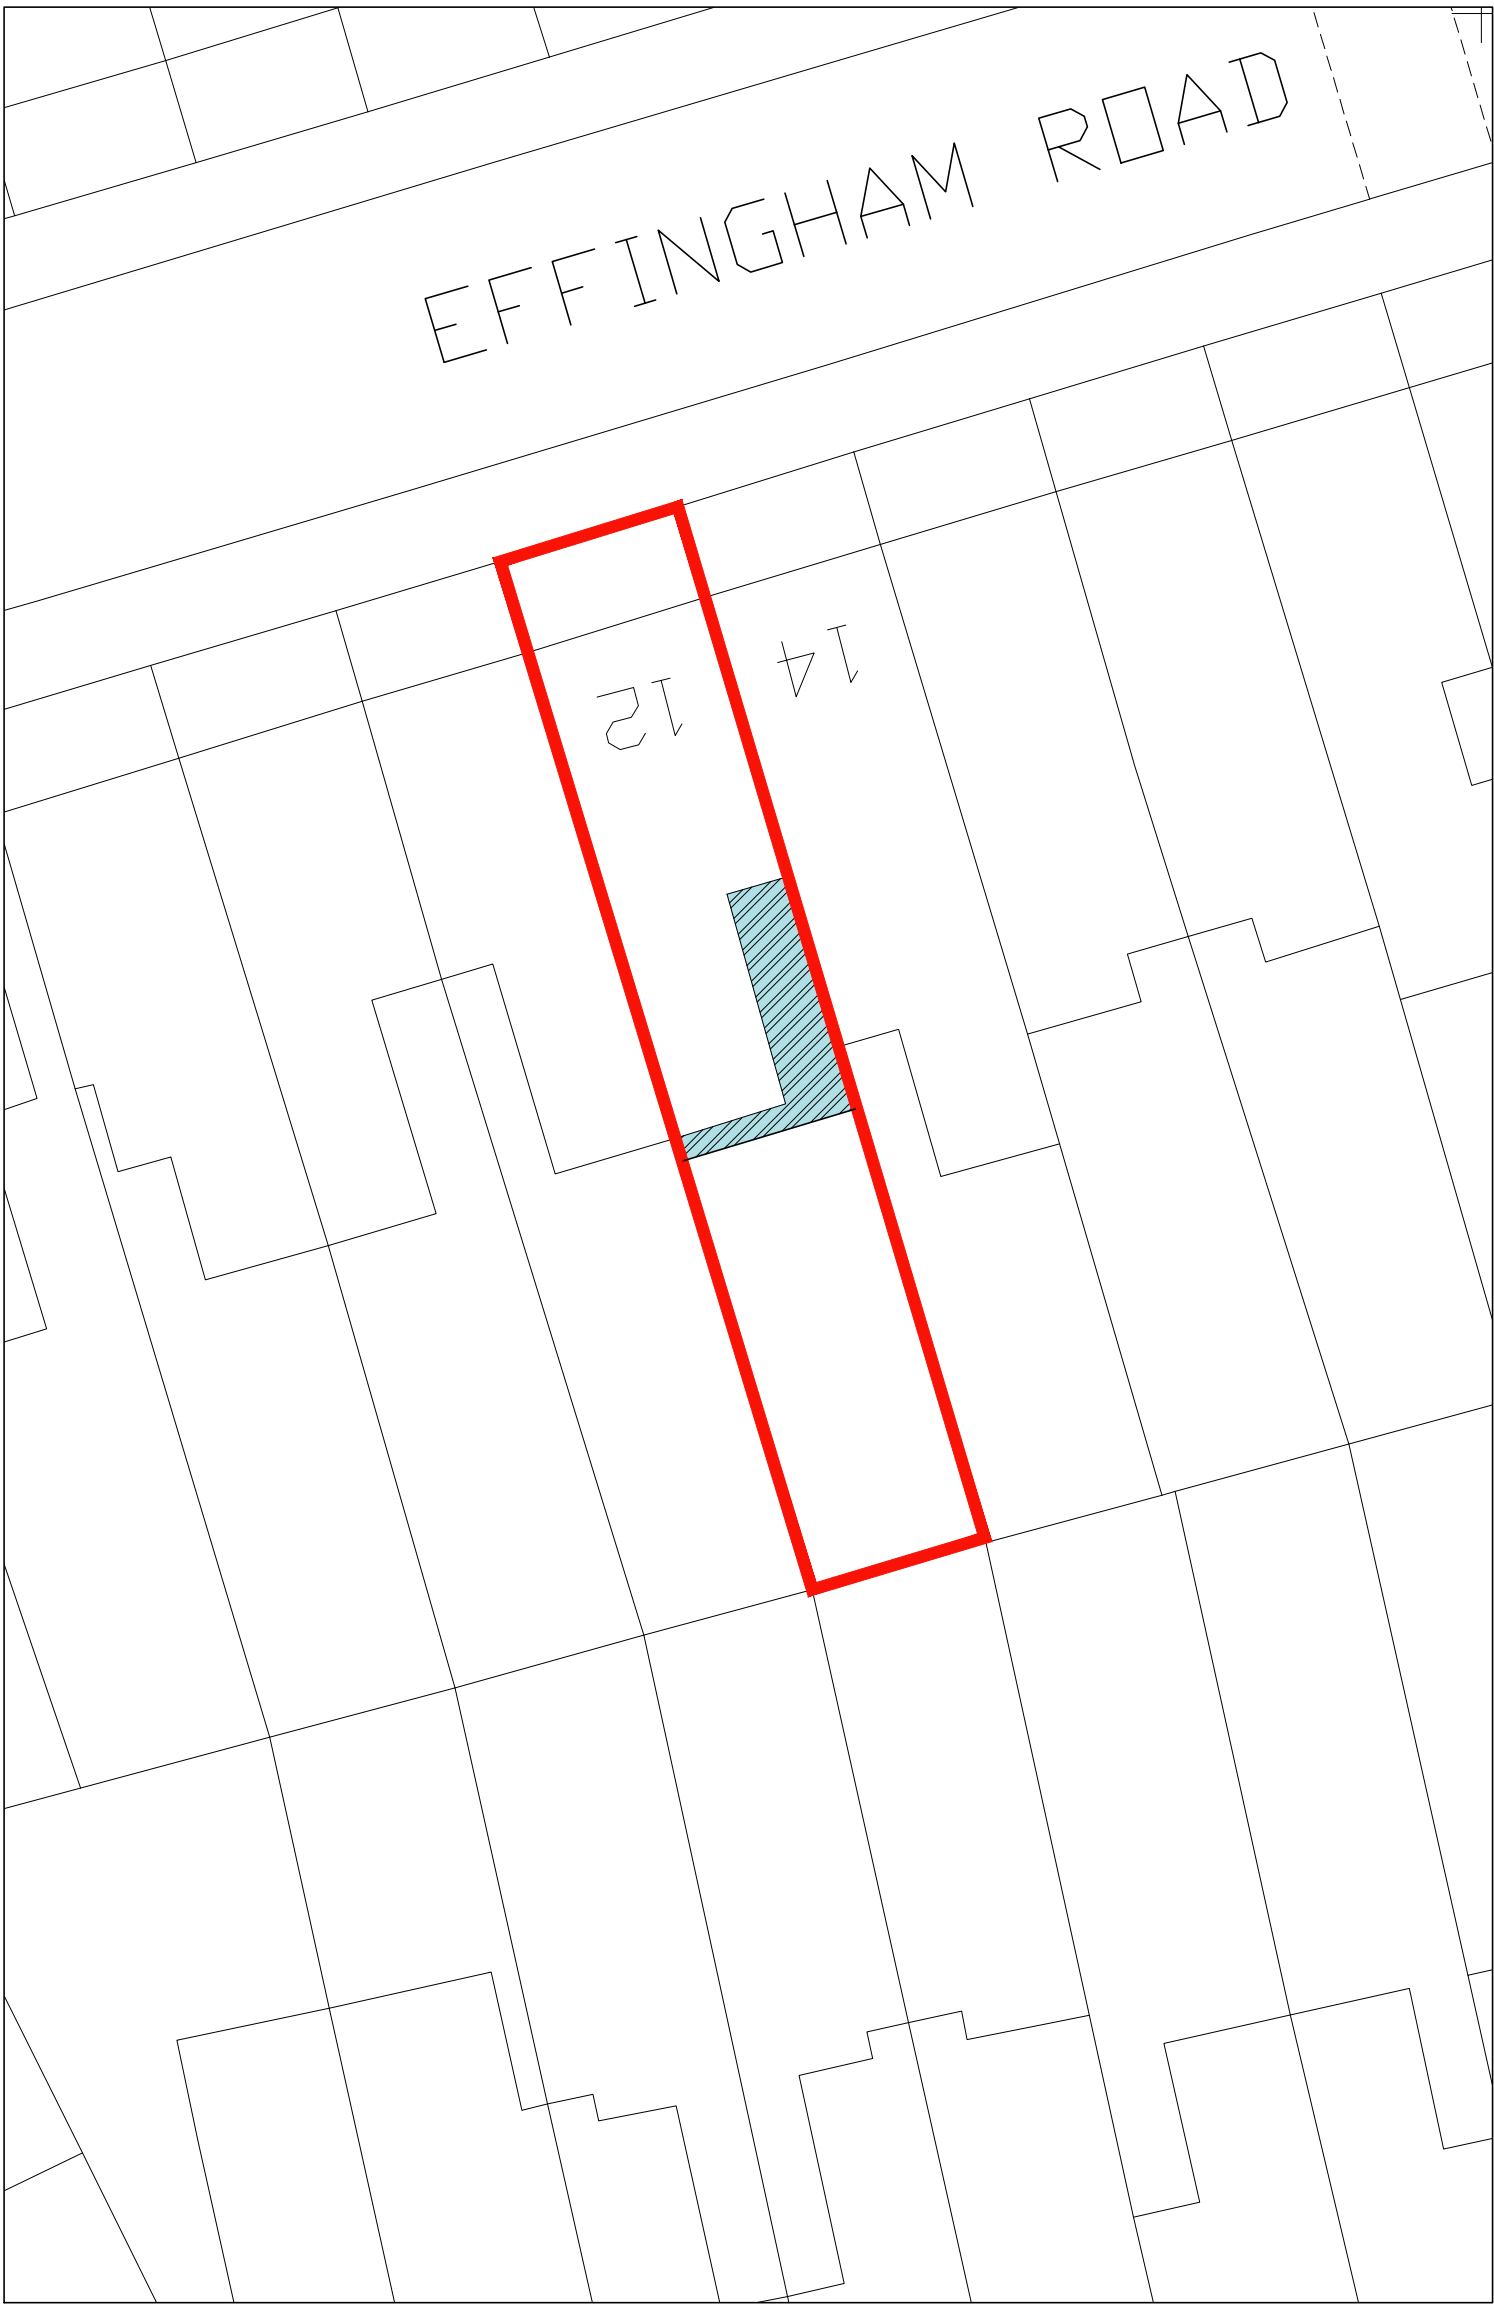

3 Existing Site Layout
Scale: 1:200

1:200
0 0.5m 1m 2m
1:50