


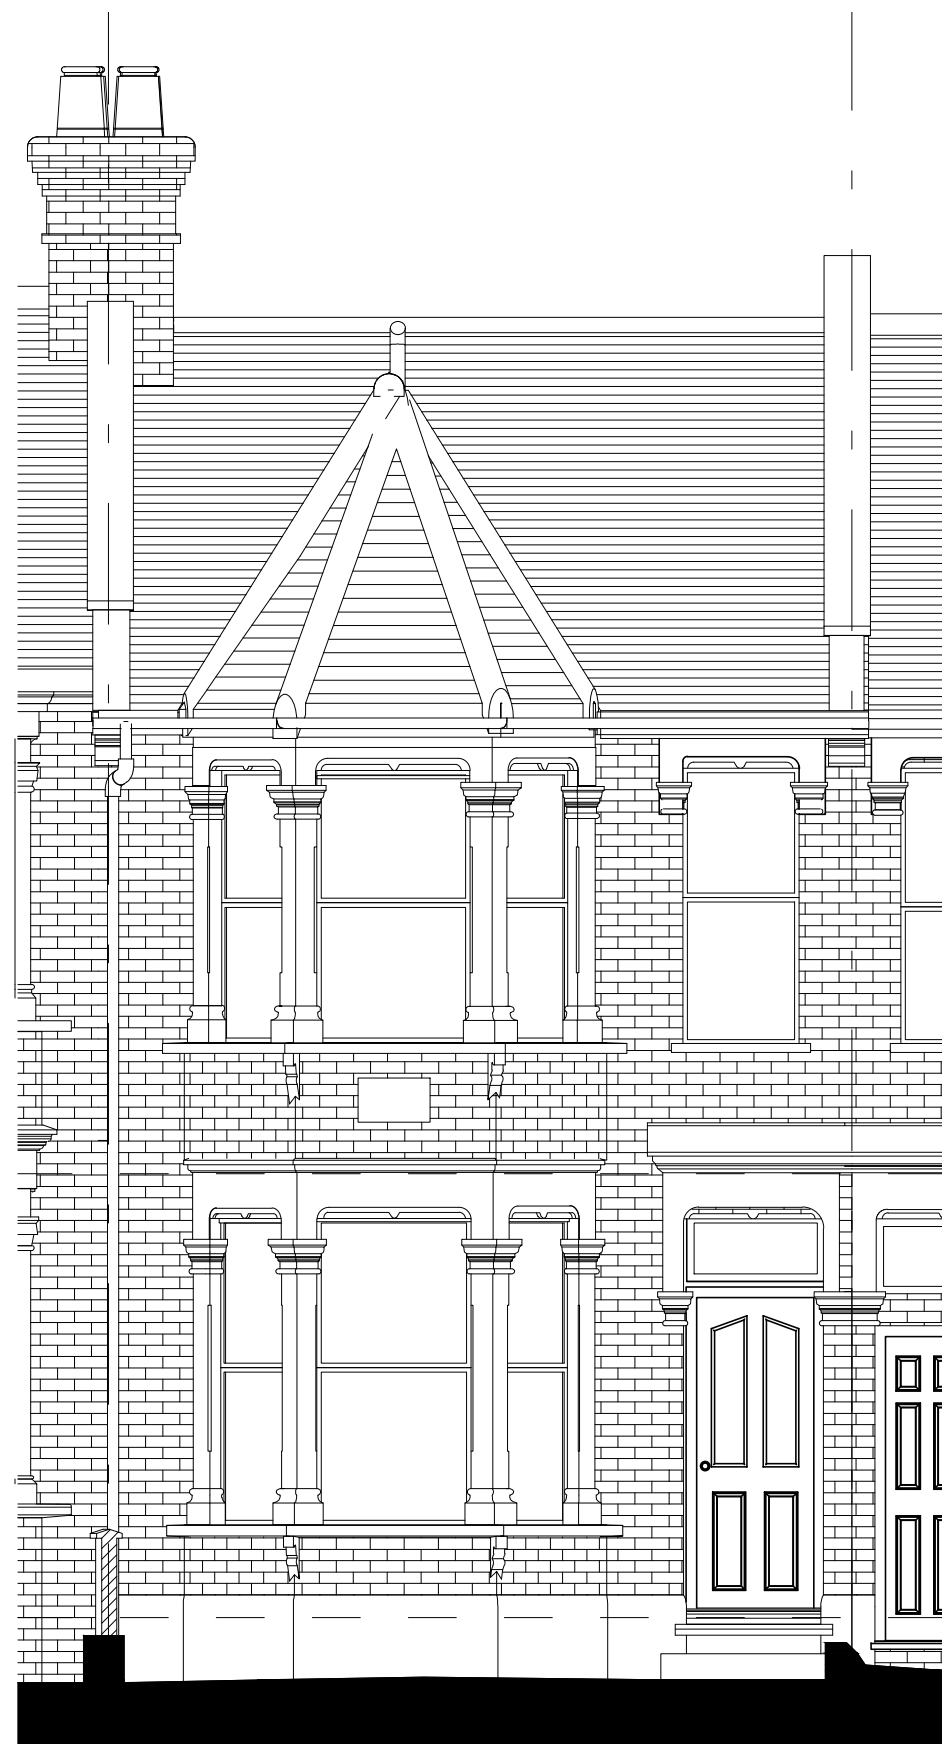


① Existing North (Front) Elevation
Scale: 1:50



② Existing East (Side) Elevation
Scale: 1:50



③ Existing South (Rear) Elevation
Scale: 1:50

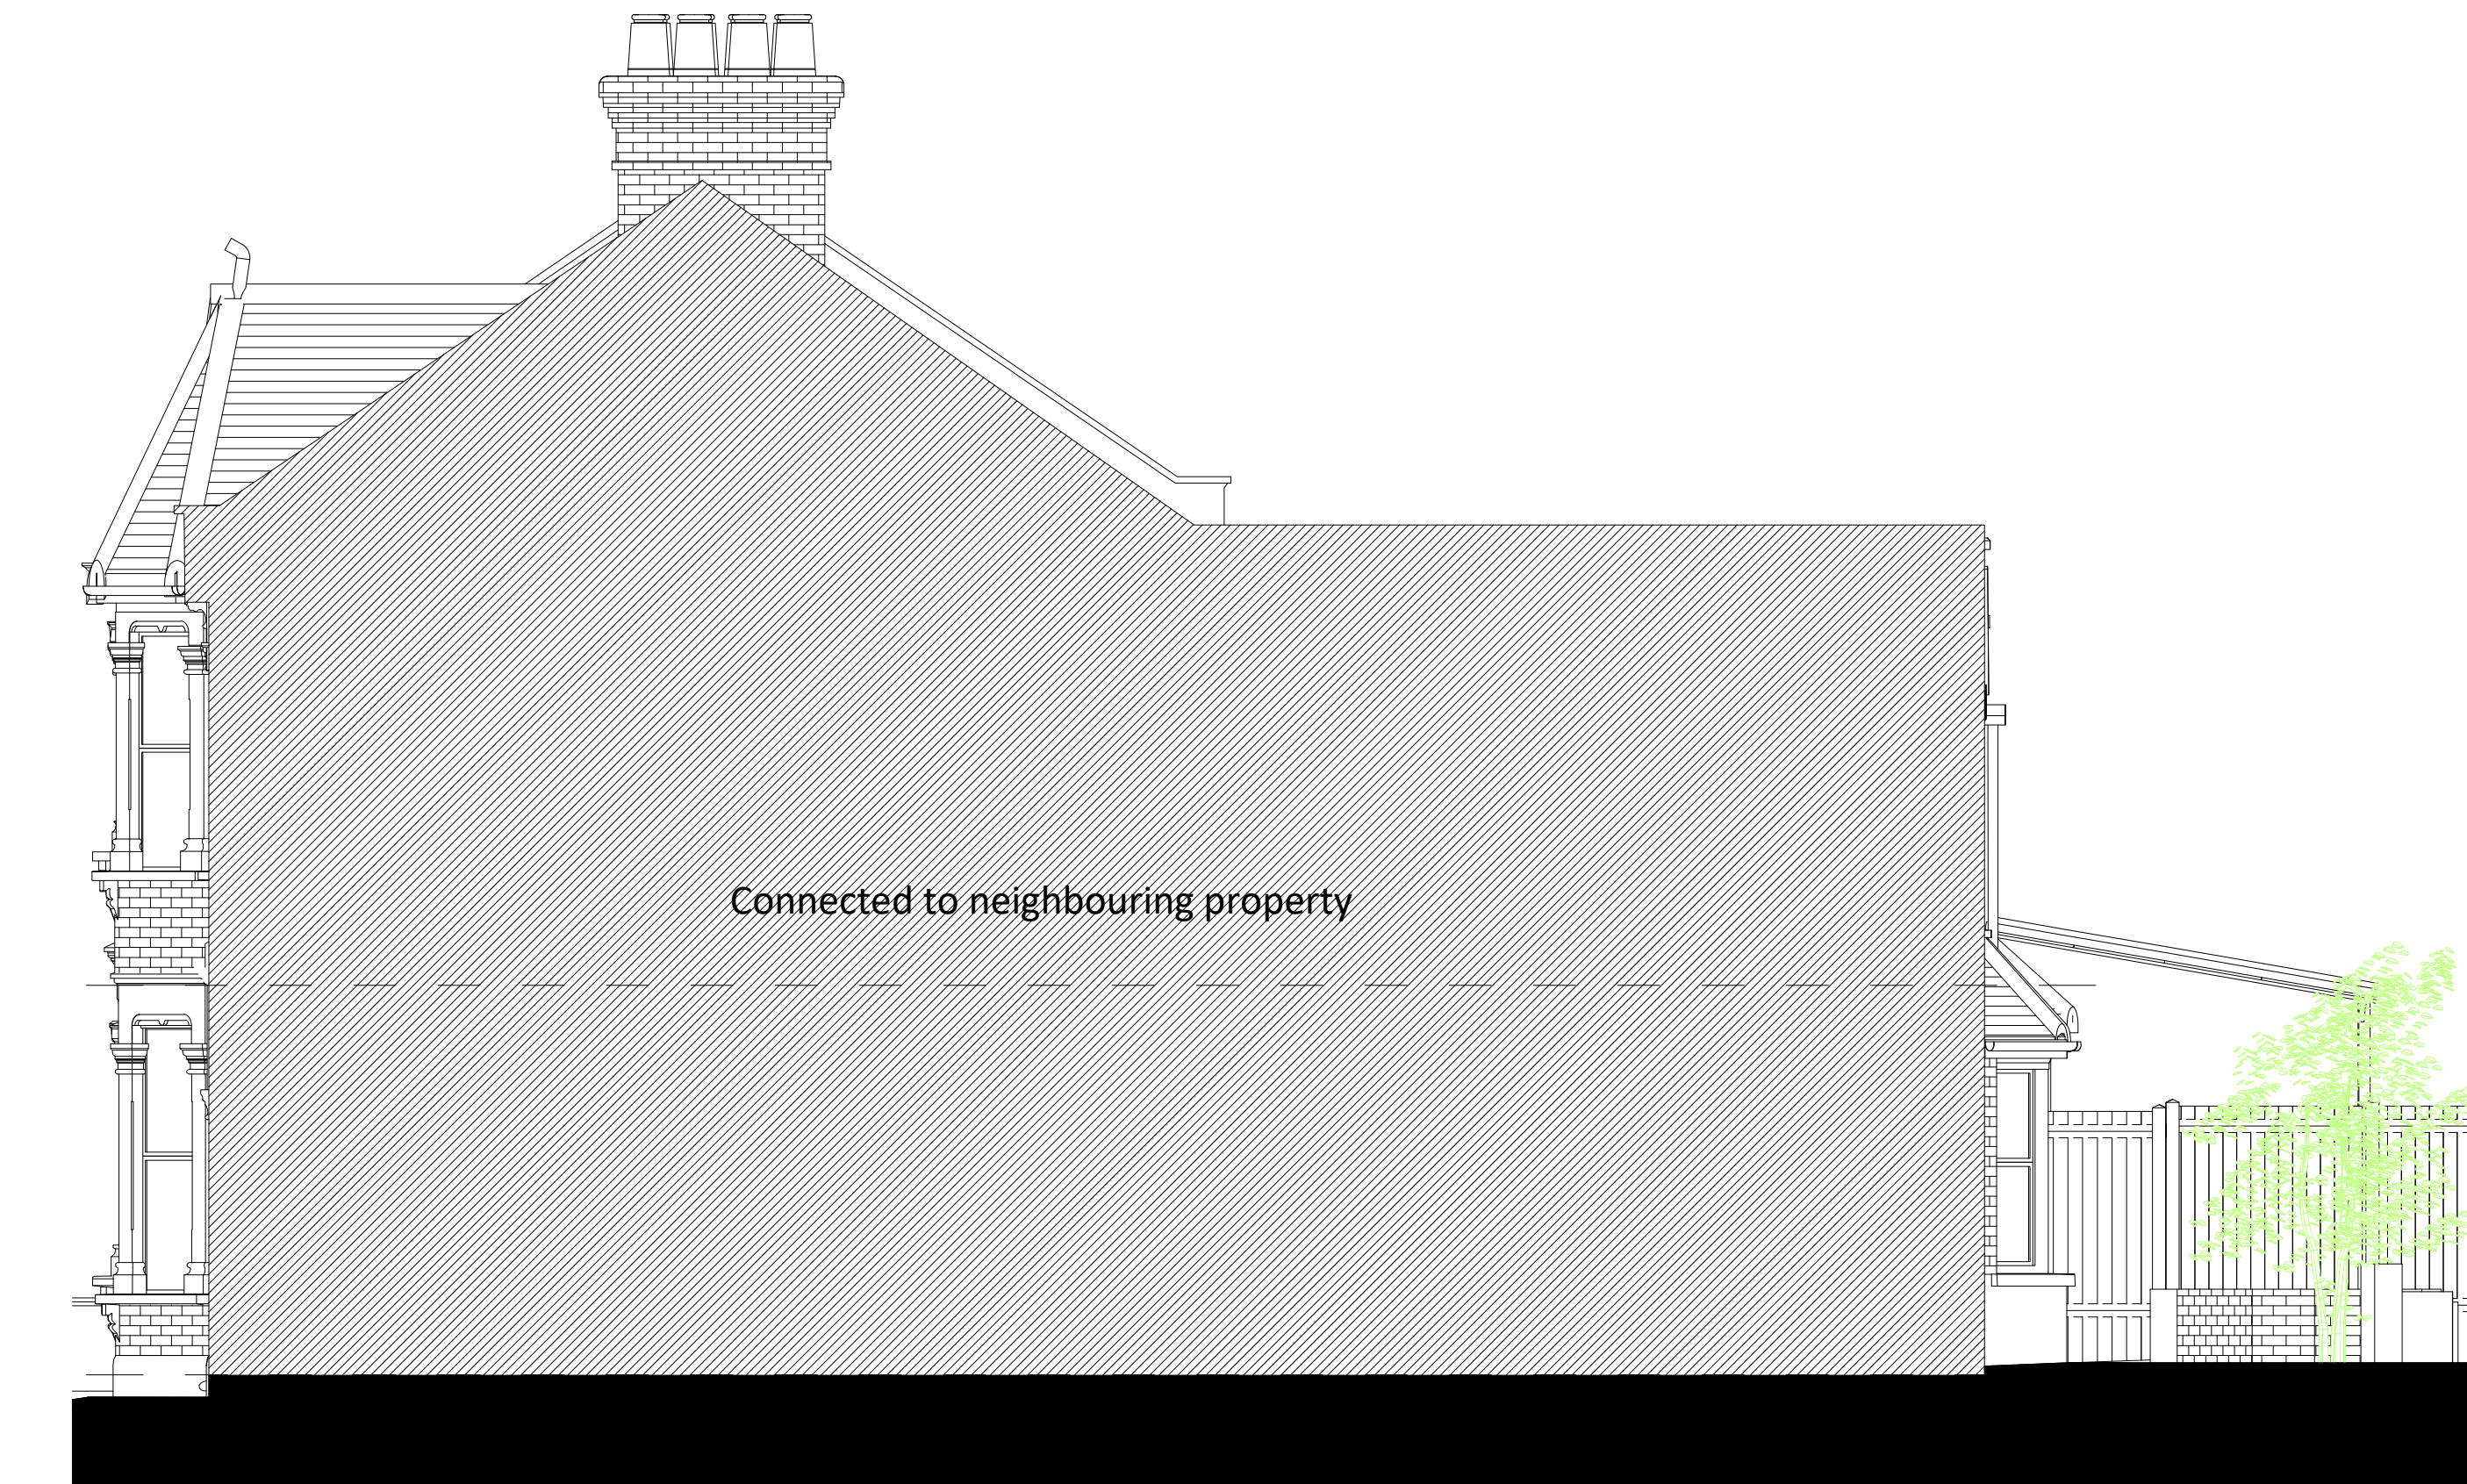

④ Existing West (Side) Elevation
Scale: 1:50