




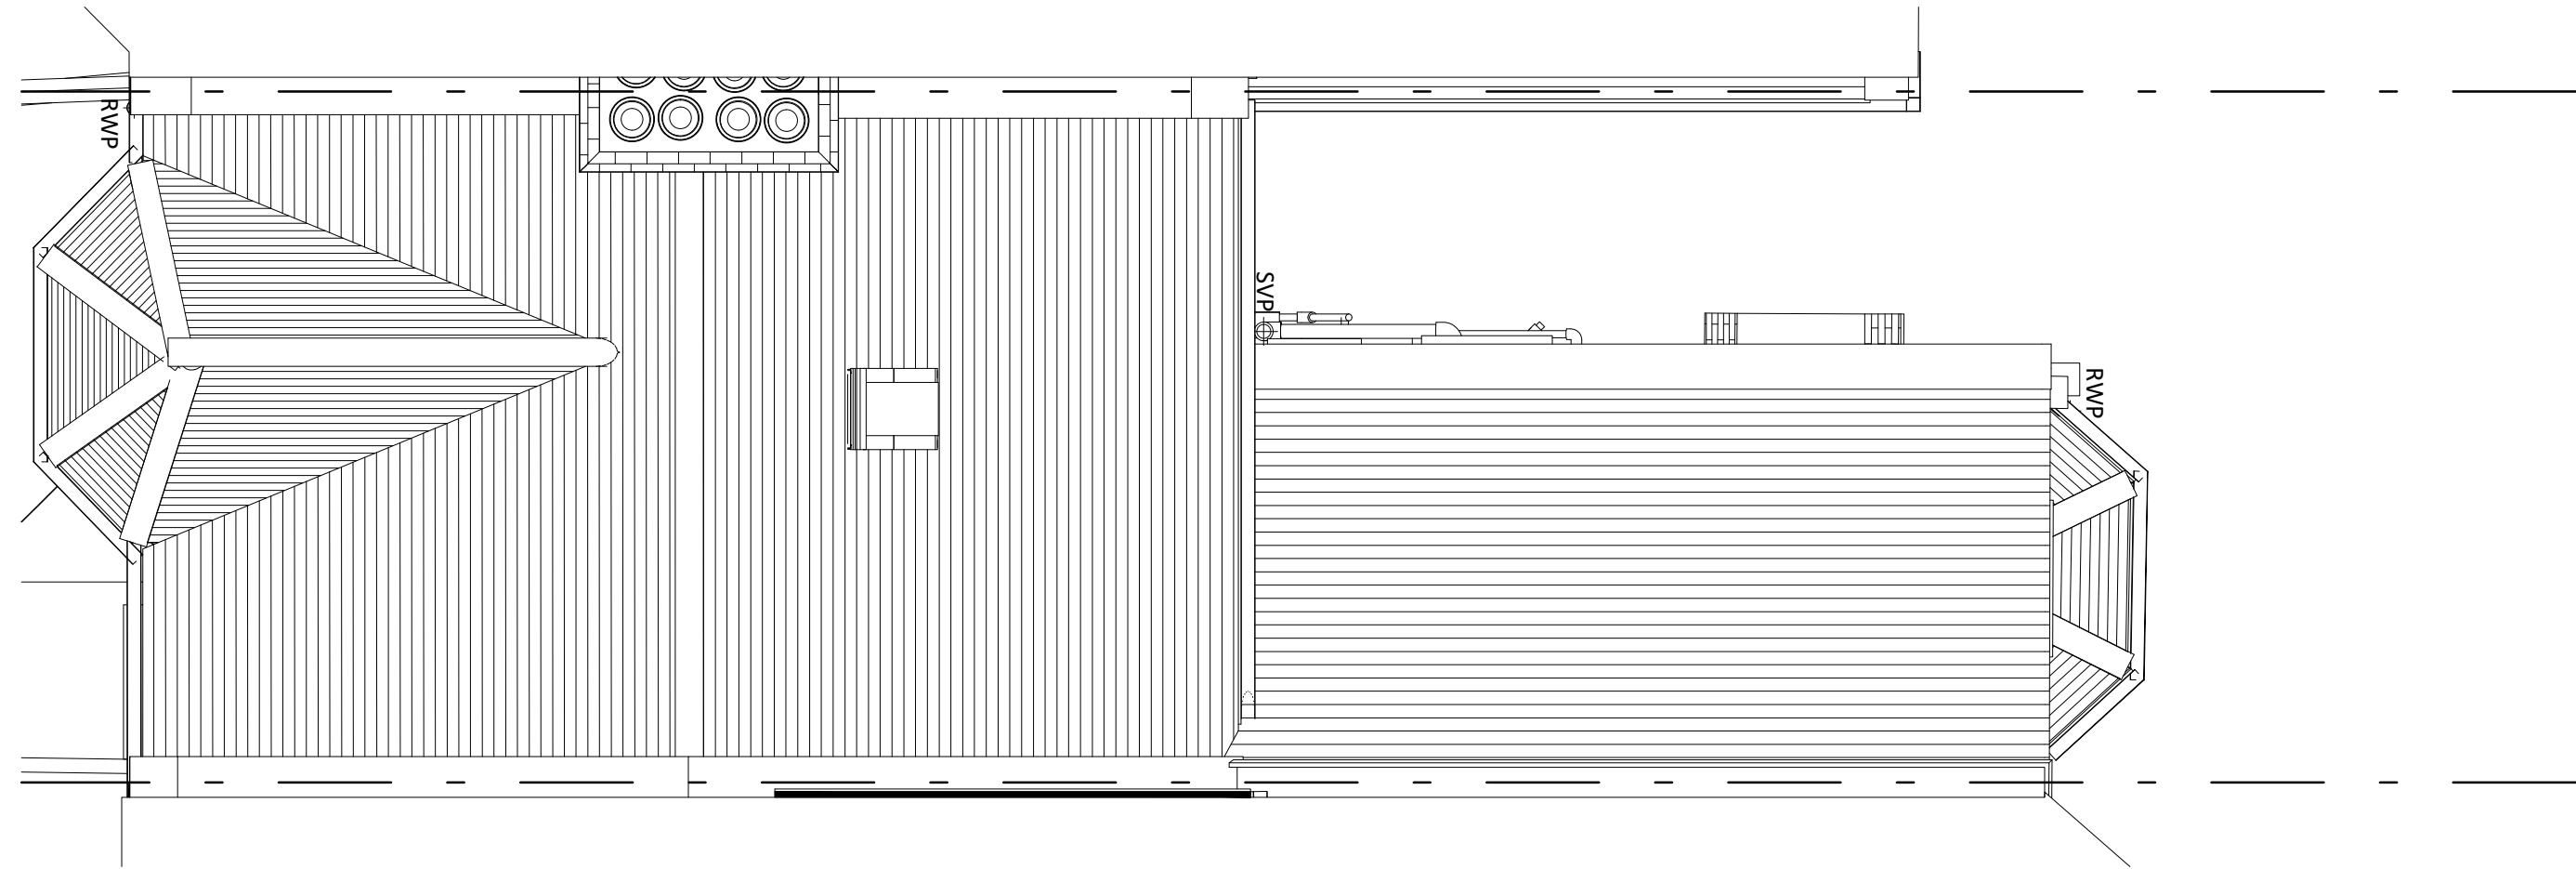


1 Existing Roof Layout
Scale: 1:50

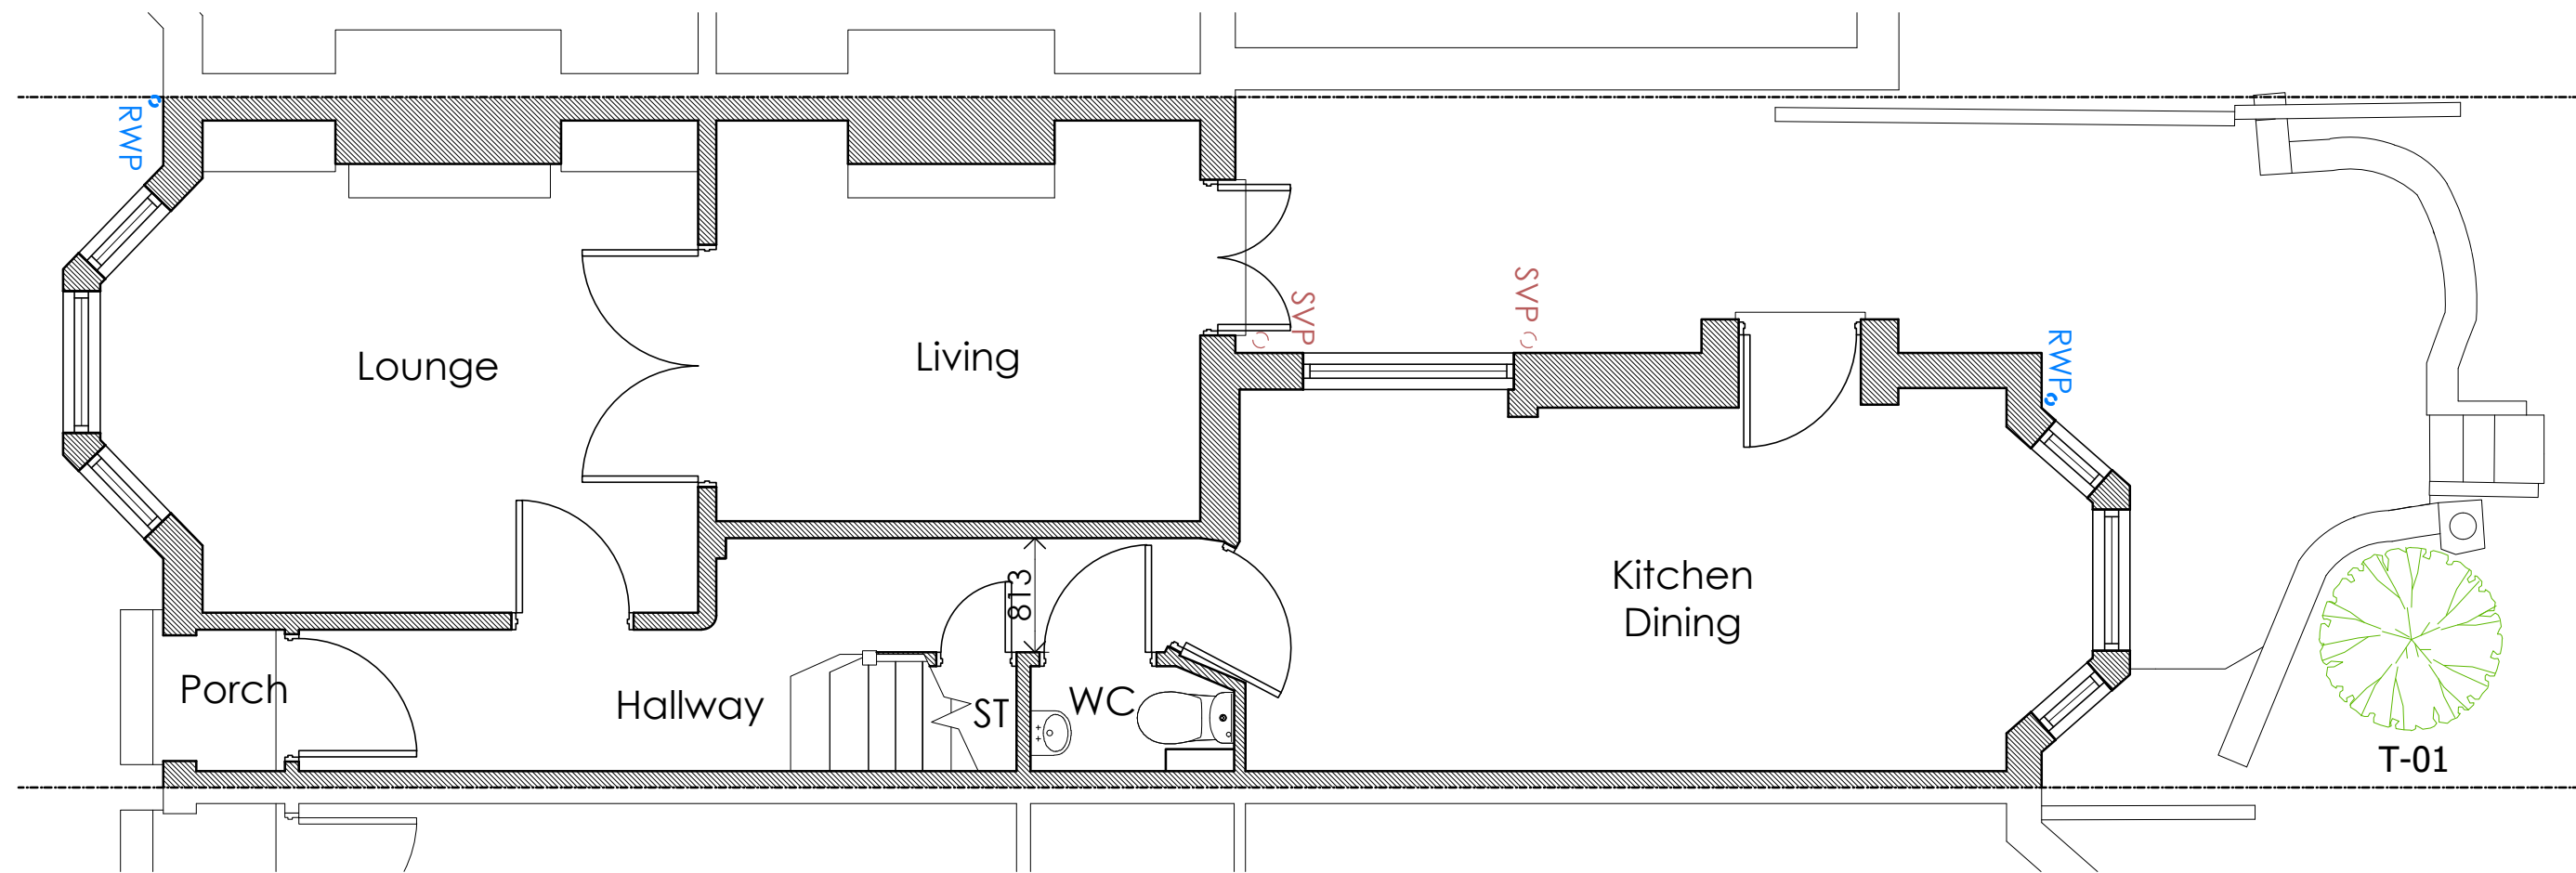



2 Existing Ground Floor Layout
Scale: 1:50

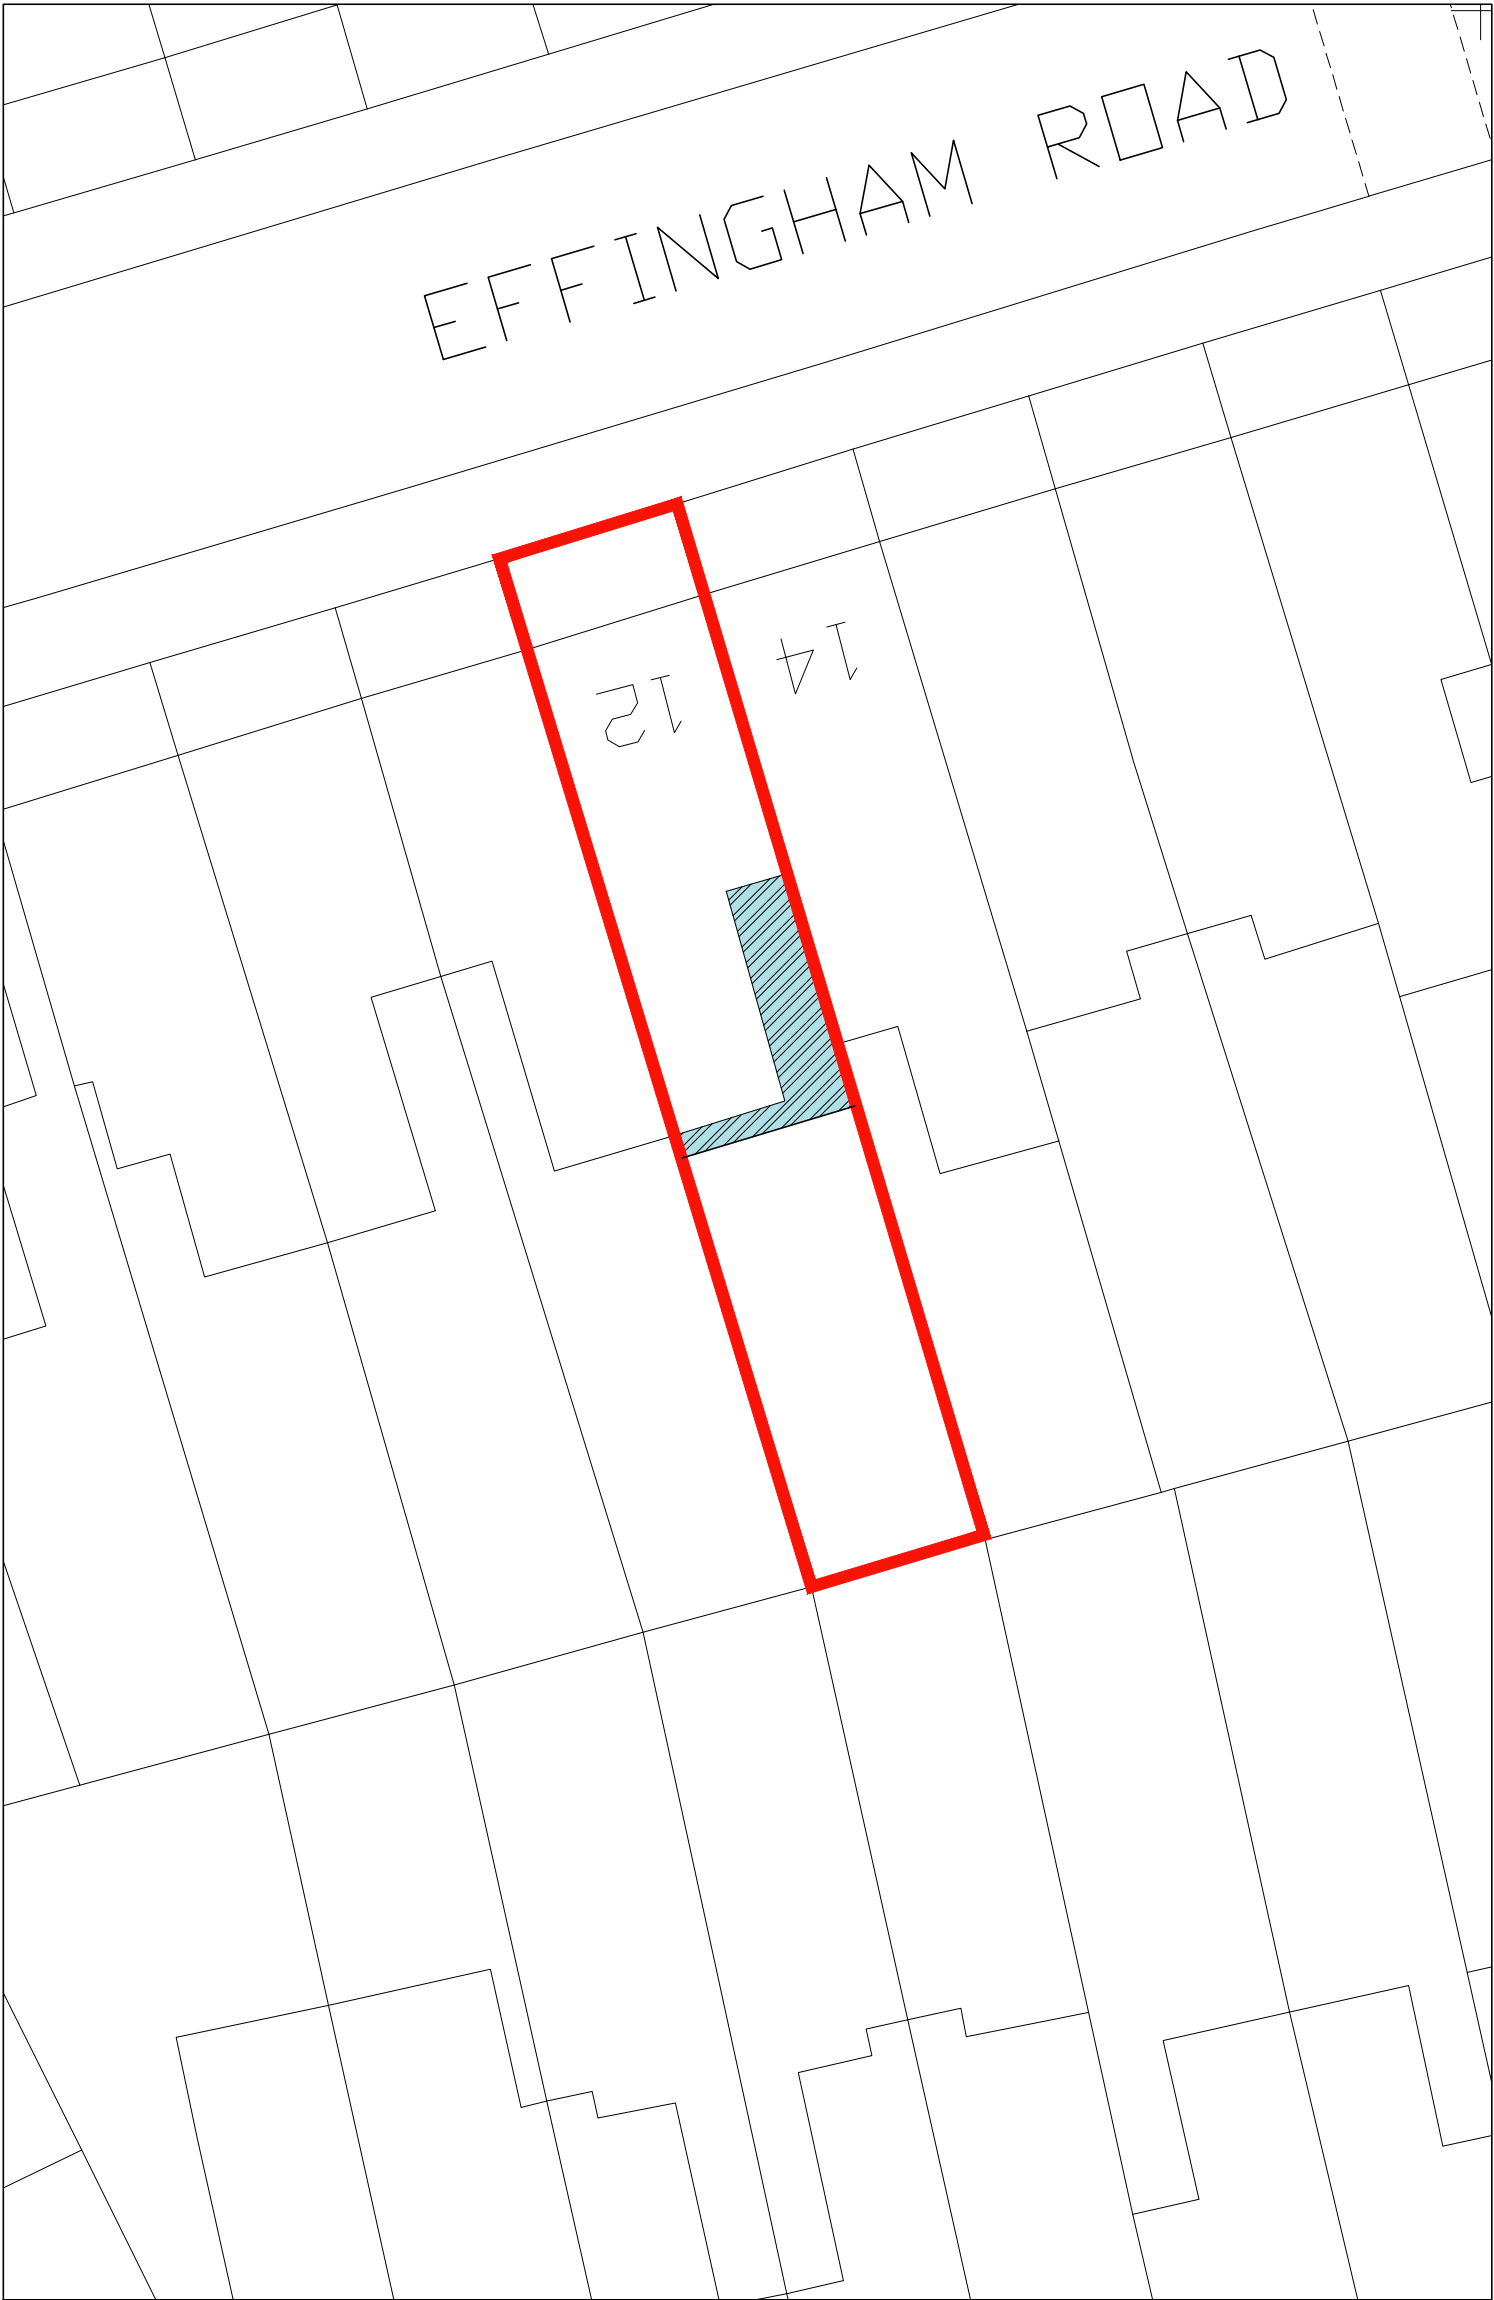

3 Existing Site Layout
Scale: 1:200

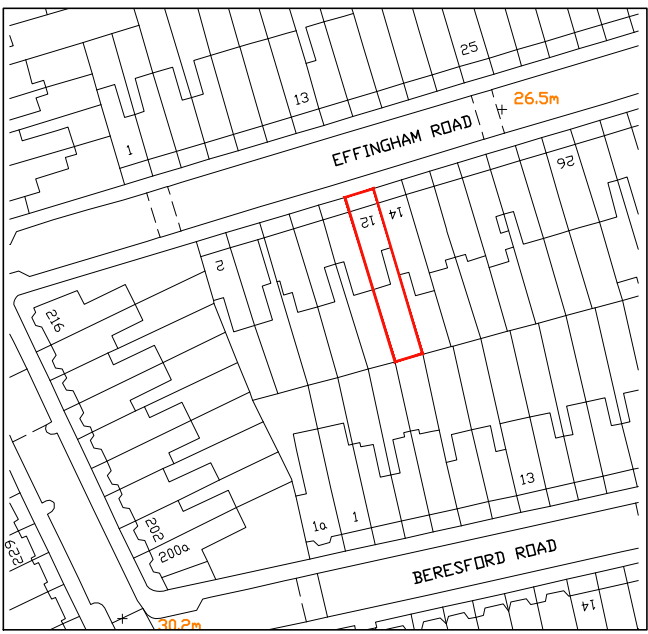

4 Site Location Plan
Scale: 1:1250

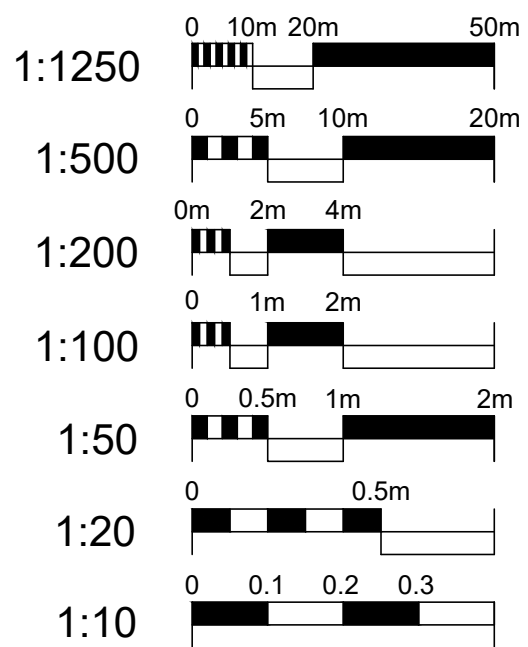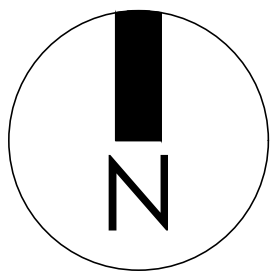

REV	DATE	AMENDMENT

--