


PROPOSED REAR LANDSCAPE



scale 1:100



- KEY:
- Paving stone
Option 1 Oman White
Option 2 Zara Beige Limestone
 - Timber bench
Western red cedar
 - Resin bound gravel
Oyster 2-5mm (Clearstone paving)
 - Metal sheet retaining wall
powder coated steel in anodised Bronze
(interpon D2525 y2214f)
 - Metal edge
powdercoated steel edge (3mm x 100mm high)
in anodised Bronze (interpon D2525 y2214f)
 - ACO slot drain
 - Proposed land drain
location indicative only
 - Planting bed
All planting beds to be irrigated on automated irrigation system
 - Hedging
 - Lawn - not to be irrigated unless requested by the client
 - Boundary fencing - T&G painted in RAL7021
 - Indicative location for a new double bib tap. Allow enclosure in painted timber
 - Indicative location for outdoor double sockets 13Amp
 - Existing tree to be retained
 - Existing tree to be removed
 - Proposed tree
 - Topo levels
 - Existing levels to be retained
 - Proposed levels
- NB: allow conduits for irrigation and electric for all planting beds including bespoke planters and free-standing pots
All manhole to have stainless steel recess cover infilled with either stone or resin bound gravel depending on the surroundings
- FINAL LEVELS WILL BE REVIEWED BEFORE STARTING CONSTRUCTION STAGE

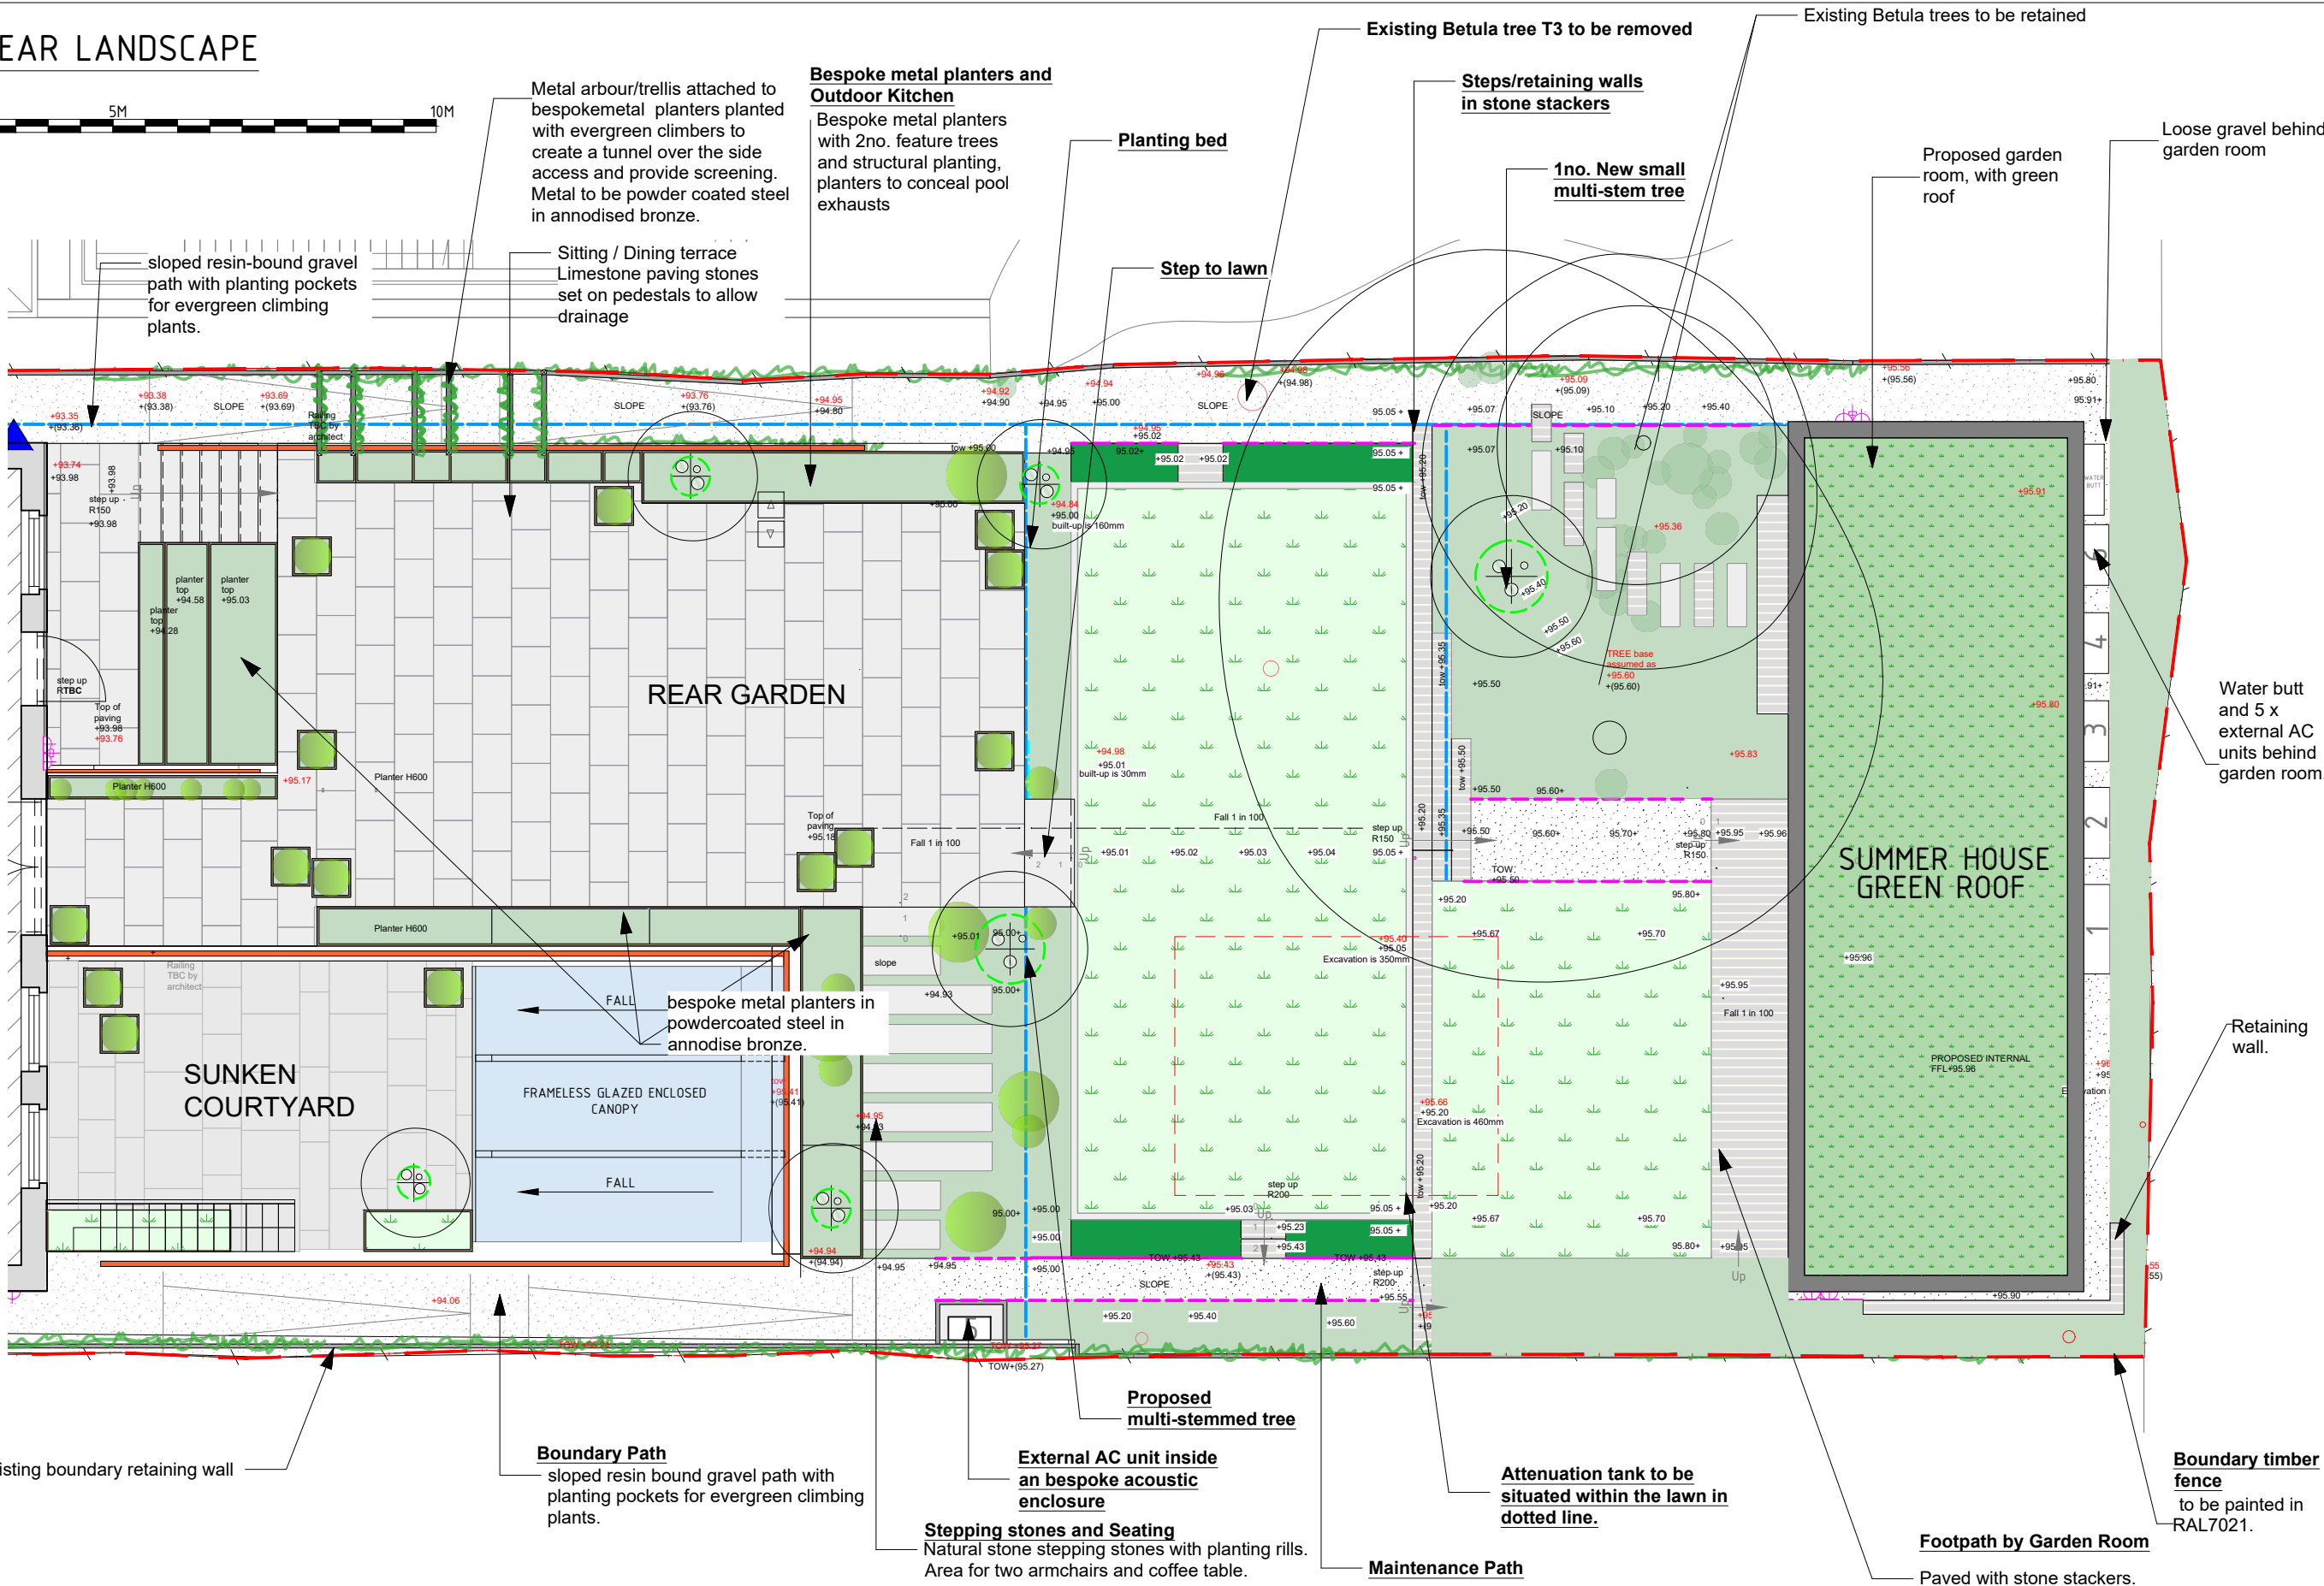

2A Magdalen Mews
London
NW3 5HB

tel: +44 (0)207 794 1625 fax: +44 (0) 207 794 0296
info@as-studio.co.uk

PROJECT ADDRESS:
64 SHELDON AVENUE
N6 4ND, LONDON

CLIENT NAME:
BEN & NAAMA FISCHMAN

PROPOSED REAR LANDSCAPE

DRAWING NO: 1064(PLA6)202

PROJECT STAGE: PLANNING

VERSION:

DWG FILE: 1064(PLA5)100-300

DRAWN: SB

SCALE: 1:100

SIZE: A3

DATE: 06.03.26

THIS DRAWING AND DESIGN IS THE PROPERTY OF AS-STUDIO LTD AND MUST NOT BE ISSUED, LOANED OR COPIED WITHOUT WRITTEN CONSENT