


39 Shobden Road, N17 7PG.

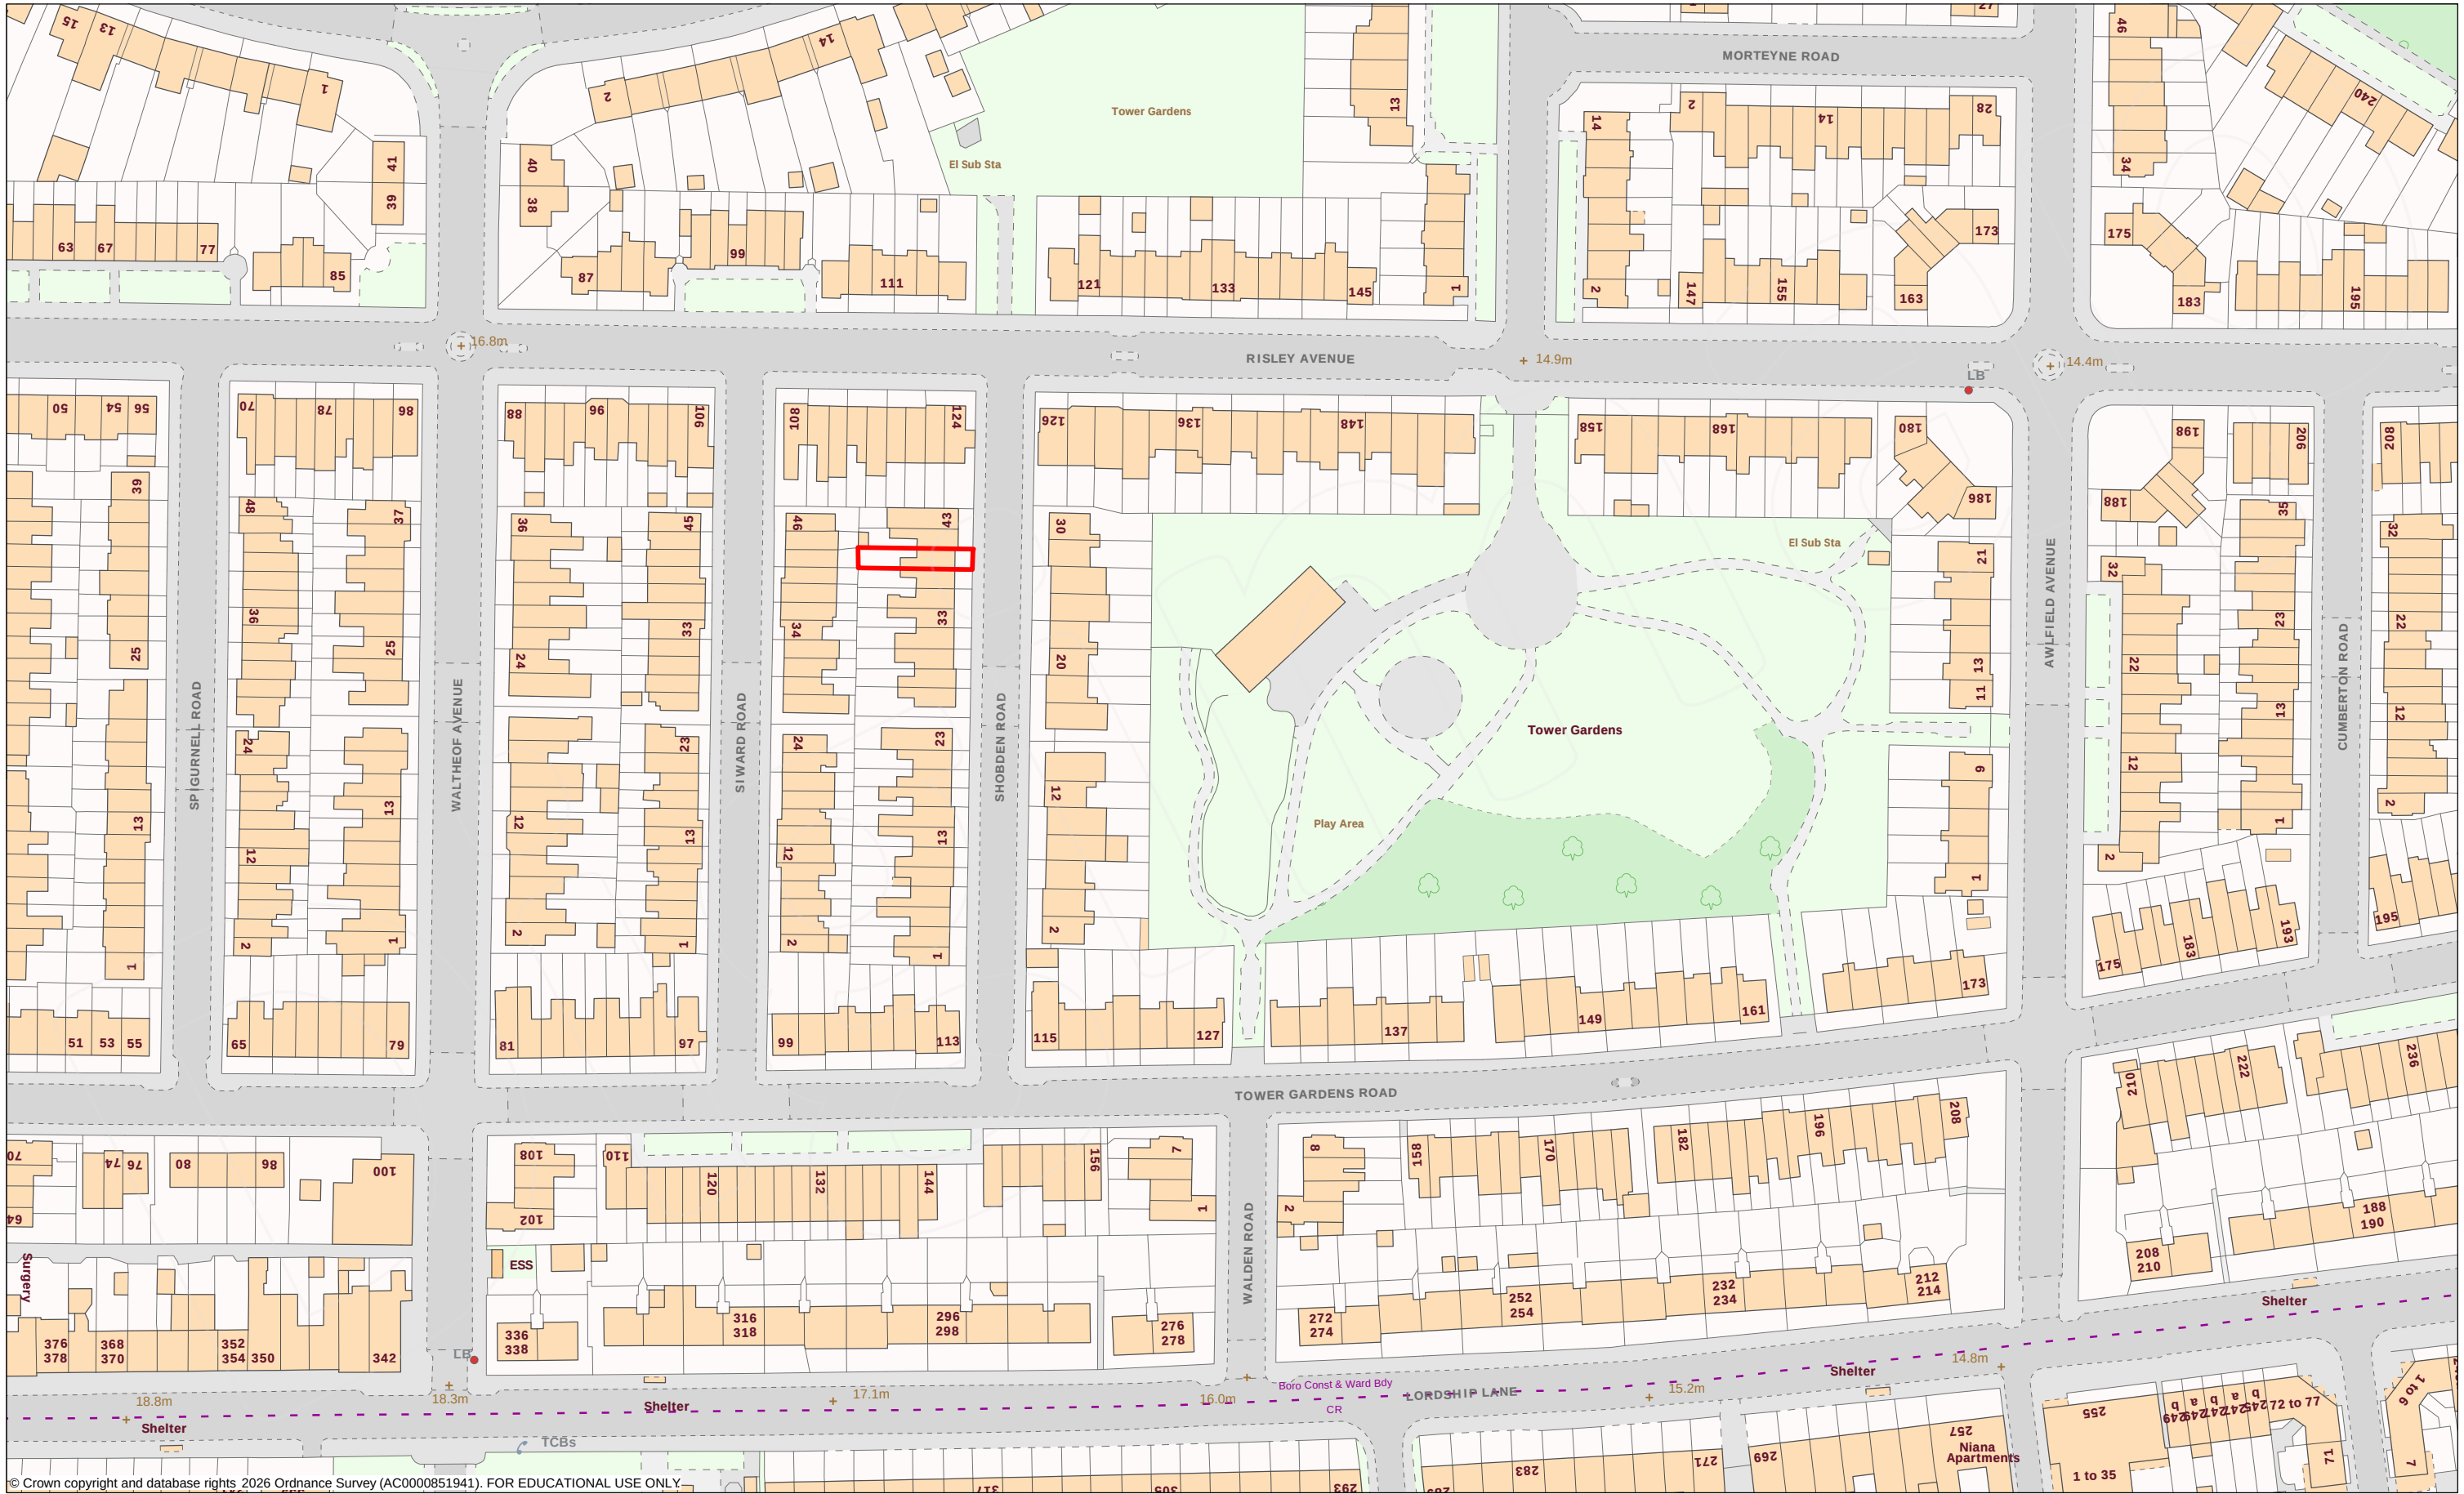

© Crown copyright and database rights 2026 Ordnance Survey (AC0000851941). FOR EDUCATIONAL USE ONLY.