




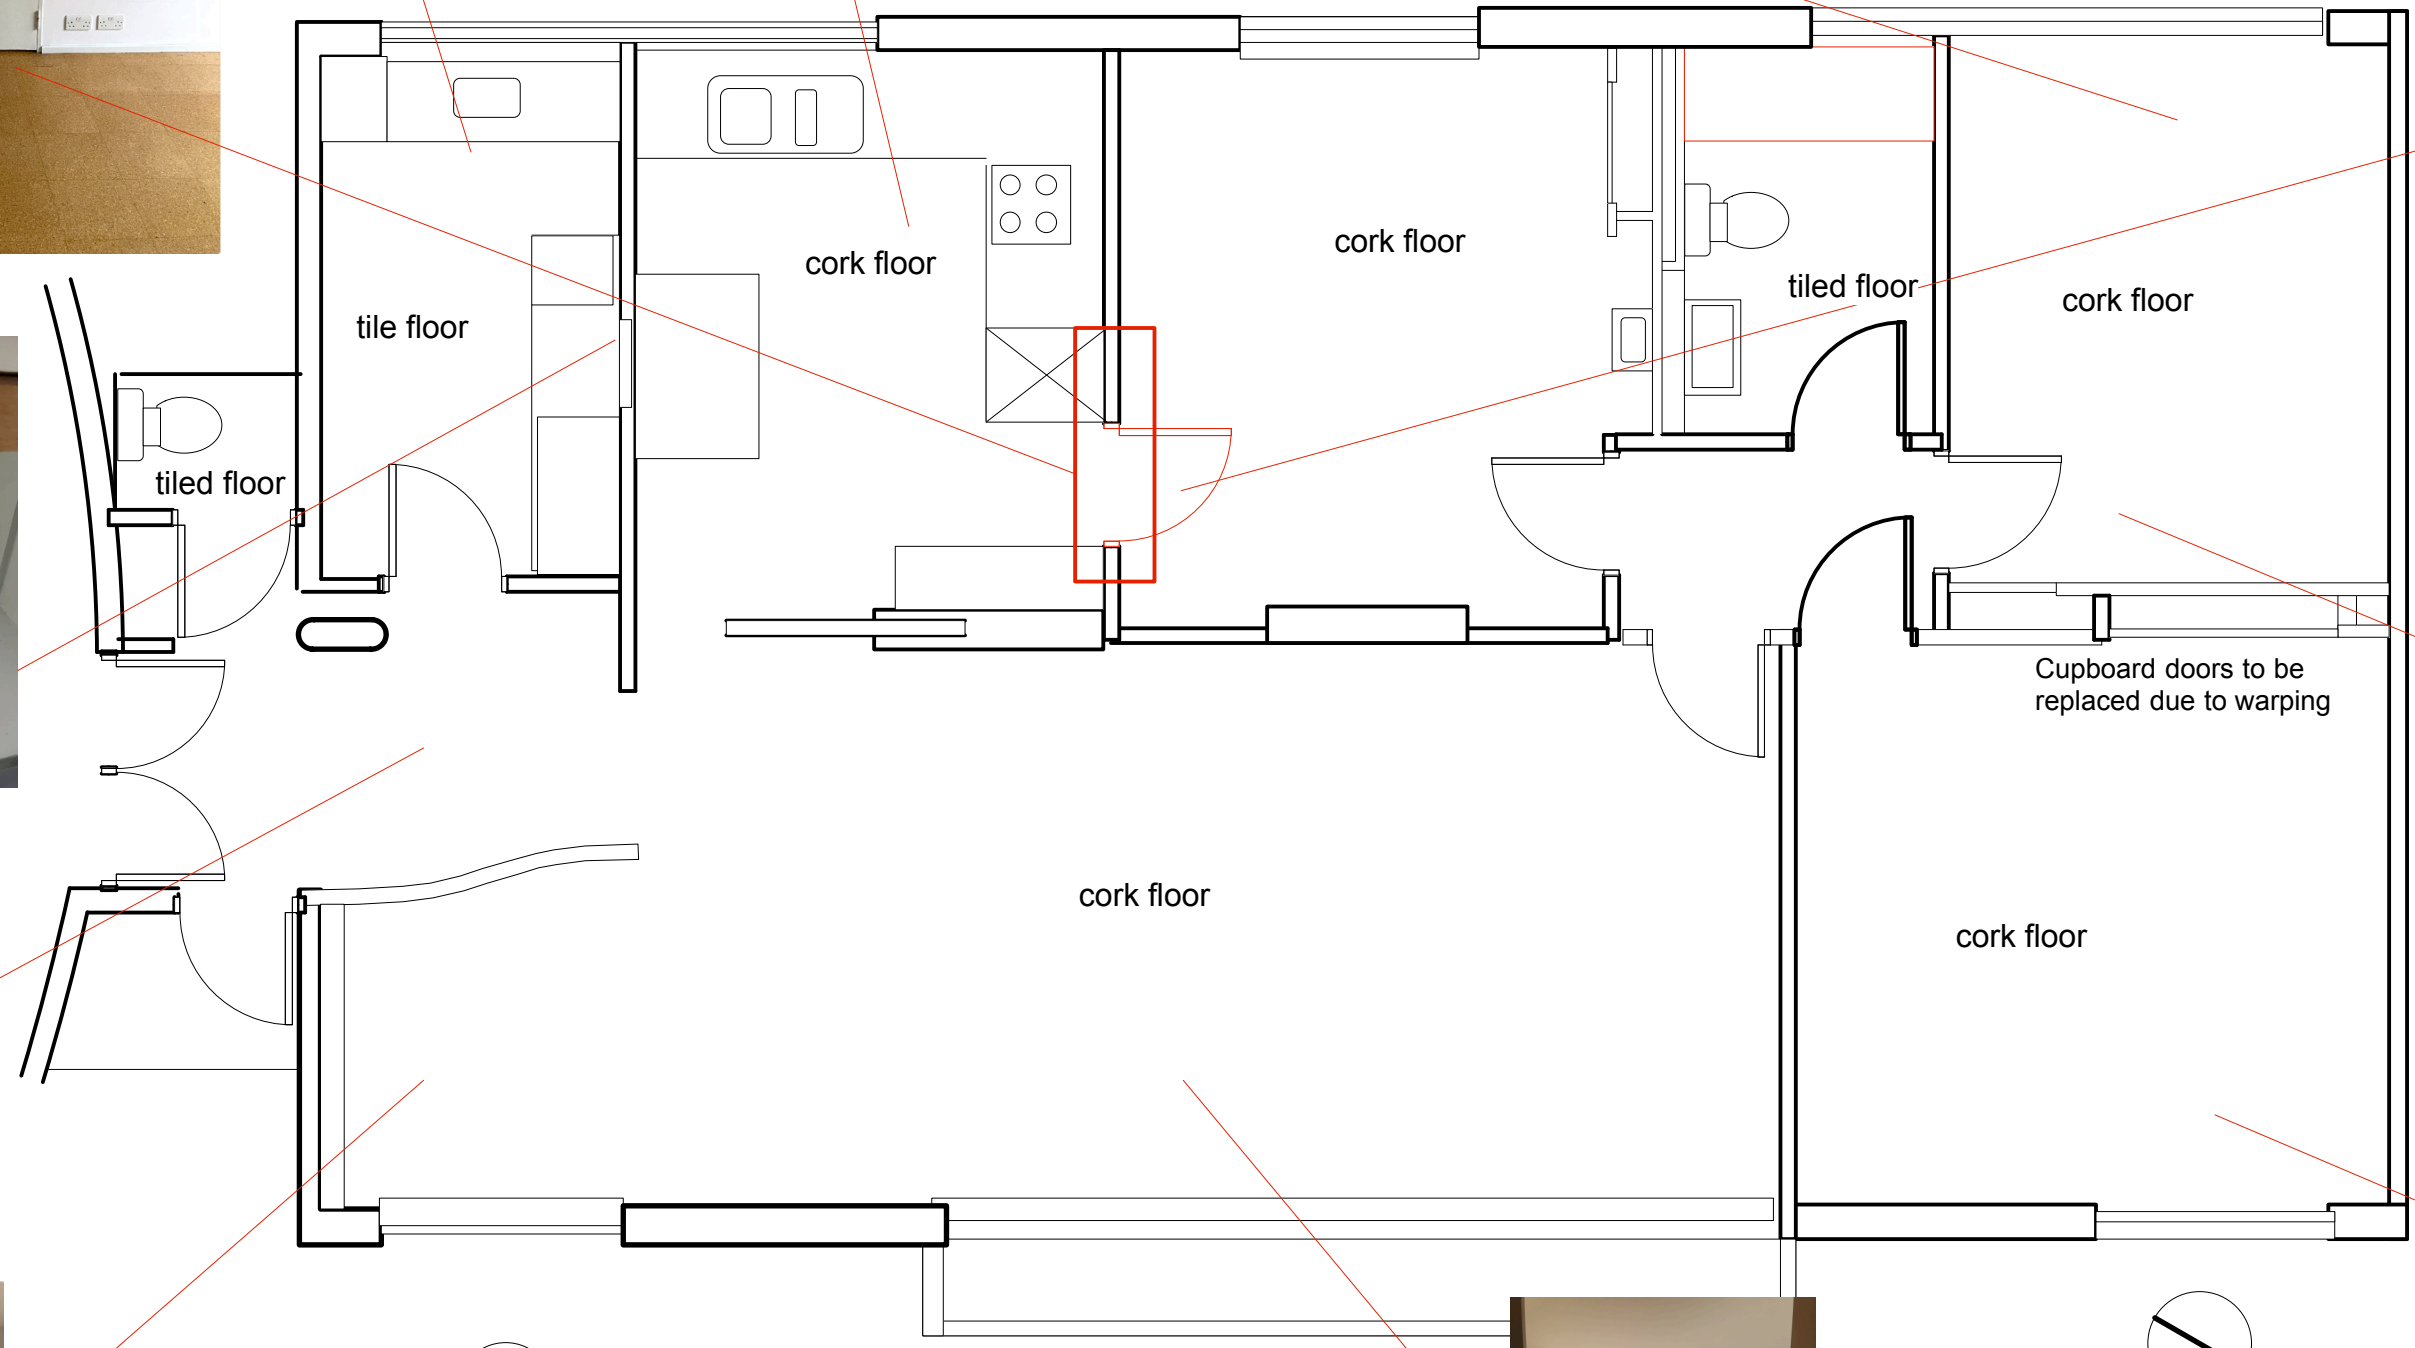

Kitchen configuration to remain the same so no services alteration required. Some components and surfaces renewed

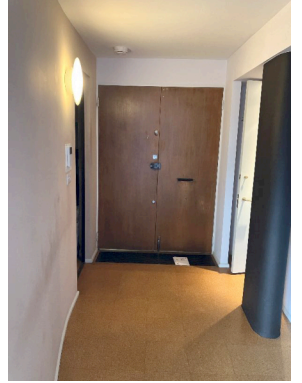

All timber frame and doorset removed

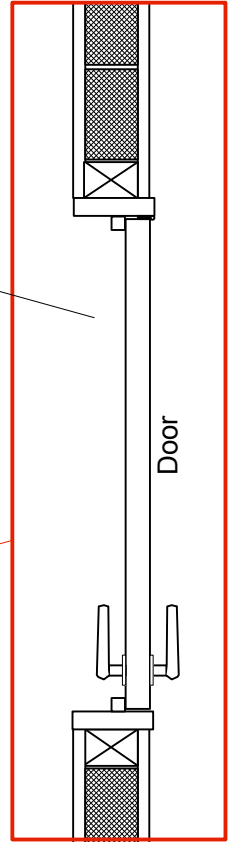


Existing partition



Cupboard doors to be replaced due to warping



1 Existing plan
Scale: 1:50

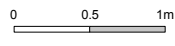

Existing plan flat 7 in Highpoint 1