
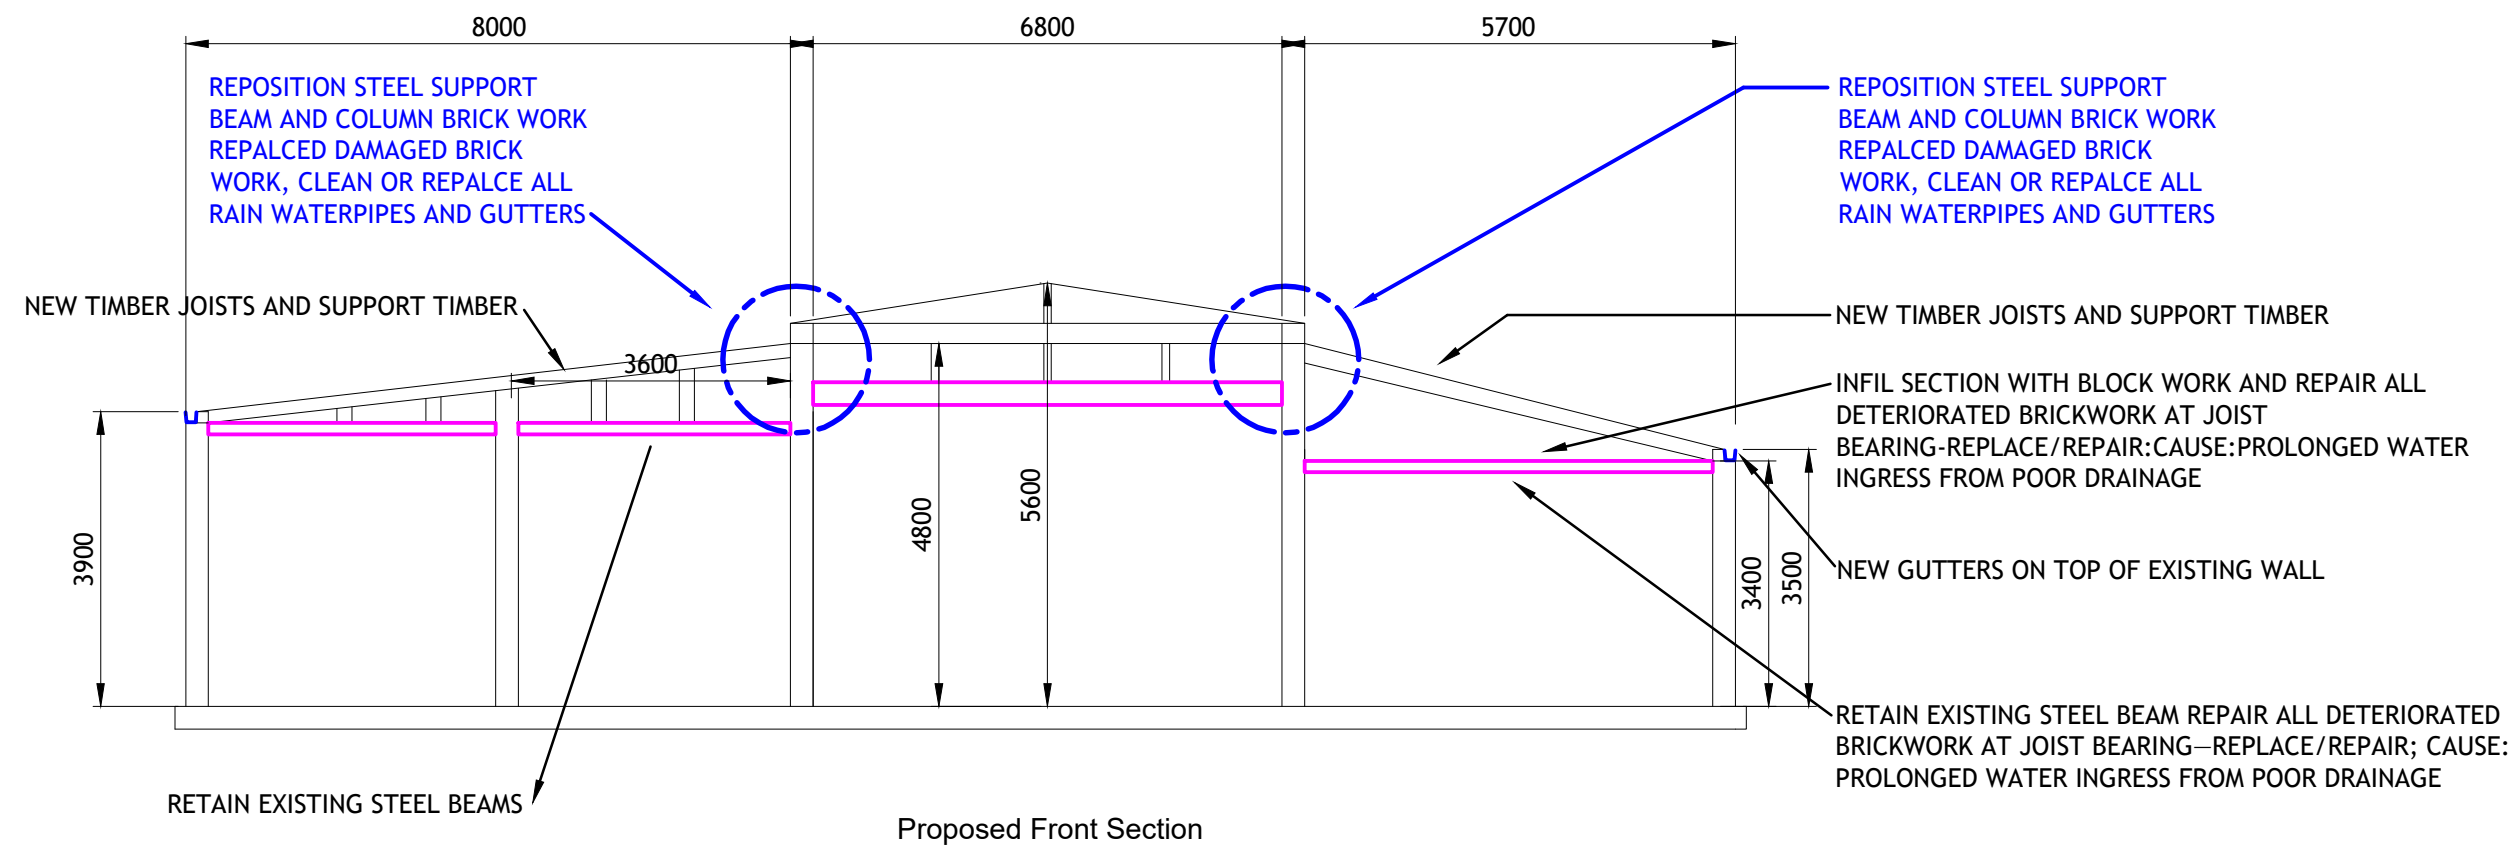


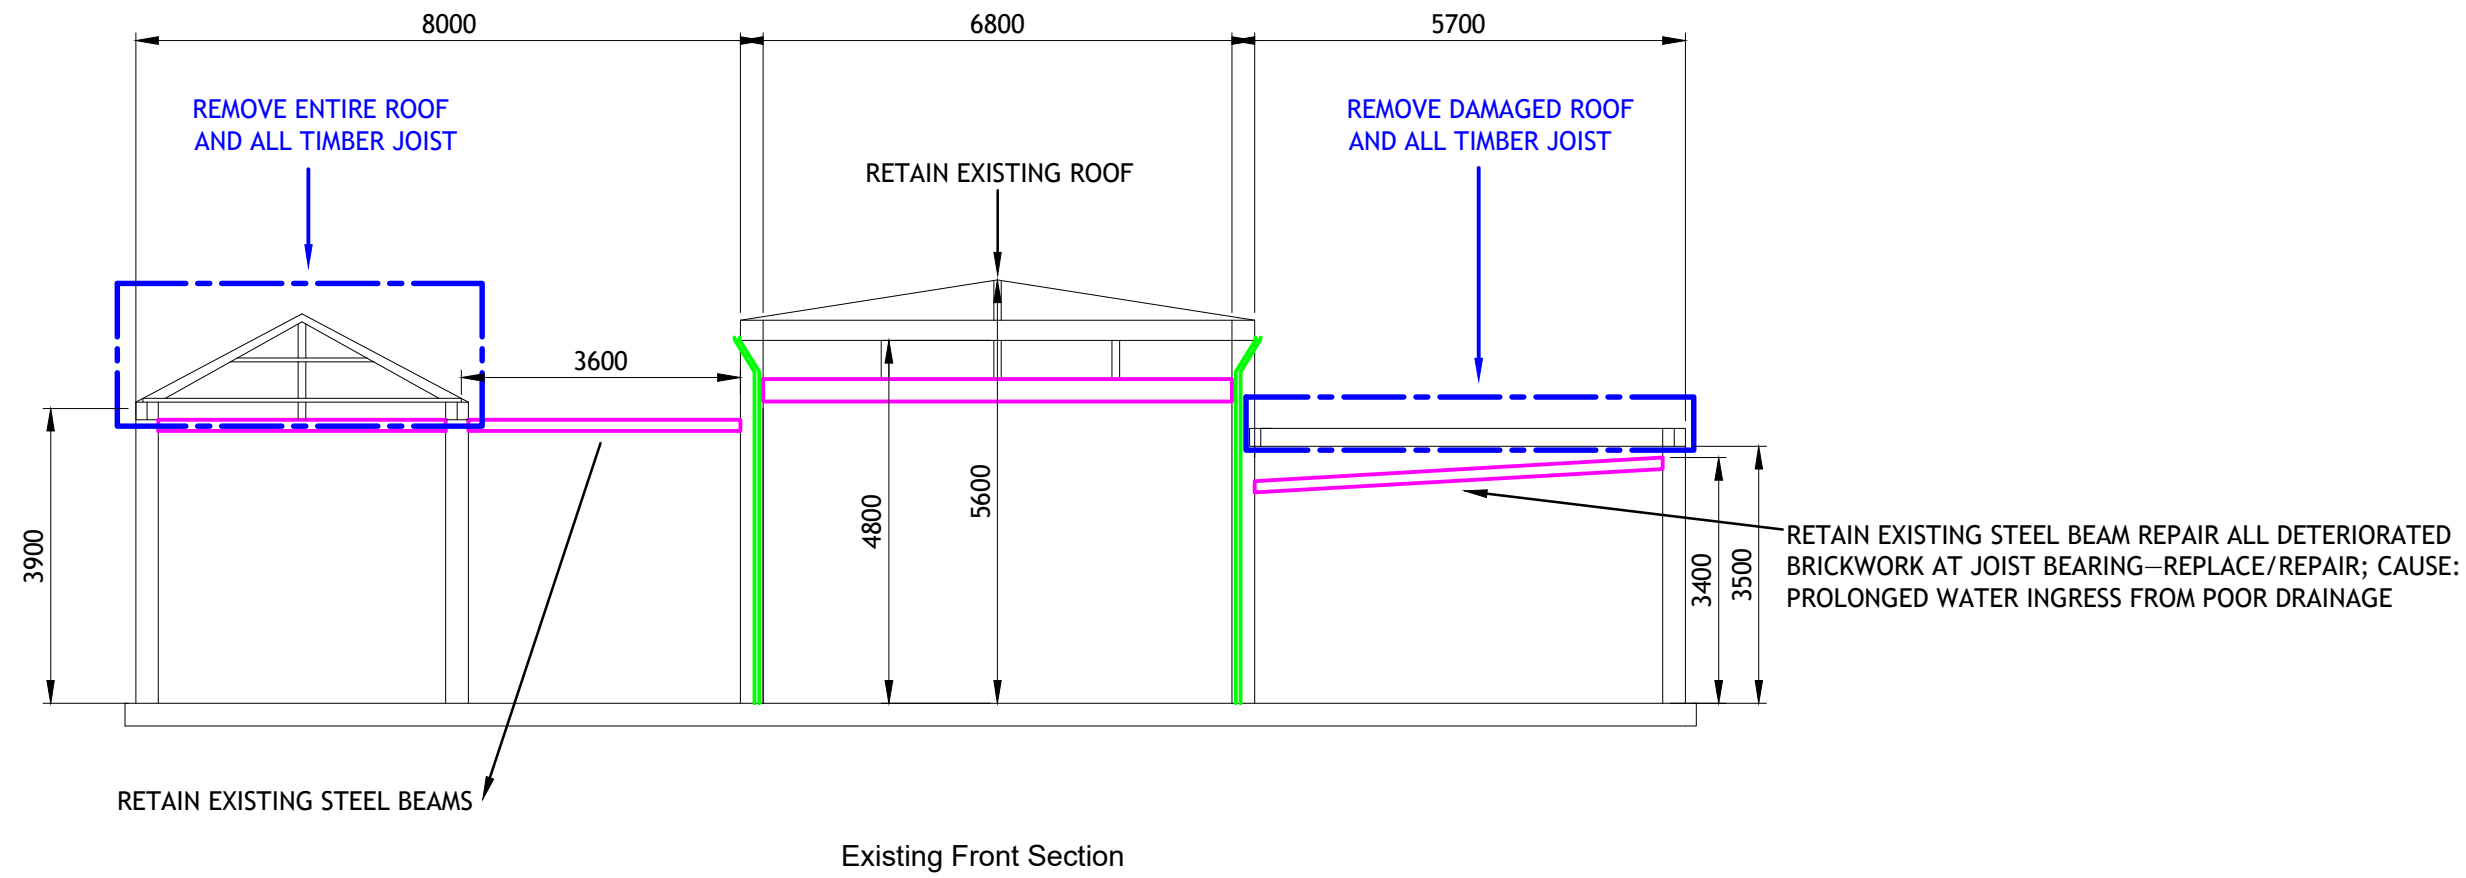

NOTES:

1. ALL STEEL HORIZONTAL BEAMS TO BE RETAINED.
2. WHERE ROOF IS DAMAGED ON EAST AND WEST SIDES ALL ROOF FABRIC REMOVED, ALL TIMBER JOISTS REMOVED AND REPLACED.
3. FLAT ROOF CHANGED TO A MONO PITCHED ROOF WITH 1:4.4 GRADIENT 12.9 DEGREE TO AVOID STAGNANT WATER AND INGRESS TO NEW RAIN WATER CHANNELS.
4. REPLACE 1-2 COURSES OF BRICK WORK TO TOP OF PARTY WALL, REMOVE WATER DAMAGED BRICKS, REPLACE BRICK WITH NEW AND ANY SUPPORTING BRACKETRY FOR JOIST AND RAIN WATER GUTTERING.

Rev	Date	Changes	Drn	Chk
-----	------	---------	-----	-----

© COPYRIGHT

THIS DRAWING IS PUBLISHED BY BRIGHT WOOD GROUP LTD. ALL RIGHTS RESERVED. NO PART OF THIS DRAWING MAY BE REPRODUCED, STORED IN A RETRIEVAL SYSTEM OR TRANSMITTED, IN ANY FORM OR BY ANY MEANS, ELECTRONIC, MECHANICAL, PHOTOCOPYING, RECORDING OR OTHERWISE, WITHOUT PRIOR PERMISSION OF THE COMPANY.



Job/Project Name:
51A HILLSIDE ROAD, N15 6LU

Client Name:
E.NADAT

Drawing Title:
EXISTING & PROPOSED FRONT SECTION

Contract Ref: L1020406	Scale: 1:100	Sheet Size: A2
Date Drawn: 11.03.26	Drawn: MK	Checked: ZZ

Drawing Status:
LCD SUBMISSION

Drawing No: L1020406-02	Revision: OR
----------------------------	-----------------