
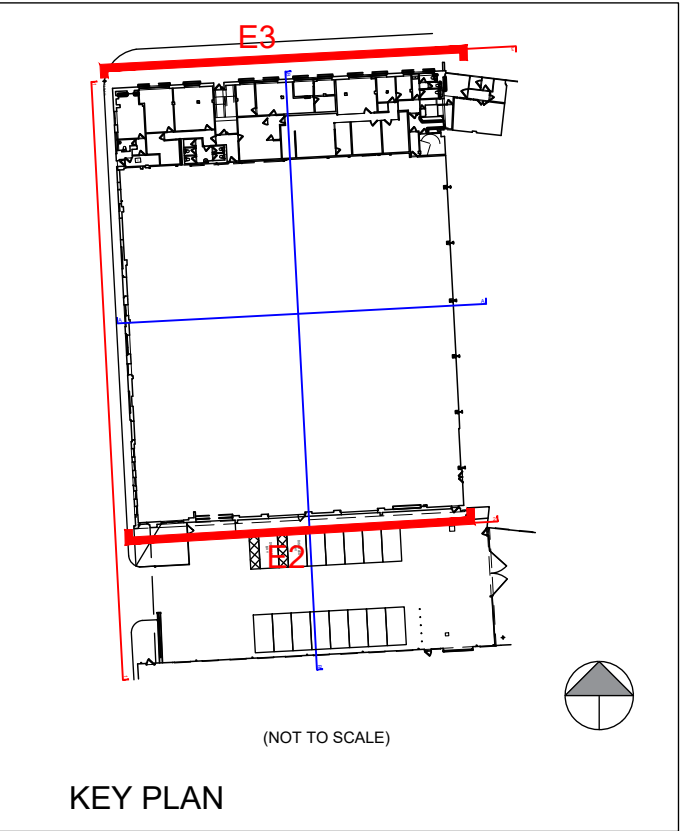
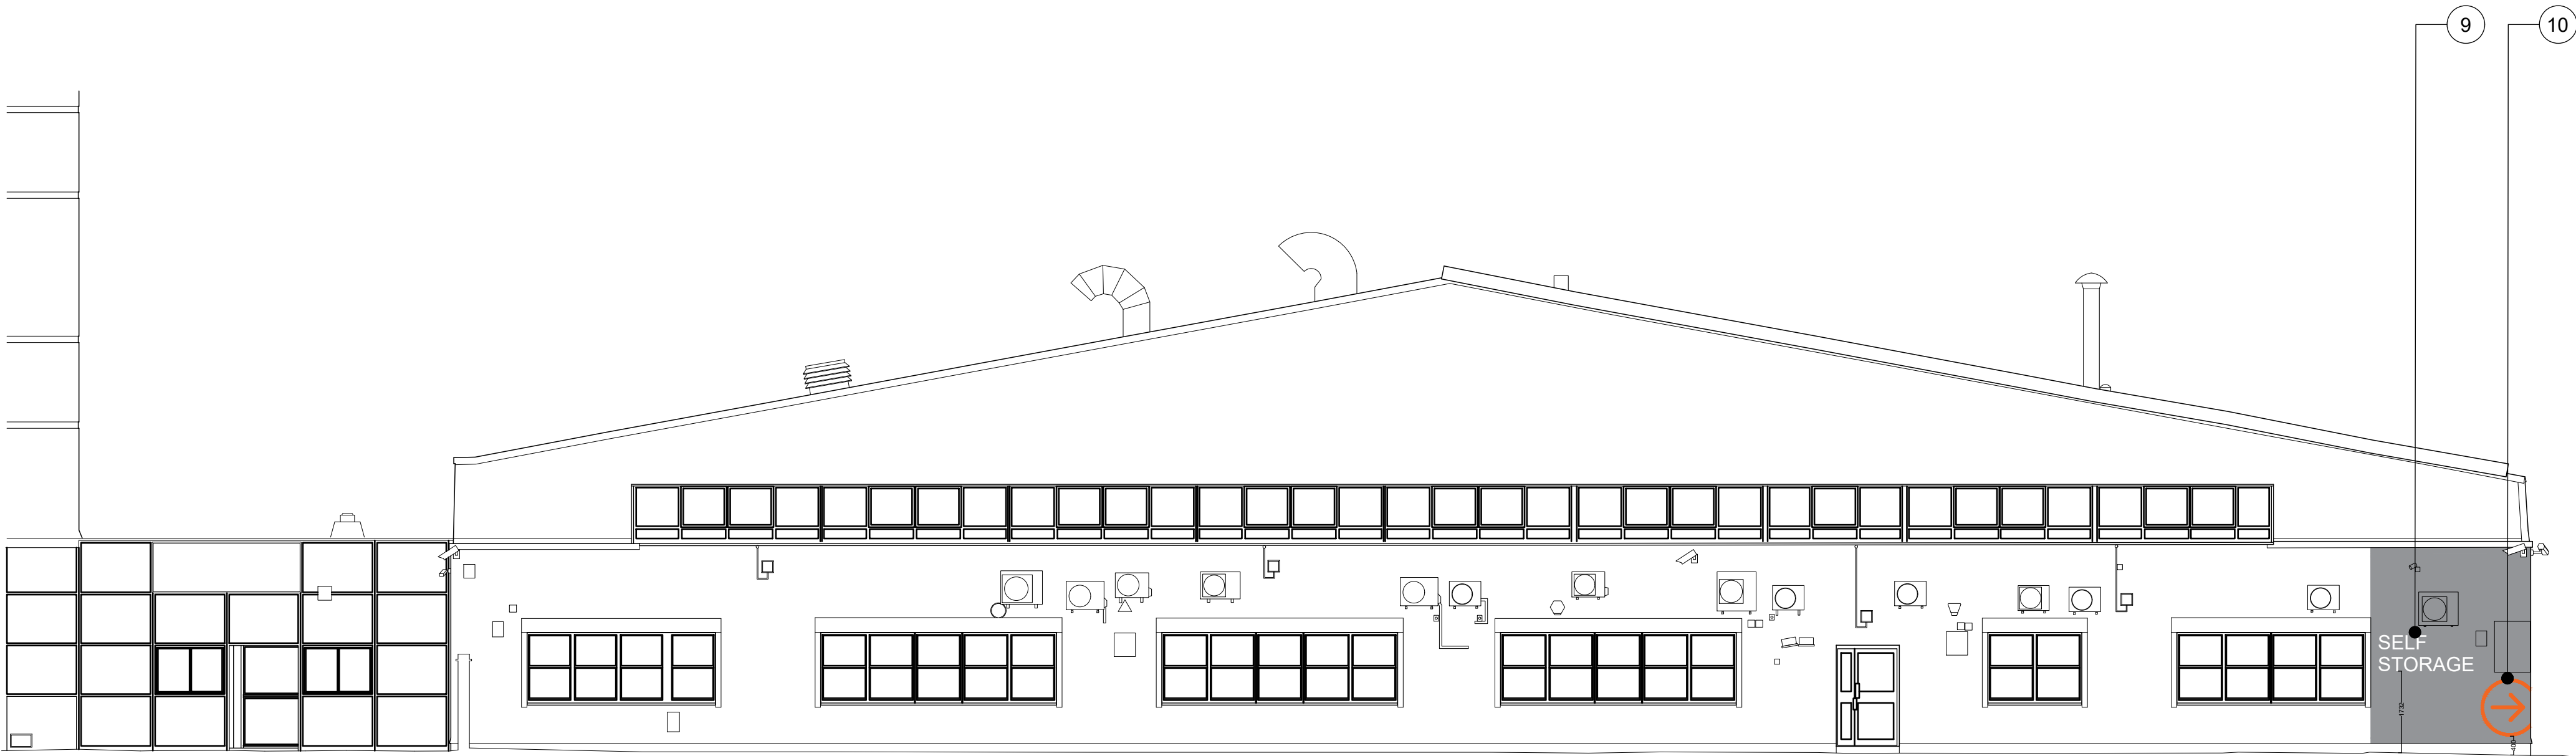


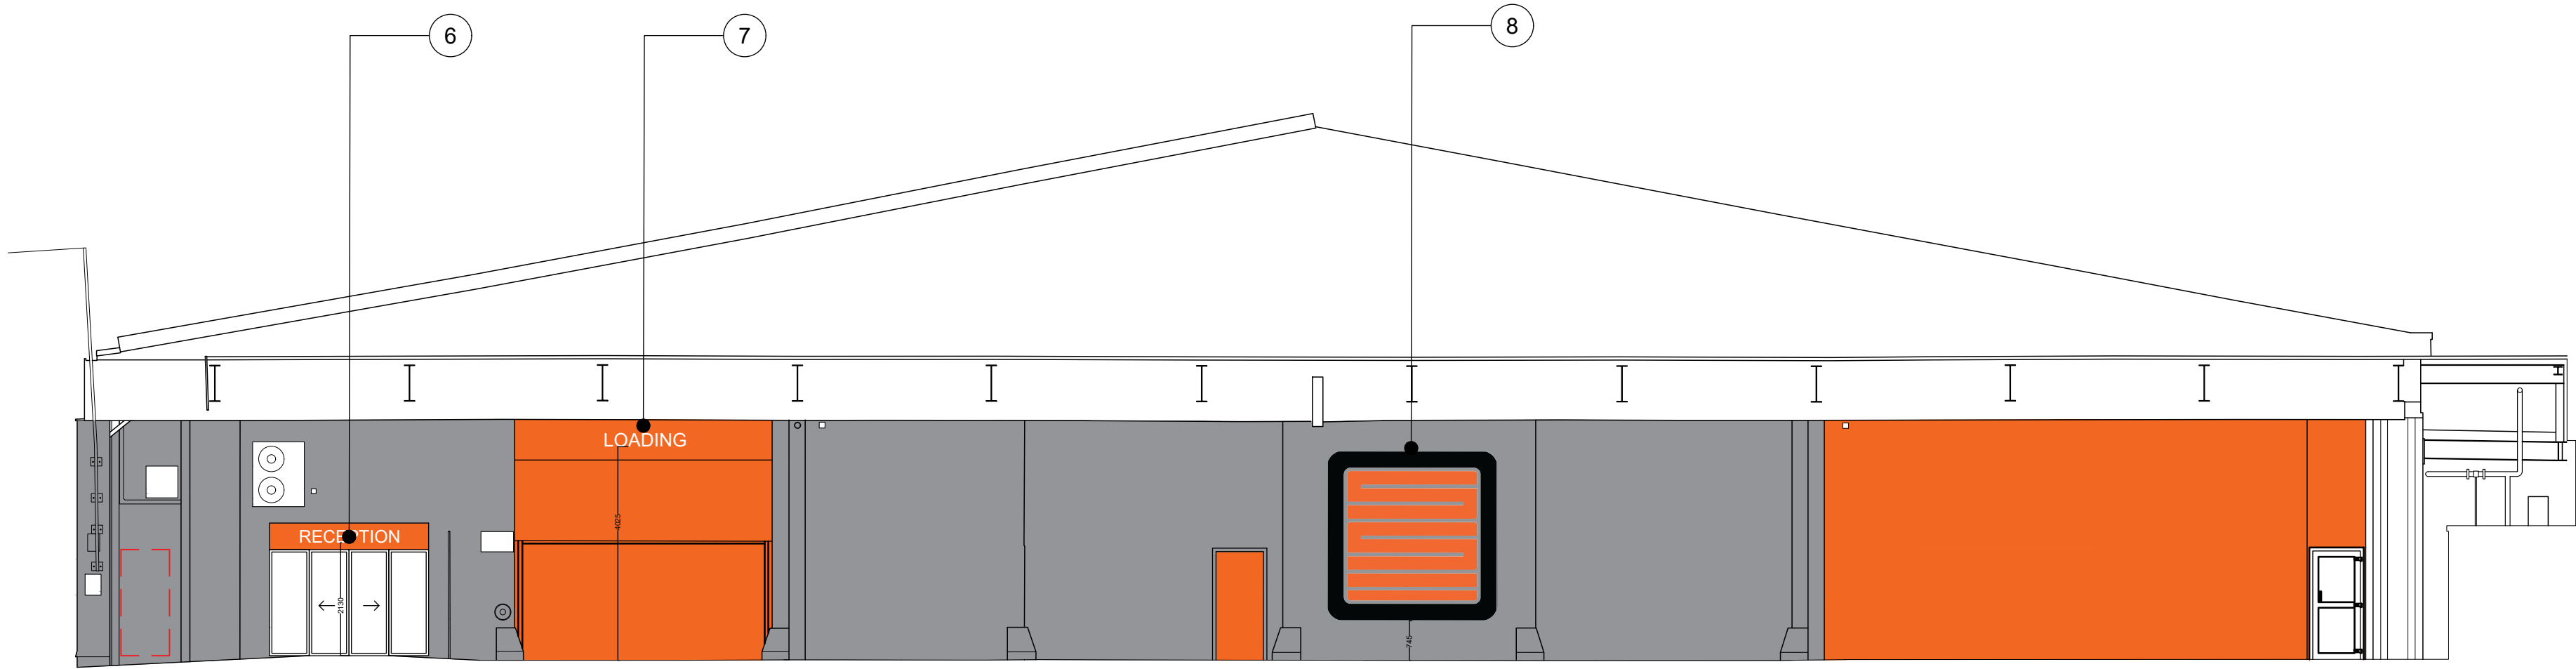

1:100 @ A1 / 1:200 @ A3
metres 2 4 6 8 10

Rev	Date	Version Description	Dm	Chk
/	20/03/28	Planning Issue	CC	AB

SAFETY, HEALTH AND ENVIRONMENTAL INFORMATION

In addition to the hazards/risks normally associated with the types of work detailed on this drawing, refer to Designers Risk Assessment, note the following:

It is assumed that all works will be carried out by a competent contractor working, where appropriate, to an approved method statement

FOR PLANNING USE ONLY - NOT FOR CONSTRUCTION
Contractors Must Verify All Dimensions On Site Before Starting Work

This Drawing Is Copyright

DMWR
Architects

DMWR Architects Limited
16-18 Halton Garden
London EC1N 8AT

t 0207 870 3779
e mail@dmwr.co.uk
www.dmwr.co.uk

Client
Premier Quilting

Project Name
Premier Quilting Company

Drawing Title

**Proposed Advertising
Elevations 2&3**

Drawing Status

Planning Issue

North

Drawing Details

SFILES

SDATES

Drawn By

CC

Drawn Date

18/12/25

Checked By

AB

Scale @ A1

1:100

Drawing Number

4431-DMWR-DR-A-PL-0301

Revision

/