


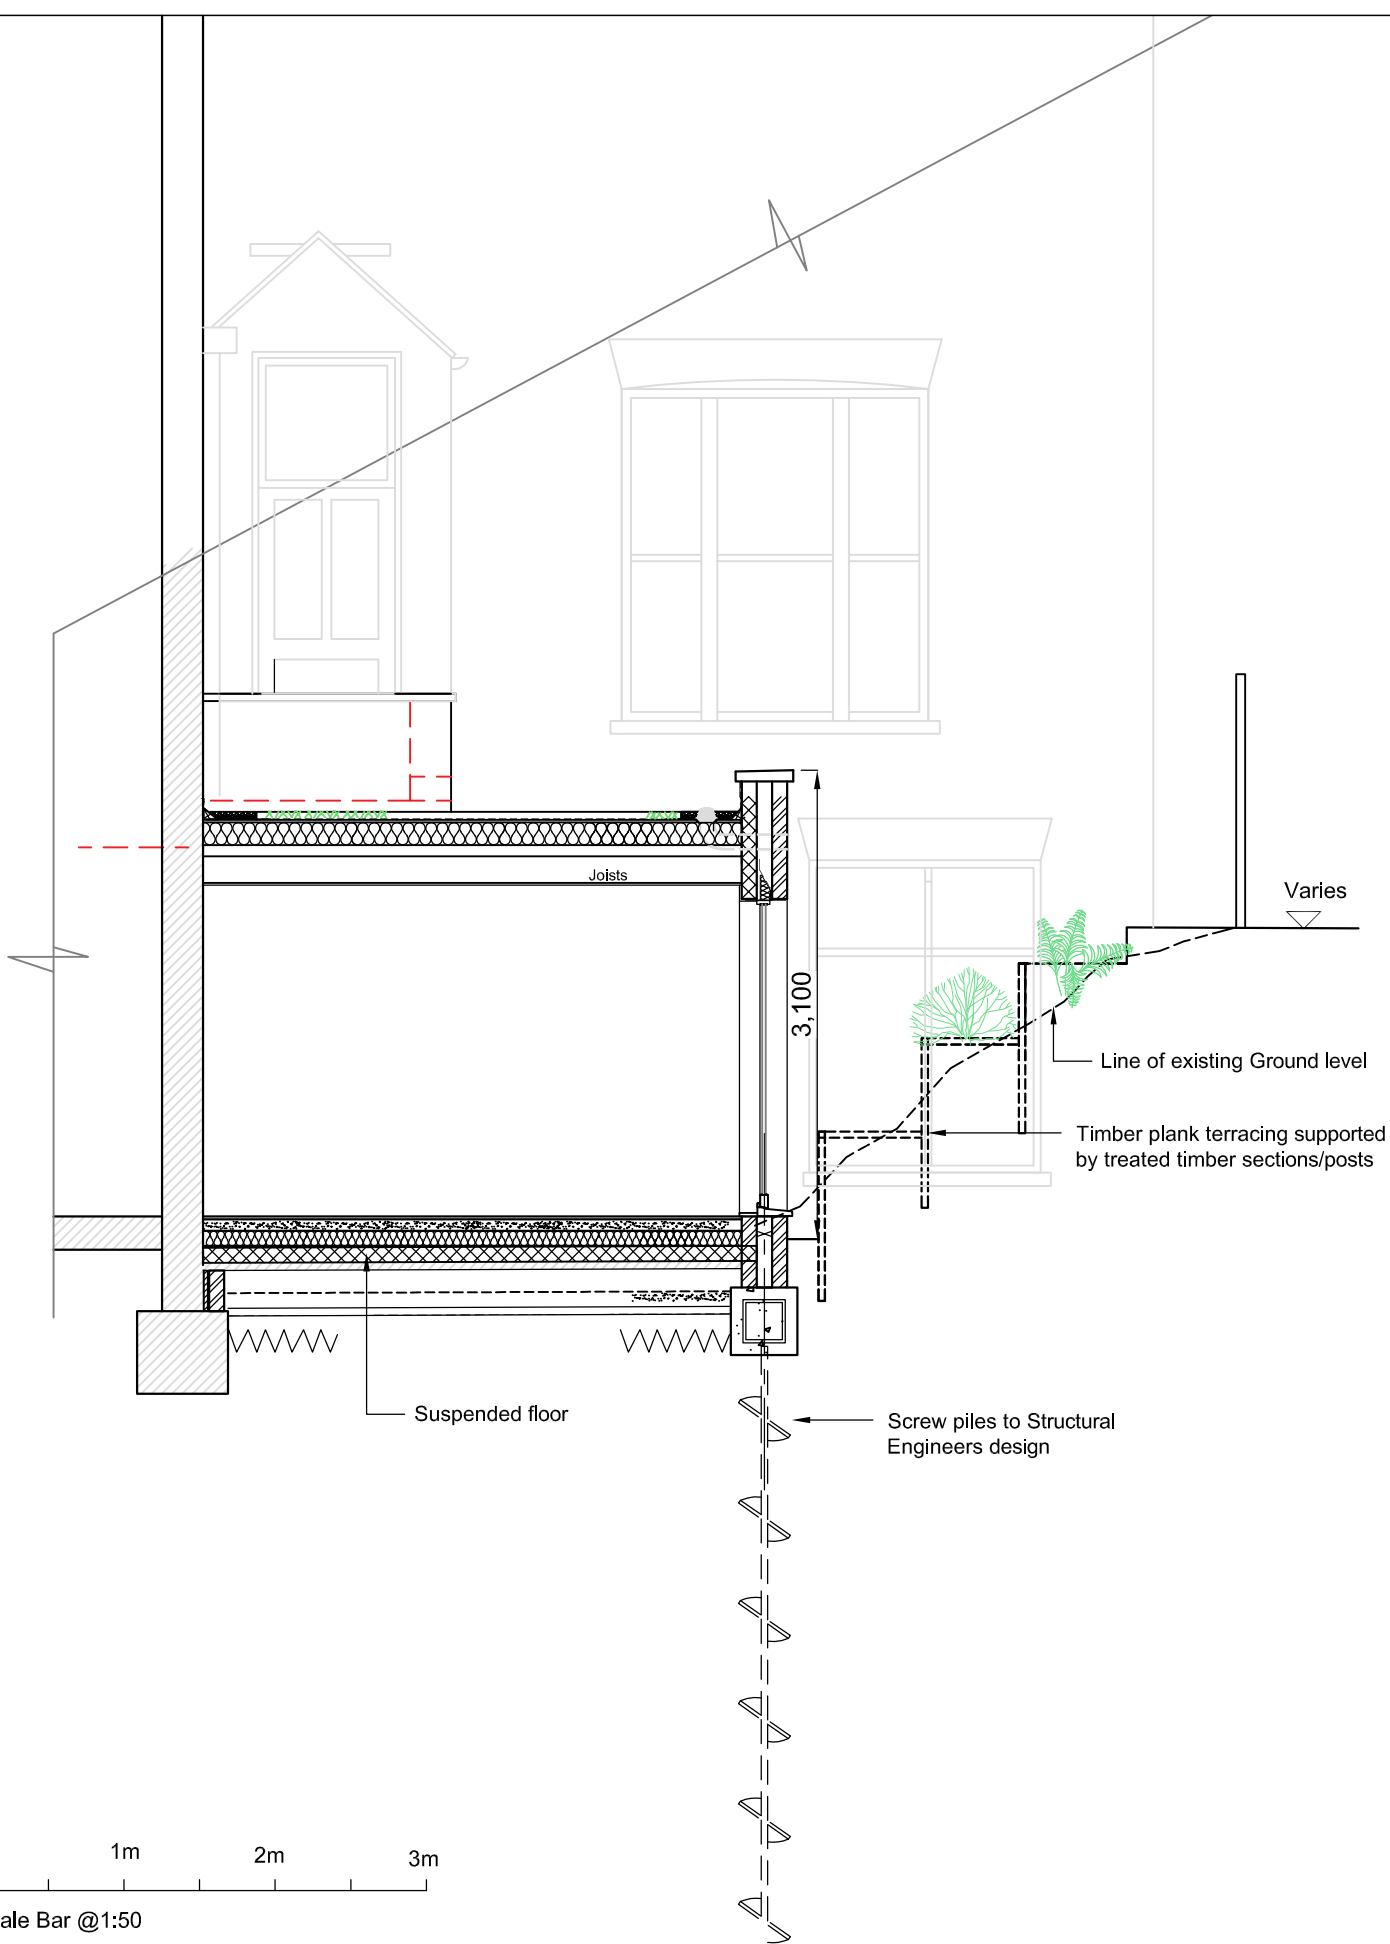

Sheet Title Typical Section Scale 1:50 @ A4 Drawn RP Date Mar 2026	Project Title Flat 1A 28 Coolhurst Rd London N8 8EL	Dwg No. PL/28CR/06	Revisions
--	--	---	------------------