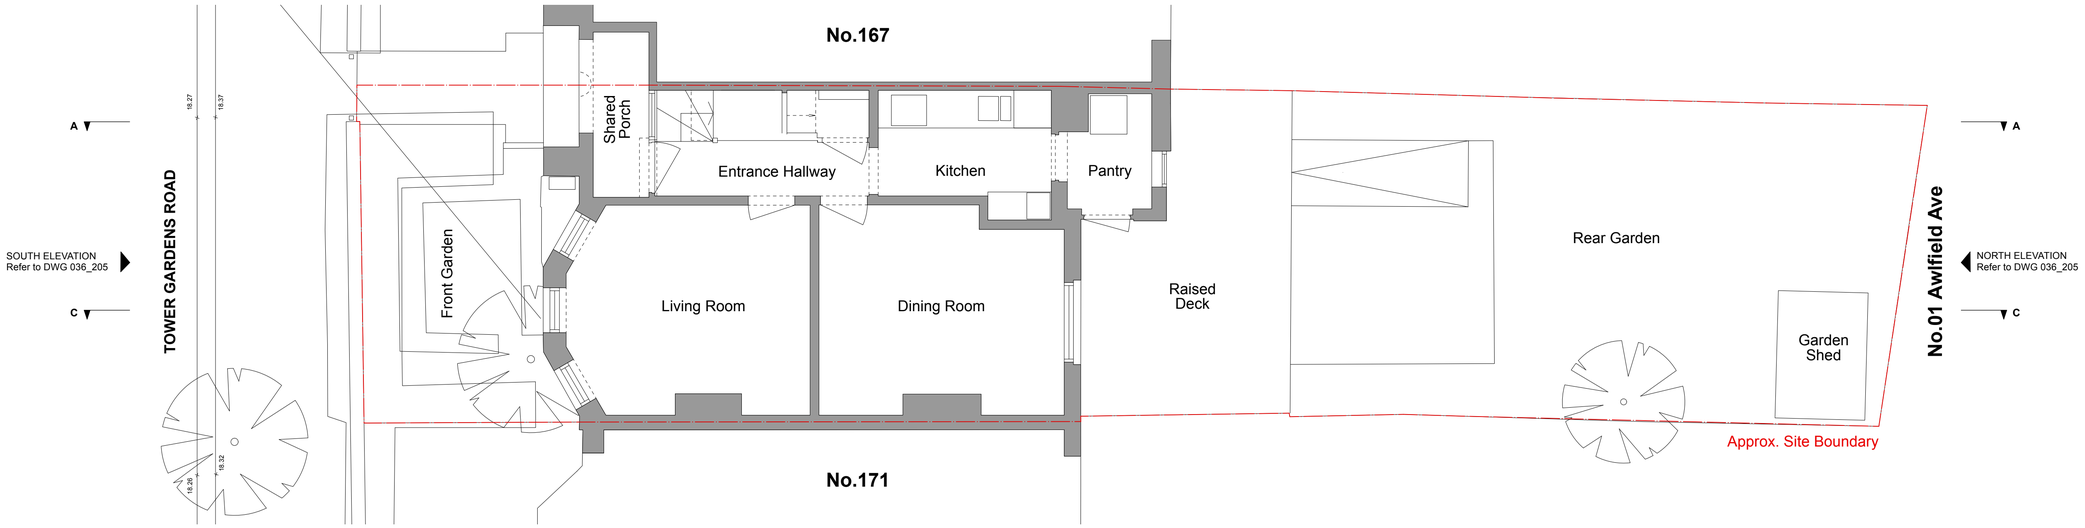

EXISTING GROUND FLOOR PLAN

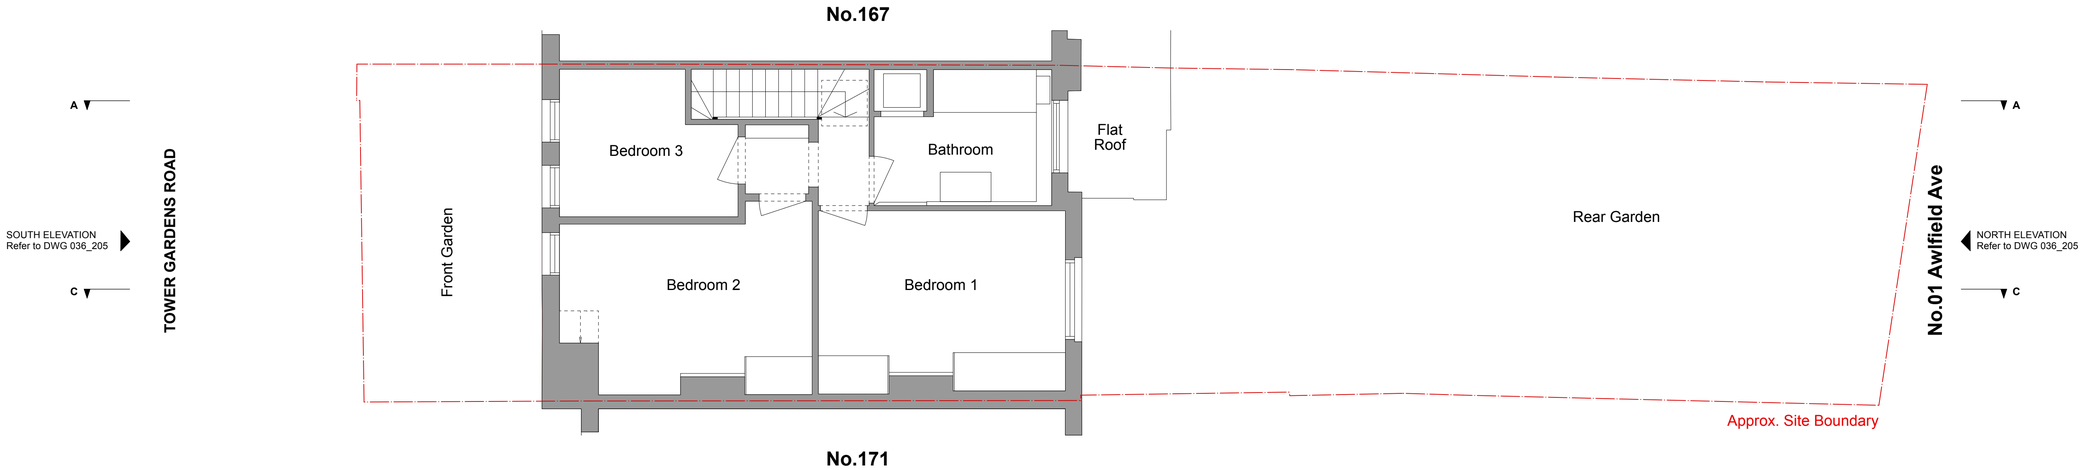

EXISTING FIRST FLOOR PLAN

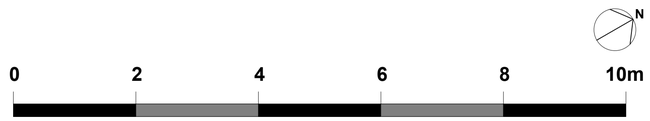

Copyright *DGN* studio. No implied licence exists. This drawing should not be used to calculate areas for the purposes of valuation. Do not scale this drawing. All dimensions to be checked on the site by the contractor and such dimensions to be their responsibility. All work must comply with relevant British Standards and Building Regulations requirements. Drawing errors and omissions to be reported to the architect. To be read in conjunction with Architect's specification and other consultant information.

Revisions

Rev -	24.03.26	Issued to Haringey for Planning

NOTE:
NOT FOR CONSTRUCTION

DGN

hello@dgnstudio.co.uk +44 7914 579583

Project
169 Tower Gardens
London, N17 7PE

Drawing
Ground & First Floor Plan
Existing

Scale @ A1 (A3)	Date
1:50 (1:100)	MARCH 2026
Drawn by	Checked by
GN	DG
Job number	Status
036	PLANNING

Drawing number Rev
036_P_200_Roof

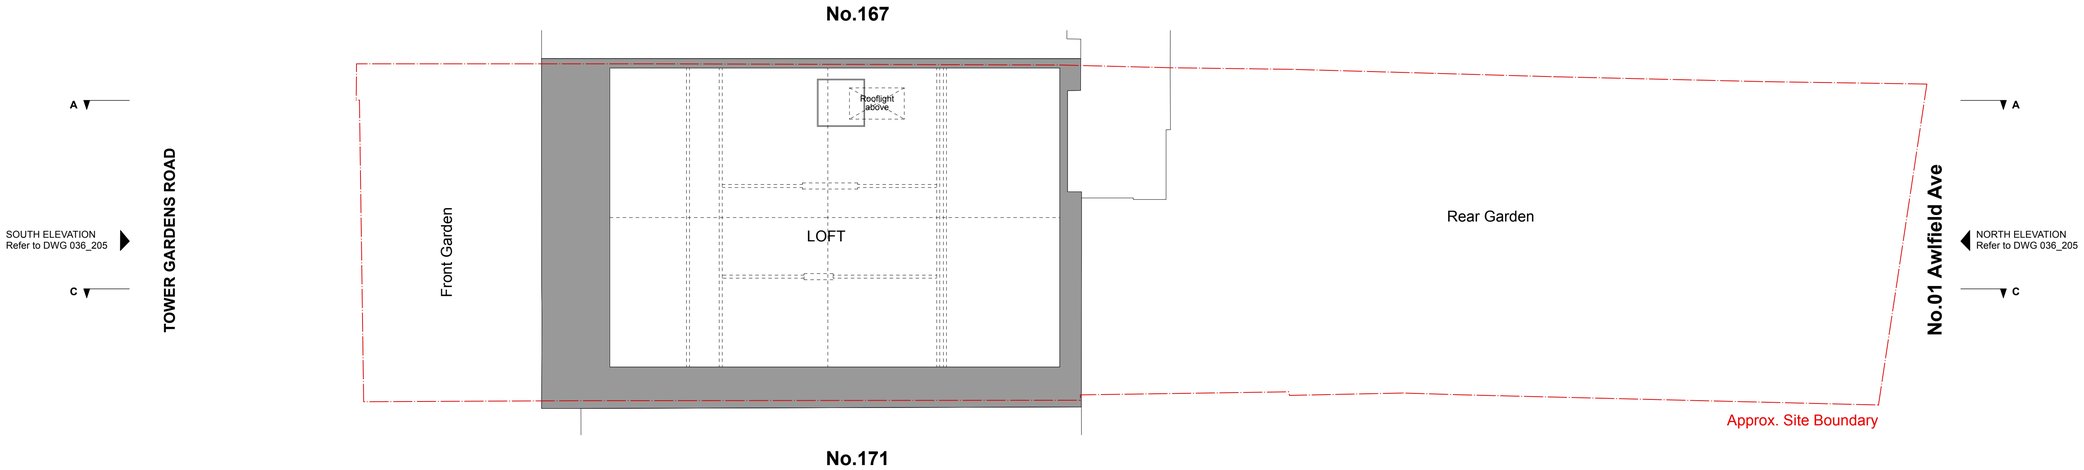

EXISTING LOFT PLAN

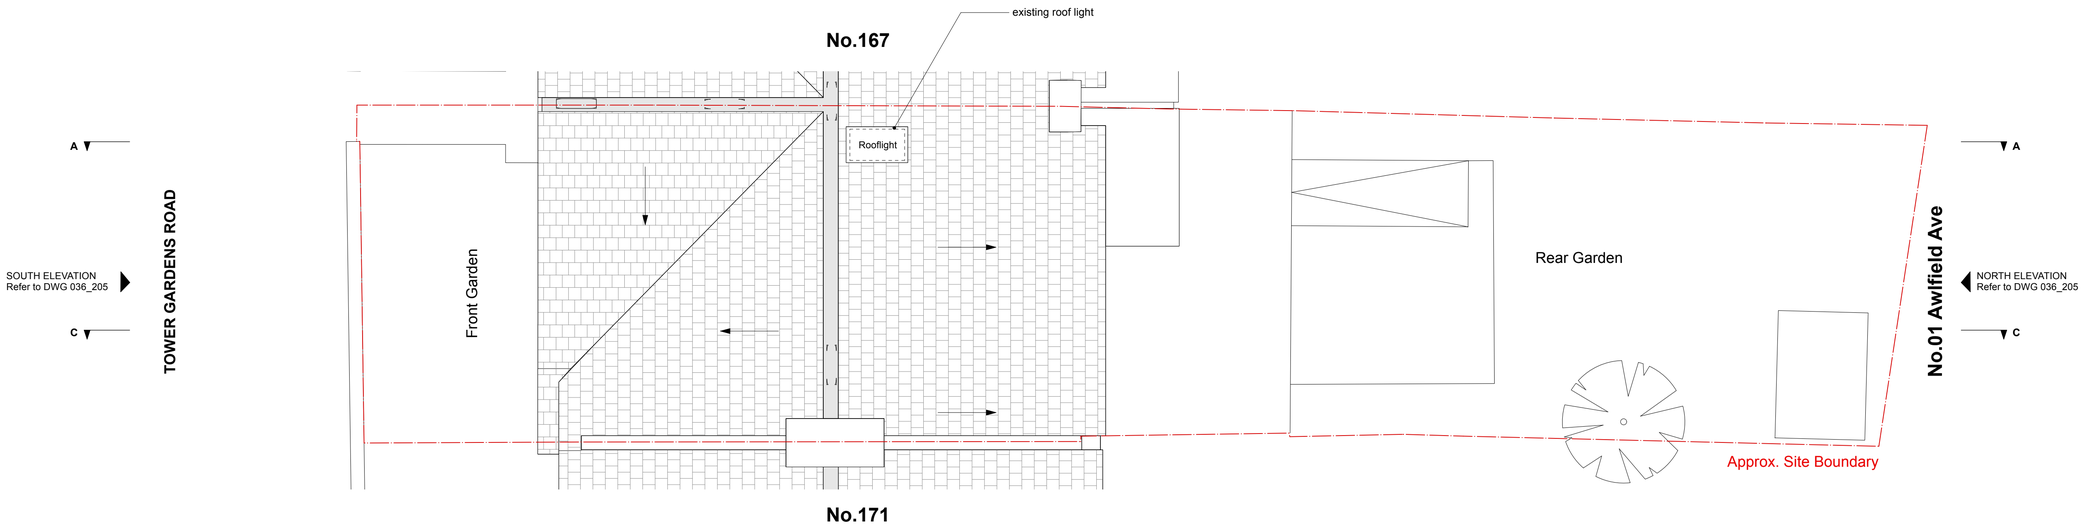

EXISTING ROOF PLAN

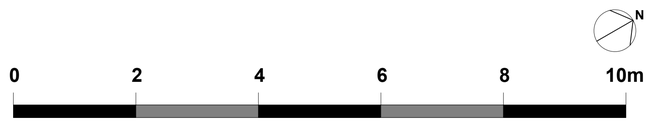

Copyright *DGN* studio. No implied licence exists. This drawing should not be used to calculate areas for the purposes of valuation. Do not scale this drawing. All dimensions to be checked on the site by the contractor and such dimensions to be their responsibility. All work must comply with relevant British Standards and Building Regulations requirements. Drawing errors and omissions to be reported to the architect. To be read in conjunction with Architect's specification and other consultant information.

Revisions

Rev -	24.03.26	Issued to Haringey for Planning

NOTE:
NOT FOR CONSTRUCTION

DGN

hello@dgnstudio.co.uk +44 7914 579583

Project

169 Tower Gardens
London, N17 7PE

Drawing

Loft & Roof Plan
Existing

Scale @ A1 (A3)	Date
1:50 (1:100)	MARCH 2026
Drawn by	Checked by
GN	DG
Job number	Status
036	PLANNING

Drawing number Rev

036_P_201_Roof

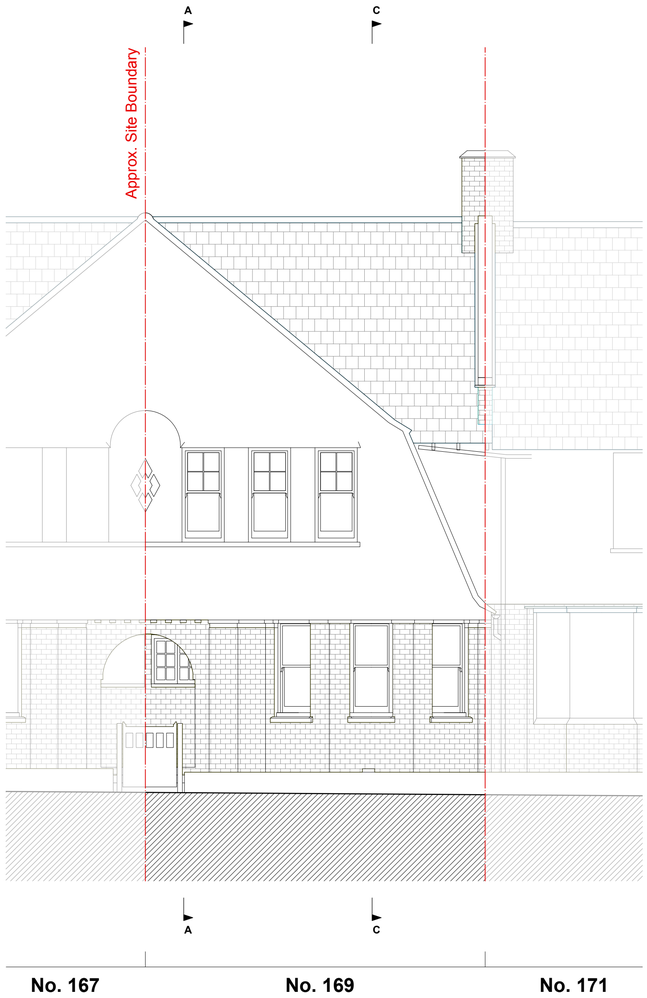

EXISTING FRONT ELEVATION
(South Facing)

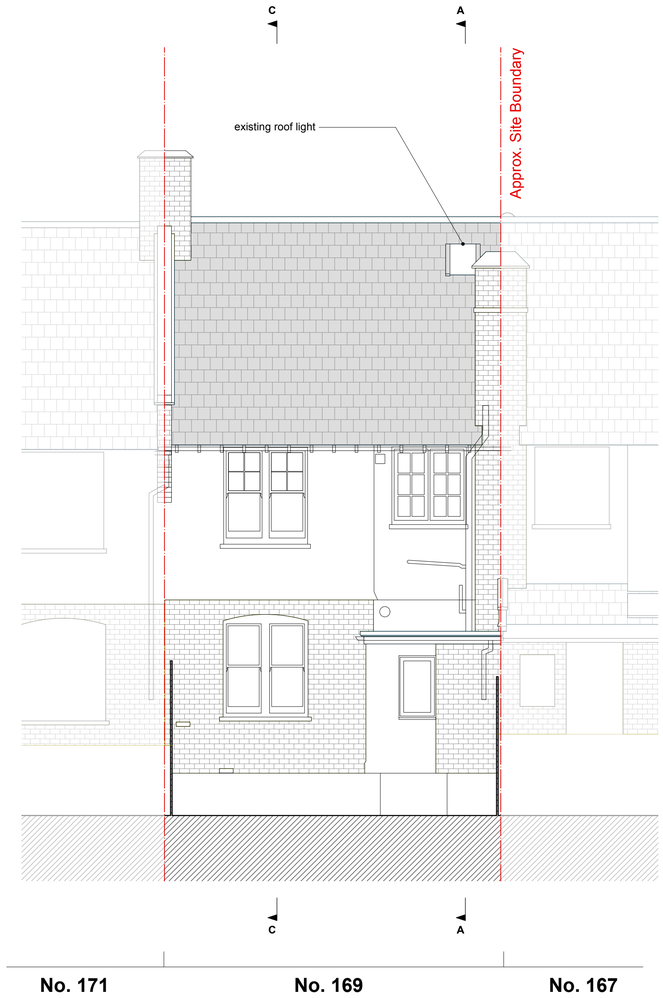

EXISTING REAR ELEVATION
(North Facing)

Revisions

Rev - 24.03.26 Issued to Haringey for Planning

NOTE:
NOT FOR CONSTRUCTION

0 2 4 6 8 10m

DGN

hello@dgnstudio.co.uk +44 7914 579583

Copyright *DGN* studio. No implied licence exists. This drawing should not be used to calculate areas for the purposes of valuation. Do not scale this drawing. All dimensions to be checked on the site by the contractor and such dimensions to be their responsibility. All work must comply with relevant British Standards and Building Regulations requirements. Drawing errors and omissions to be reported to the architect. To be read in conjunction with Architect's specification and other consultant information.

Project 169 Tower Gardens London, N17 7PE	
Drawing Front & Rear Elevation Existing	
Scale @ A1 (A3) 1:50 (1:100)	Date MARCH 2026
Drawn by GN	Checked by DG
Job number 036	Status PLANNING
Drawing number 036_P_205_Roof	Rev

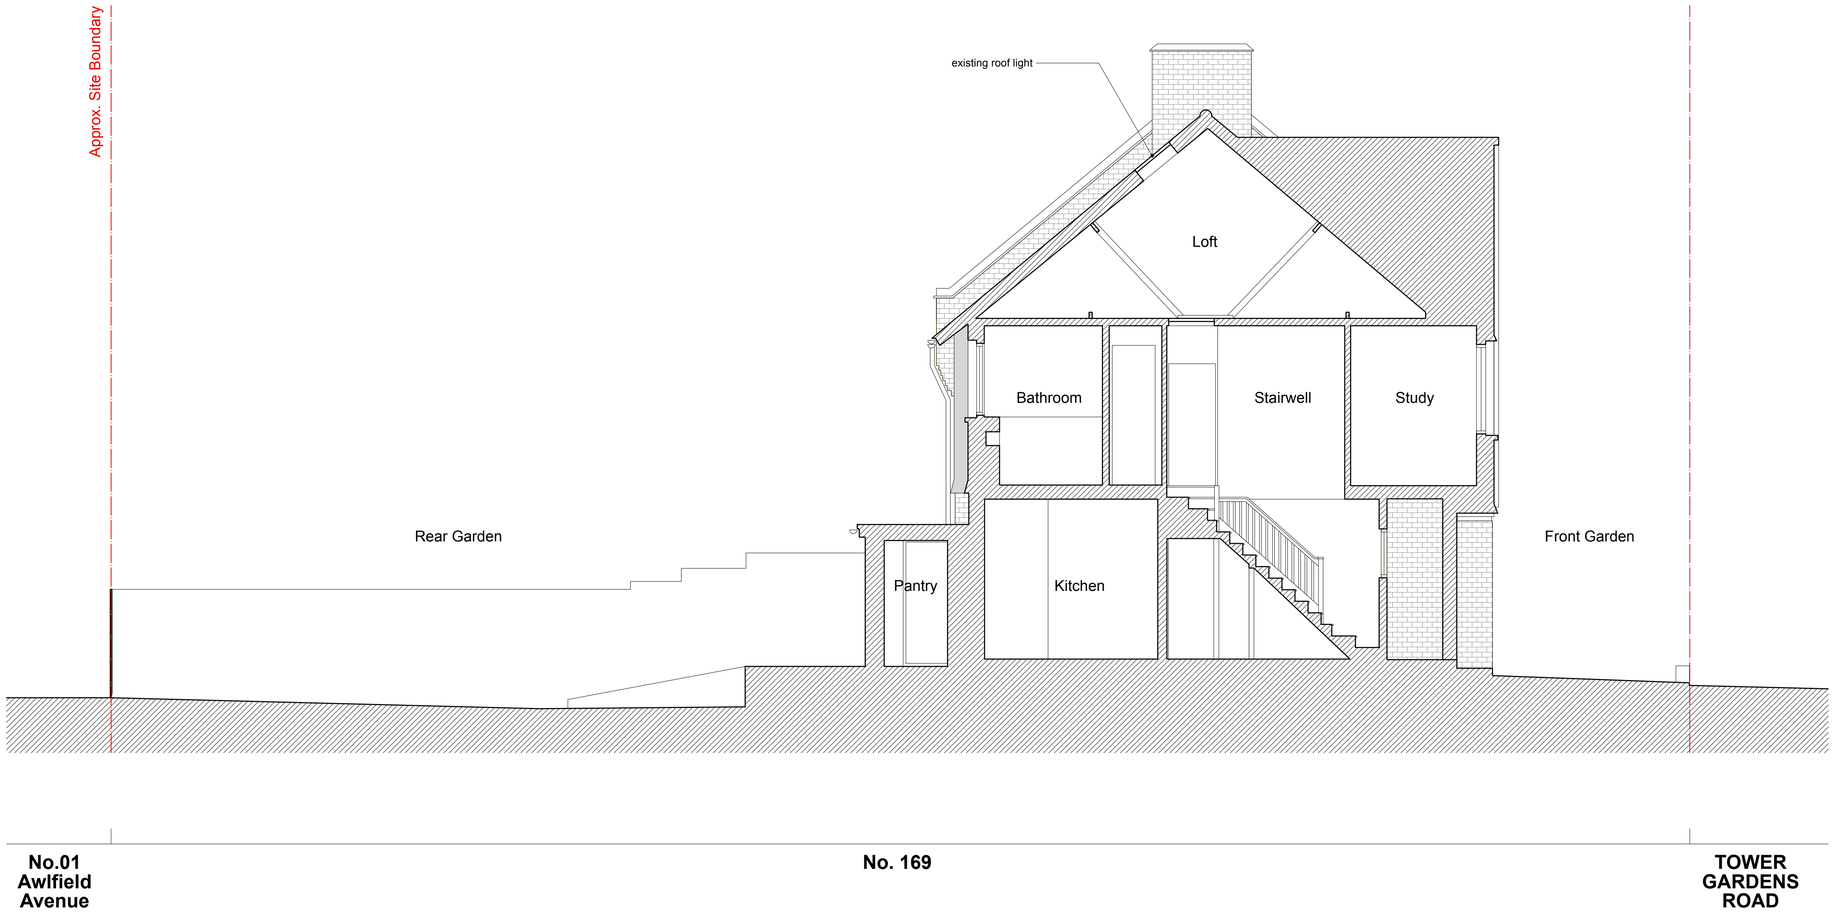

EXISTING SECTION AA

Revisions

Rev - 24.03.26 Issued to Haringey for Planning

NOTE:
NOT FOR CONSTRUCTION

0 2 4 6 8 10m

DGN

hello@dgnstudio.co.uk +44 7914 579583

Copyright *DGN* studio. No implied licence exists. This drawing should not be used to calculate areas for the purposes of valuation. Do not scale this drawing. All dimensions to be checked on the site by the contractor and such dimensions to be their responsibility. All work must comply with relevant British Standards and Building Regulations requirements. Drawing errors and omissions to be reported to the architect. To be read in conjunction with Architect's specification and other consultant information.

Project 169 Tower Gardens London, N17 7PE	
Drawing Section AA Existing	
Scale @ A1 (A3) 1:50 (1:100)	Date MARCH 2026
Drawn by GN	Checked by DG
Job number 036	Status PLANNING
Drawing number 036_P_206_Roof	Rev